



EXISTING

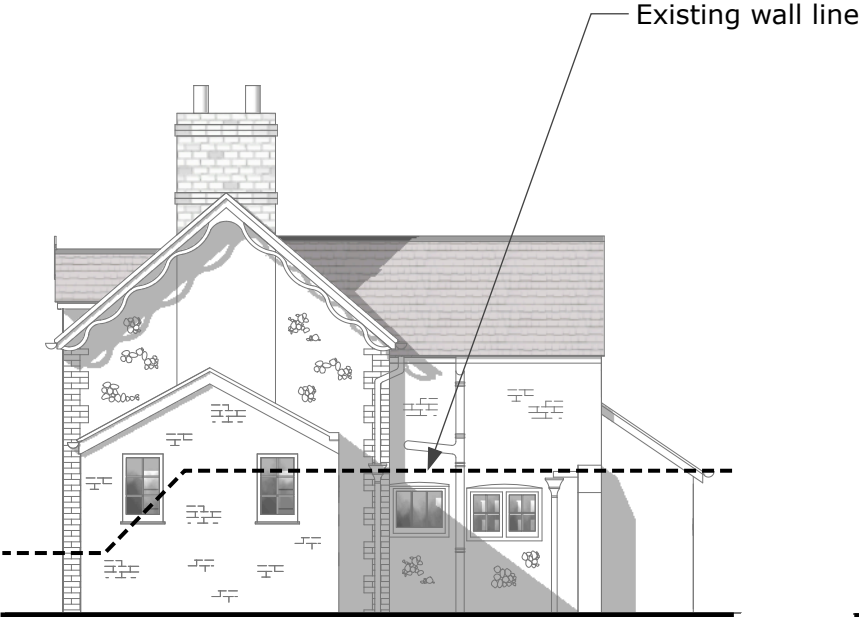

East Elevation



North Elevation

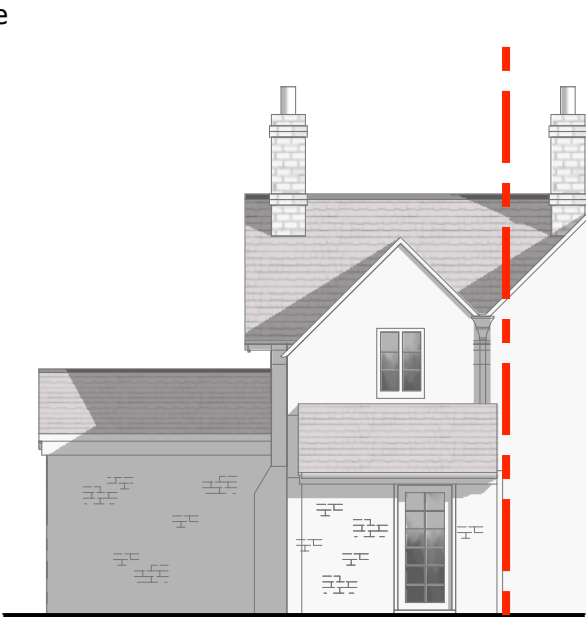


West Elevation


PROPOSED



East Elevation

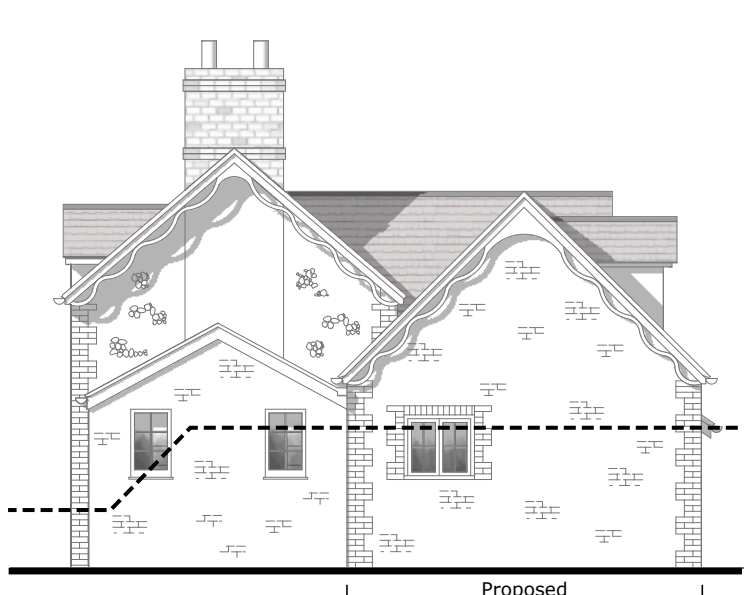

North Elevation

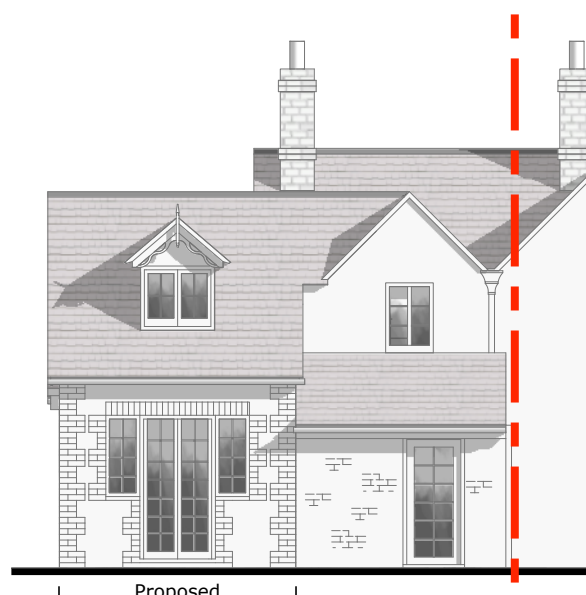

West Elevation

SCALE BAR 1:100



Scale 1:100 @ A3

© nat-design, all rights reserved. Use figured dimensions only. All dimensions are to be checked on site before any work is carried out. Please contact the Architect immediately regarding any discrepancies discovered on site.

	PLANNING ISSUE	
Rev	Notes	Date
 NAT Design Architectural Services 23 Mill Road Angmering BN16 4HT Tel: 07599 199759 E: info@nat-design.co.uk		
Project: 6 Longback Cottages Arundel Road Angmering West Sussex BN16 4JT		
Drawing Existing & Proposed Elevations		
Drawn By: NSE		Scale: as shown
Date: August 2020		Revision:
Drawing No. 265 - DPA 04		