

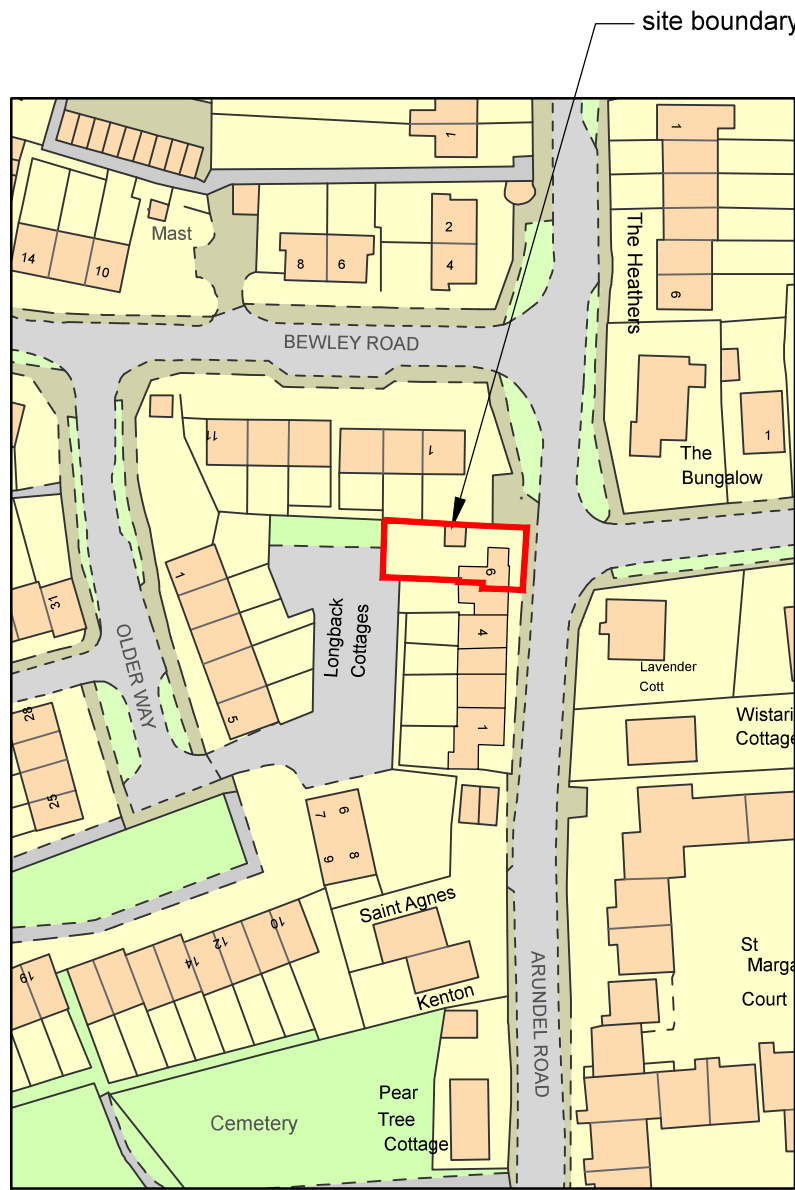


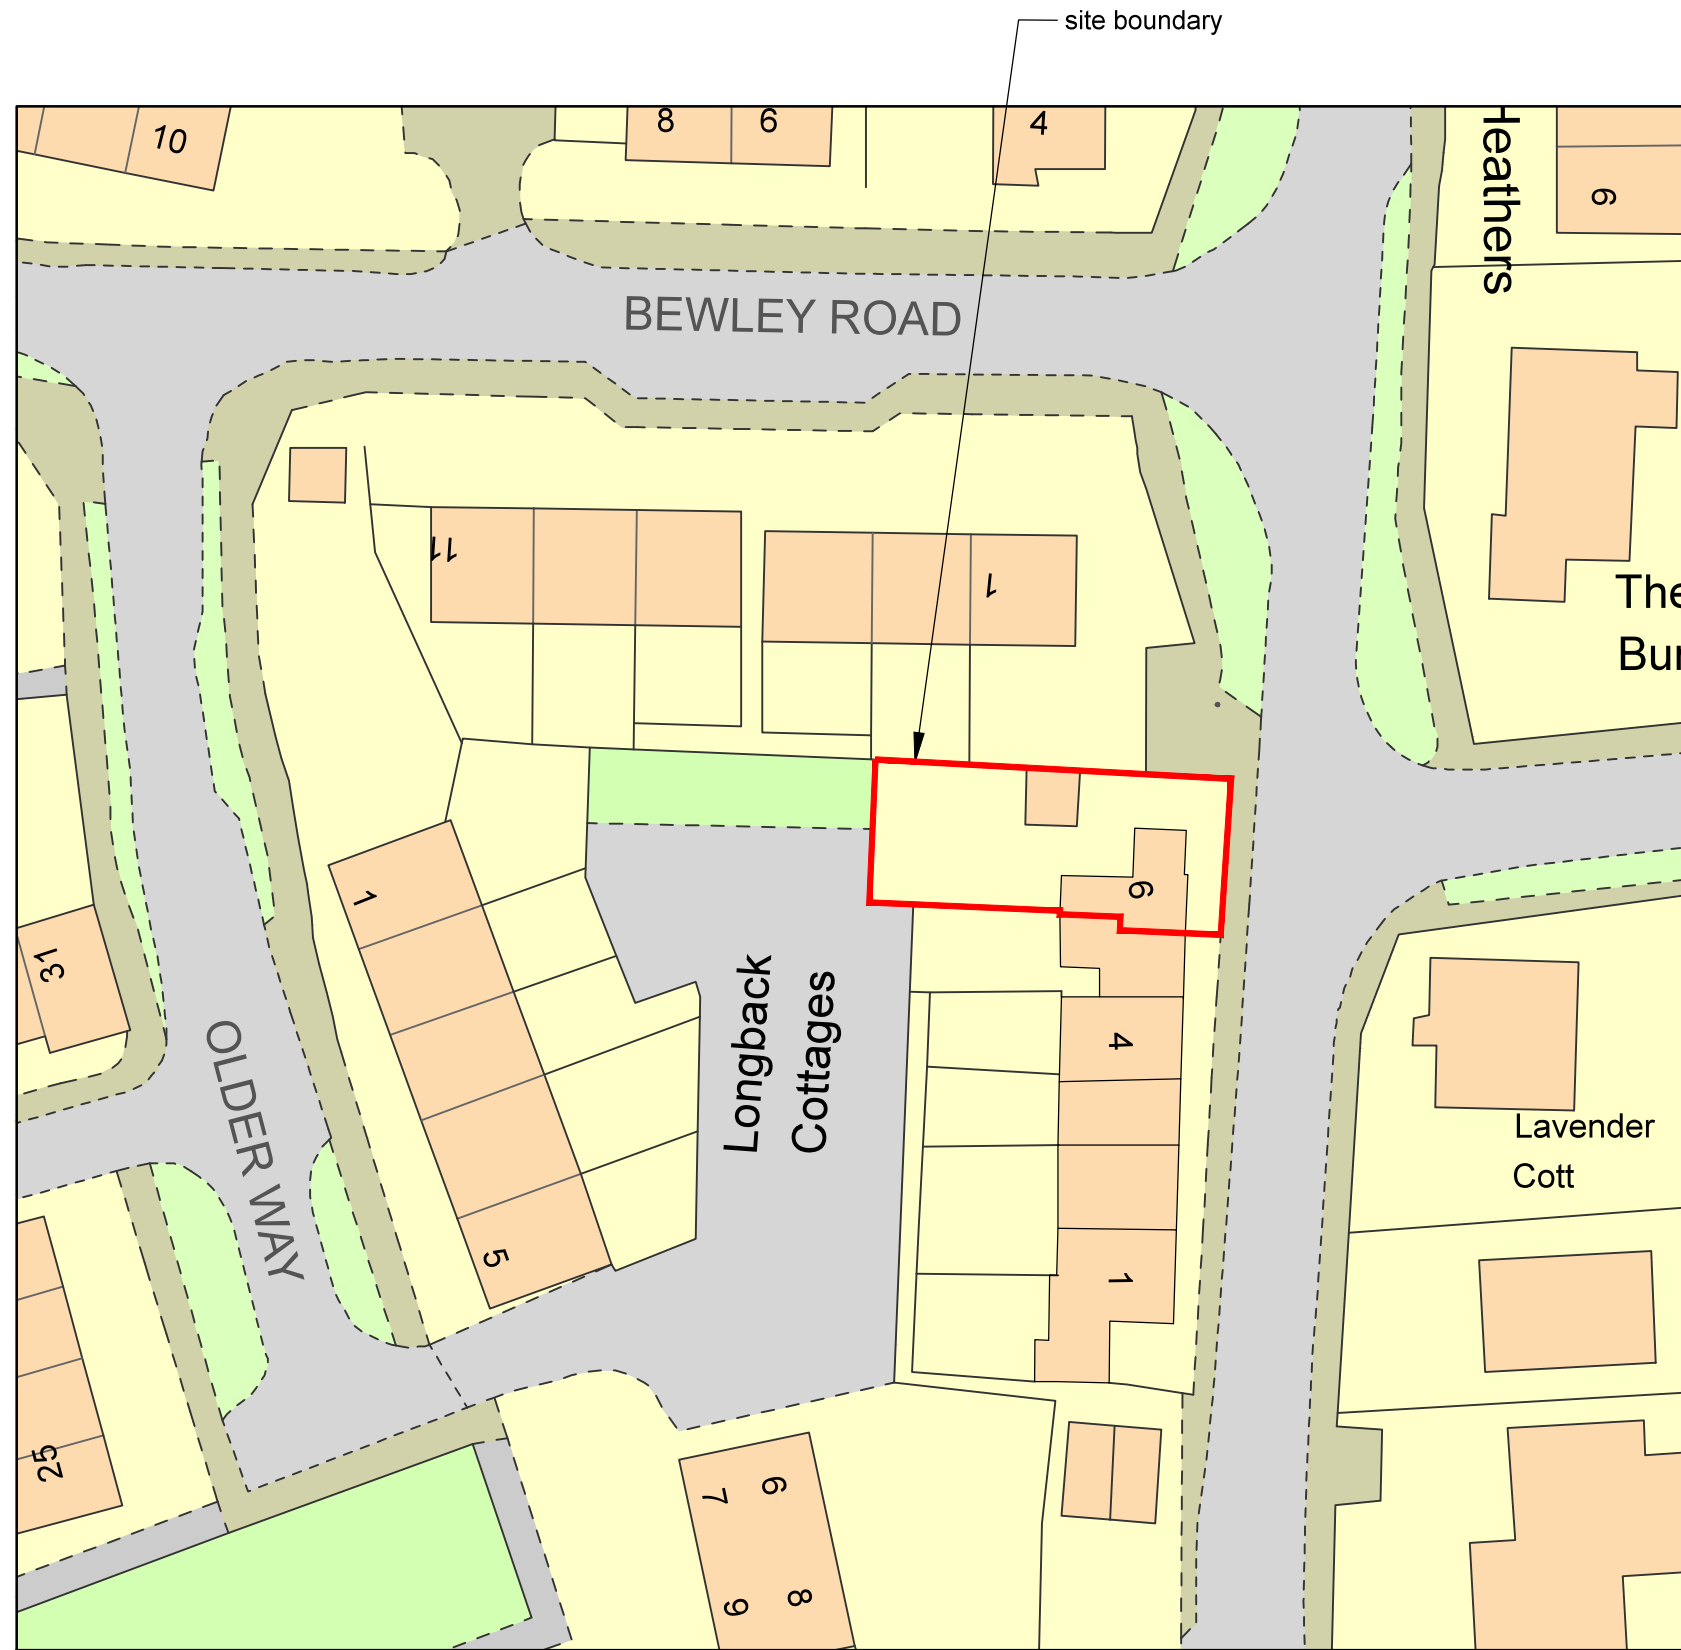

©Crown Copyright. All rights reserved. Licence no. 100019980

LOCATION PLAN
EXISTING



1:1250@A3

 

©Crown Copyright. All rights reserved. Licence no. 100019980

SITE PLAN
EXISTING

1:500@A3

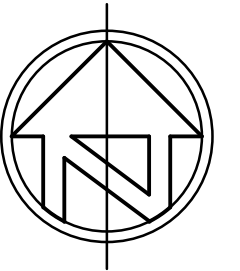 

© nat-design. all rights reserved. Use figured dimensions only. All dimensions are to be checked on site before any work is carried out. Please contact the Architect immediately regarding any discrepancies discovered on site.

Rev.	Notes	Date
 NAT Design <u>Architectural Services</u> 23 Mill Road Angmering BN16 4HT Tel: 07599 199759 E: info@nat-design.co.uk		
Project		
6 Longback Cottages Arundel Road Angmering West Sussex BN16 4JT		
Drawing		
Existing Location & Site Plan		
Drawn By		Scale
NSE		as shown
Date		Revision
August 2020		-
Drawing No.		
265-DPA-01		