


Scale Bar (1:100)
0m 5m 10m

Scale Bar (1:50)
0m 5m




Proposed Front Elevation (Scale 1:100)

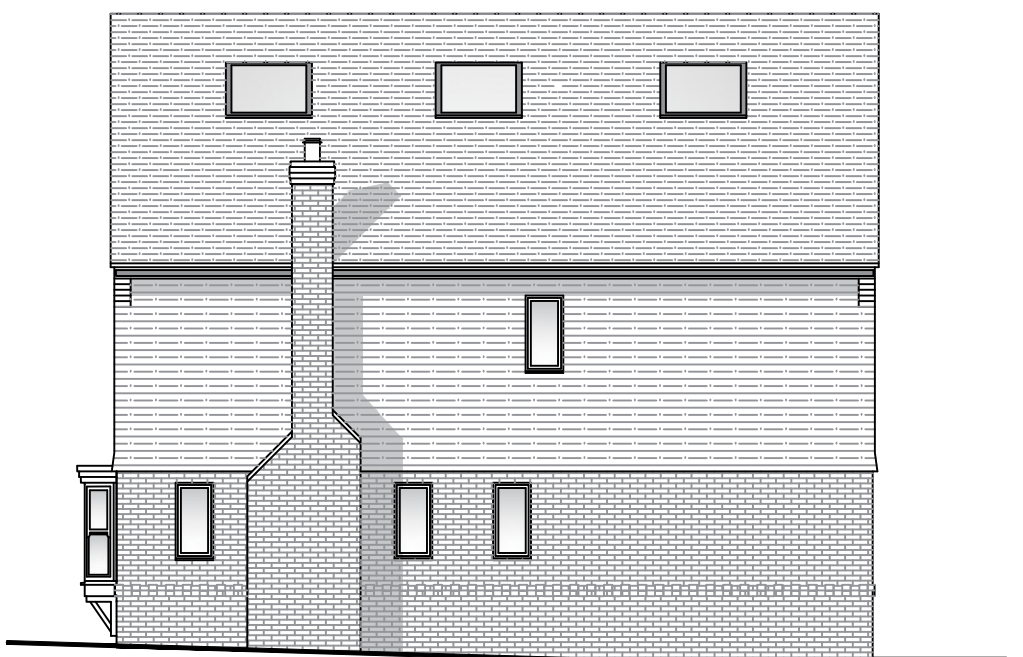


Proposed Side Elevation (Scale 1:100)




Proposed Rear Elevation (Scale 1:100)

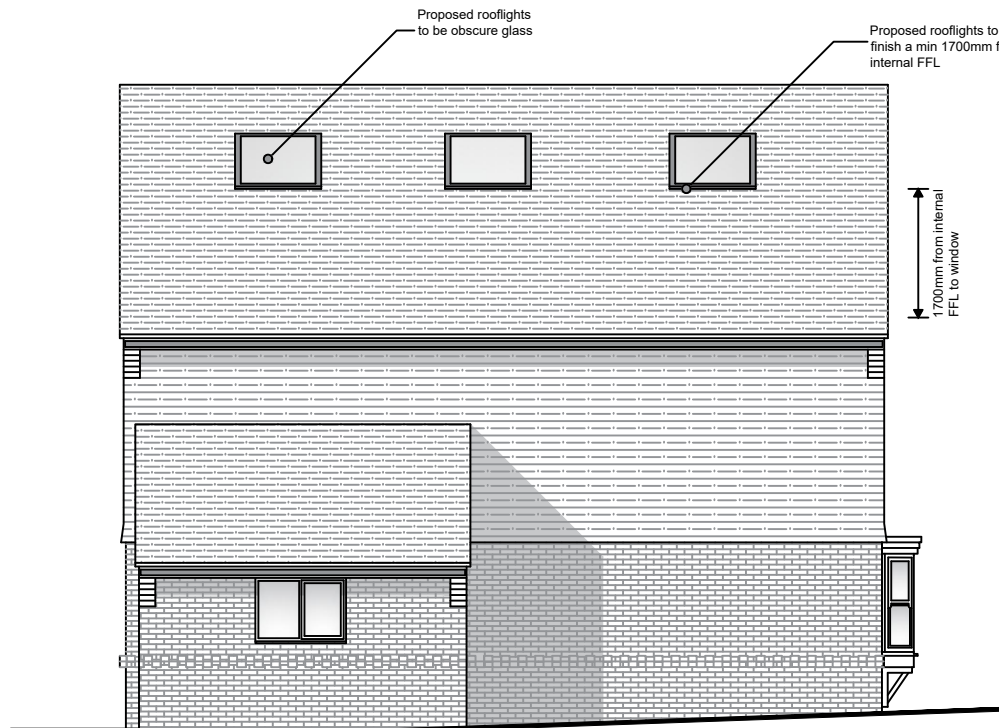


Proposed Side Elevation (Scale 1:100)

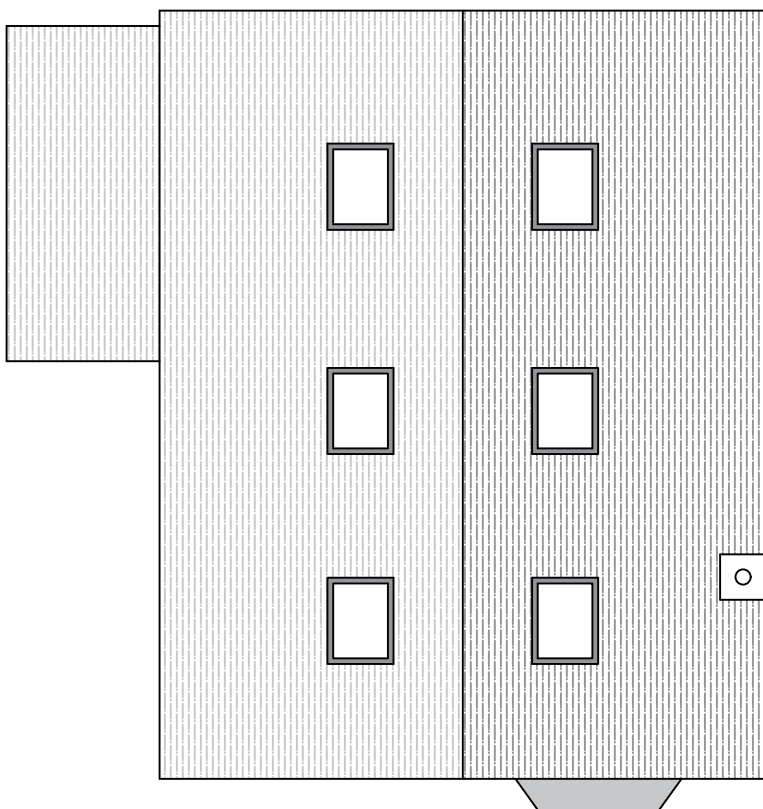


Proposed Roof Plan (Scale 1:50)

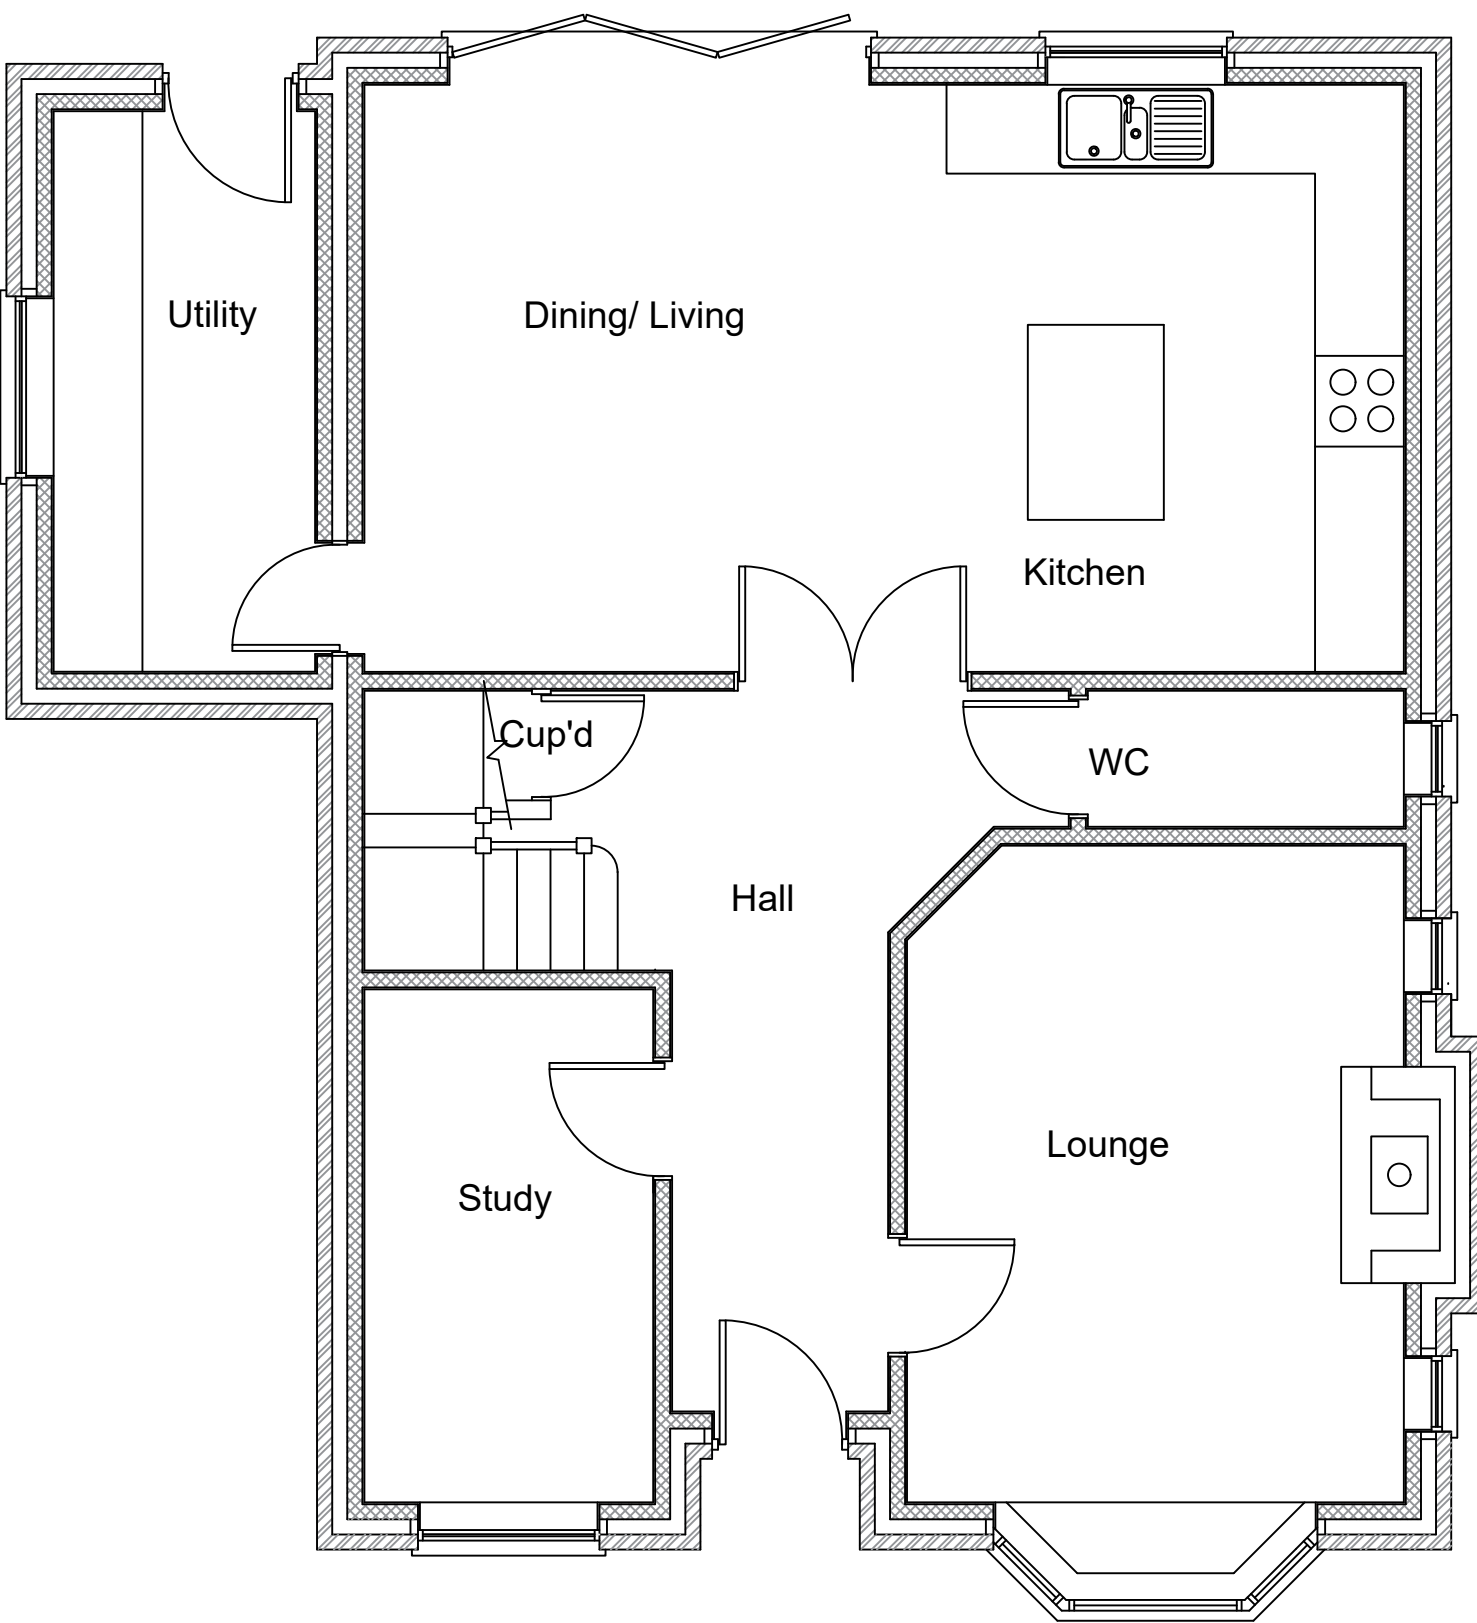

Proposed Ground Floor Layout (Scale 1:50)

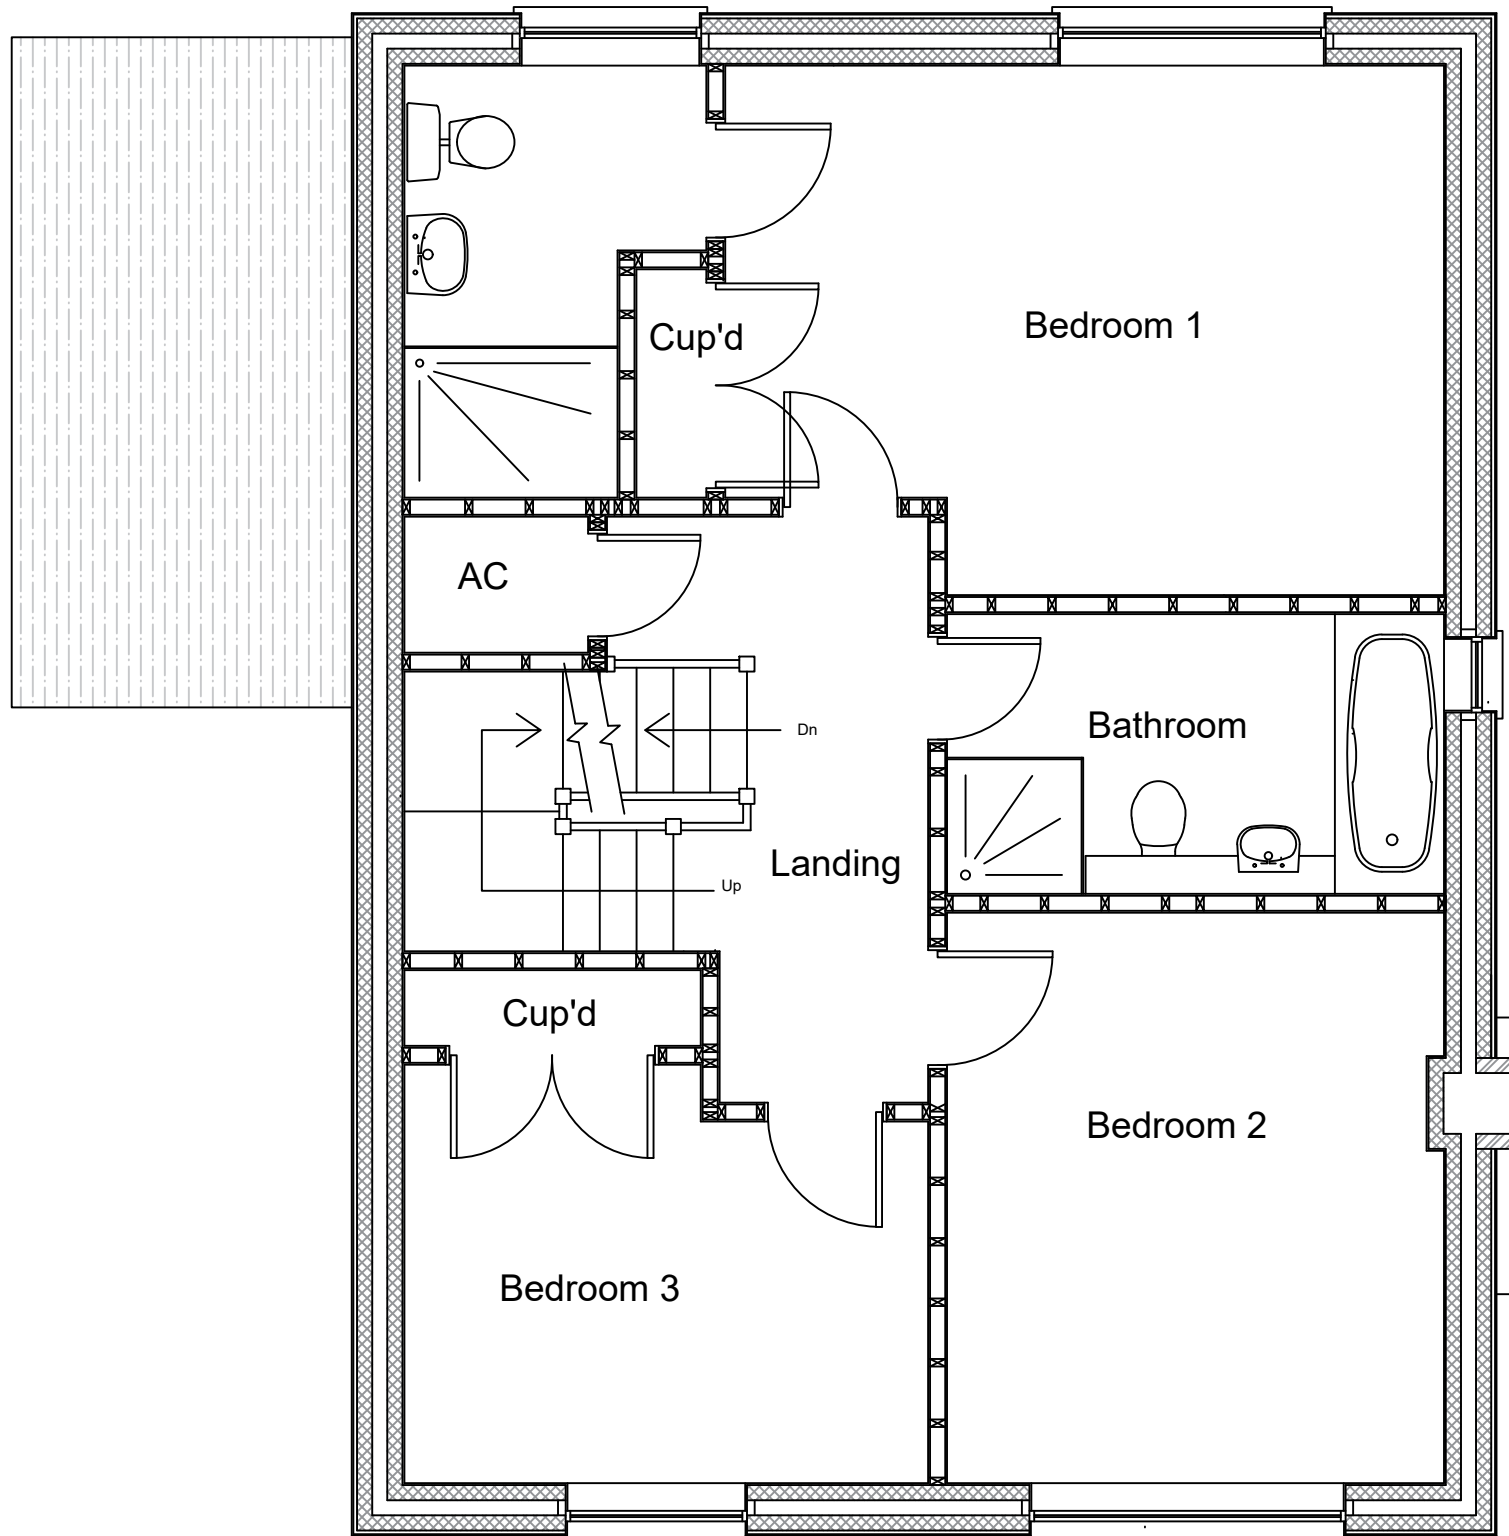

Proposed First Floor Layout (Scale 1:50)

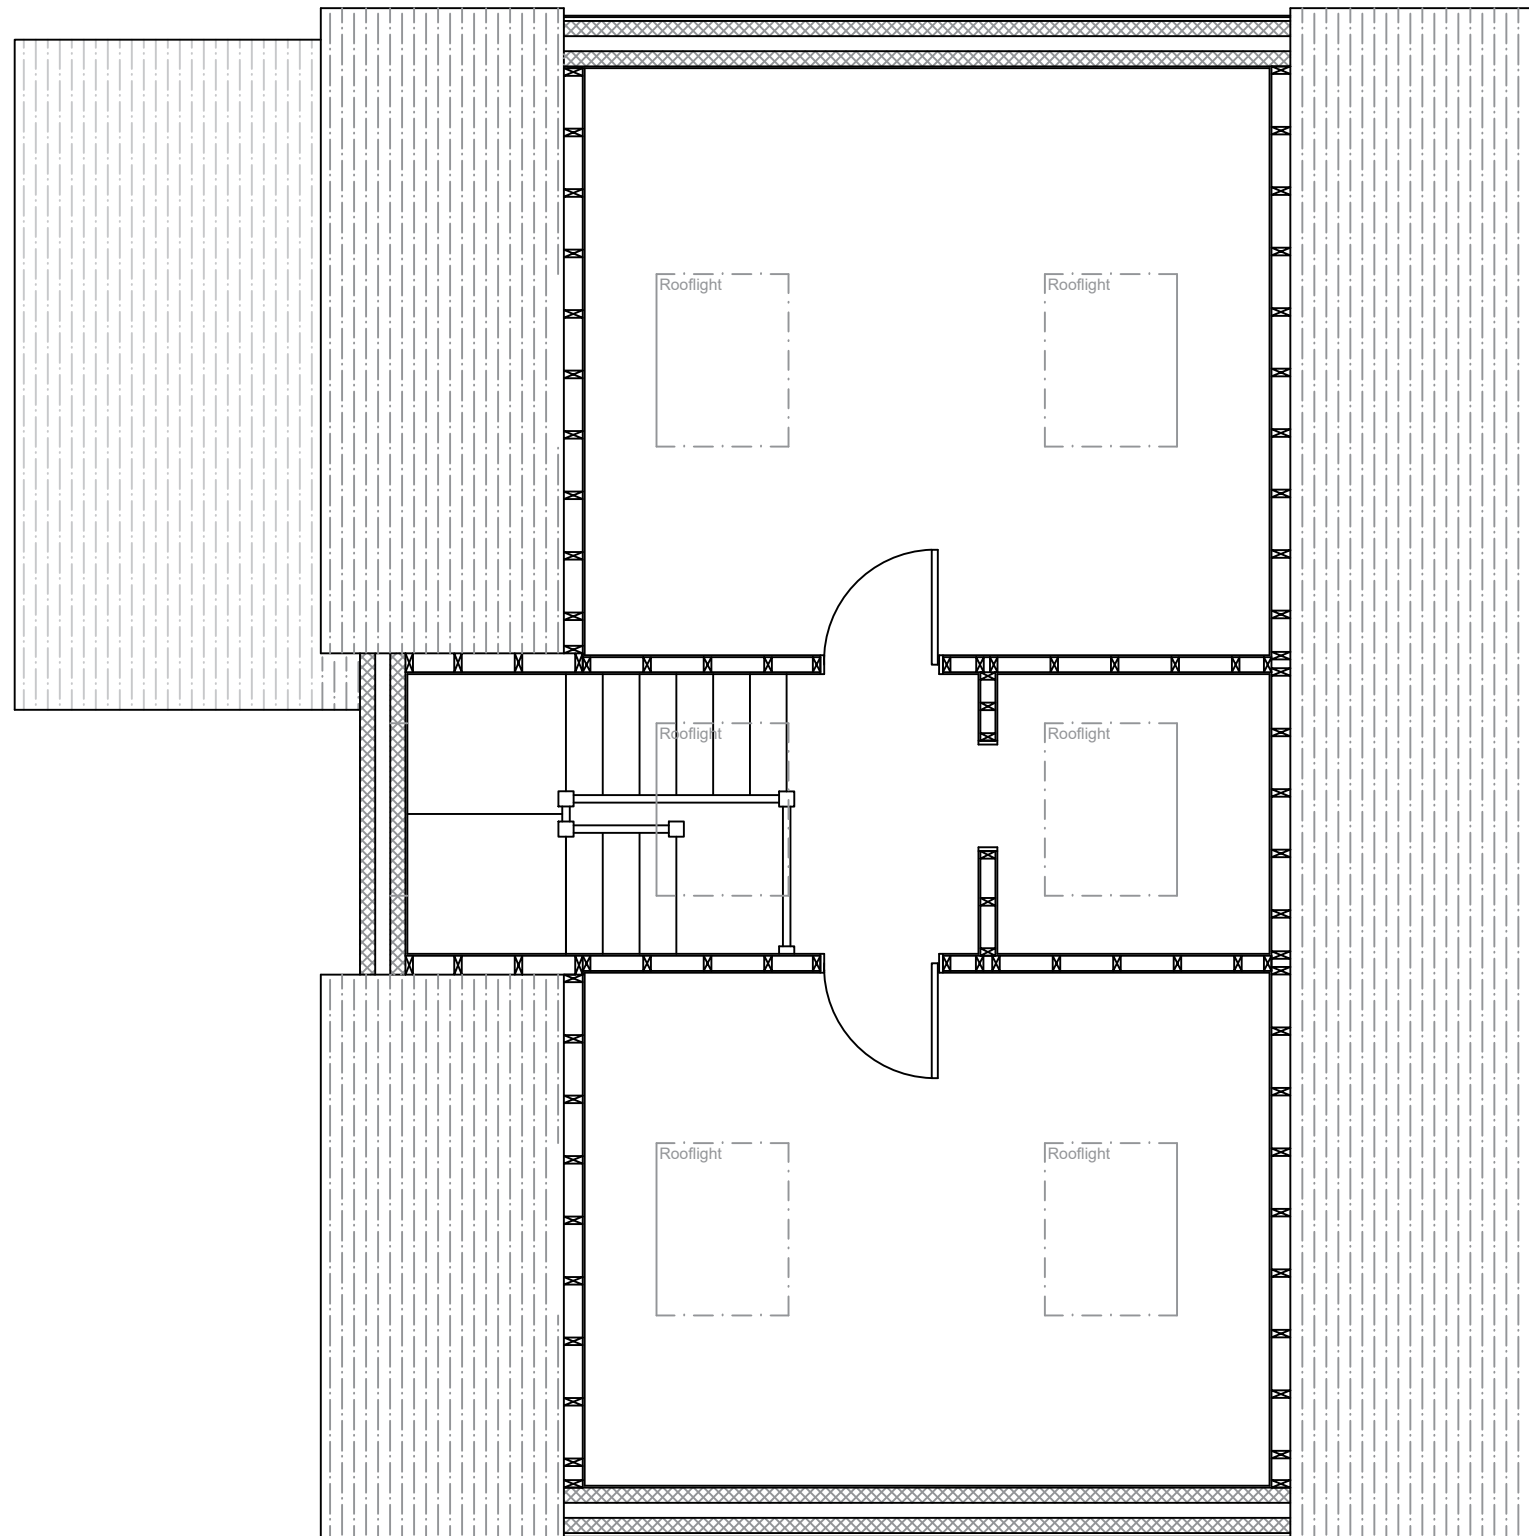

Proposed Roof Plan (Scale 1:50)

Notes
i) Rooflights to be have a maximum 150mm projection from roof plane
ii) Rooflights to finish a minimum 1700mm from internal FFL
iii) Rooflights to be obscure glass

A	Oct 2025	Amendations
revision		
DOWNSVIEW ASSOCIATES Chartered Surveyors 18th Avenue, Kingsley Lane, Birmingham, West Sussex, BN20 2JZ Tel: 01293 780001 Fax: 01293 780002 Email: info@downsviewassociates.co.uk		
PROJECT Proposed installation of rooflights		
DATE Proposed layouts and elevations		
DATE As noted @ A1	DATE September 2025	REVISION A
Drawing number 2023.399a.04		