



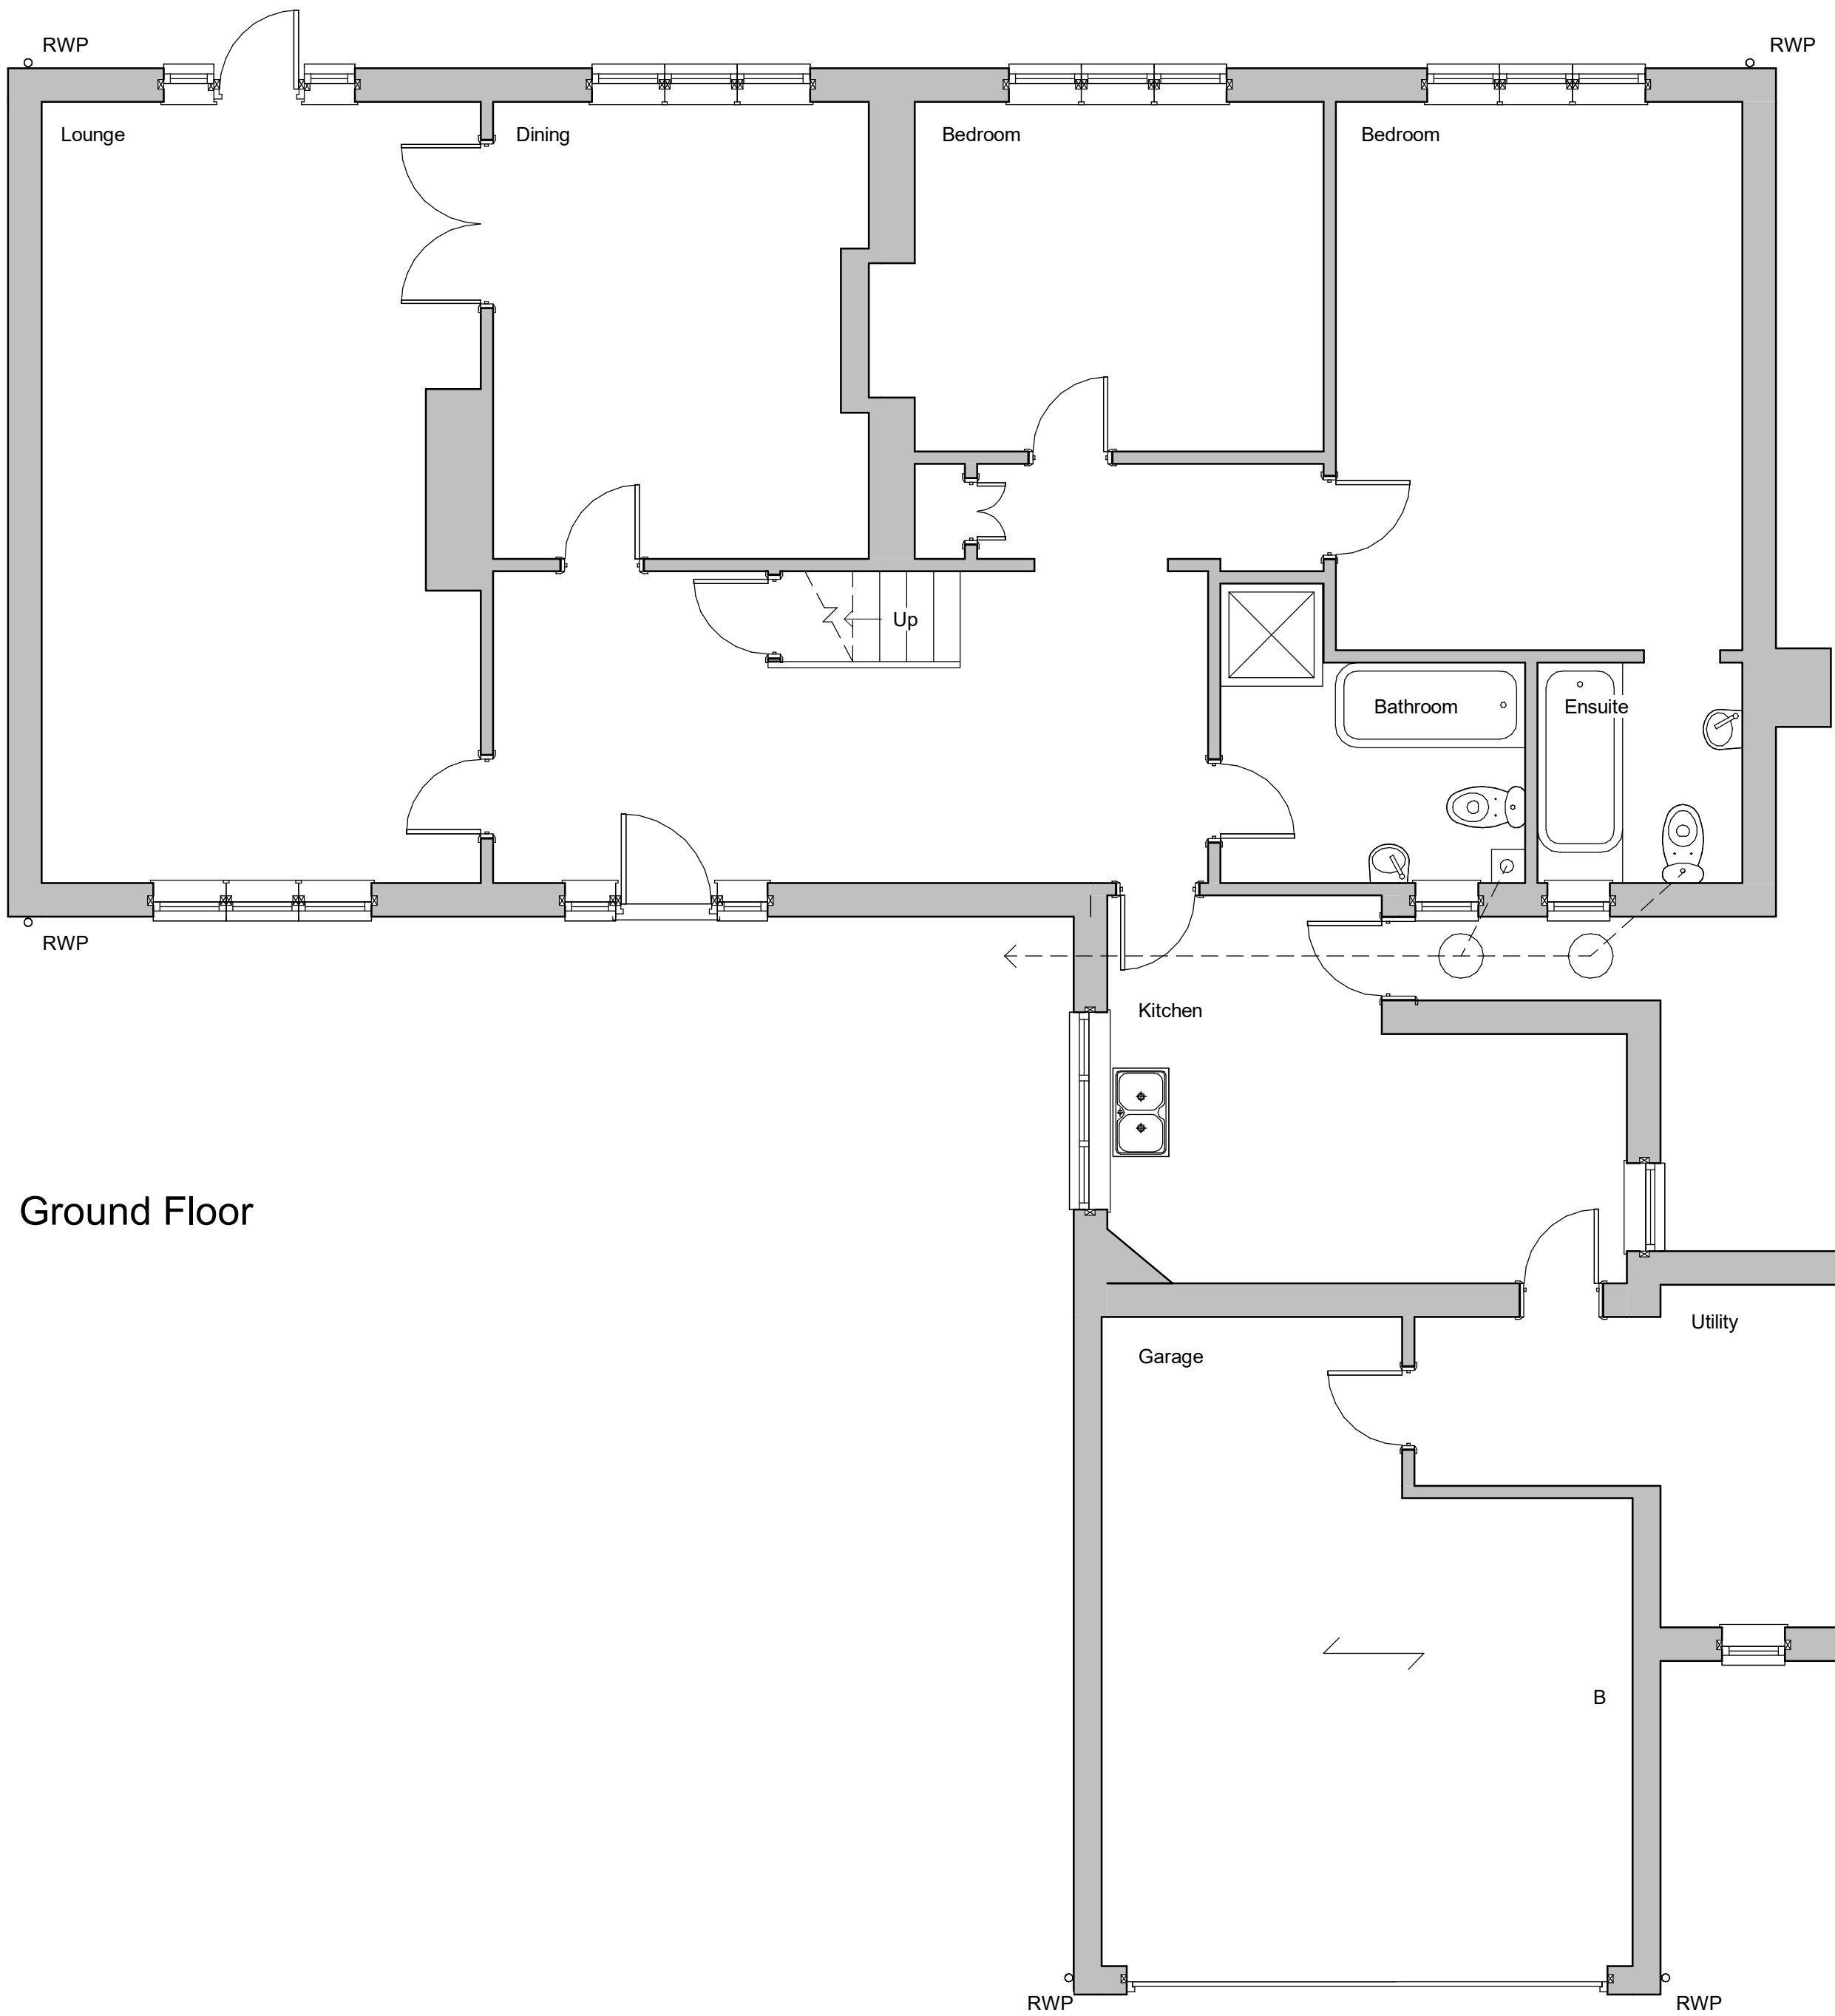


Ground Floor

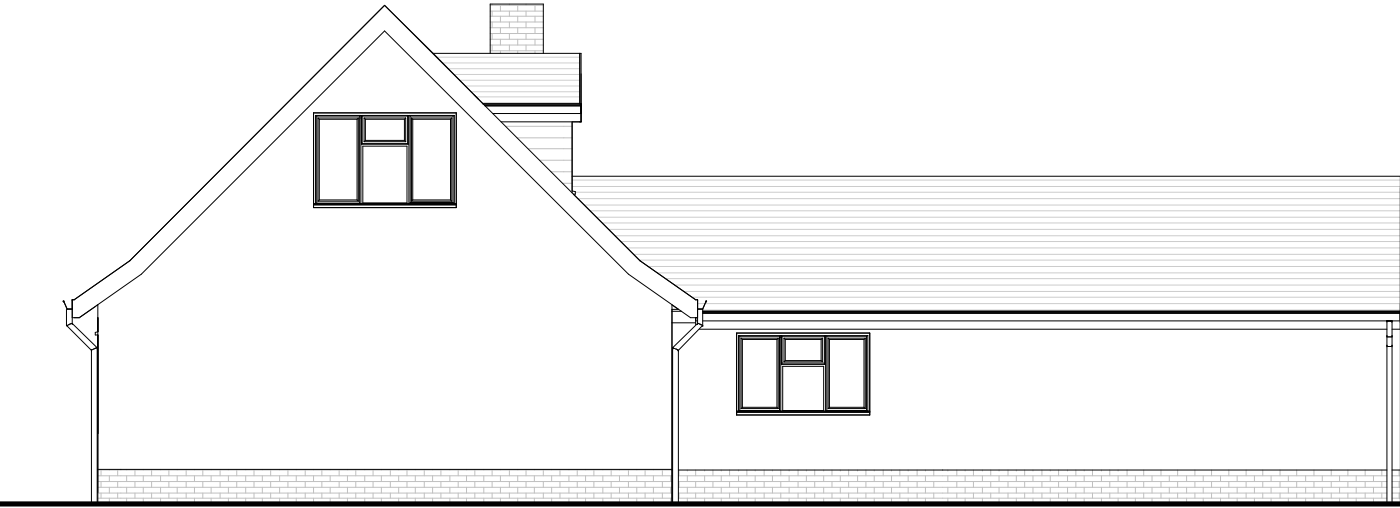


Side Elevation




Front Elevation

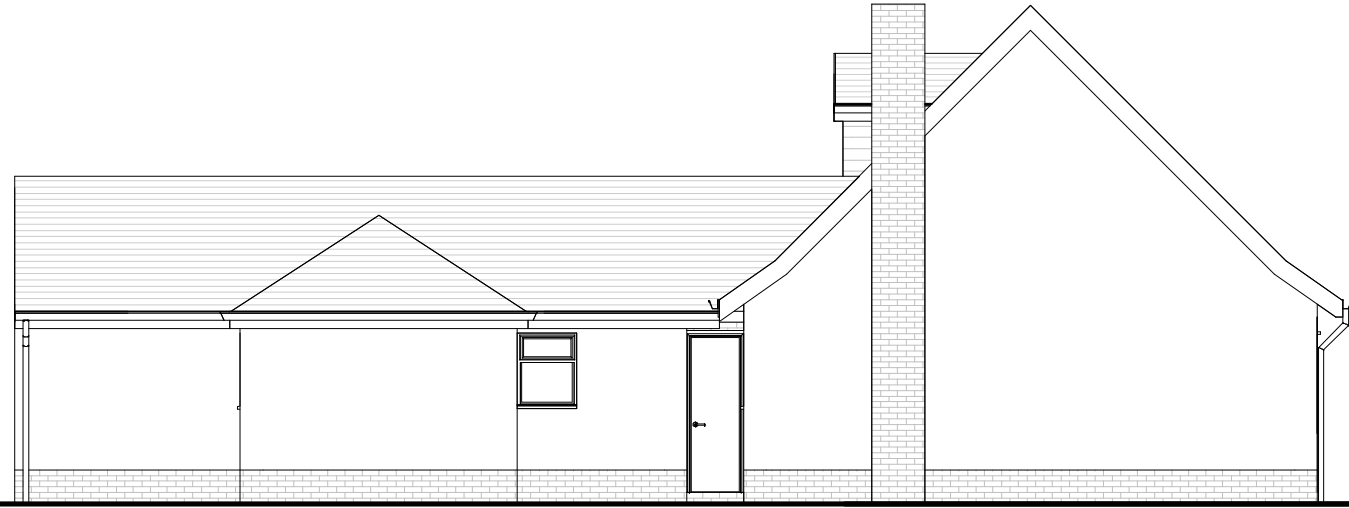

Side Elevation

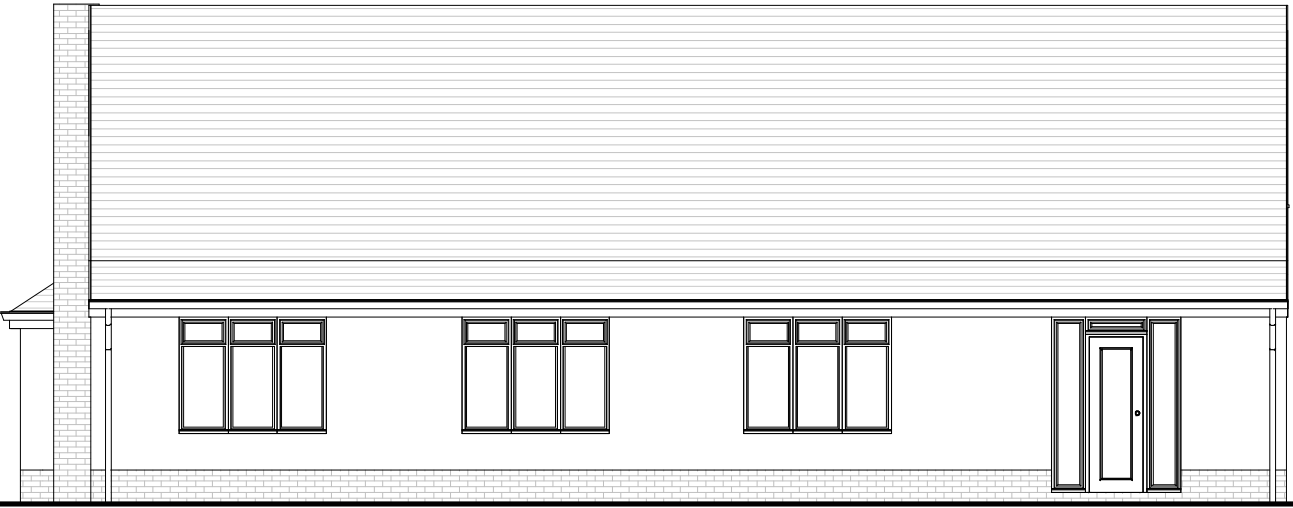

Rear Elevation

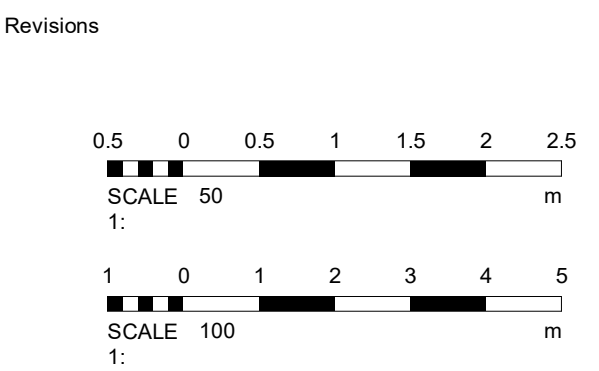

Materials

Drawing Number 2020/119 Sheet 1 of 2

Size A1 Scale 1:50, 1:100

Project
Existing details
August 2020

Job Title
Fairview Cottage
Ham Manor Way
Angmering
Littlehampton
BN16 4JQ

Do Not scale from this drawing except for planning as photocopies will be subject to distortion
Drawings to be read in conjunction with all other Designers and structural engineers contract drawings and specifications: Any discrepancies must be brought to the attention of the Designer immediately.
The contractor must verify all dimensions by site measurement before ordering materials or manufacturing components
Substitute materials and products to those named will be acceptable if proven to be of equal or higher performance and not in conflict with other elements

M.J.Humphrey
Ltd



Mel Humphrey MRICS, MBEng 39 Northease Drive Hove East Sussex BN3 8PQ
Adam Humphrey 230 Dominion Road Worthing West Sussex BN14 8JL

Mel@mjhumphrey.co.uk 07701055182
Adam@mjhumphrey.co.uk 07812419142