


NORTH

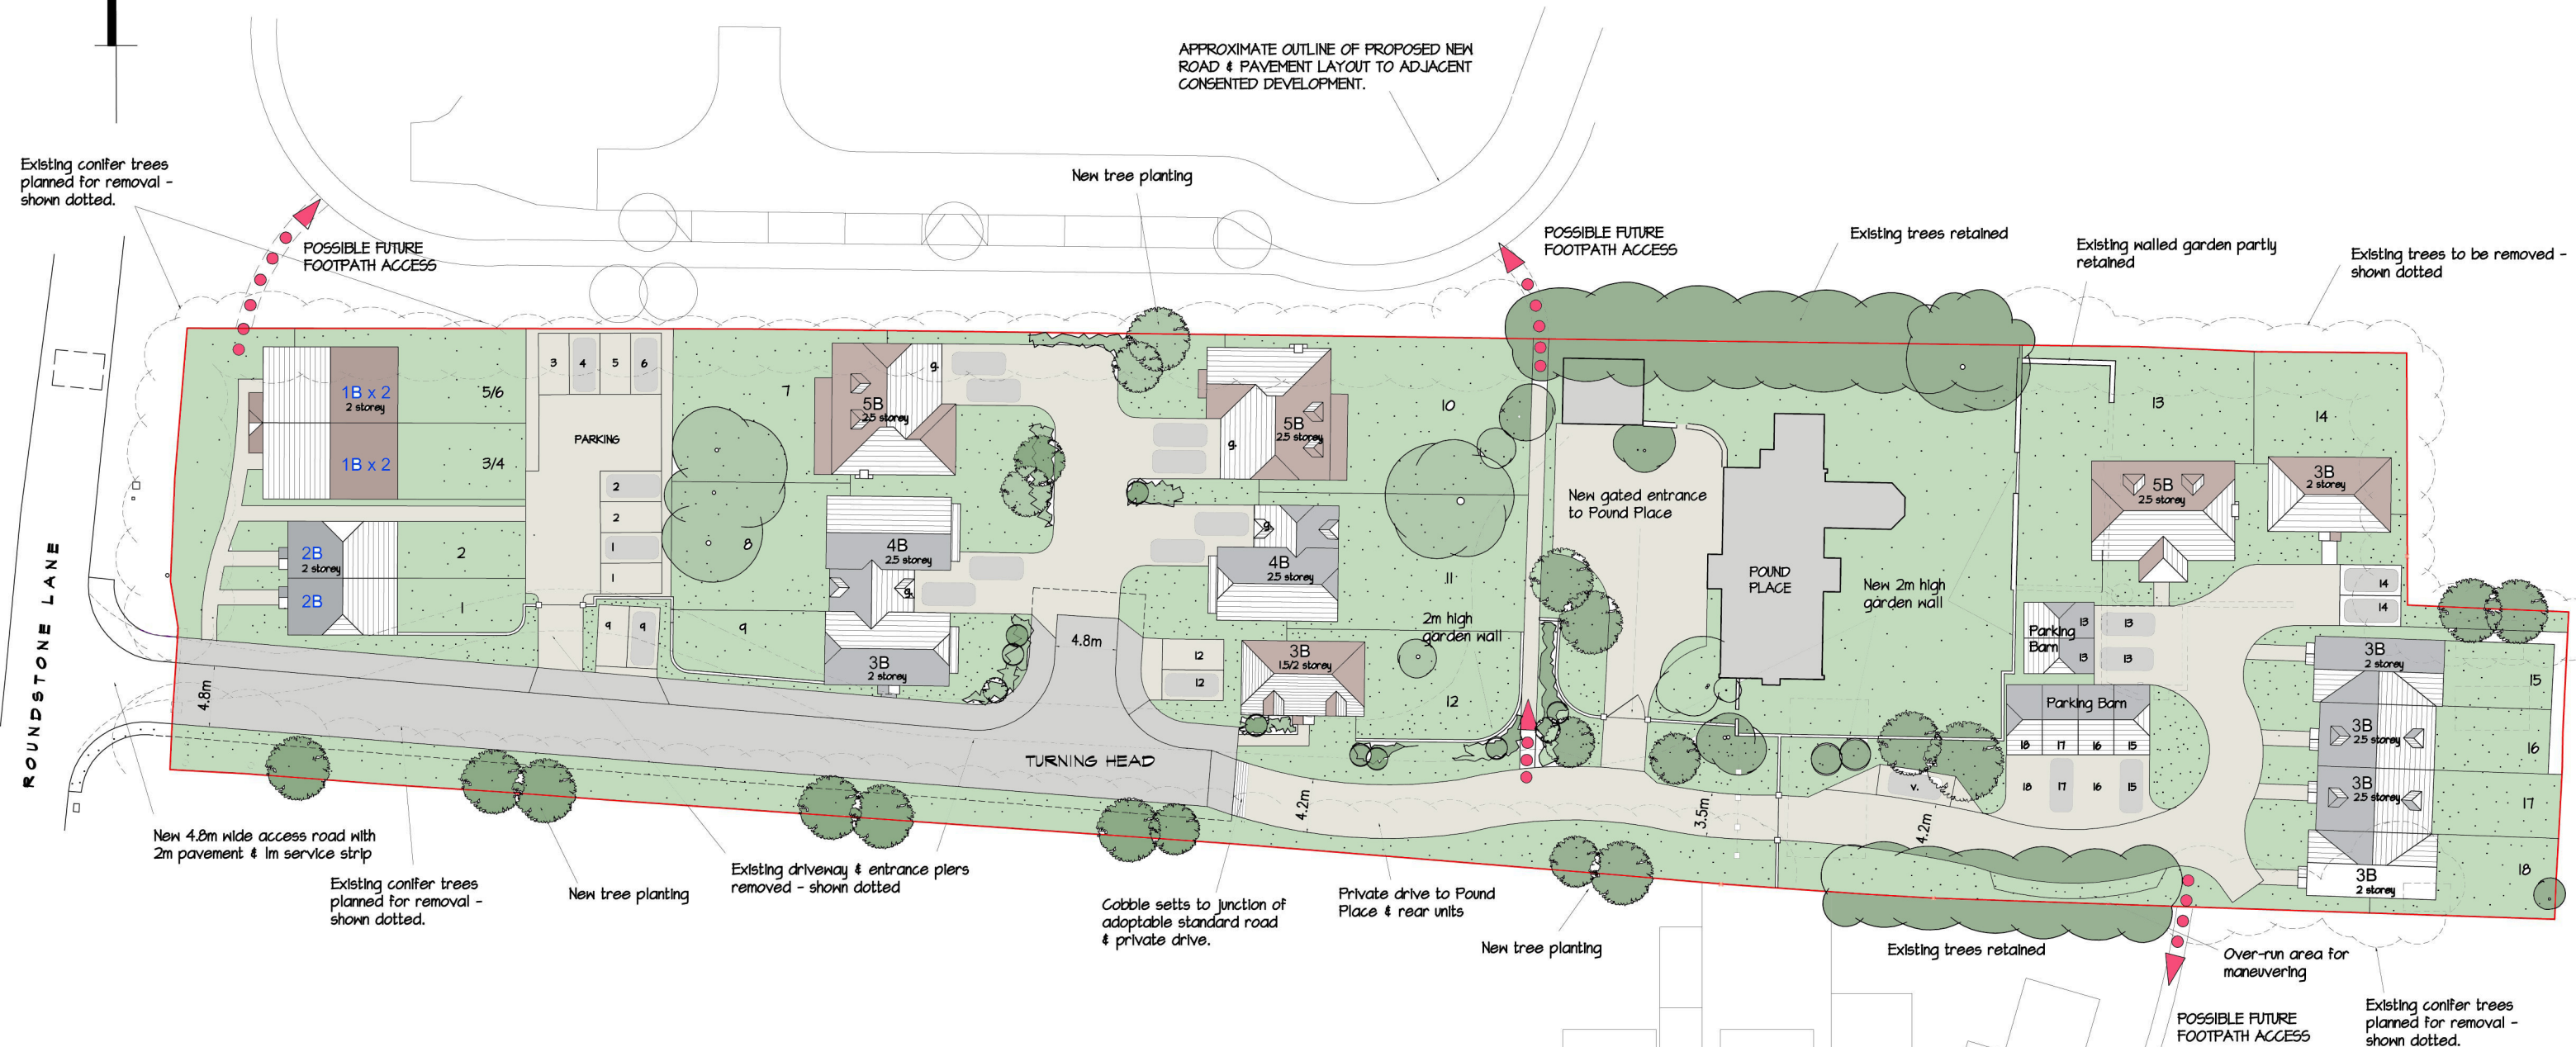

DEVELOPABLE SITE AREA - 0.72 Hectares

SCHEDULE OF UNITS - 18 Total New Dwellings (Existing House to remain)

AFFORDABLE HOUSING.

Plots 1 & 2, 2 bedroom, 2 storey semi-detached houses @ 63.5 sq.m. with parking.

Plots 3 to 6, 1 bedroom, 2 storey Flats 2no: @ 46 sq.m. & 2no: @ 54 sq.m. with parking.

MARKET HOUSING.

Plots 7 & 10, 5 bedroom, 2.5 storey houses @ 156 sq.m. + single garage & driveway parking..

Plots 8 & 11, 4 bedroom, 2.5 storey detached & linked houses @ 150 sq.m. + single garage & driveway parking.

Plots 9, 12 & 14, 3 bedroom, 2 storey detached & linked houses @ 90 sq.m. + parking.

Plot 13, 5 bedroom, 2.5 storey detached house @ 170 sq.m. + double parking barn & driveway parking.

Plots 15 & 18, 3 bedroom, 2 storey terraced houses @ 90 sq.m. + single parking barn & parking.

Plots 16 & 17, 3 bedroom, 2.5 storey terraced houses @ 110 sq.m. + single parking barn & parking.

TOTAL PARKING ALLOCATION : 34 spaces (Incl. 4 garages & 6 Covered parking barns).

2B - Indicates 6 no: Affordable Units

APPROXIMATE OUTLINE OF PROPOSED HOUSING, NEW ROAD & PAVEMENT LAYOUT TO ADJACENT CONSENTED DEVELOPMENT.

Crossley Design Associates

architecture

21 Holeybridge Walk Tangmere Chichester West Sussex
t. 01243 782943 e. mail@crossleydesign.co.uk

project

RESIDENTIAL DEVELOPMENT
LAND AT POUND PLACE,
ROUNDSTONE LANE,
ANGMERING,
BN16 4AL

drawing

SITE PLAN

scale	date	job no:	dwg no.	rev.
-------	------	---------	---------	------

1:500	APRIL 14	1405	2.01	-
-------	----------	------	------	---

This drawing is the copyright of Crossley Design Associates.