



SOUTH ELEVATION 1

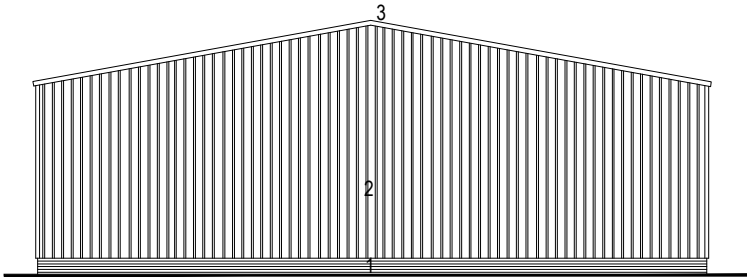

EAST ELEVATION

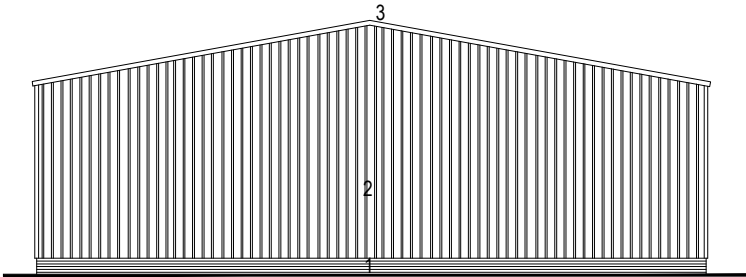

WEST ELEVATION

KEY TO MATERIALS	
1	Orange/red facing brickwork plinth
2	Colour coated profiled metal cladding panels
3	Colour coated profiled metal roof
4	Colour coated aluminium windows and doors
5	Colour coated roller shutter door



notes © Copyright Reserved 1. This drawing is the copyright of vision architects limited 2. DO NOT copy, alter or reproduced in any way or pass to a third party without written authority 3. ~~DO NOT scale these drawings - dimensions to be checked on site prior to commencing any work~~ 4. READ in conjunction with other Consultants documentation & drawings regarding this project 5. DISCREPANCIES should be reported in writing to the project architect or engineer immediately MODEL FILE REFERENCE- 17029-A-P-PL					scale: 1:200 @ A3	client: Vinery Management Limited
					date: July 2017	project: The Vinery, Arundel Road, Poling, Arundel, West Sussex. BN18 9PY.
					drawn: AJC	drawing: Proposed South, East and West Elevations
					checked: AJC	status: PLANNING
		A P1 rev. description	Planning Issue. Preliminary Issue.	2017.07.19 2017.07.17 date	AJC AJC by	AJC AJC ch

wessex house upper market street eastleigh hampshire SO50 9FD

t: 01794 830660 e: enquiries@vision-architects.org.uk

vision architects

drawing No: 17029-A-PL04 revision: A