



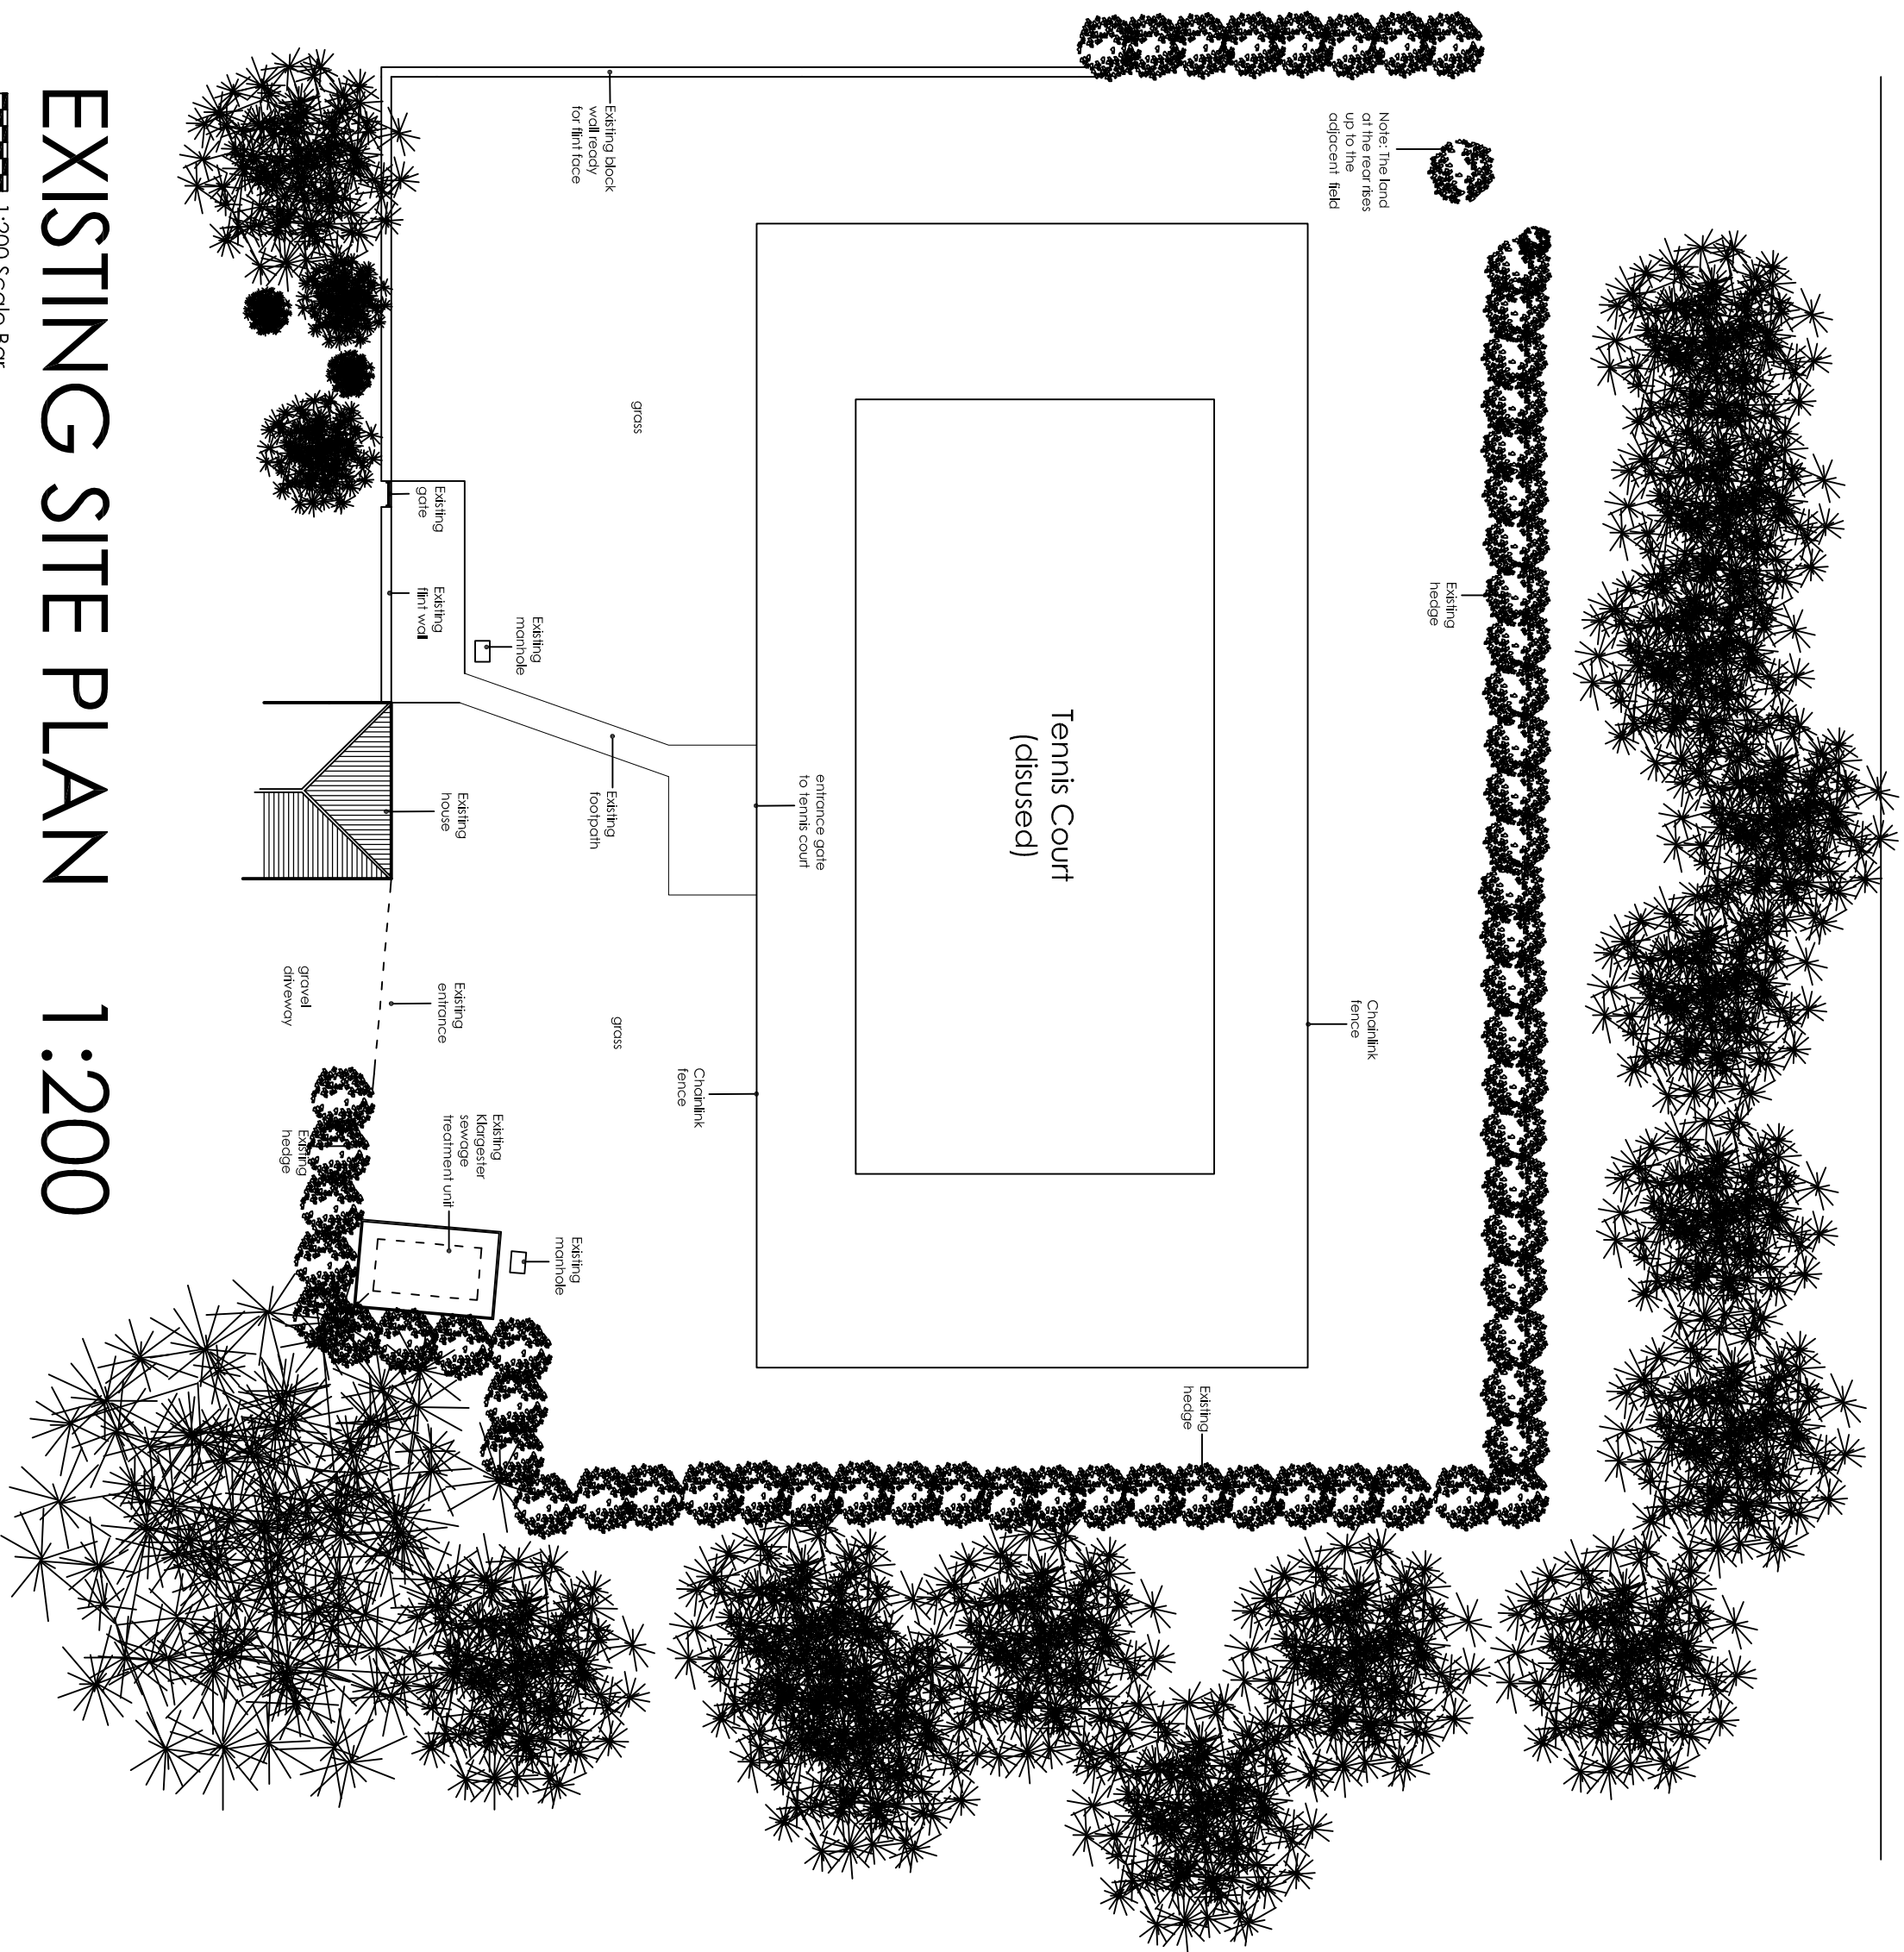

EXISTING SITE PLAN 1:200

0m 20m 40m 1:200 Scale Bar

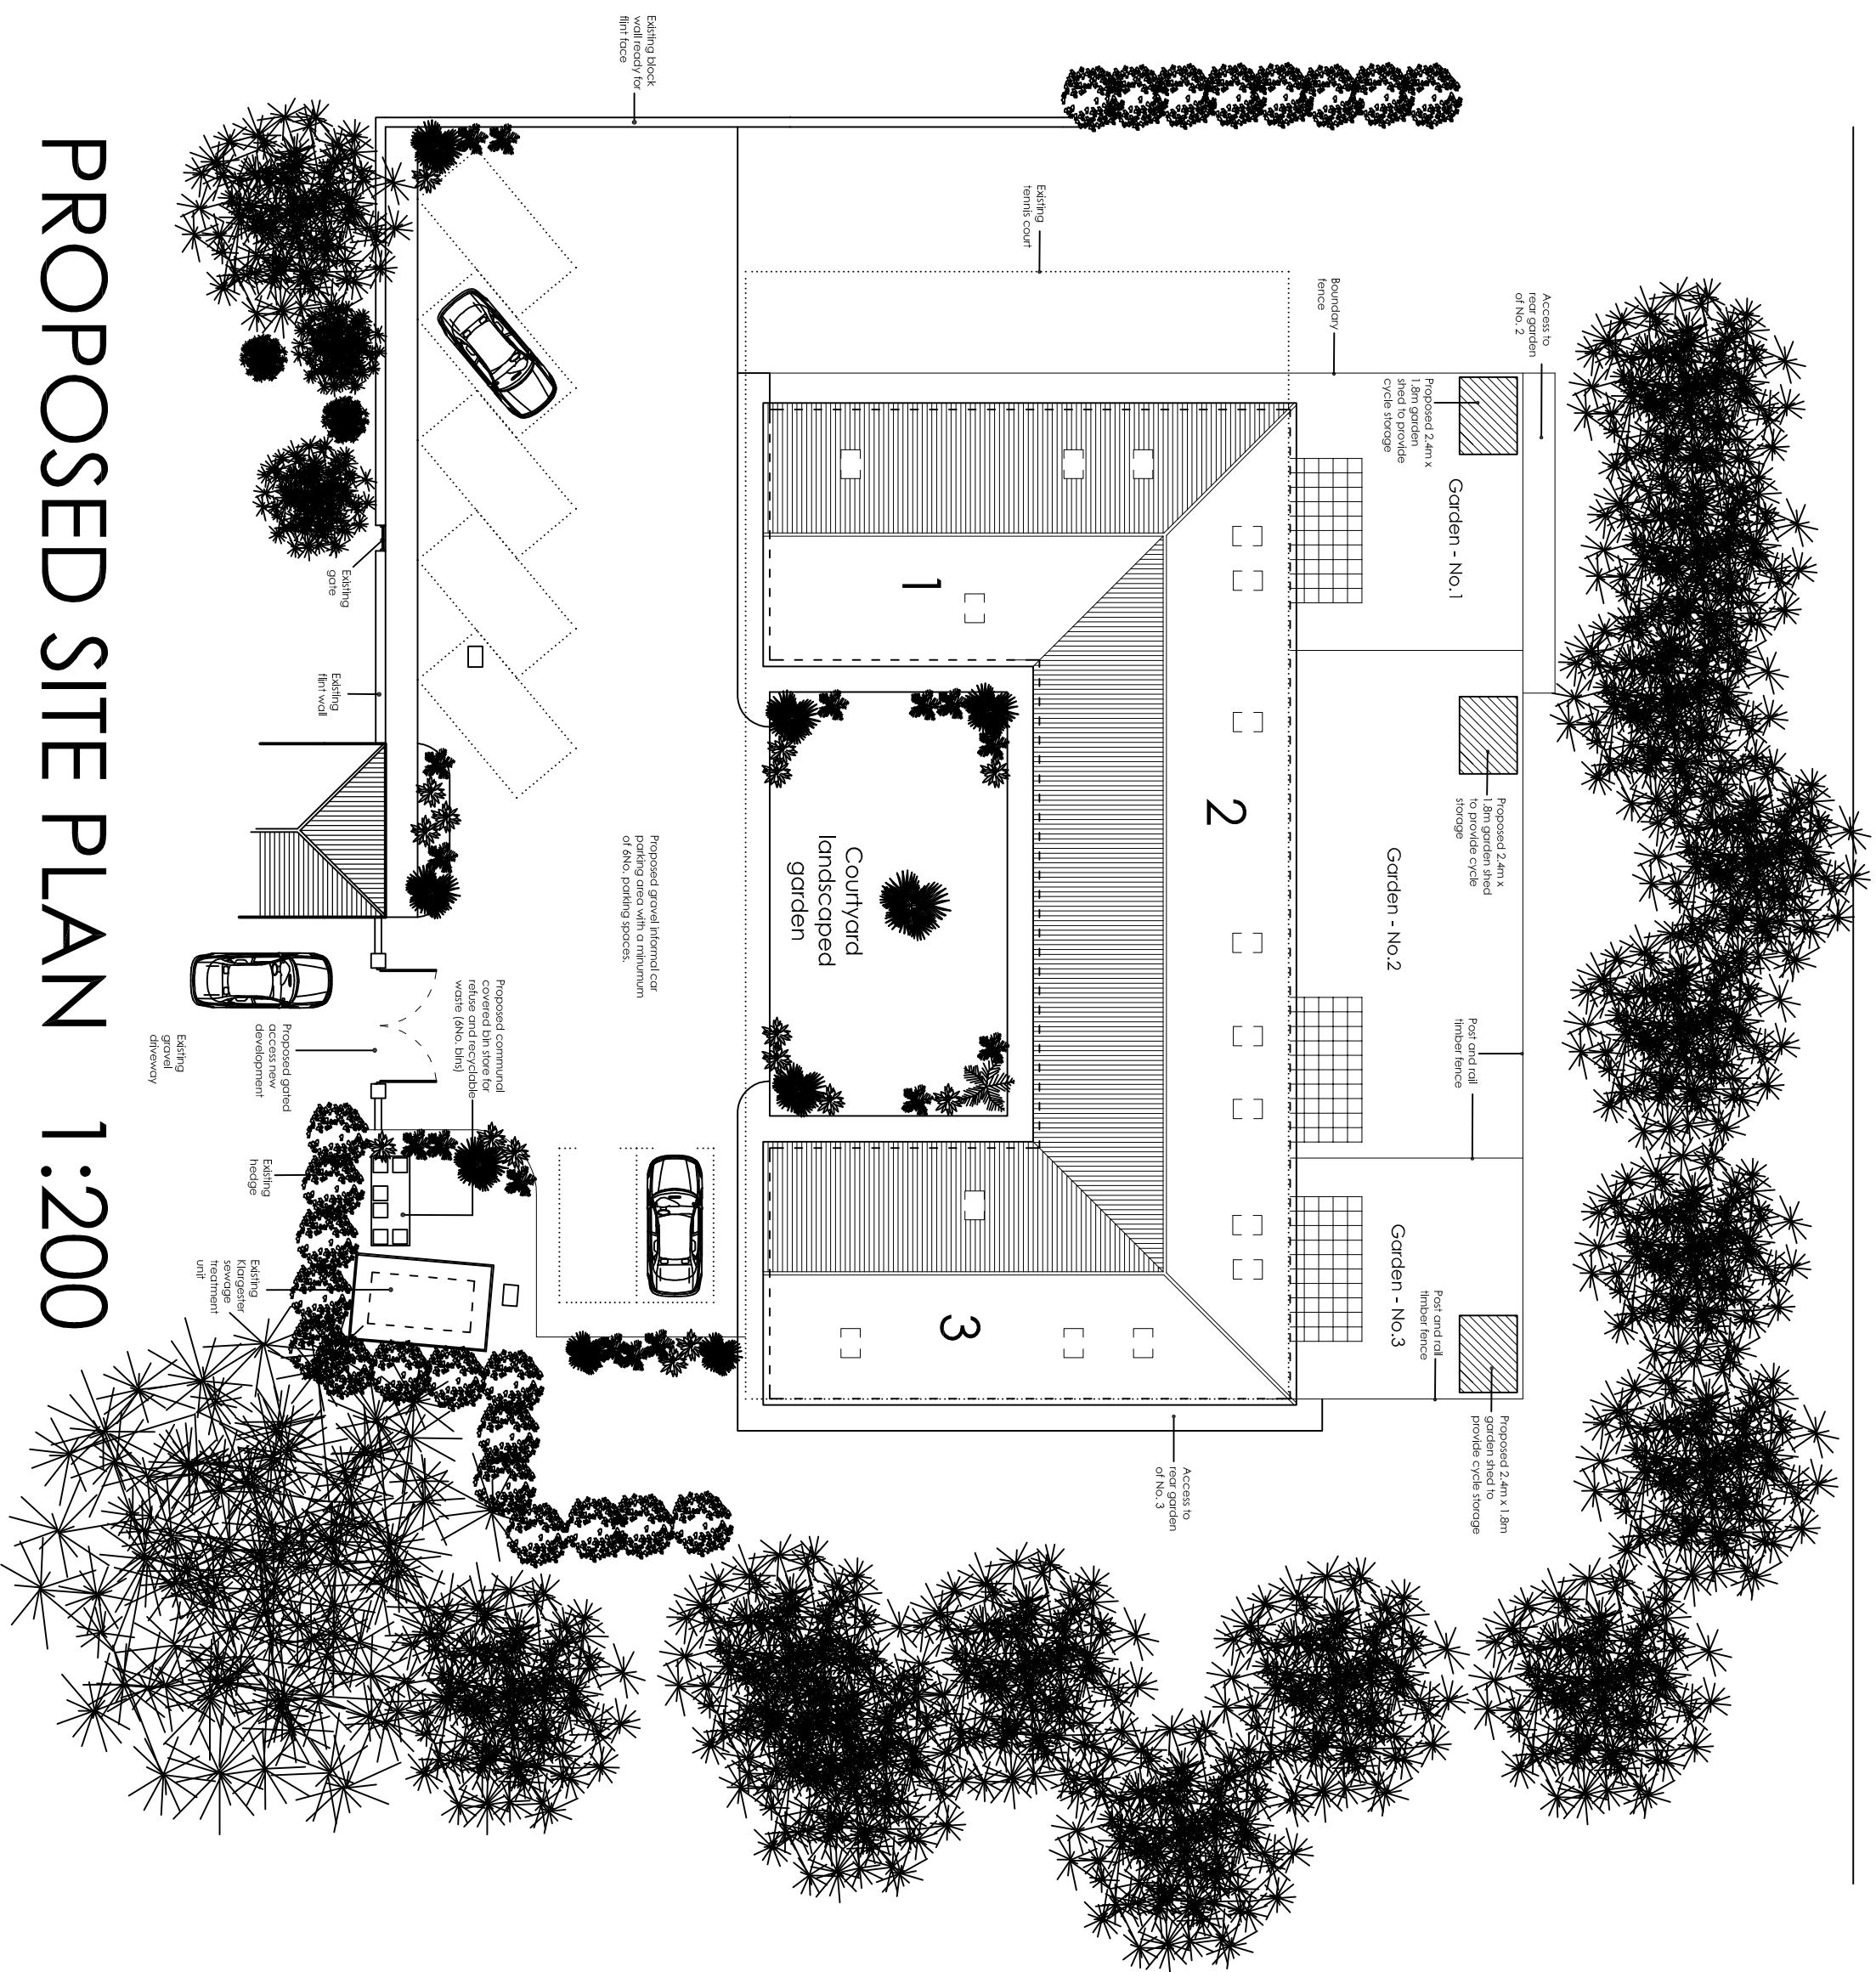


PROPOSED SITE PLAN 1:200

0m 20m 40m 1:200 Scale Bar



LOCATION PLAN 1:1250

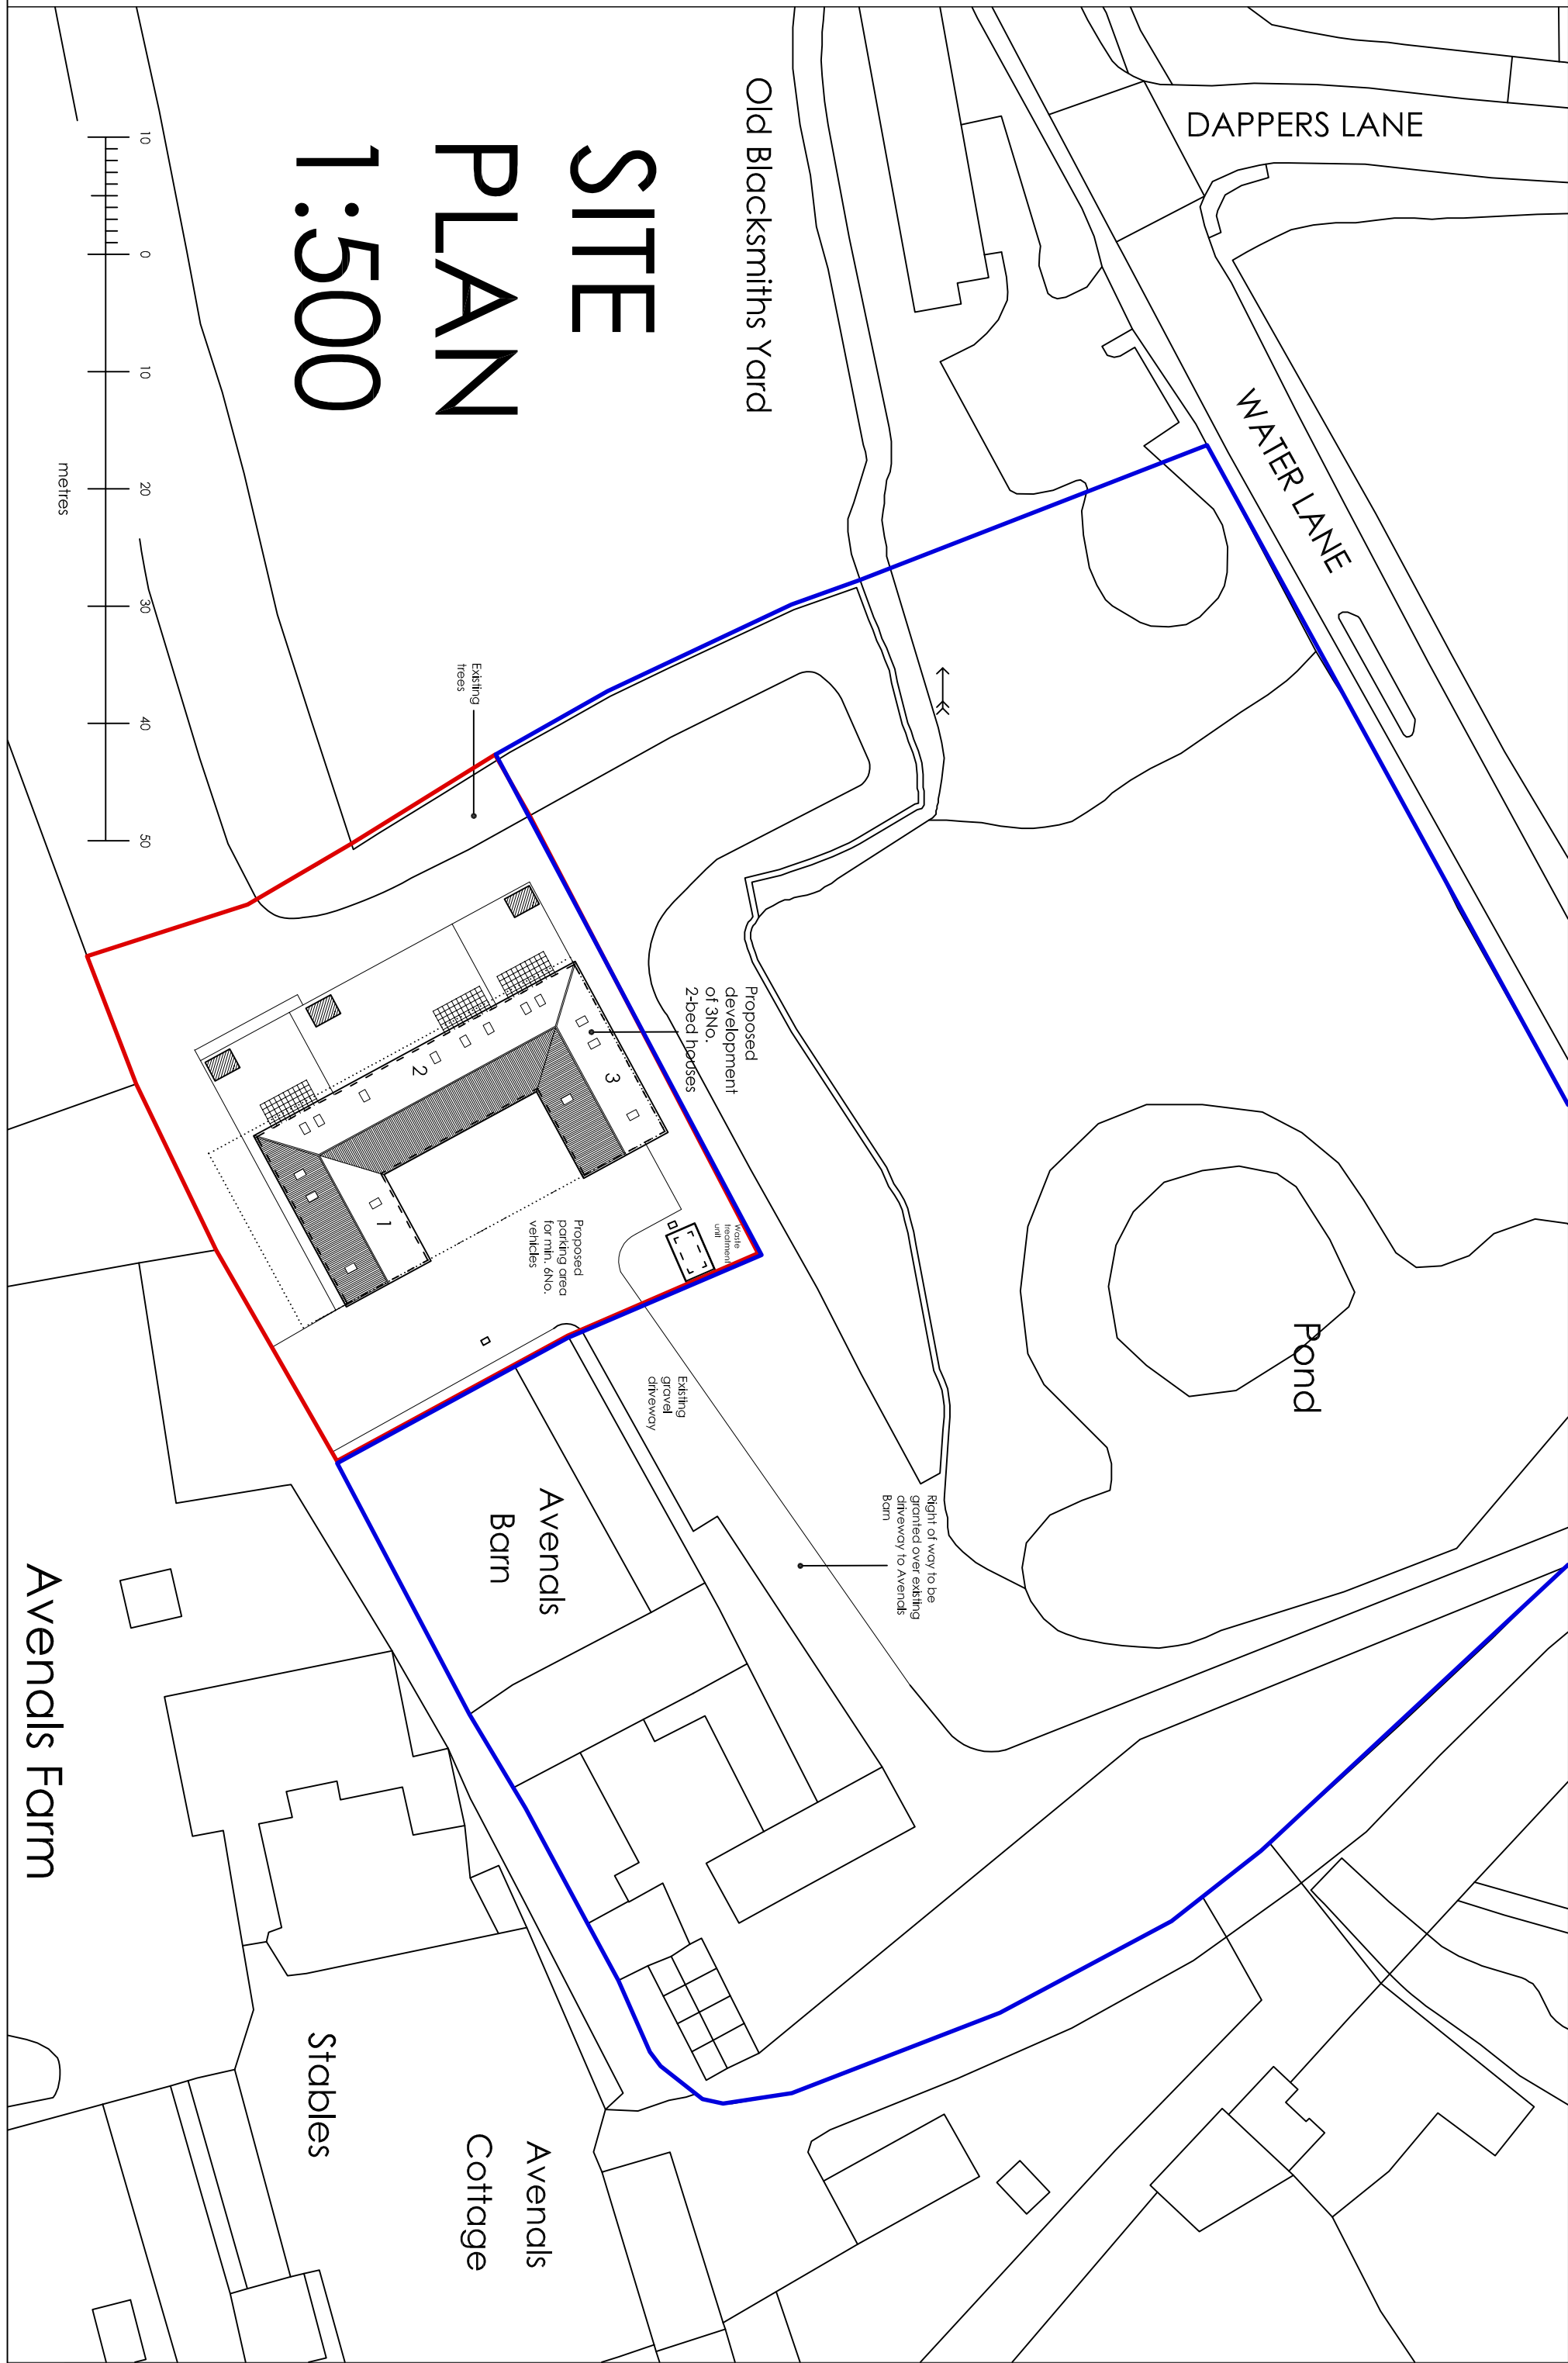

SITE PLAN 1:500

Address of works:

Avenels Barn, Water Lane, Angmering

Drawing title:

PROPOSED 3NO. DWELLINGS

Date:

July 2017

Scales:

As shown

Paper size:

A1

Dwg No:

AR-122-01

ama

architectural & quantity surveying services

Unit 1 Goding Croft
Business Park
Long Fulgon
Cappham, Worthing
BN11 3UT
01903 87113
csl@otterburymoore.co.uk

Address of works:

Avenels Barn, Water Lane, Angmering

Drawing title:

PROPOSED 3NO. DWELLINGS

Date:

July 2017

Scales:

As shown

Paper size:

A1

Dwg No:

AR-122-01