

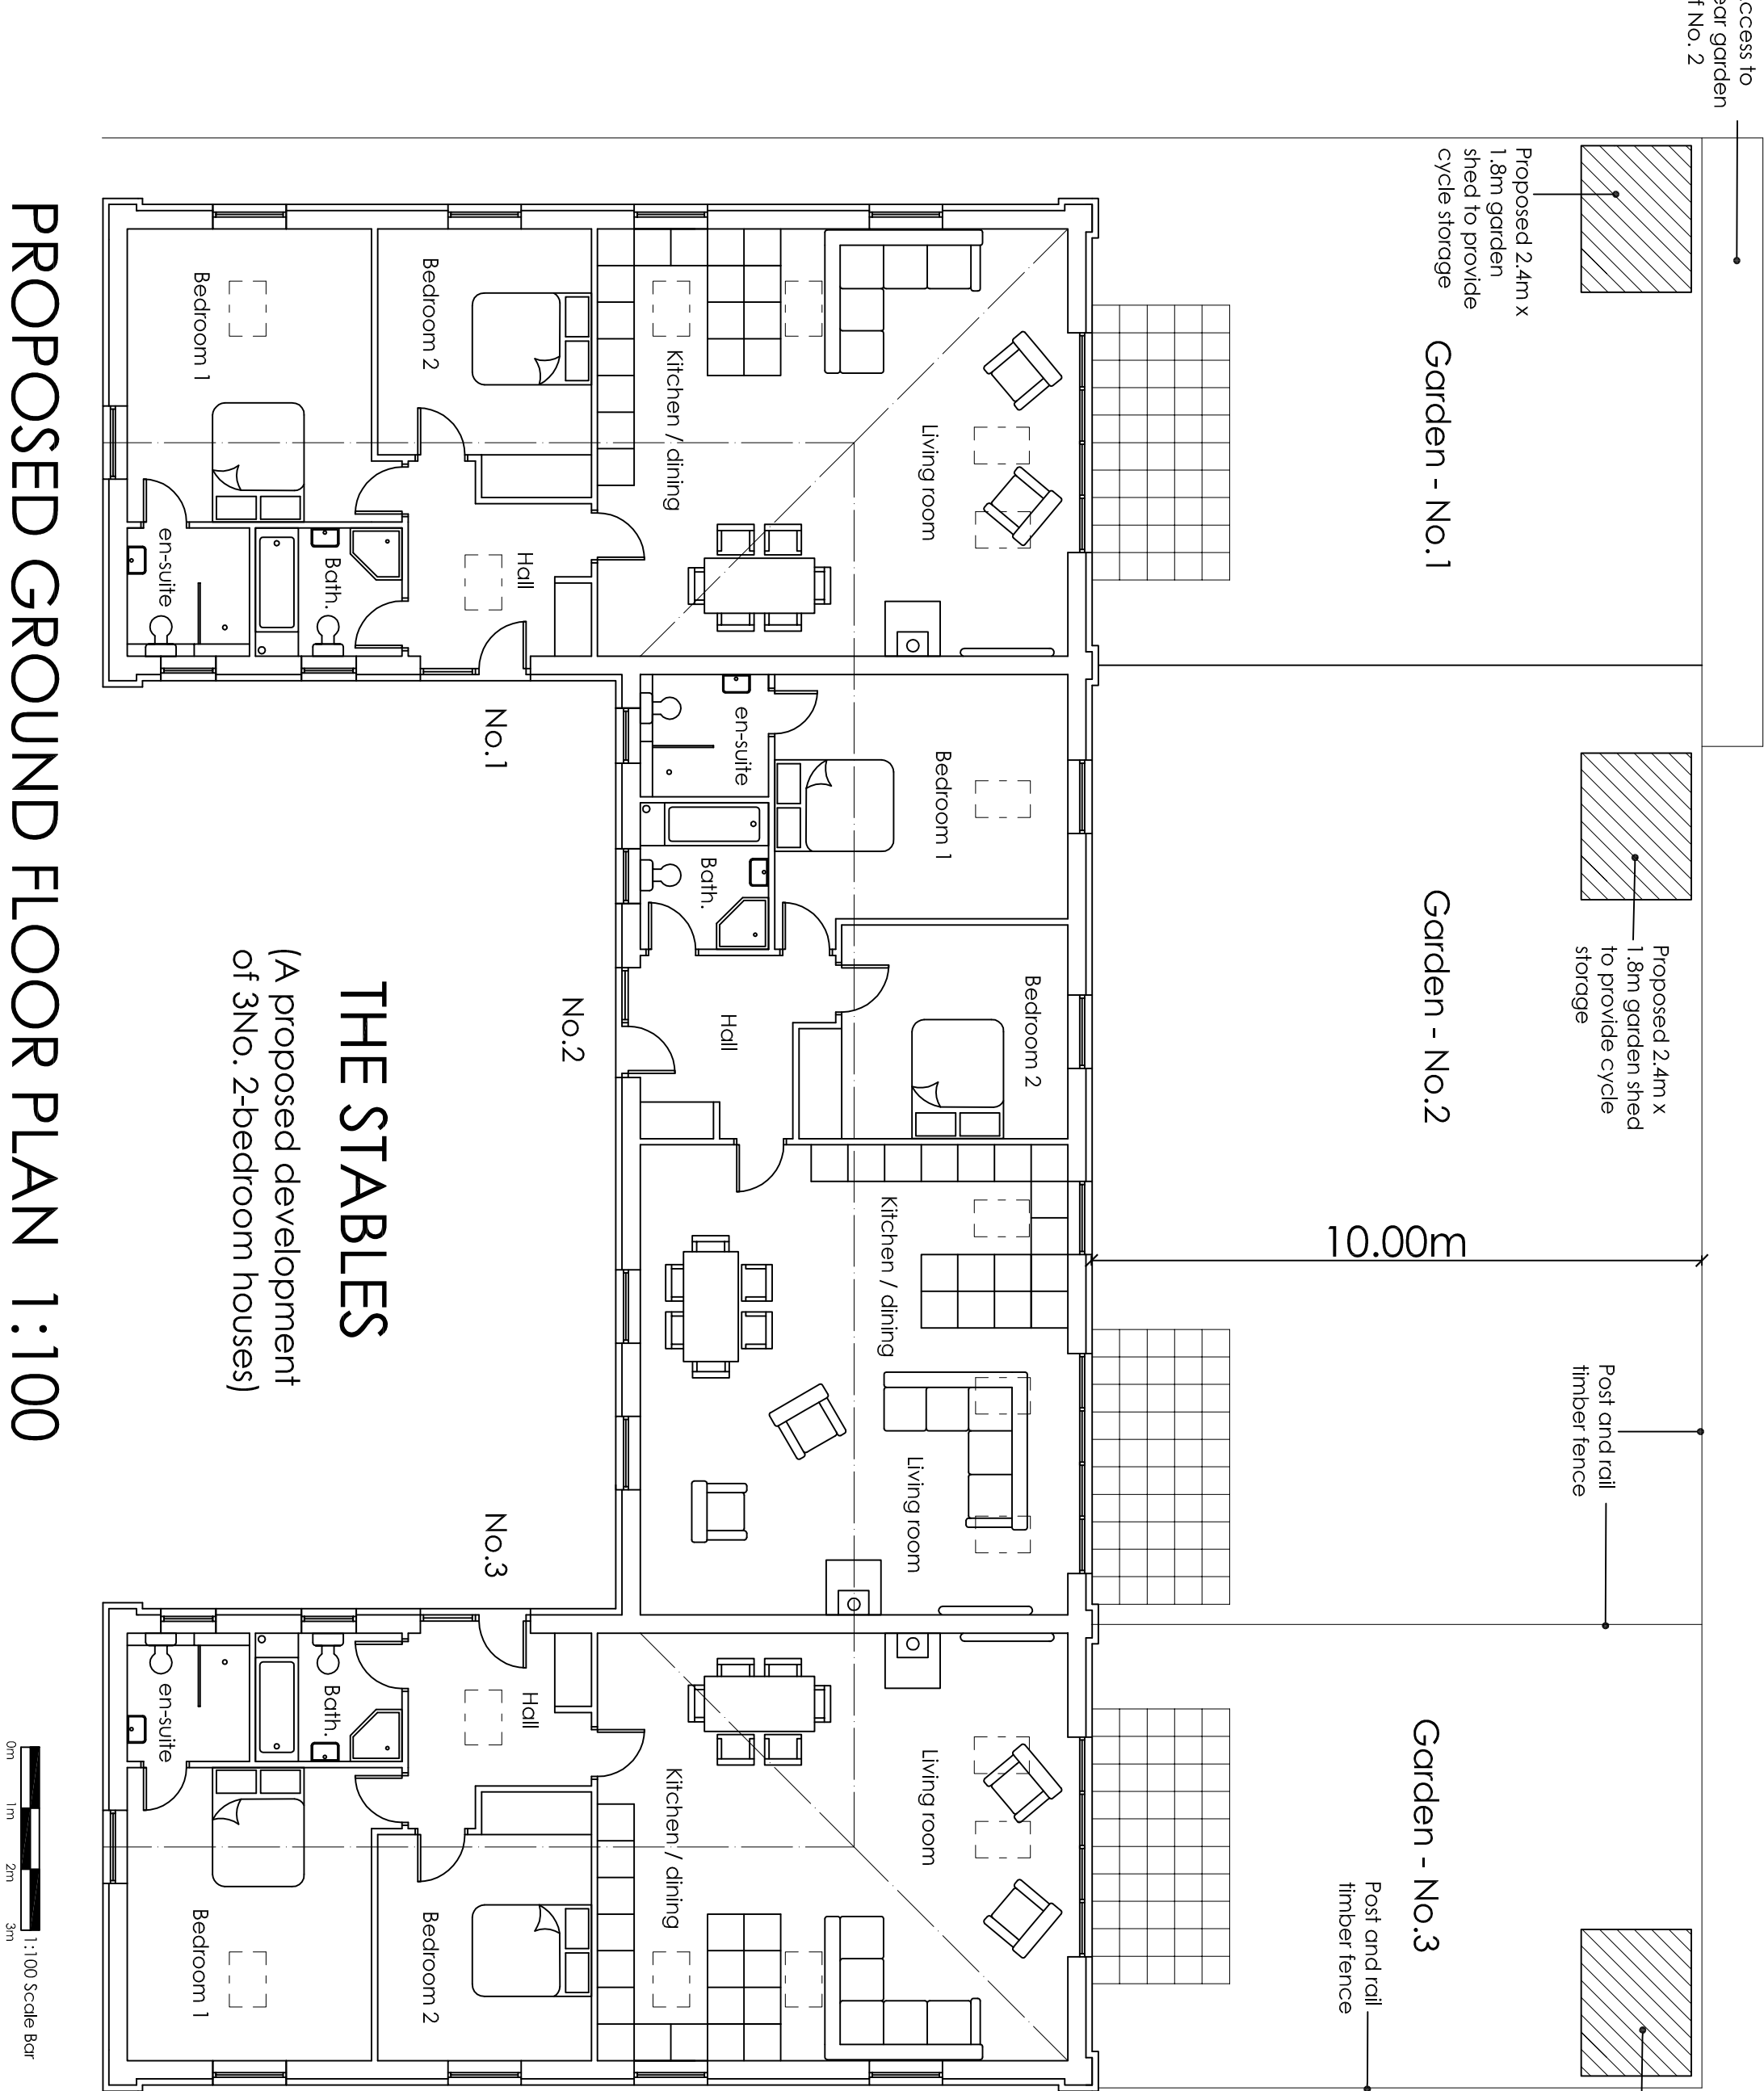
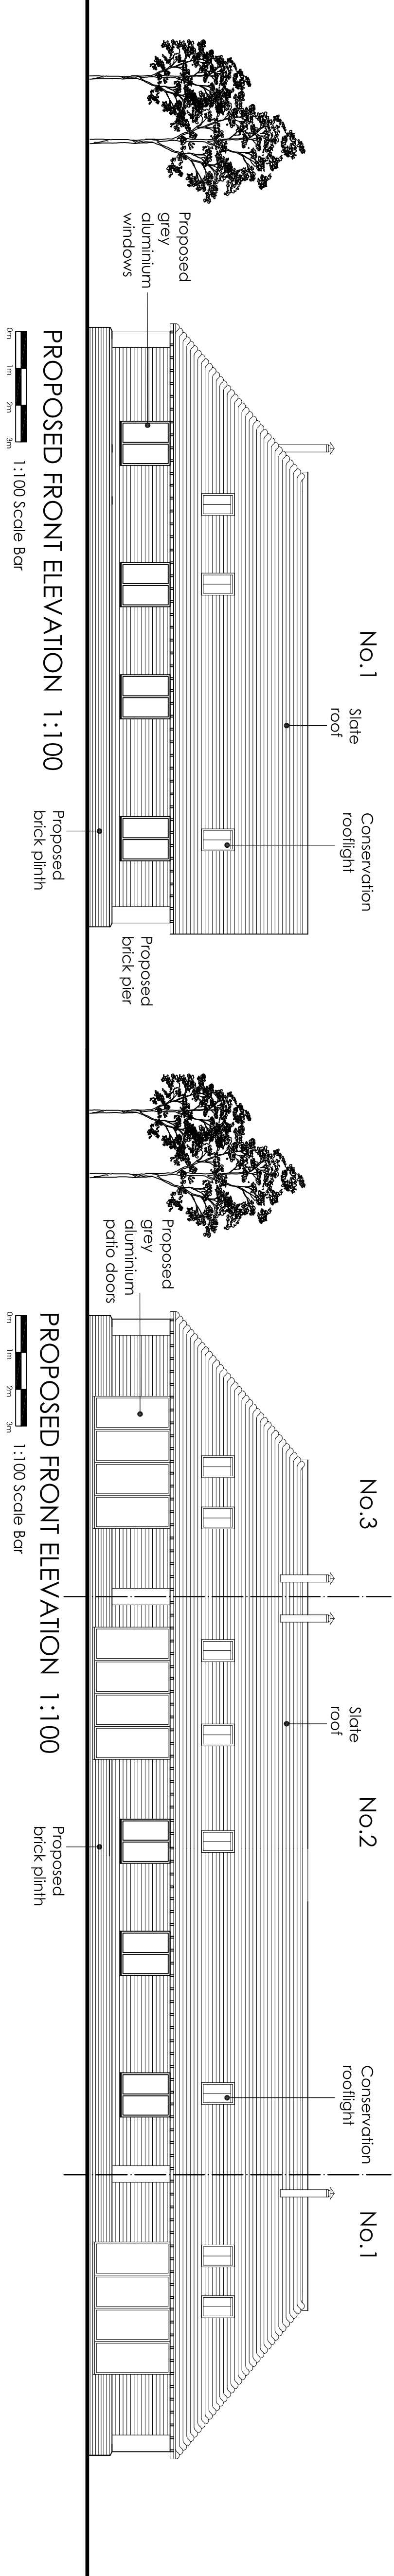
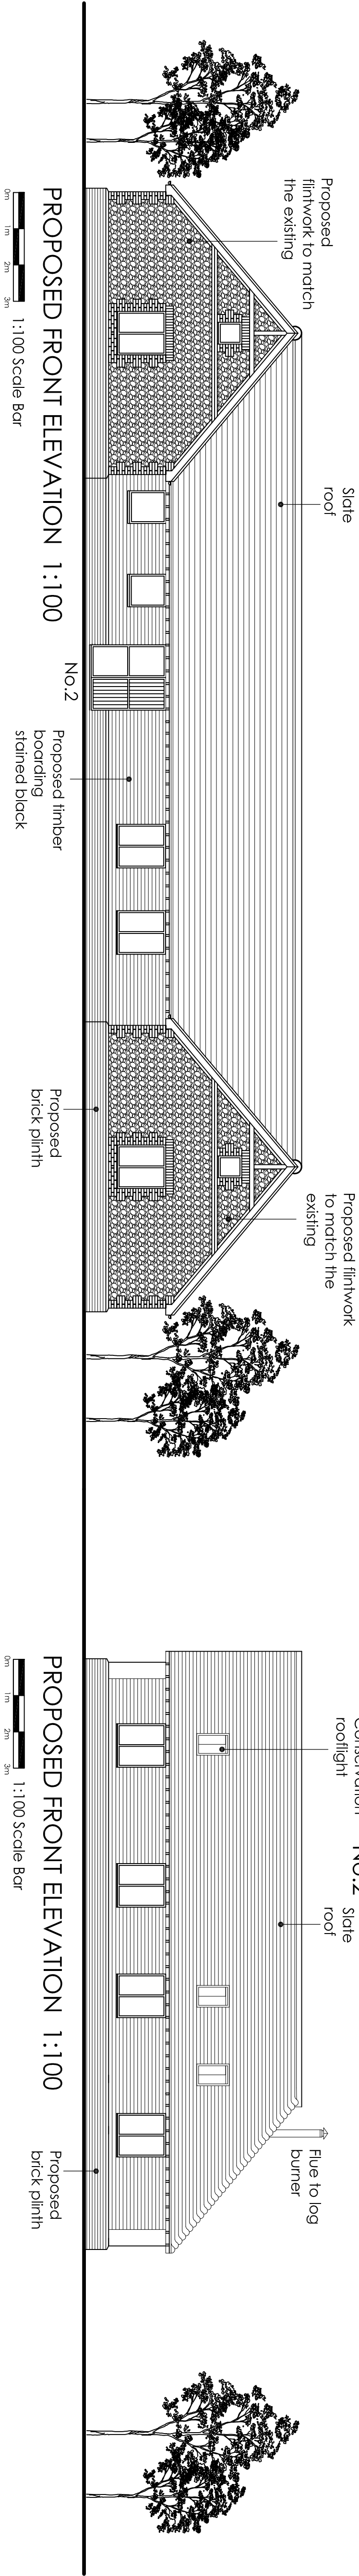


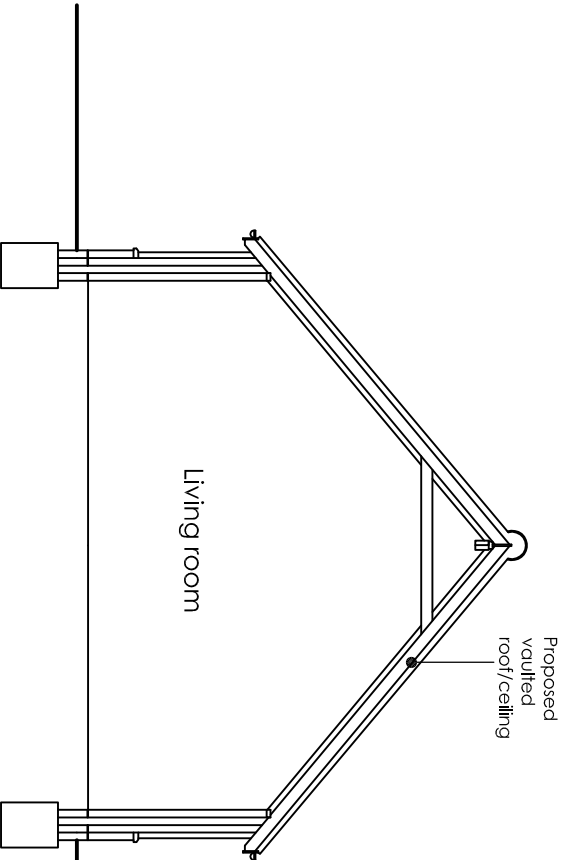

- Amendment A**
1. Gardens increased to 10m
 2. Right of way included to Weavers Hill
 3. Patio door removed from front elevation, replaced with 2No. windows

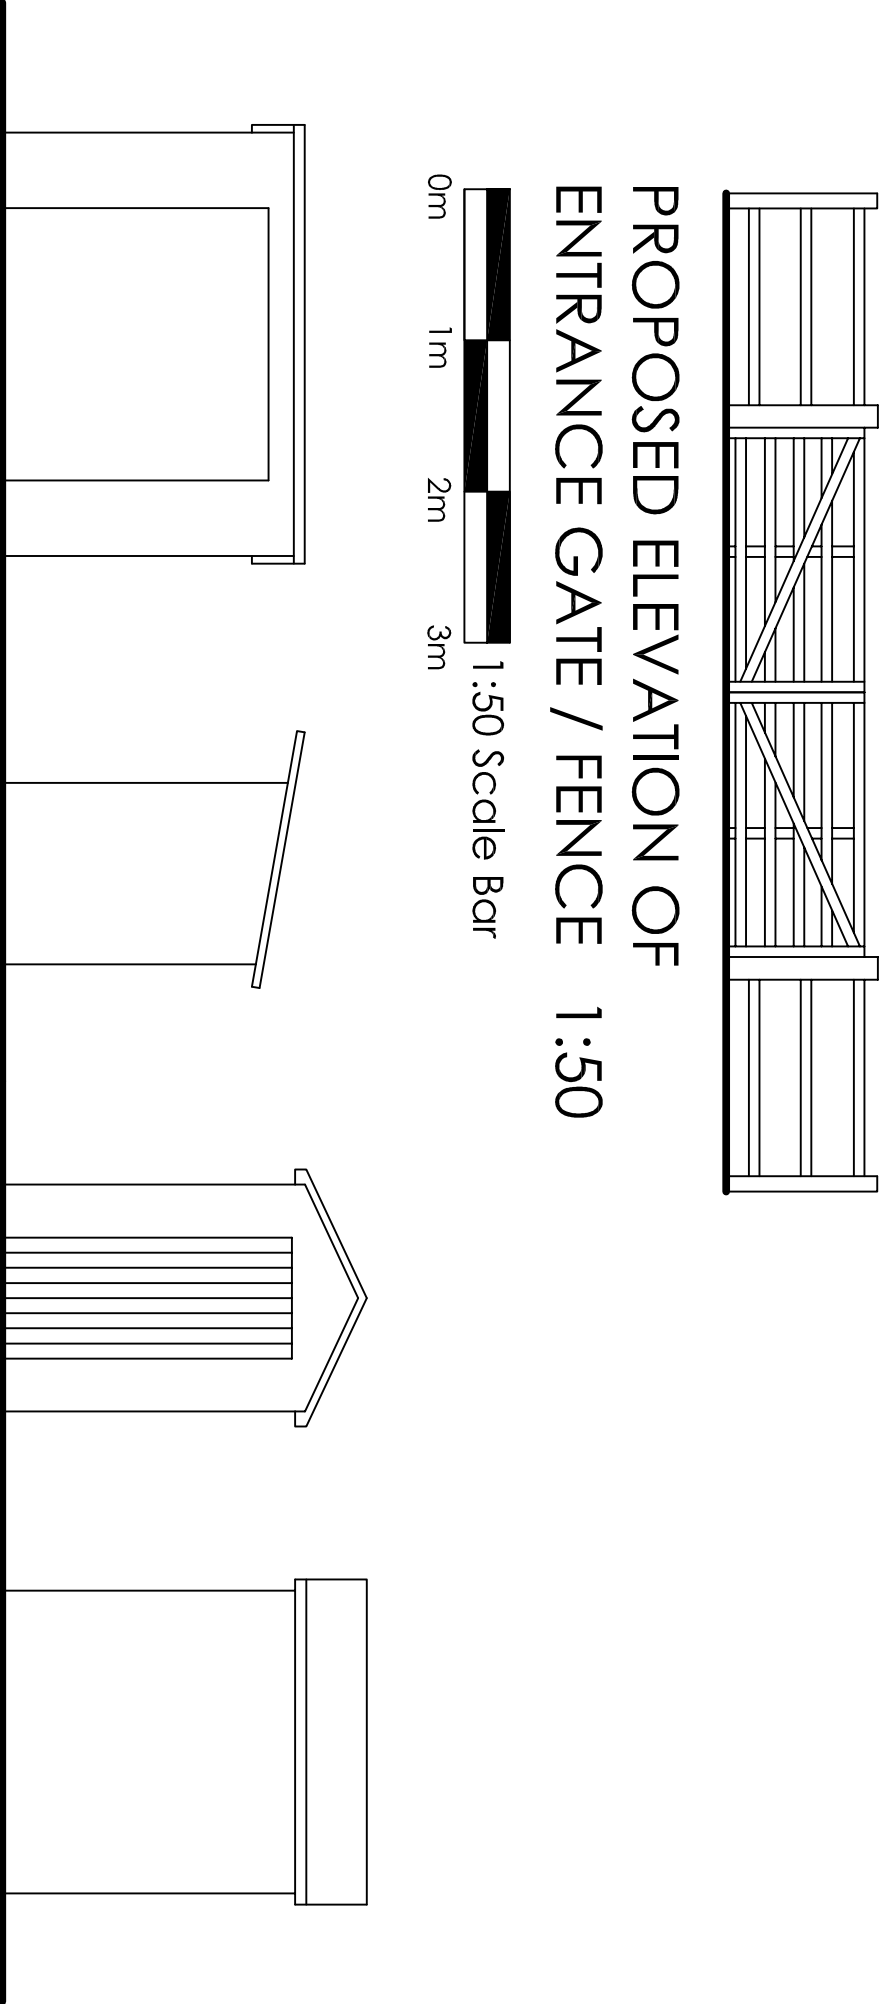

ama architectural
& quantity
surveying
services

Unit 1 Gosling Croft
Business Park
Long Fulking
Chapram, Worthing
BN13 3UT
01903 87113
cot@otterburymoore.co.uk

Address of works:
Avenals Barn, Water Lane, Angmering

Drawing title:
PROPOSED 3NO. DWELLINGS

Date: July 2017 Scales: As shown Paper size: A1 Dwg No: AR-122-02-A