

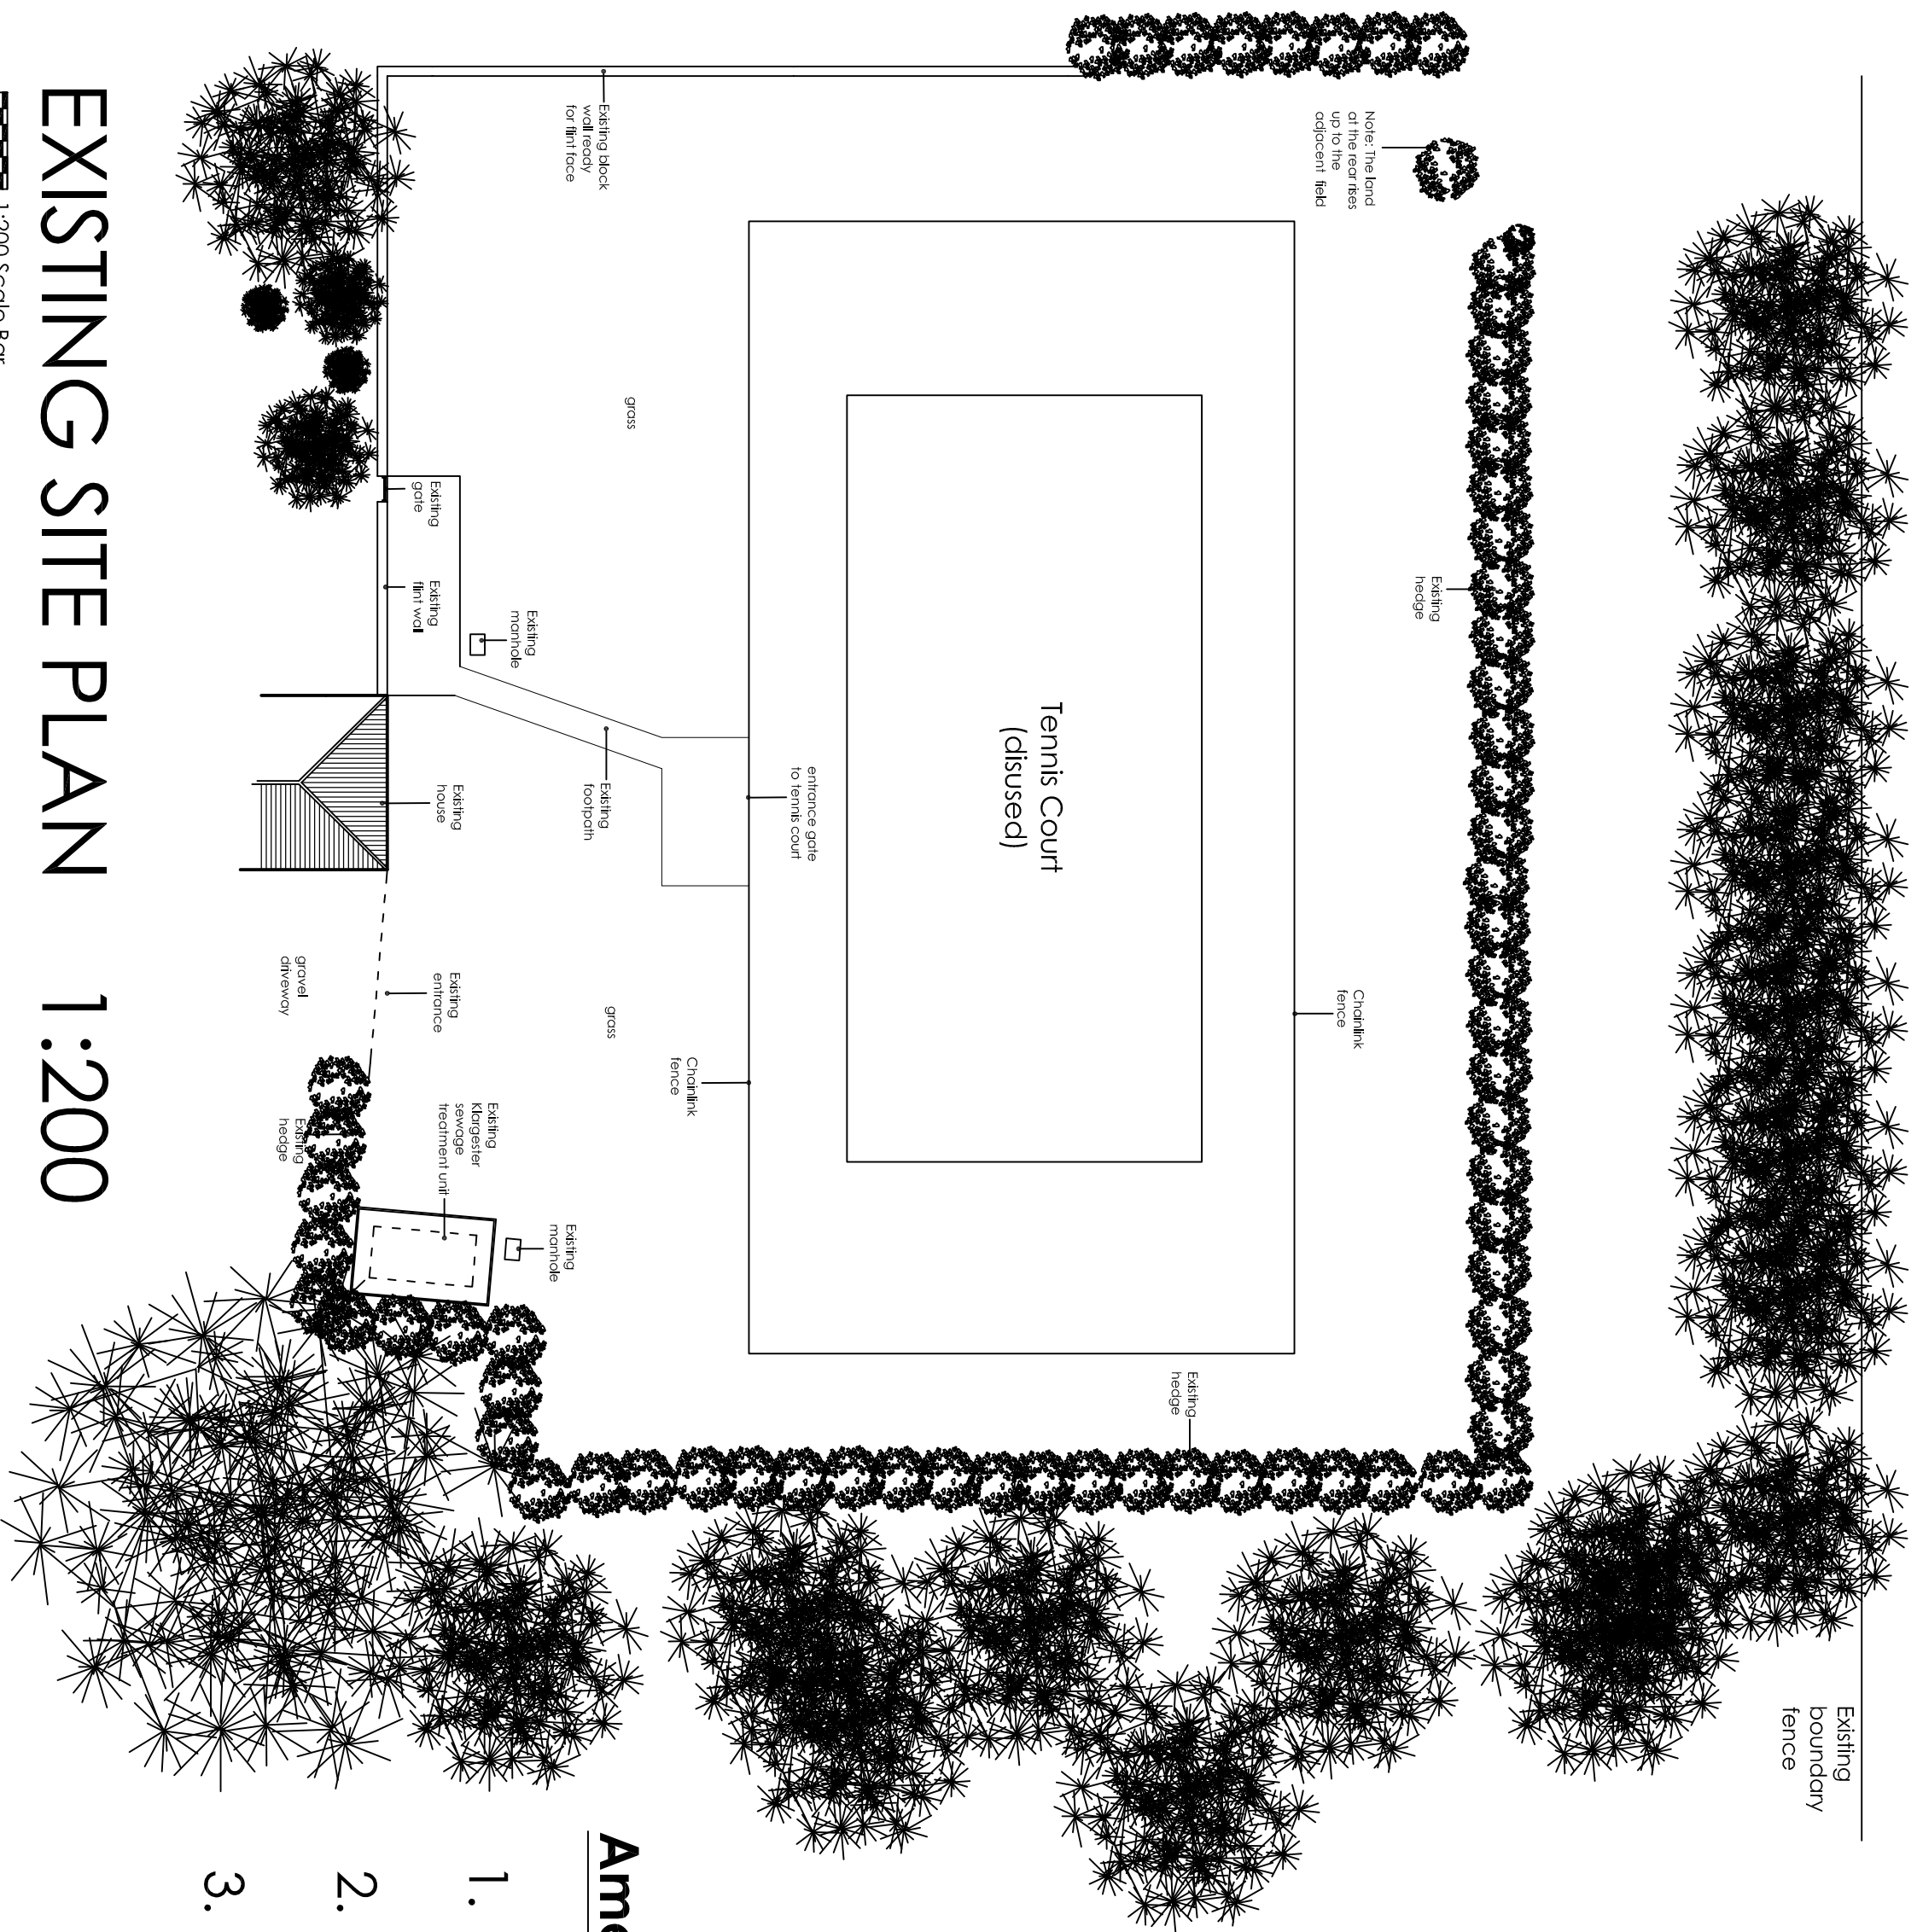
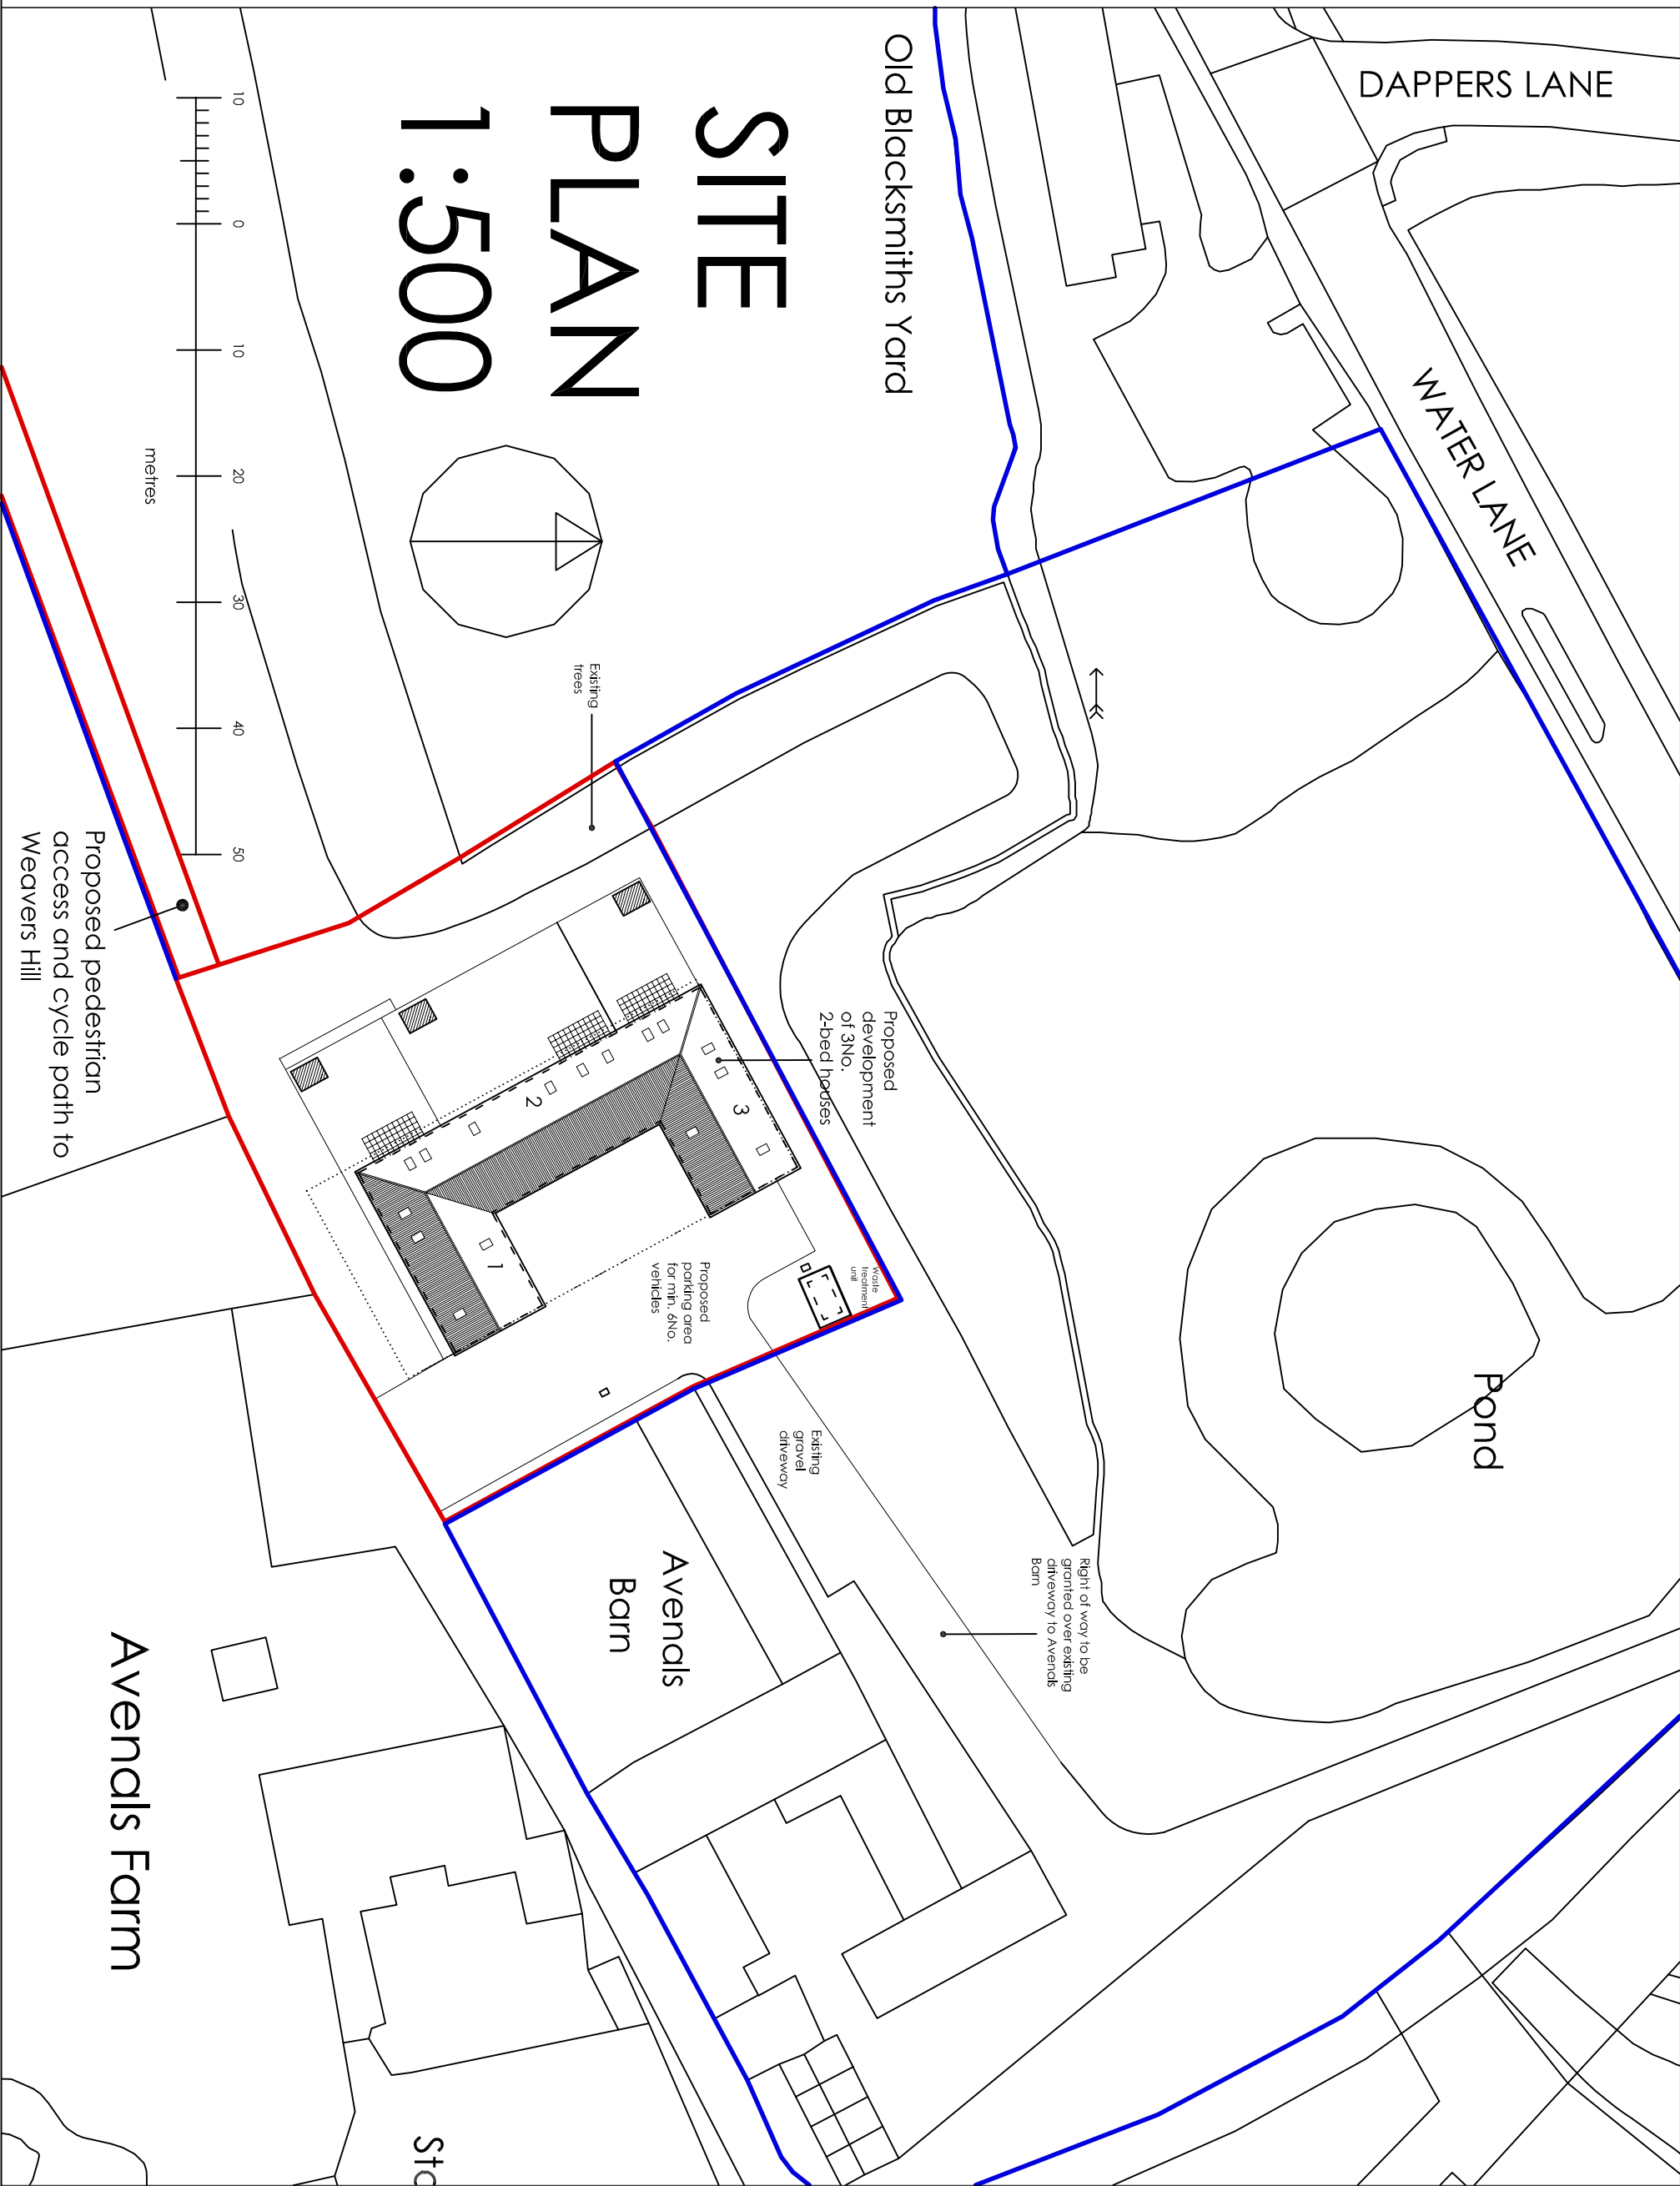


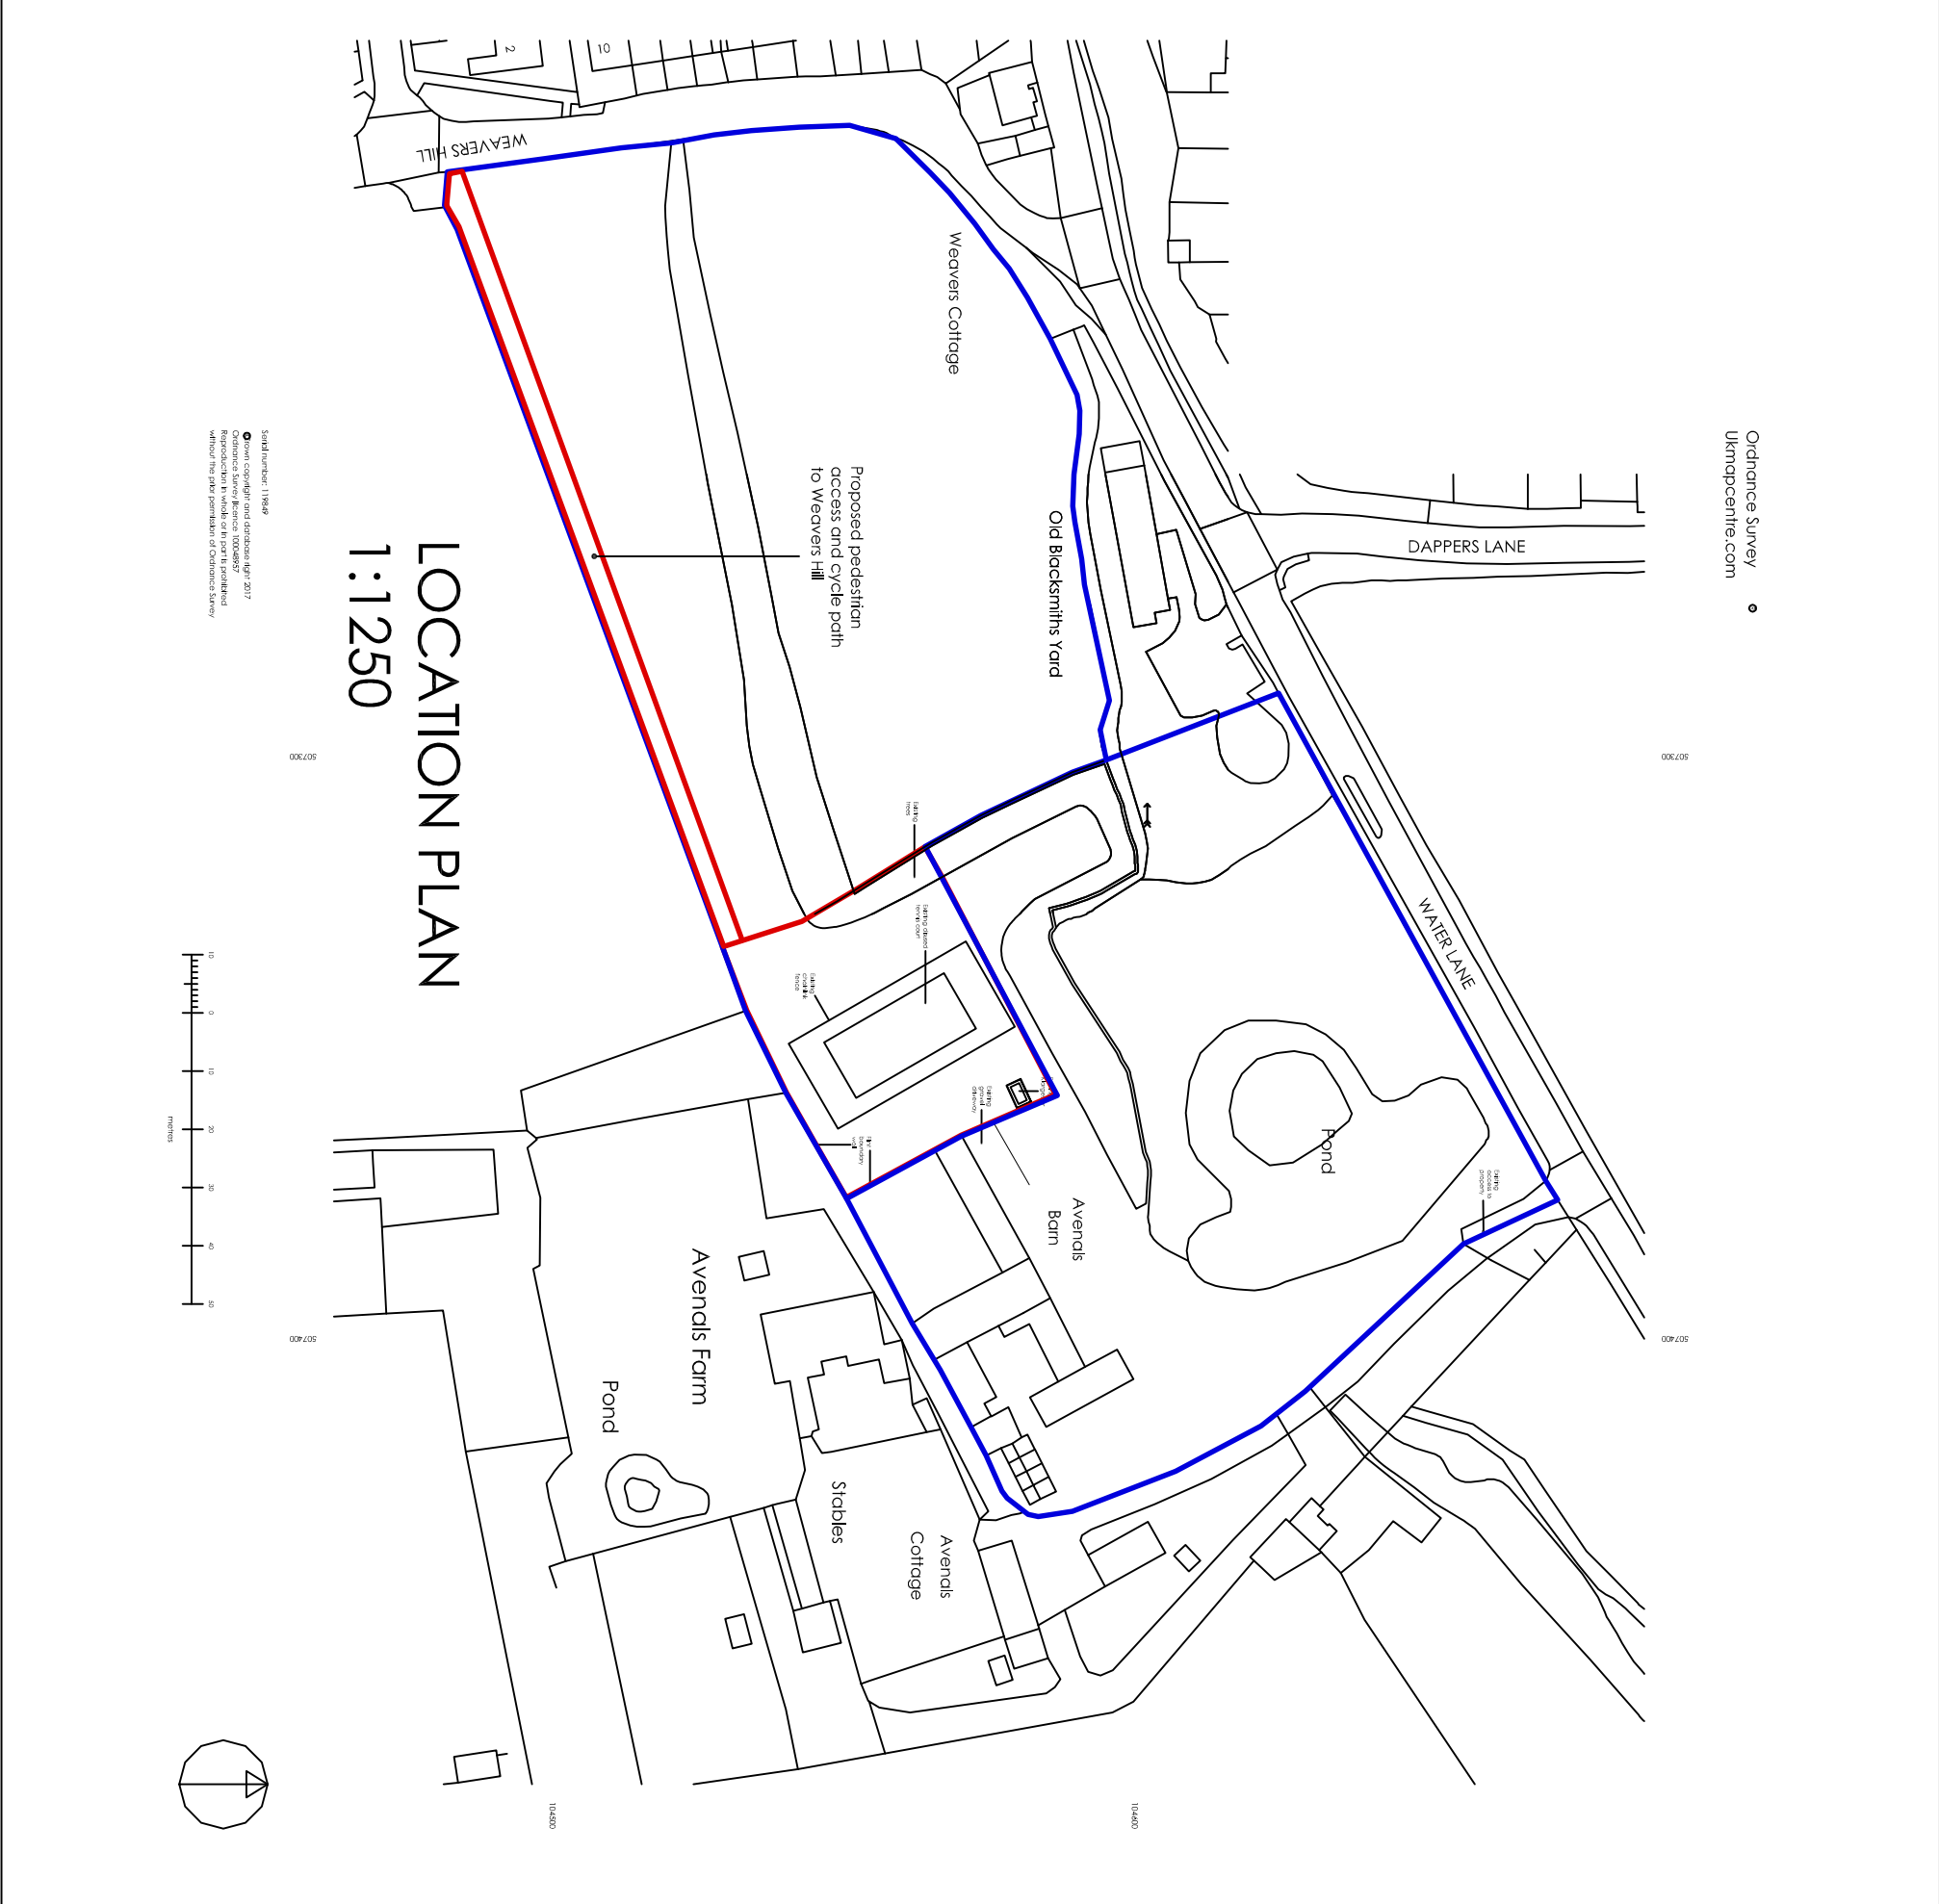

- Amendment A**
1. Gardens increased to 10m
 2. Right of way included to Weavers Hill
 3. Patio door removed from front elevation, replaced with 2No. windows

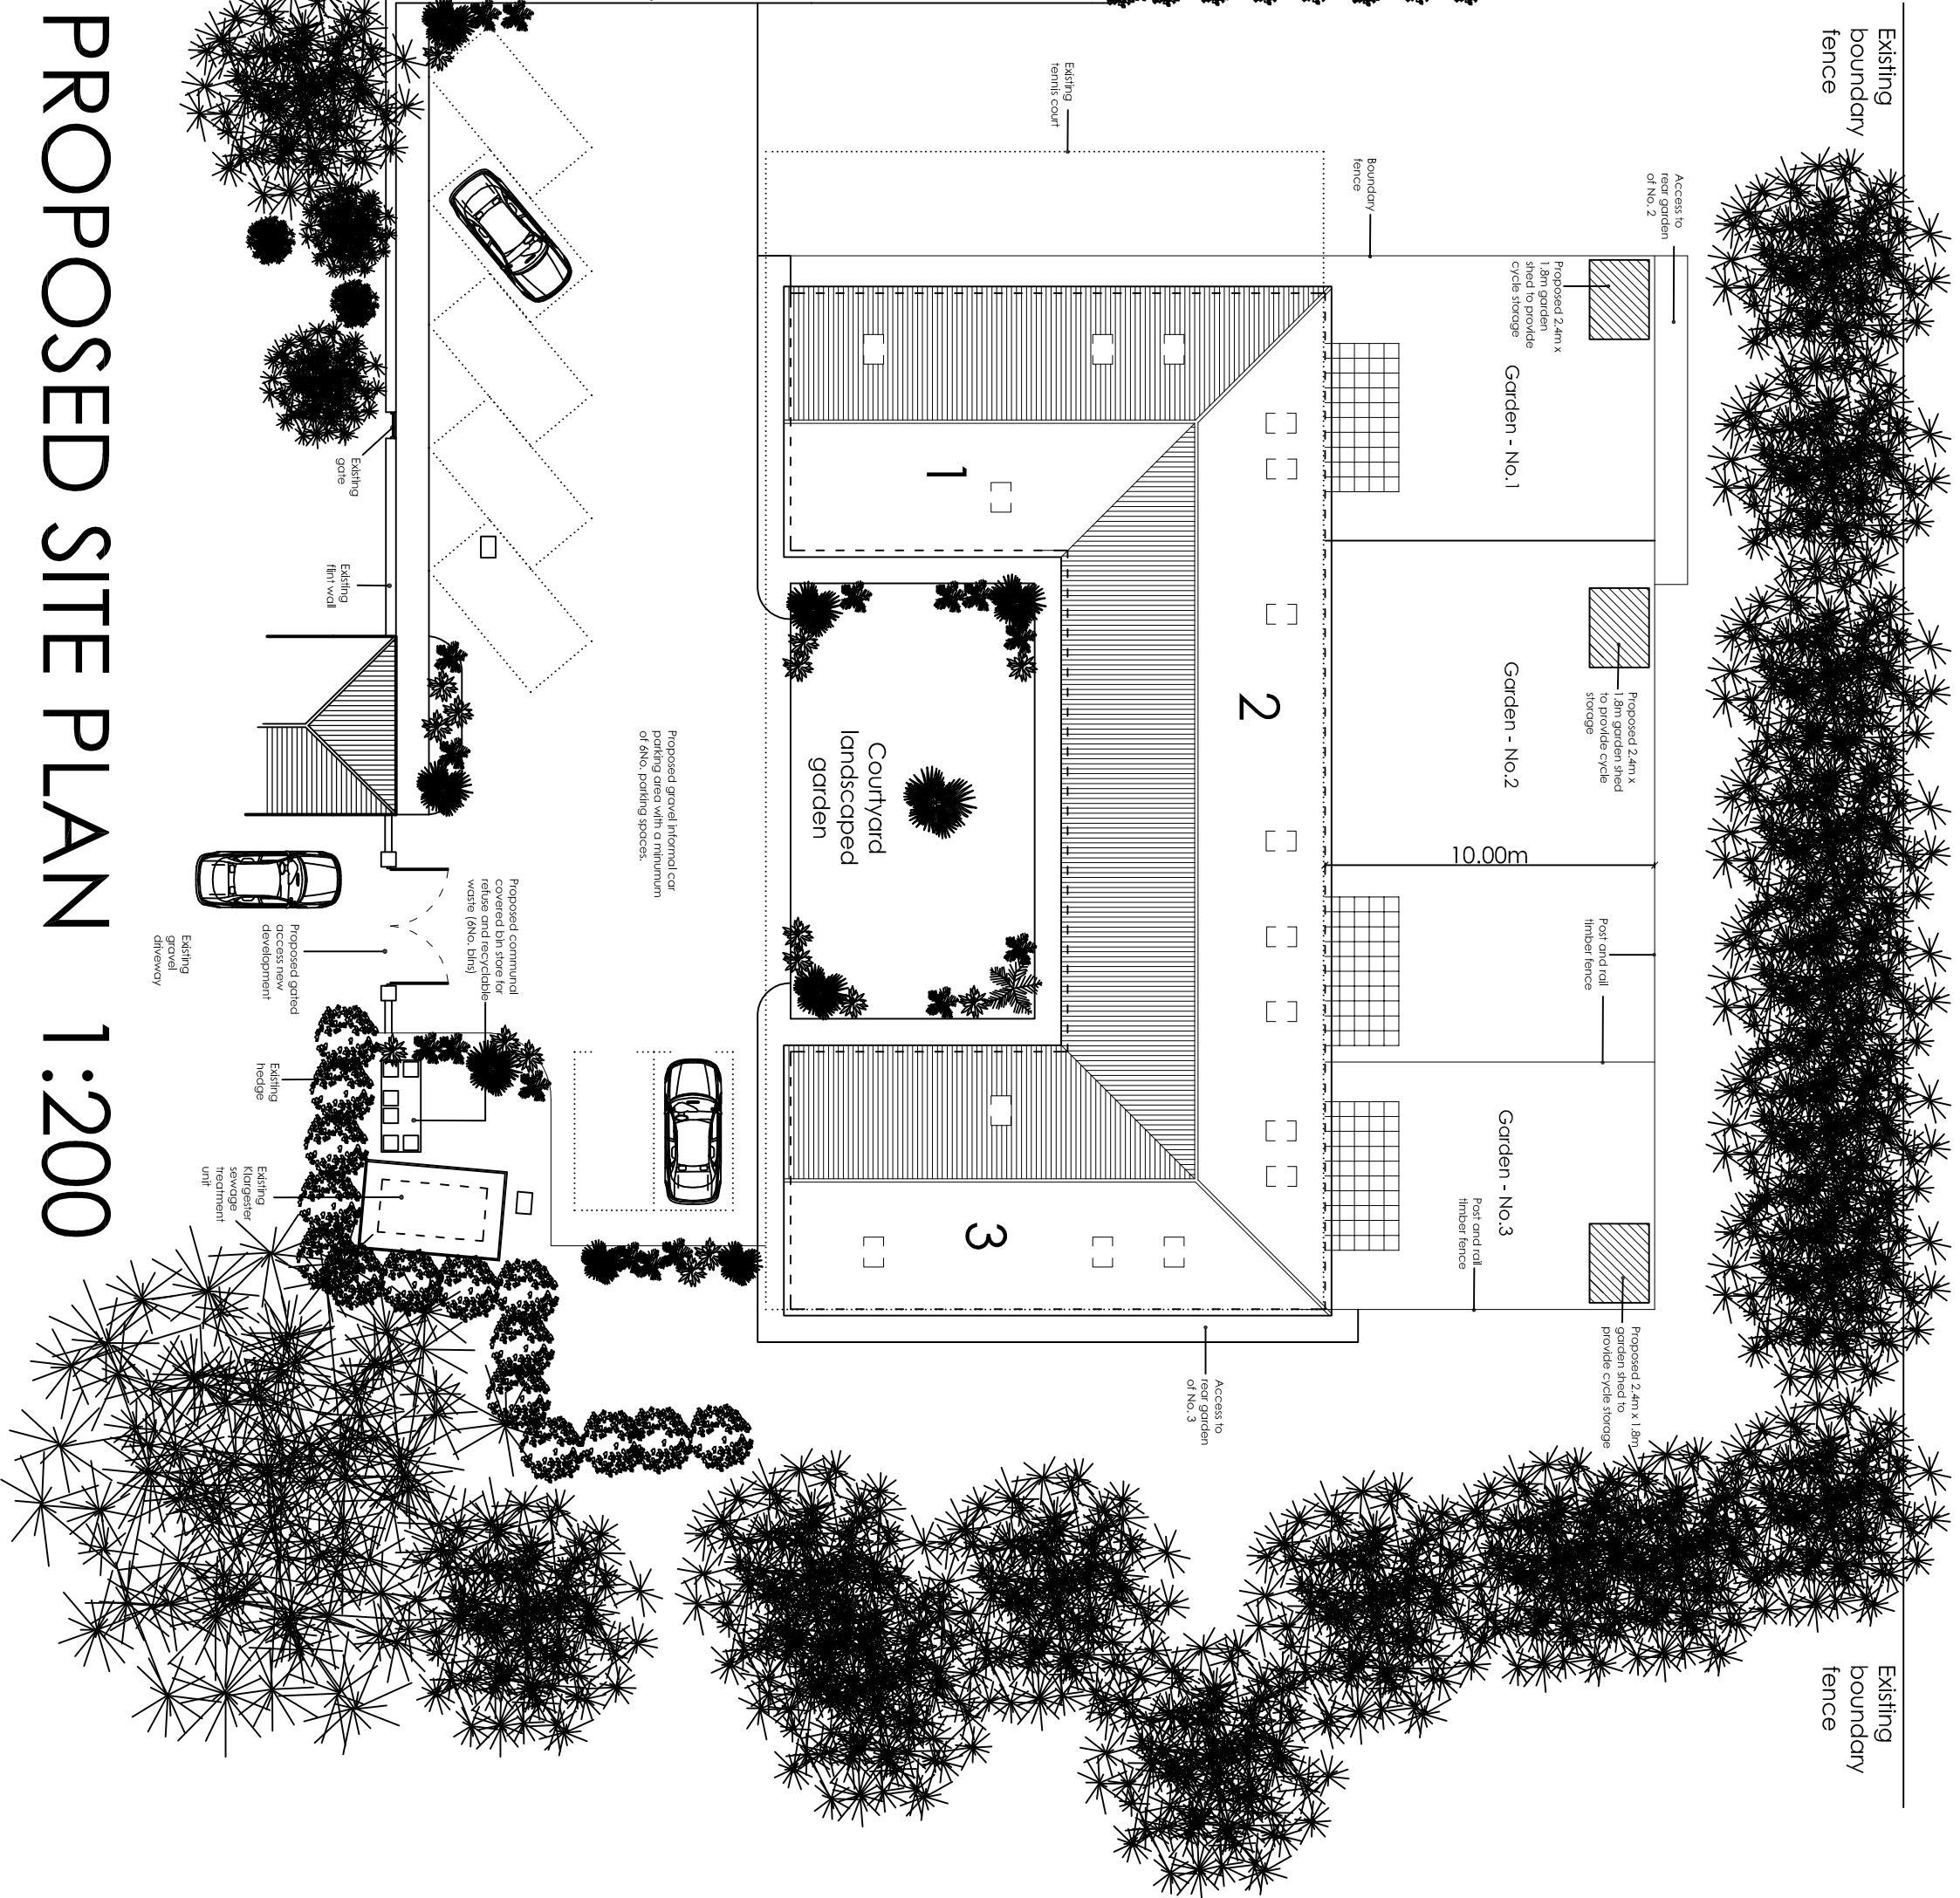

amq architectural & quantity surveying services

Unit 1 Goding Croft
Business Park
Long Fulton
Oxfordshire, MK11 3DT
01903 87113
csl@otterburymoore.co.uk

Address of works: Avenels Barn, Water Lane, Angmering

Drawing title: PROPOSED 3NO. DWELLINGS

Date: July 2017 Scales: As shown Paper size: A1 Dwg No: AR-122-01-A