


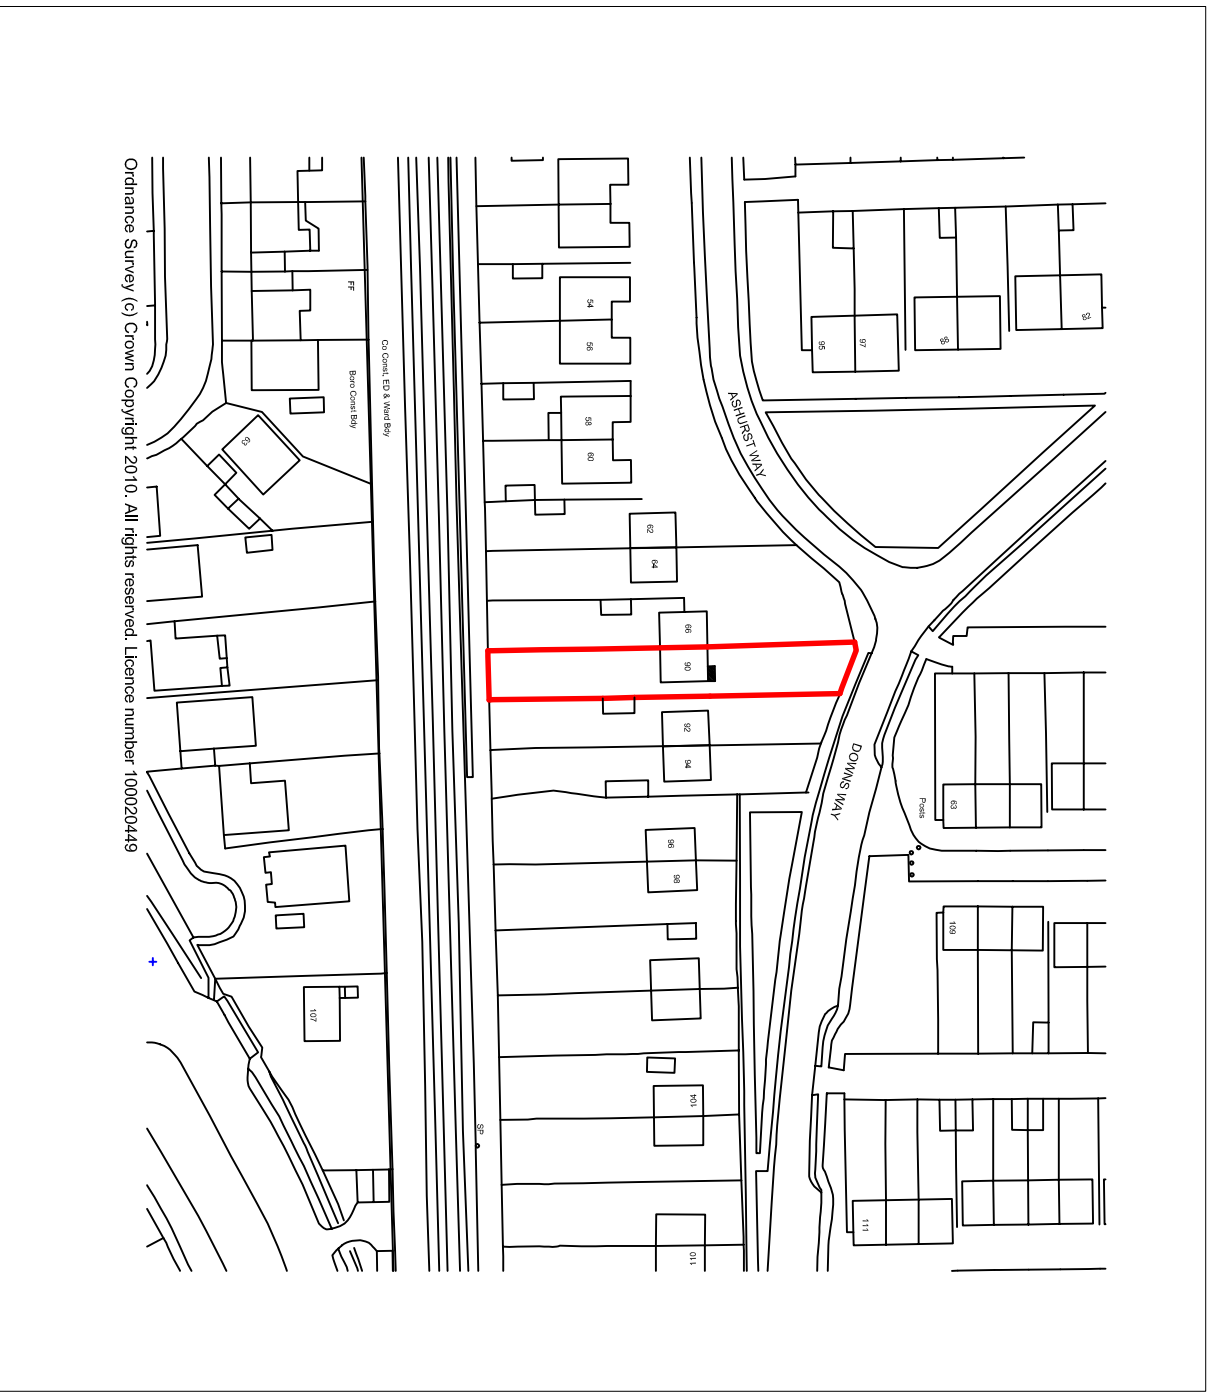


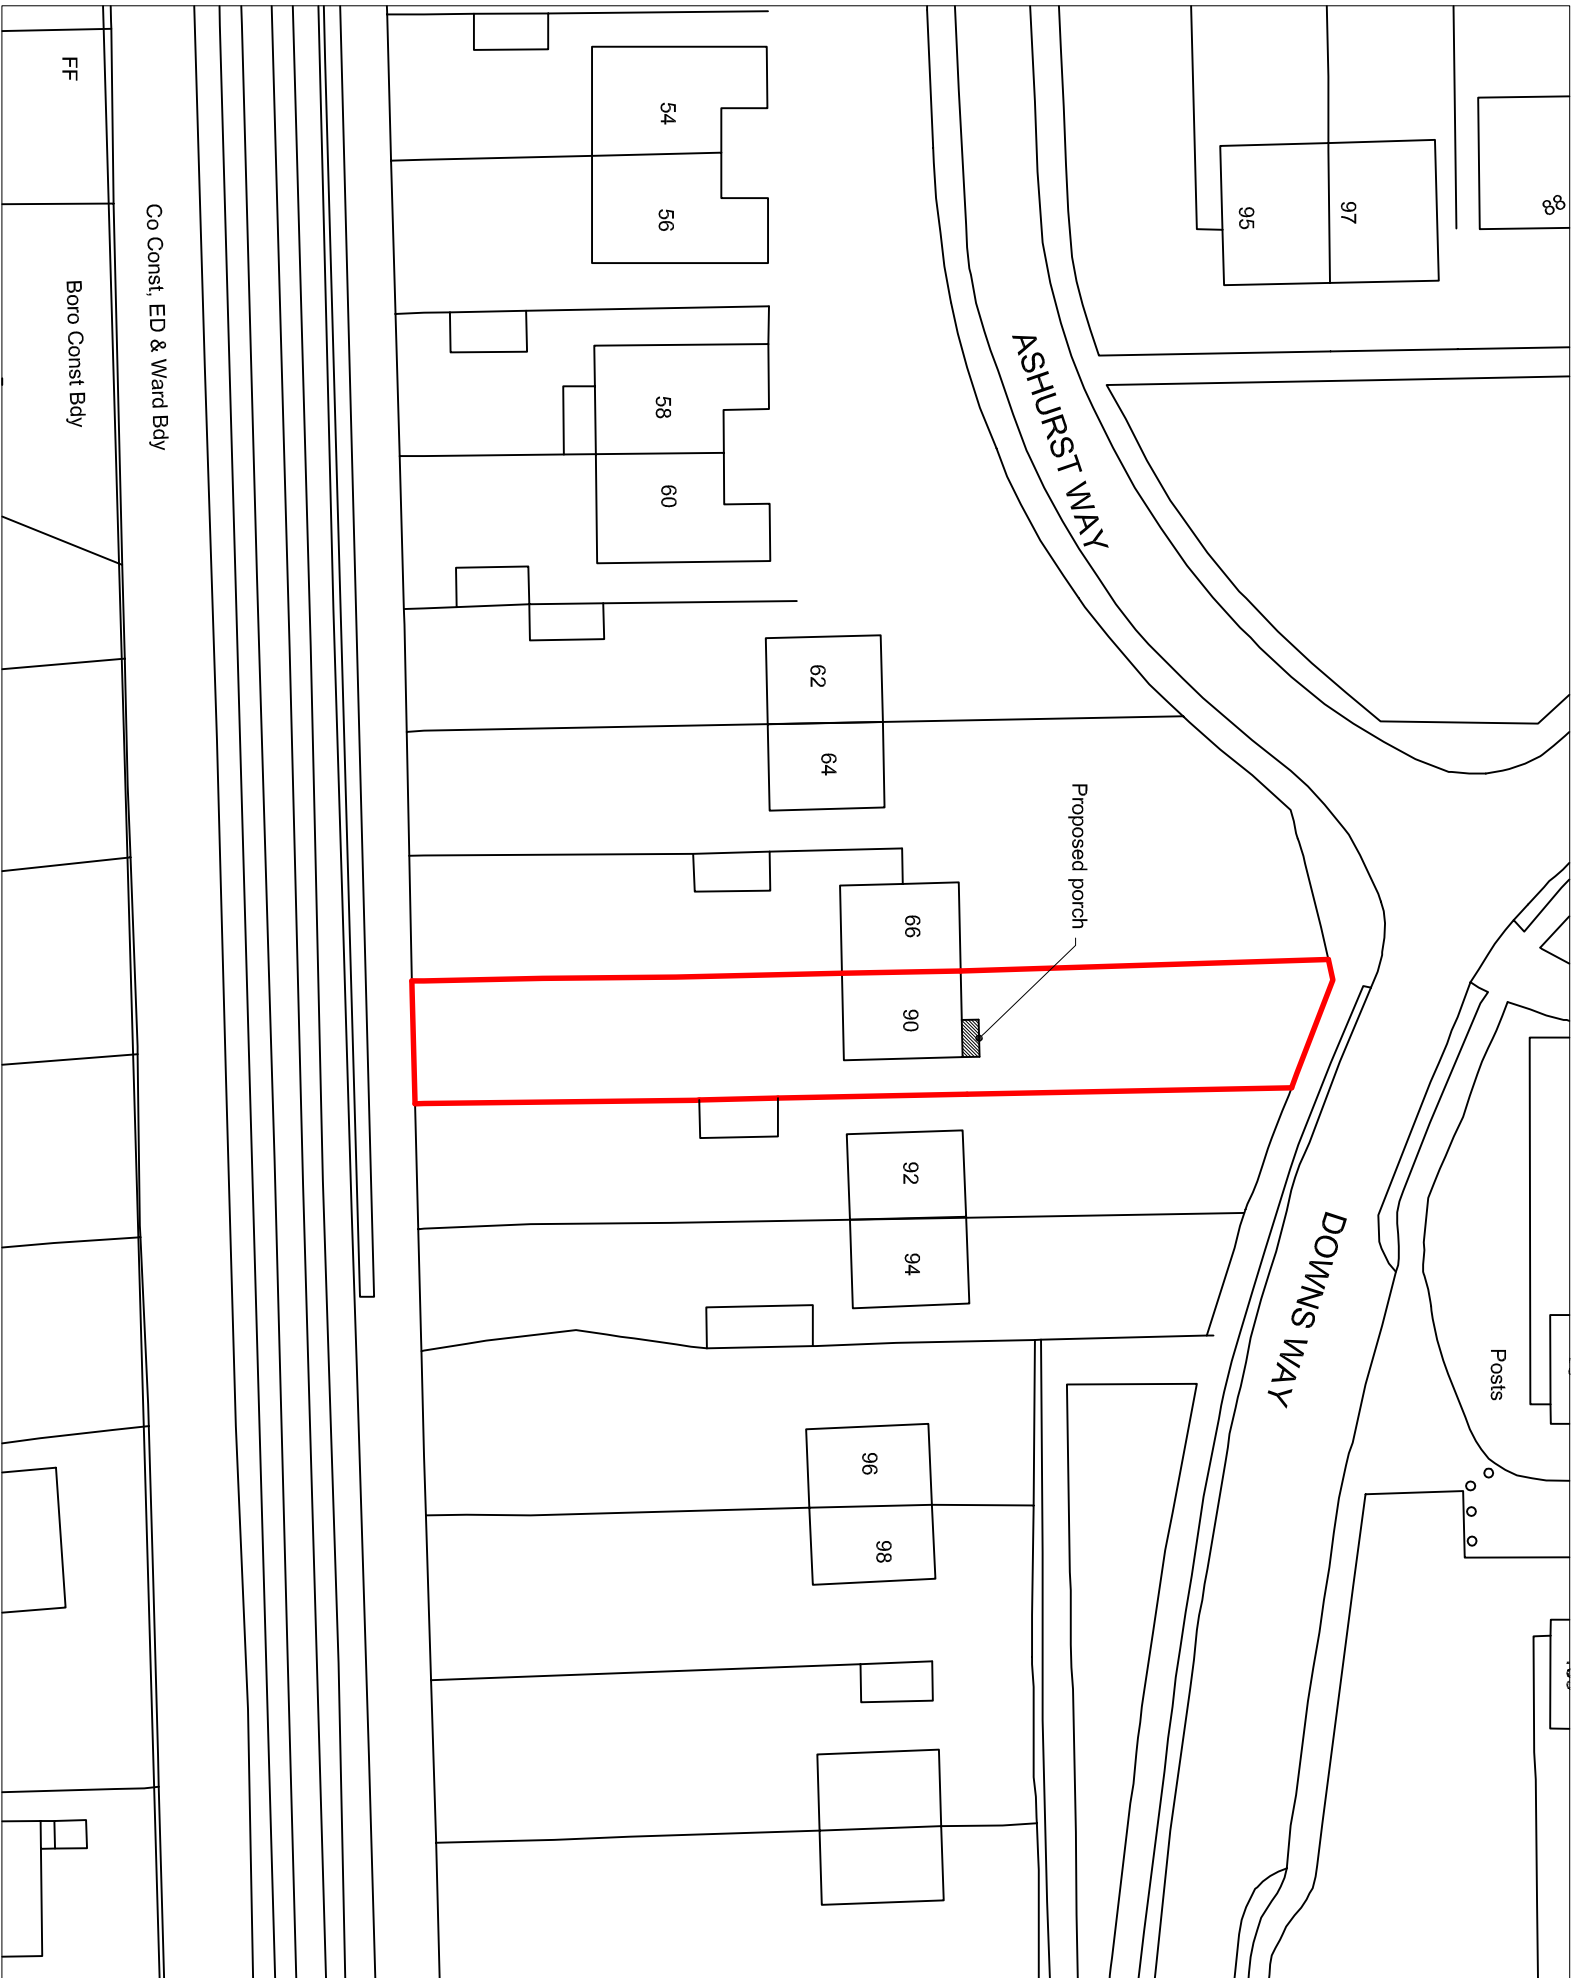


Location Plan
Scale 1:1250

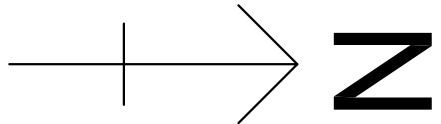


Block Plan
Scale 1:500

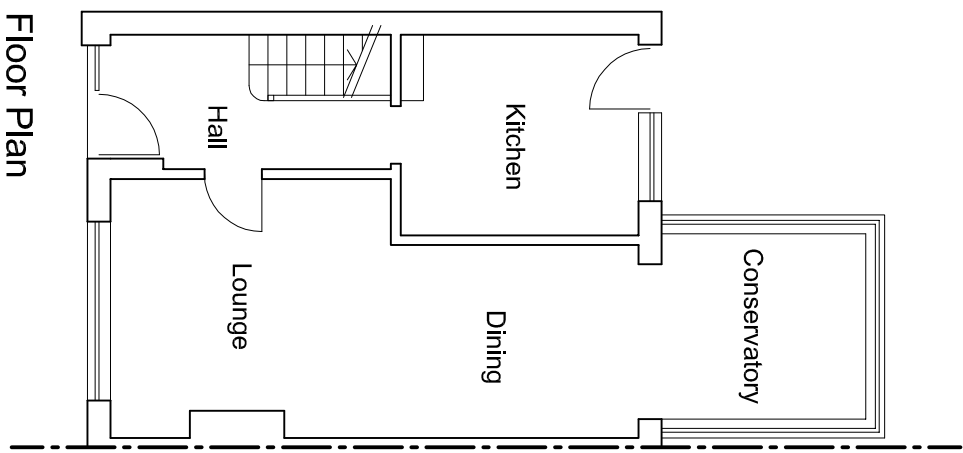


Existing Ground Floor Plan
Scale 1:100

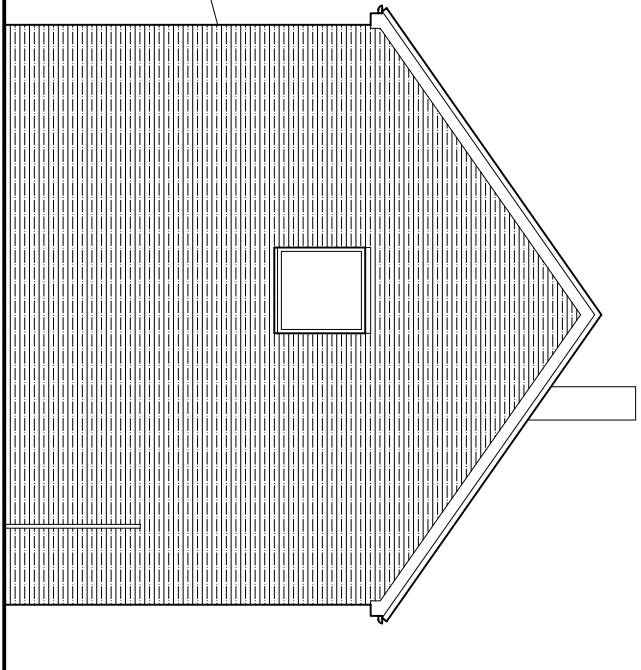


Existing Side (east) Elevation
Scale 1:100

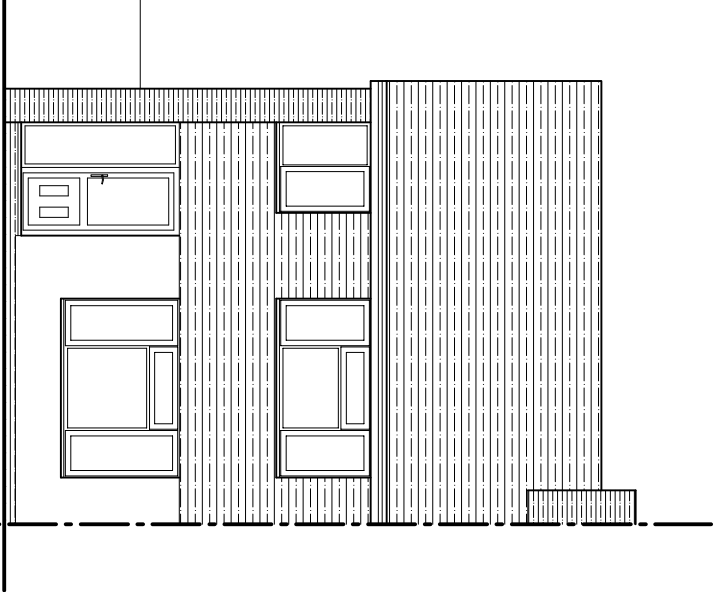


Existing Front (north) Elevation
Scale 1:100

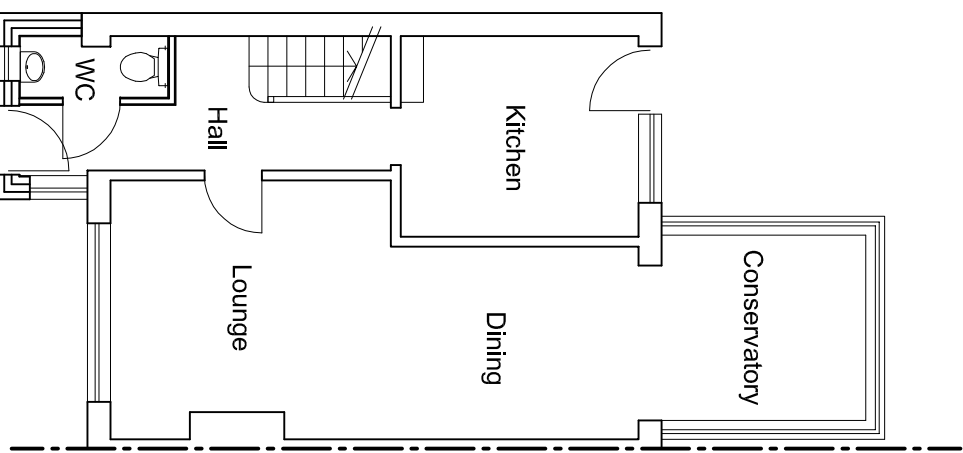

Proposed Ground Floor Plan
Scale 1:100

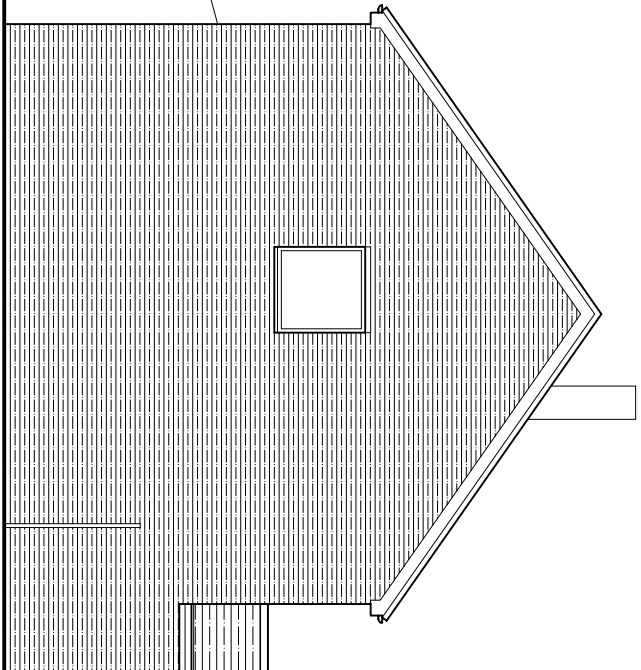

Proposed Side (east) Elevation
Scale 1:100

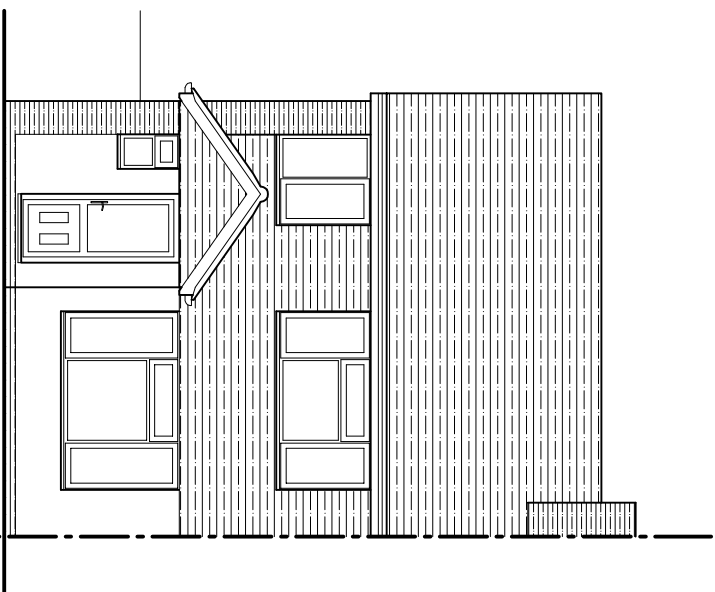

Proposed Front (north) Elevation
Scale 1:100

Rev.	Description:	Date:
-	-	-
-	-	-
-	-	-



Horizon Design Ltd
34 Railway Approach
Worthing
West Sussex, BN11 1UR
T: 01903 203686
E: info@horizon-design.co.uk
W: www.horizon-design.co.uk

Client:
Mr & Mrs Turner

Project:
Proposed Front Porch:
90 Downsway
East Preston
West Sussex
BN16 1AF

Drawing title:
Elevations & Plans - Existing & Proposed,
Location & Block Plan

Scale:
1:100 / 1:1250 / 1:500 @ A1

Date:
19/11/10

Drawing number:
2505-01