



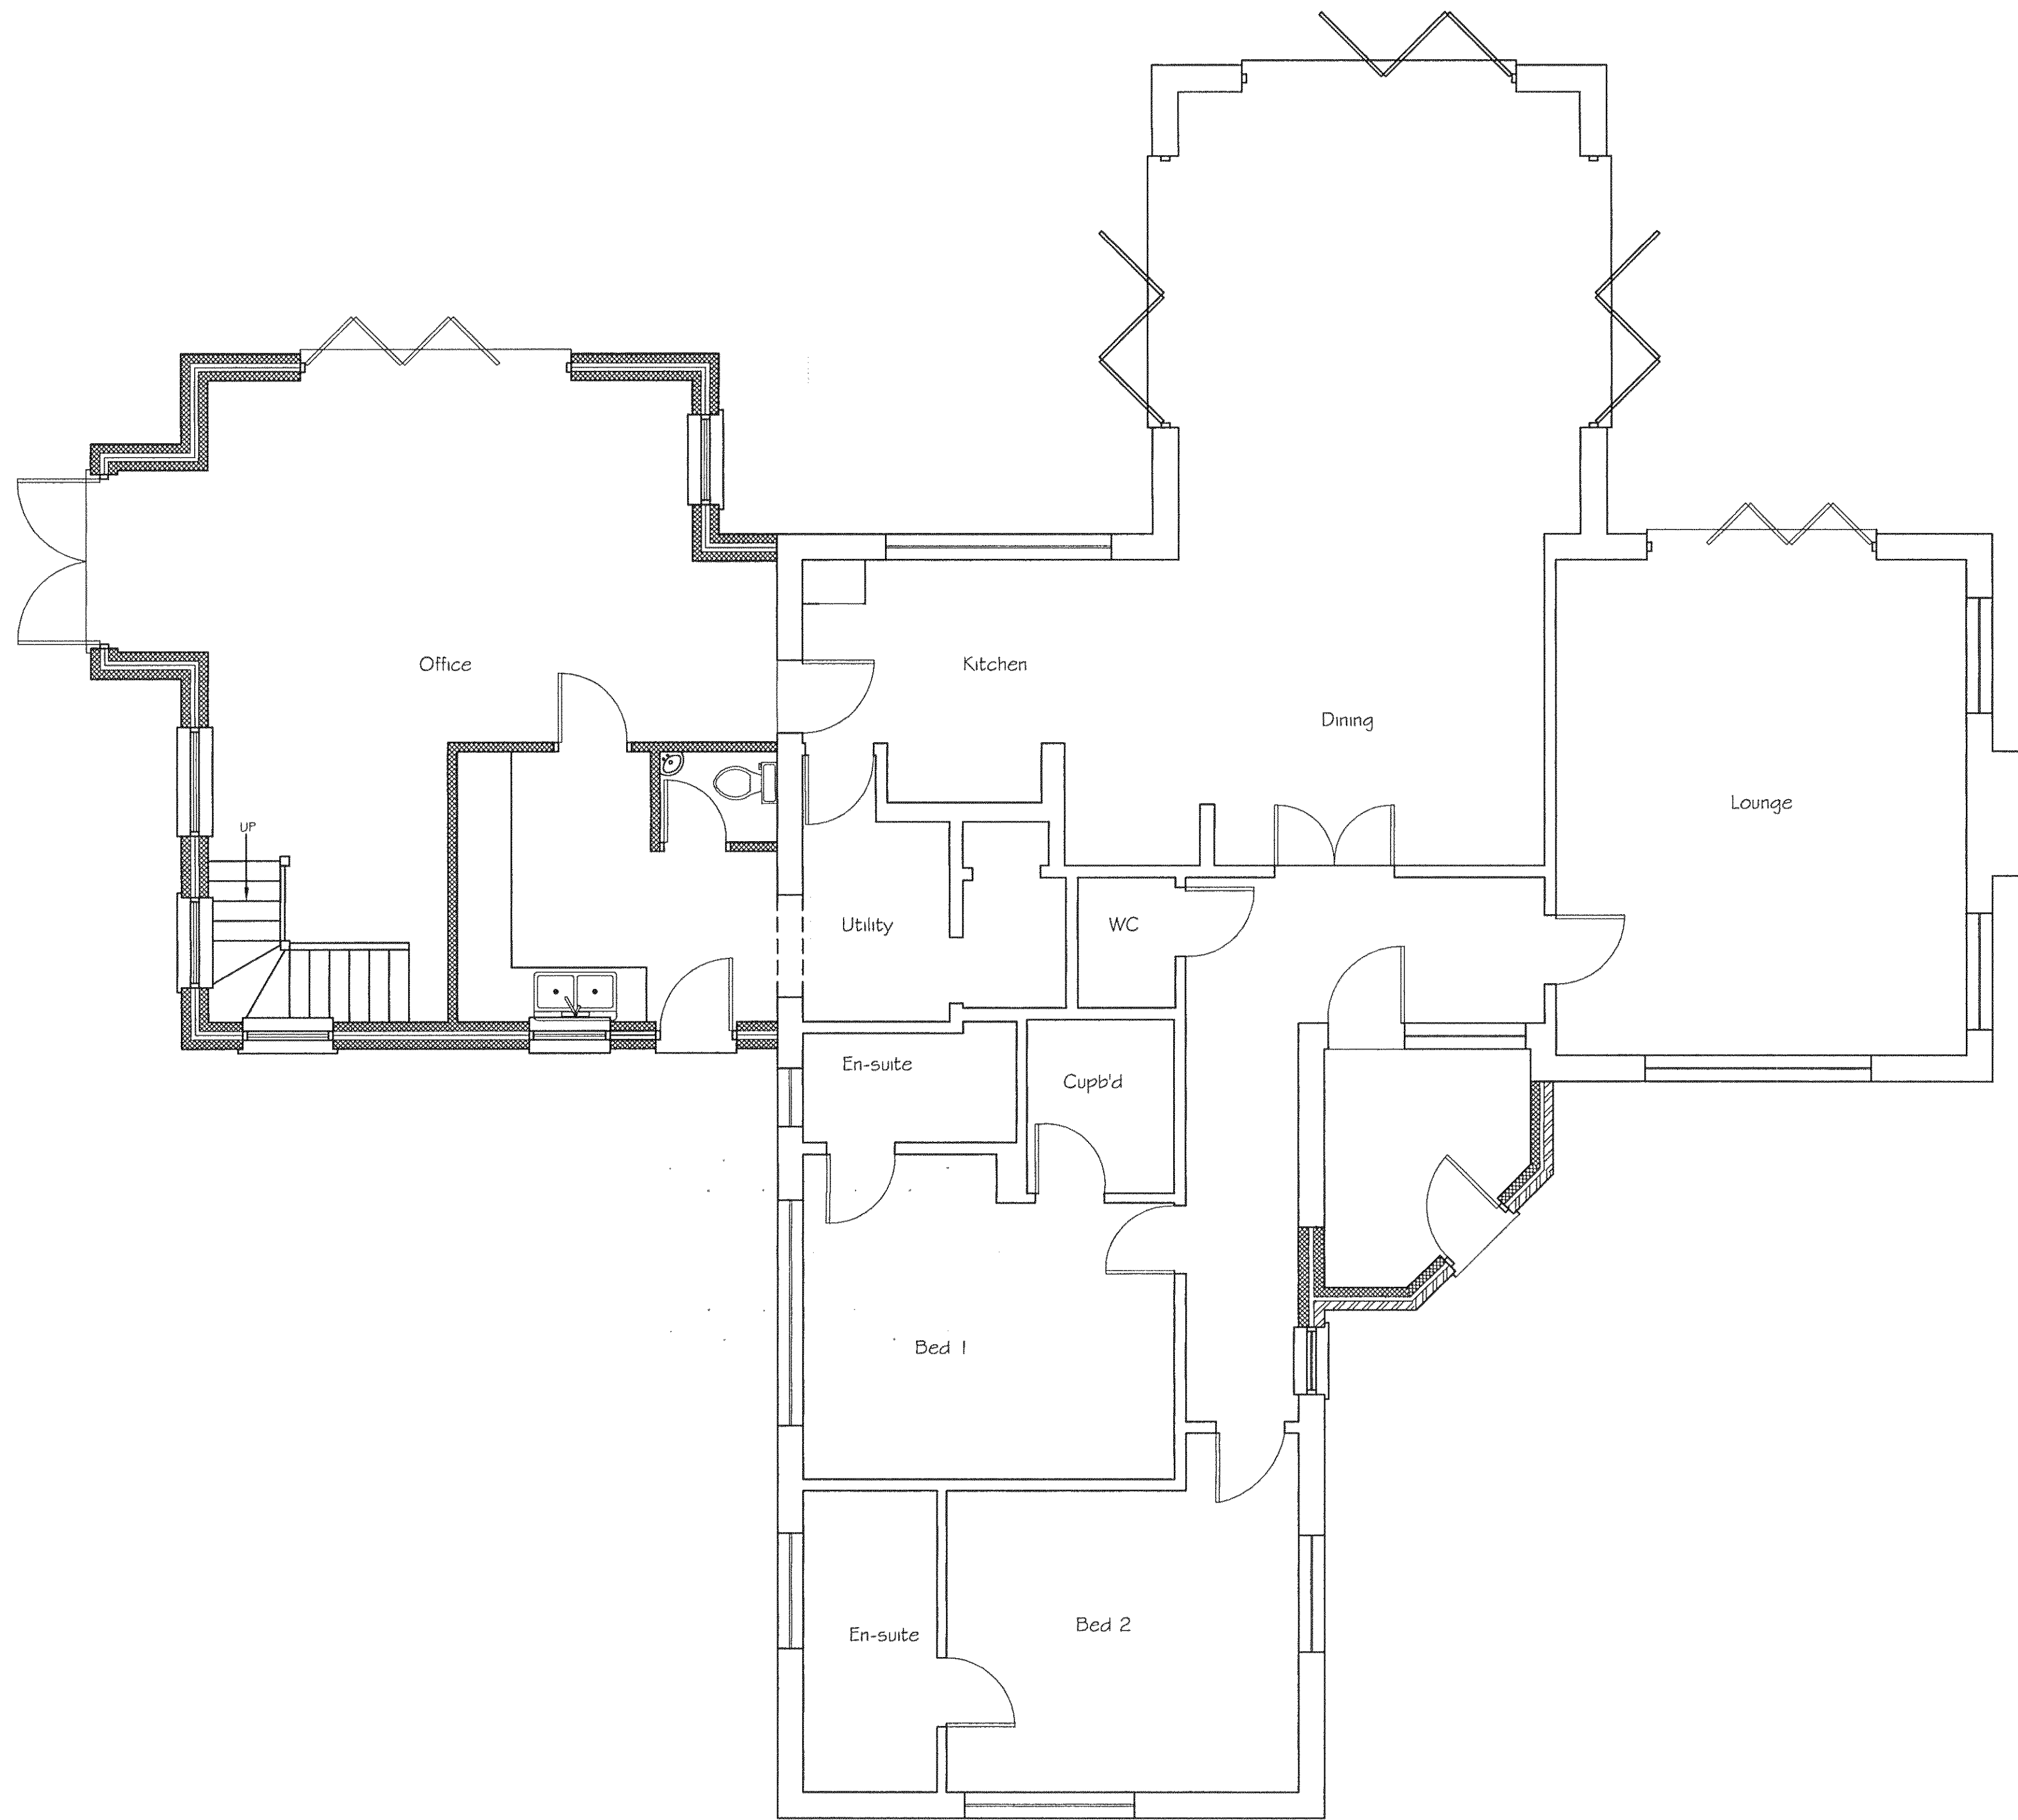

Proposed Ground Floor Plan

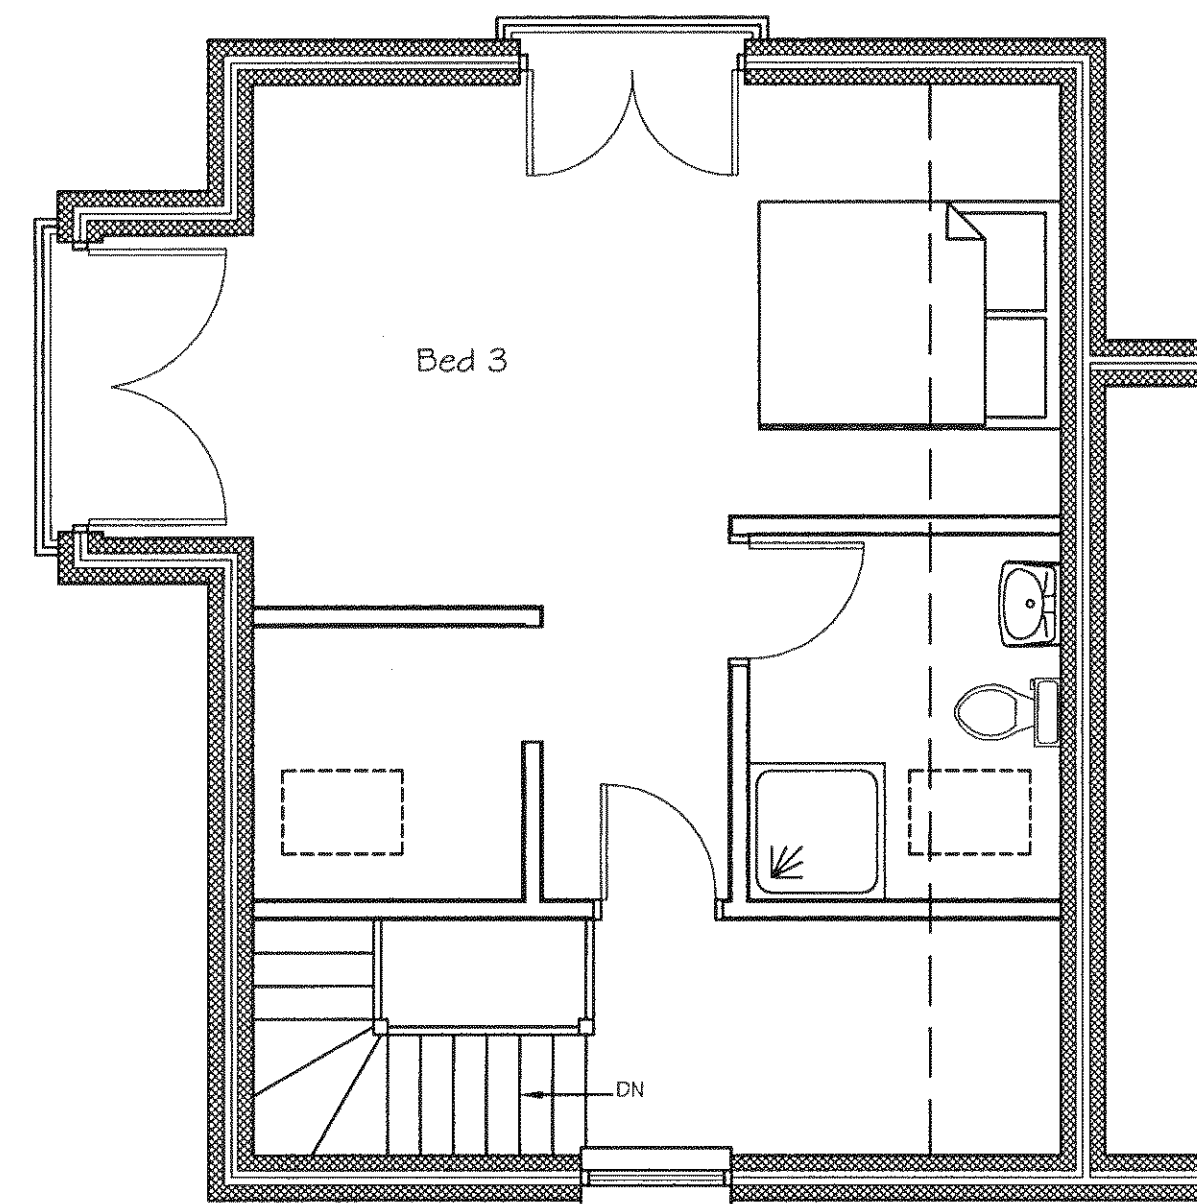

Proposed First Floor Plan

Tony Rogers	
Building Consultants	
Address: 40 Dawn Crescent, Upper Beeding	
West Sussex, BN44 3WH	
Telephone: 01903 815225 Fax: 01903 815225	
Rev.	Date:
Client: Mr & Mrs Williams	
Address: Clayton	
The Avenals	
Anmering	
West Sussex	
Project: Proposed side extension and porch	
Scale: 1:50	
Date: June 2010	
Drawing No: 09 / 512 / 04	
Drawn By: AWR	Revision: