




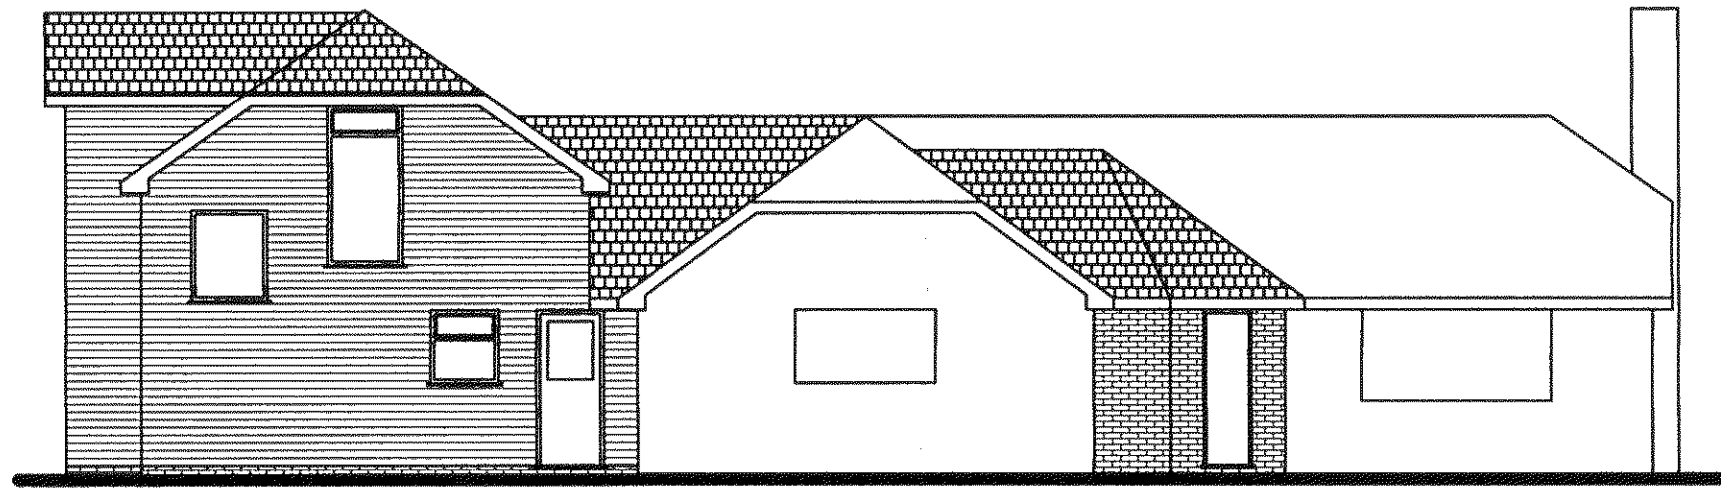


Proposed Front Elevation

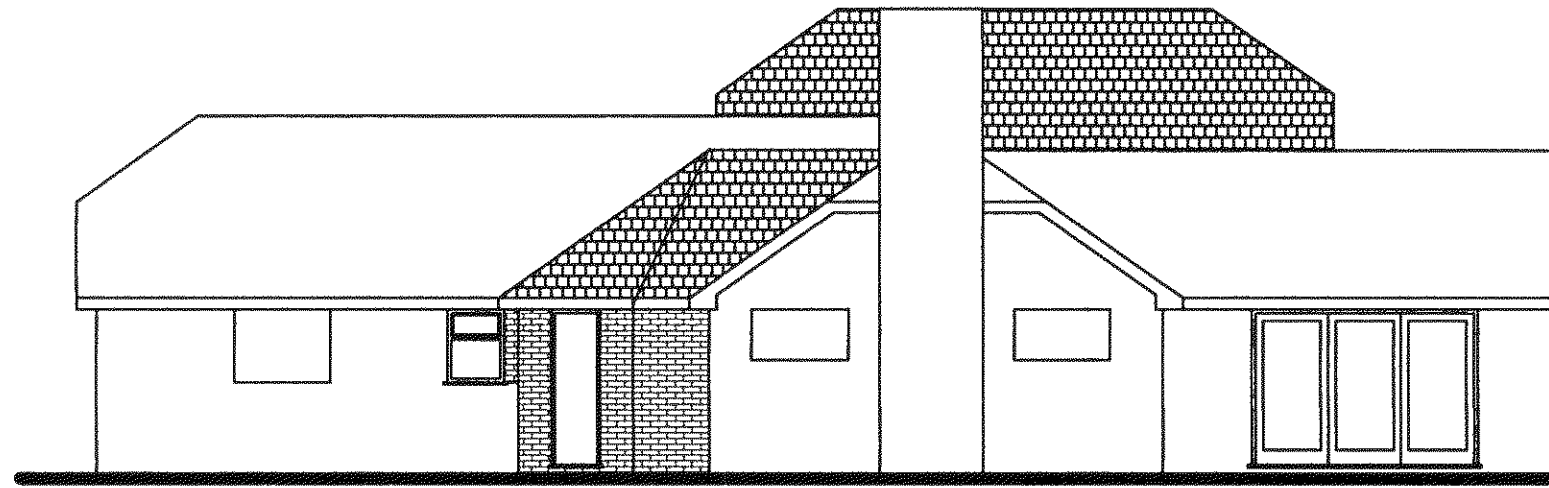


Proposed Side Elevation

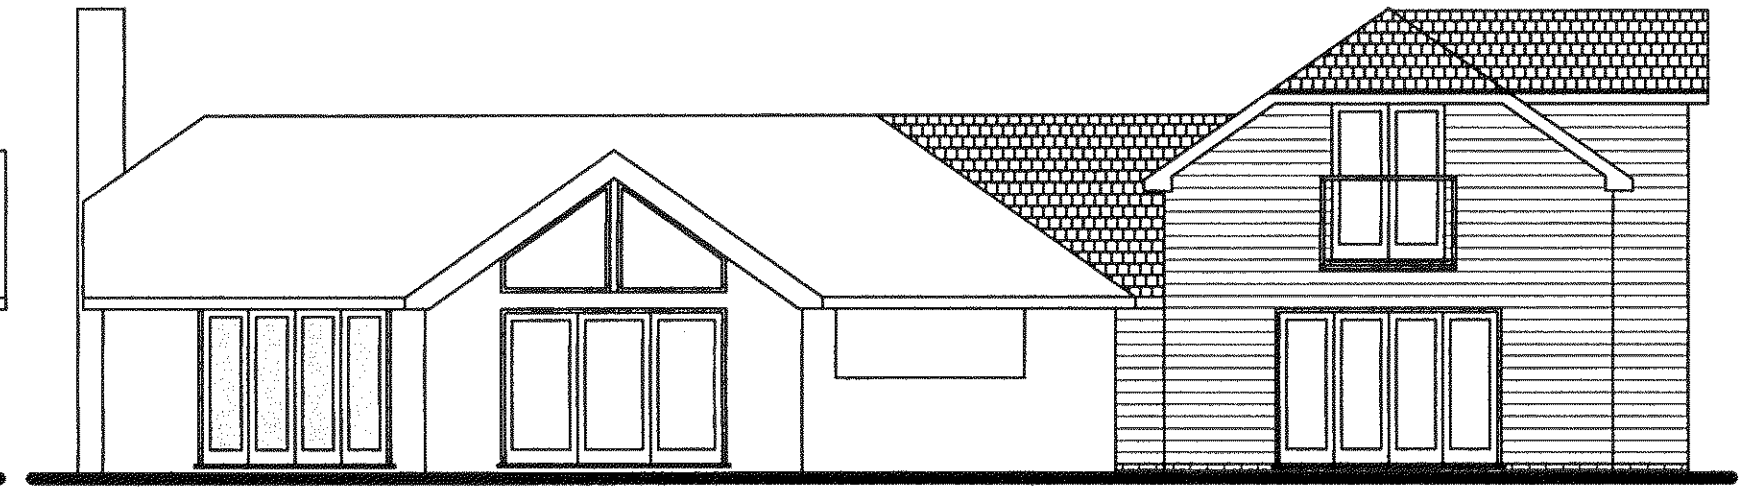

Proposed Rear Elevation

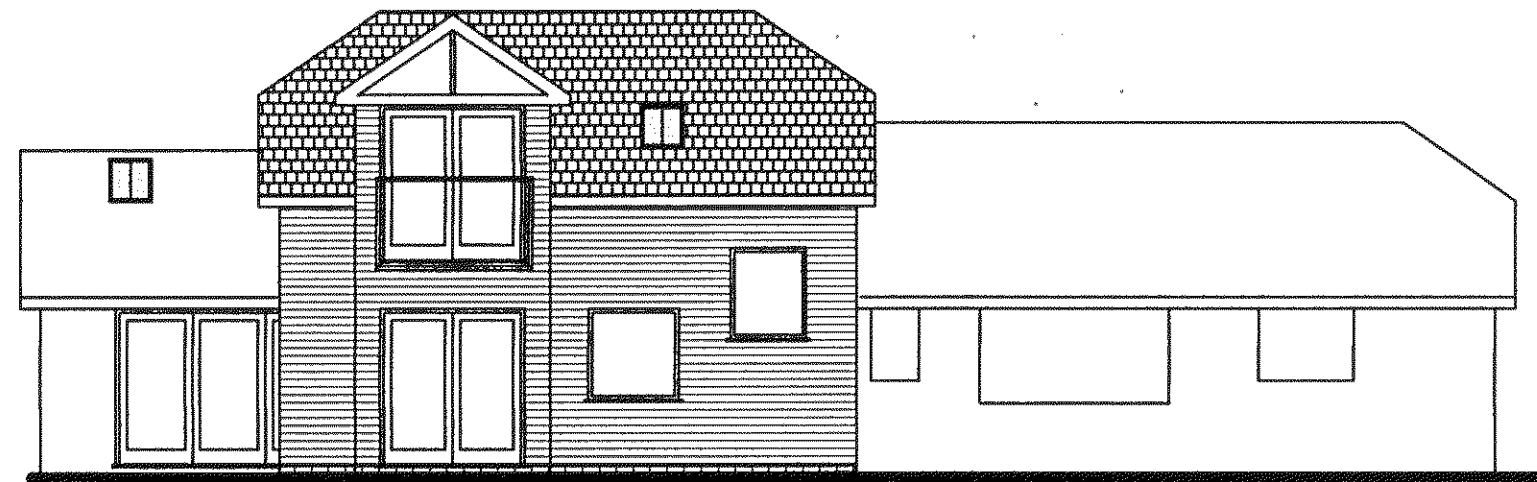

Proposed Side Elevation

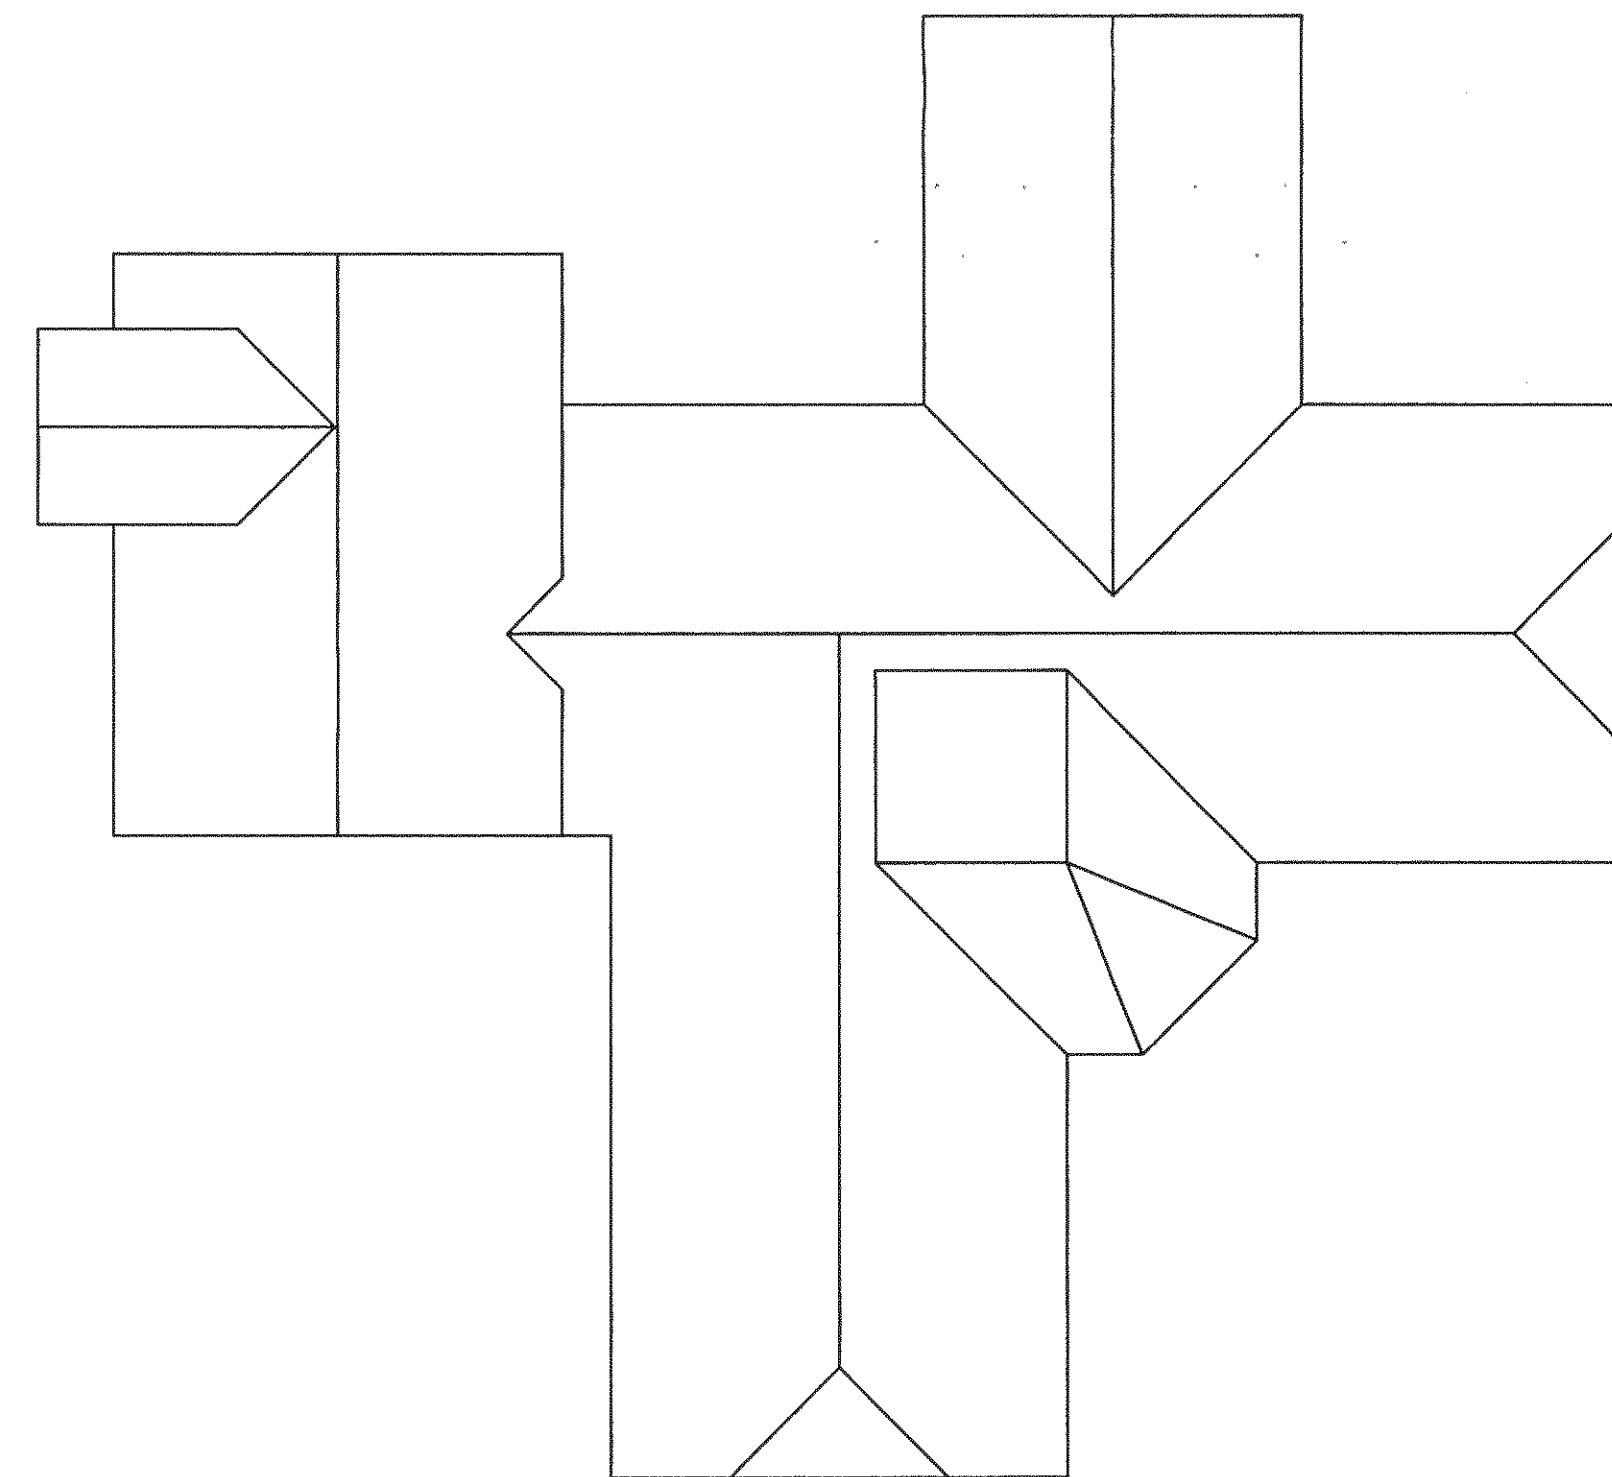

Proposed Roof Plan

Tony Rogers Building Consultants Address: 40 Dawn Crescent, Upper Beeding West Sussex, BN44 3WH Telephone: 01903 815225 Fax: 01903 815225		
Rev.	Date:	Revision Description:
Client: Mr & Mrs Williams		
Address: Clayton The Avenals Angmering West Sussex		
Project: Proposed side extension and porch		
Scale: 1:100		
Date: June 2010		
Drawing No: 09 / 512 / 05		
Drawn By: AWR	Revision:	