




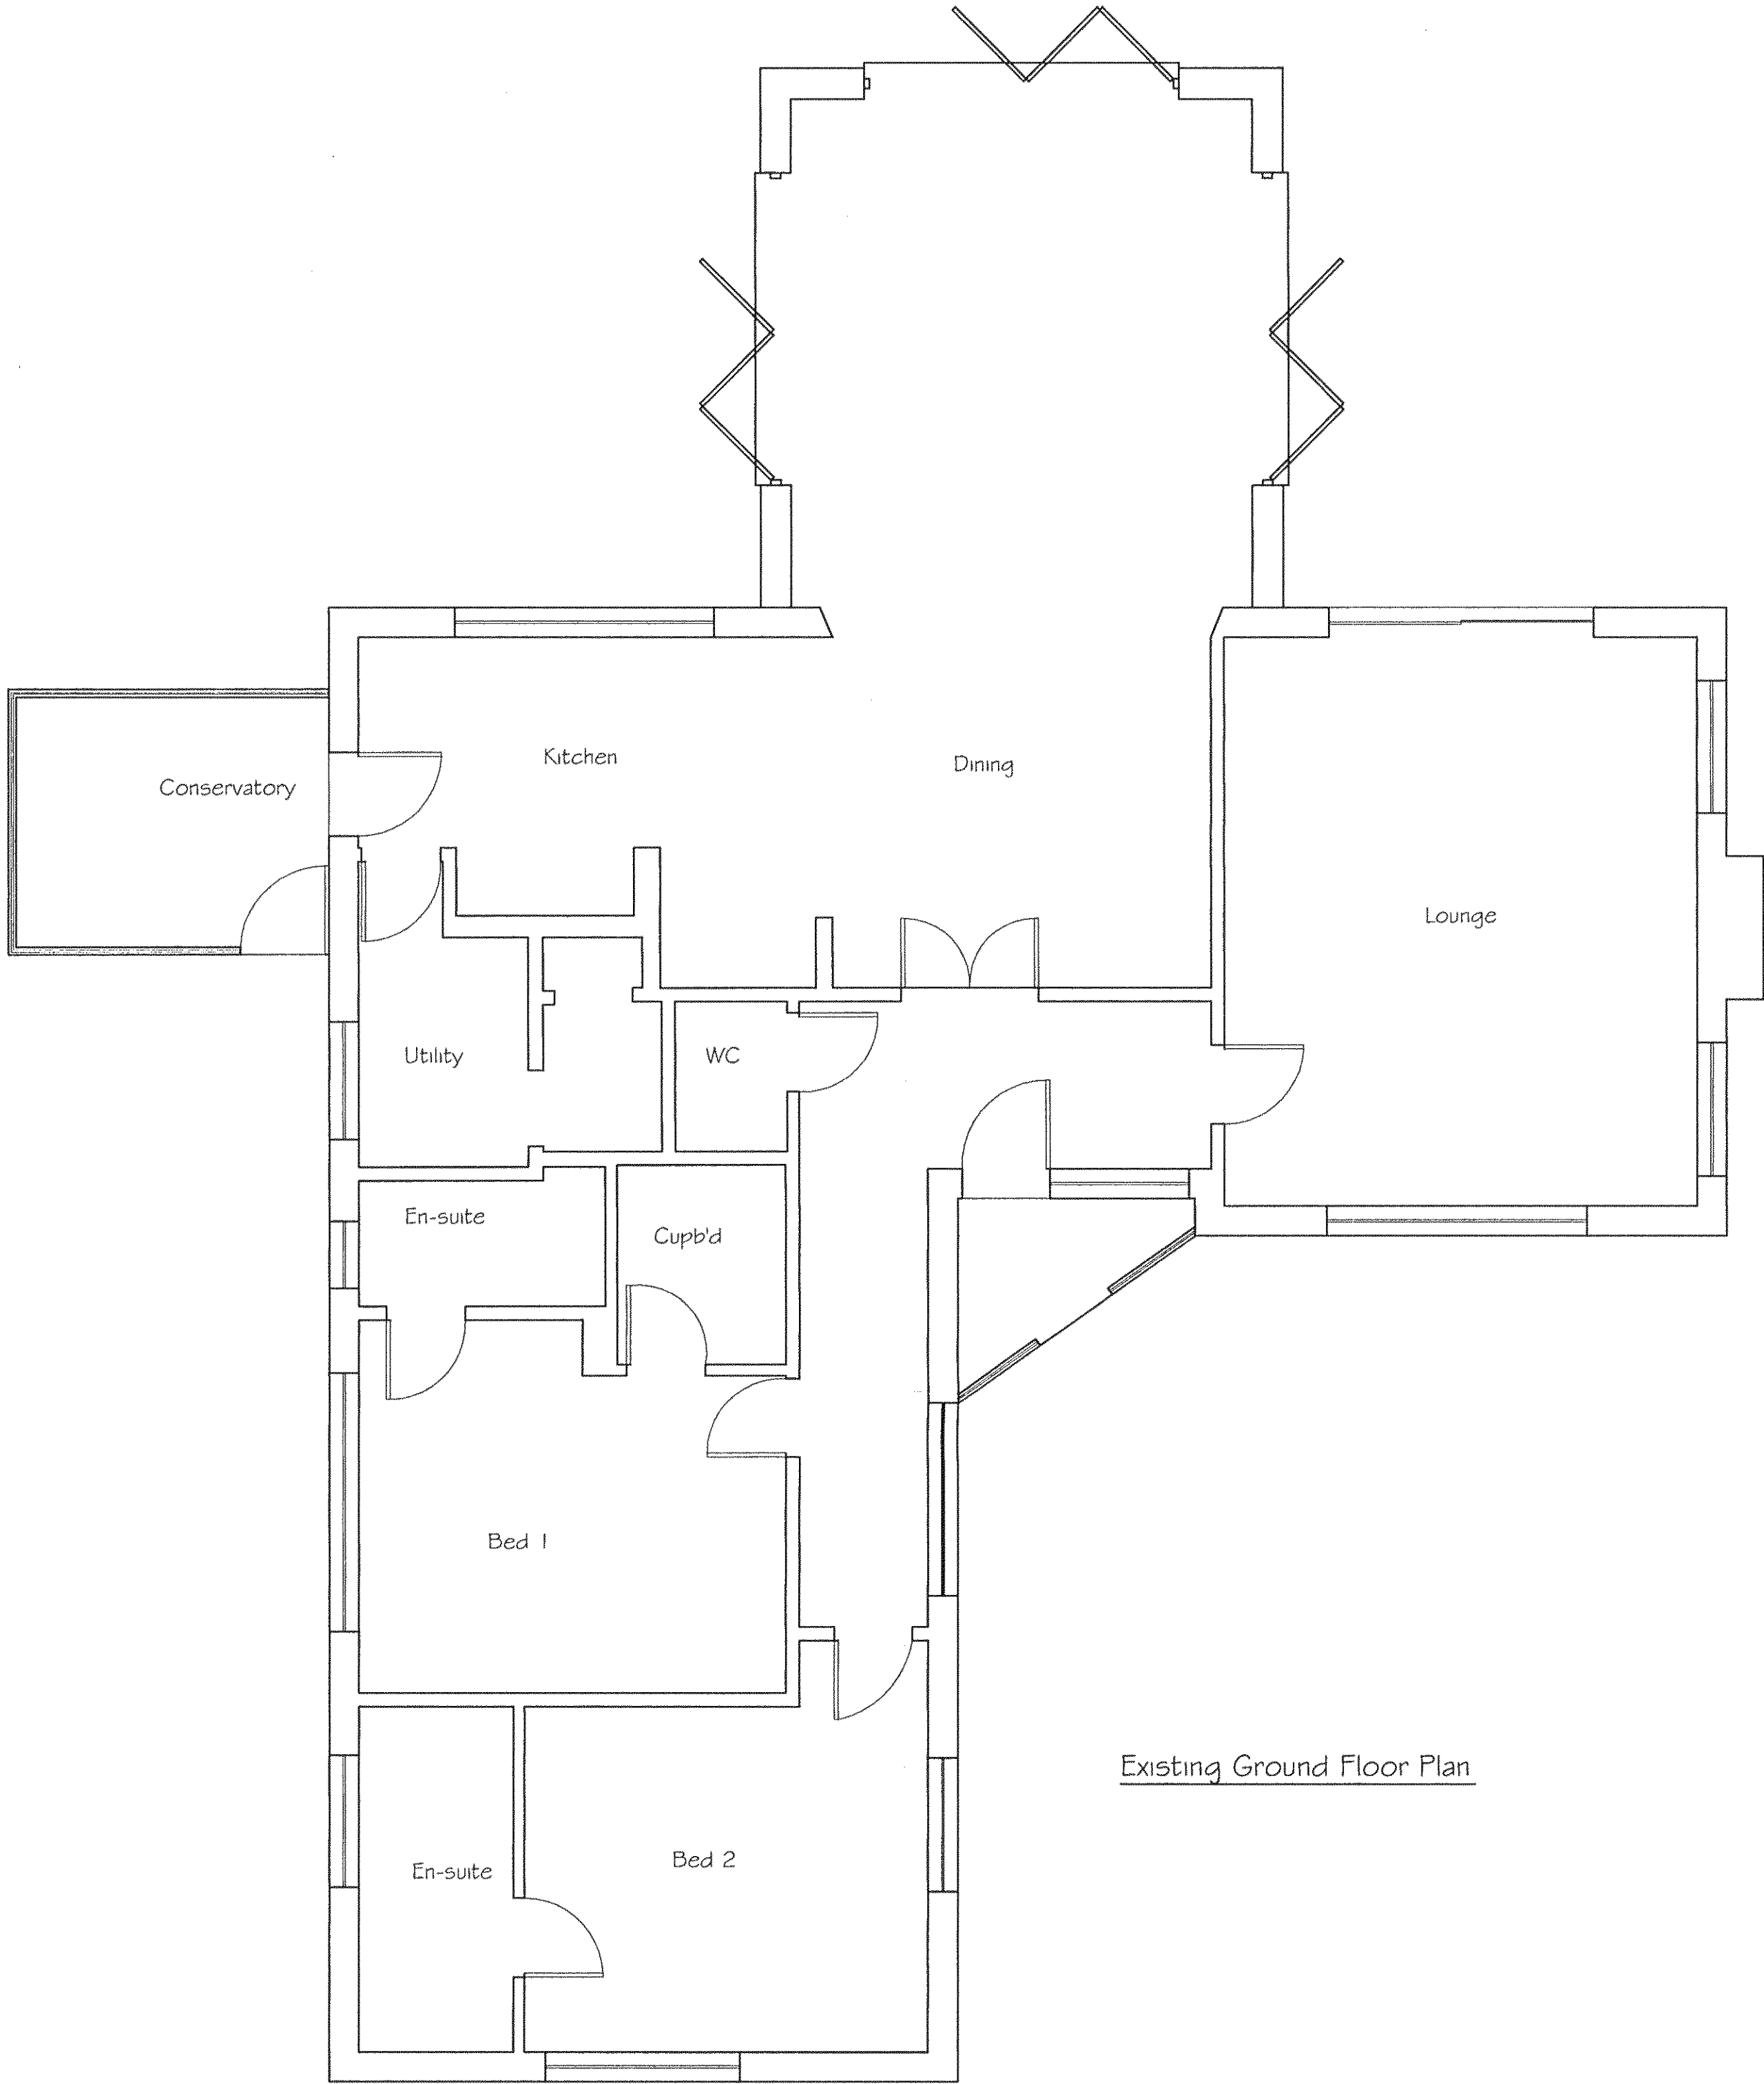


Existing Ground Floor Plan

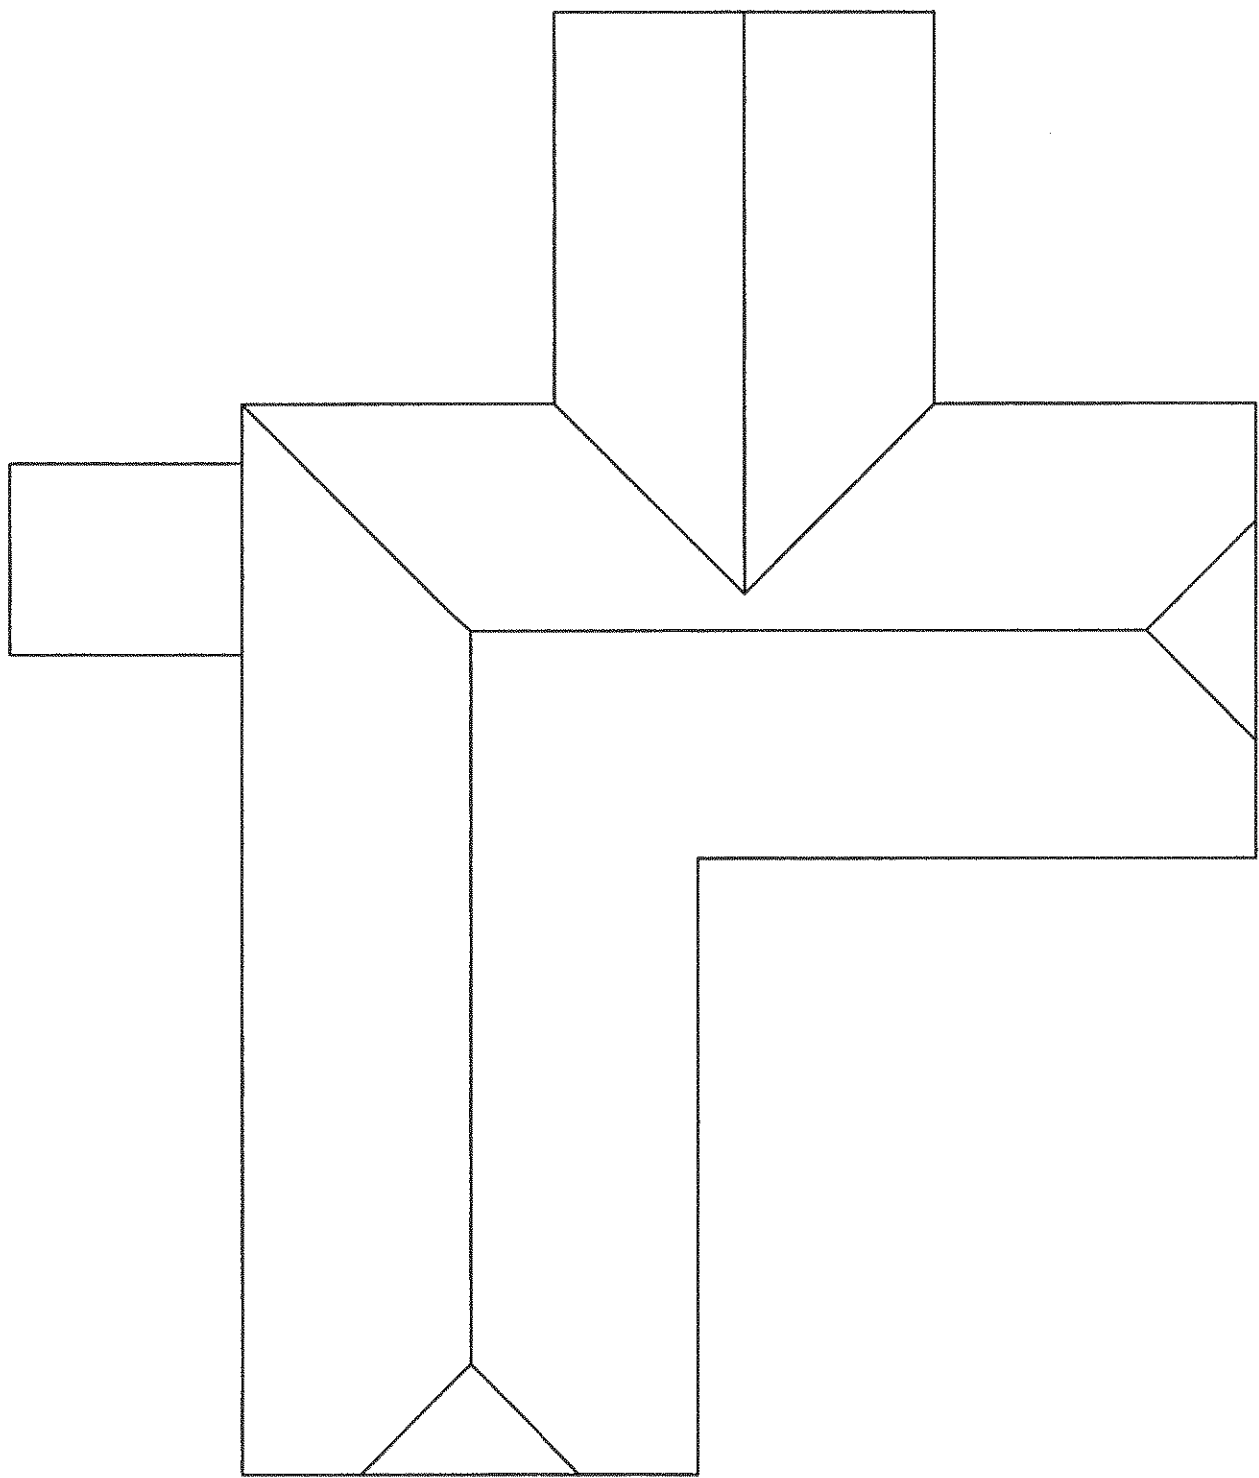


Existing Roof Plan

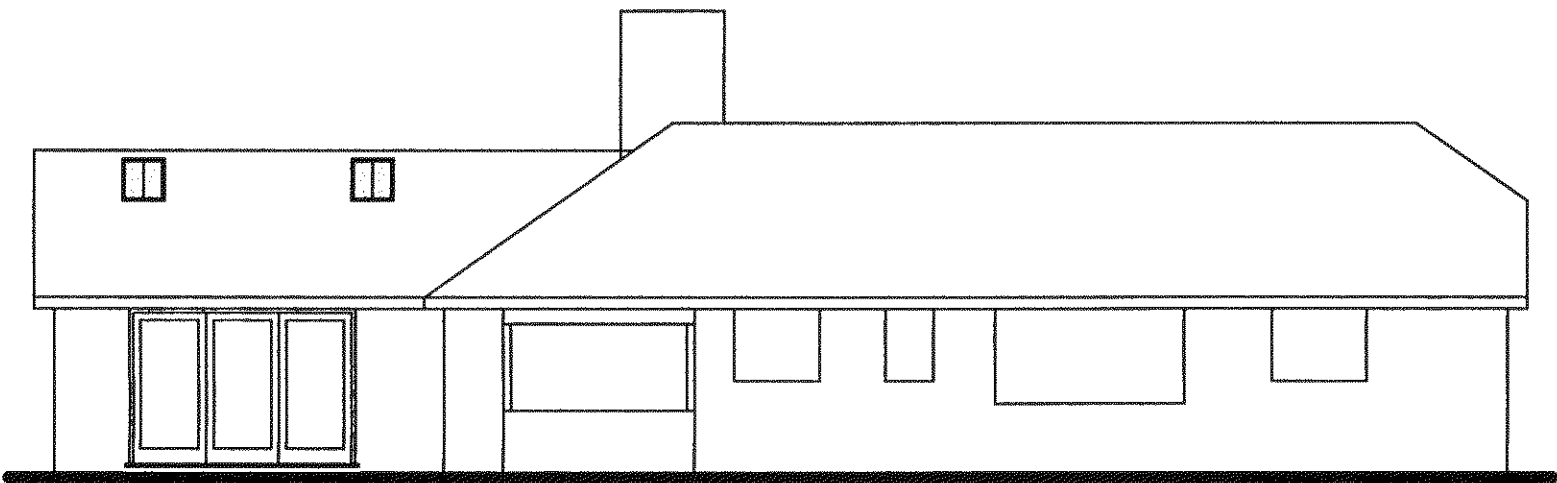


Existing Side Elevation

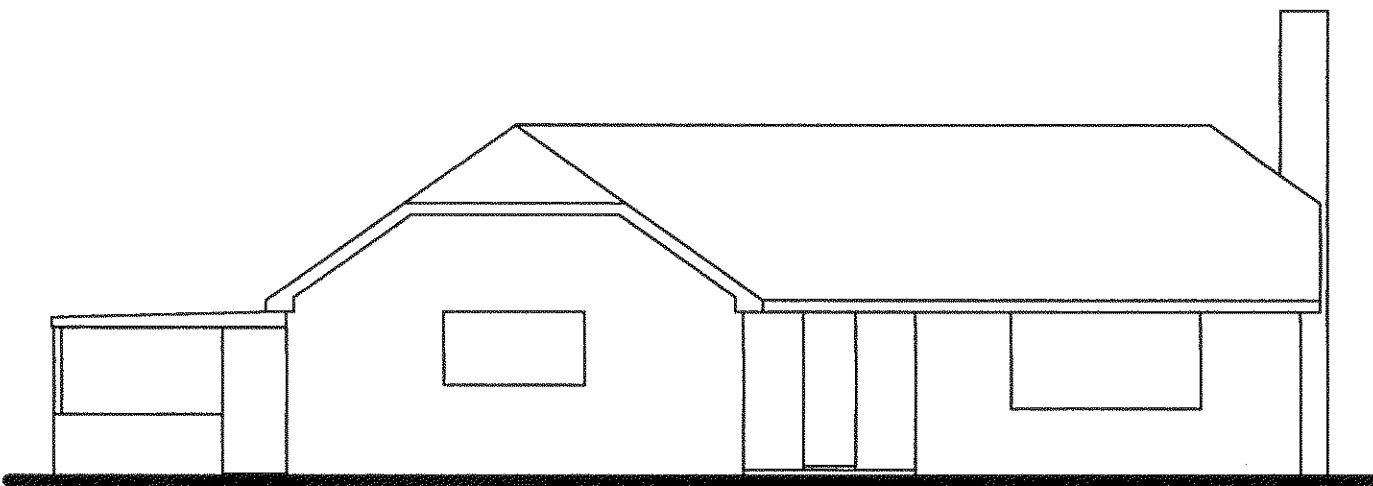

Existing Front Elevation

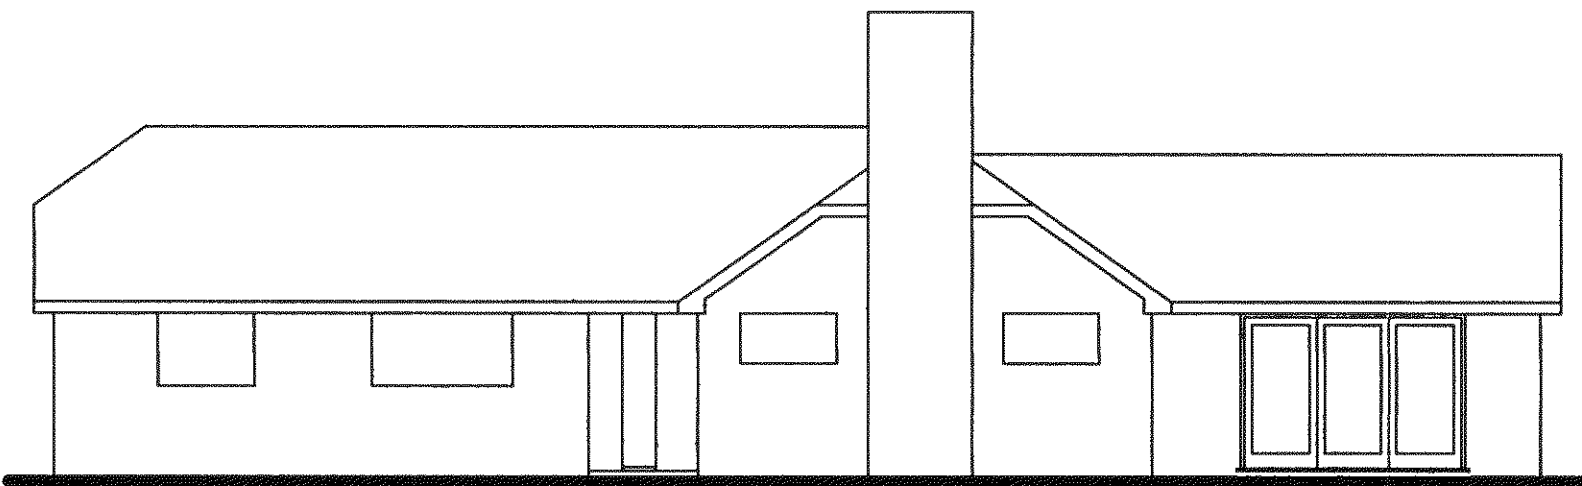

Existing Side Elevation

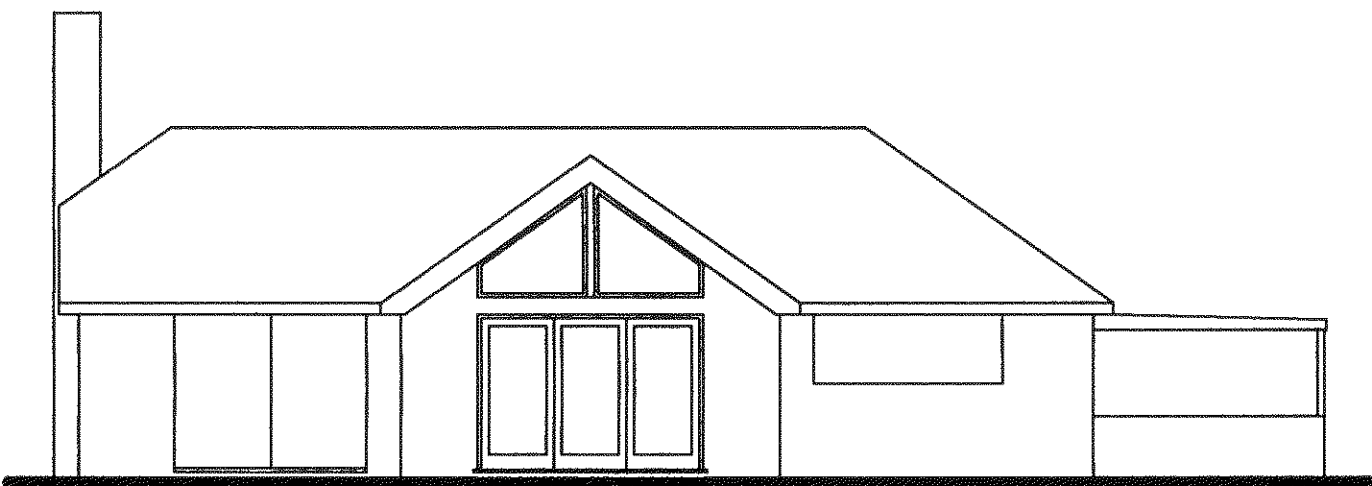

Existing Rear Elevation

Tony Rogers Building Consultants Address: 40 Dawn Crescent, Upper Beeding West Sussex, BN44 3WH Telephone: 01903 815225 Fax: 01903 815225		
Rev.	Date:	Revision Description:
Client: Mr & Mrs Williams		
Address: Clayton The Avenals Angmering West Sussex		
Project: Proposed side and Rear Extensions		
Scale: 1:50 1:100		
Date: March 2009		
Drawing No: 09 / 512 / 01		
Drawn By: AWR		Revision: