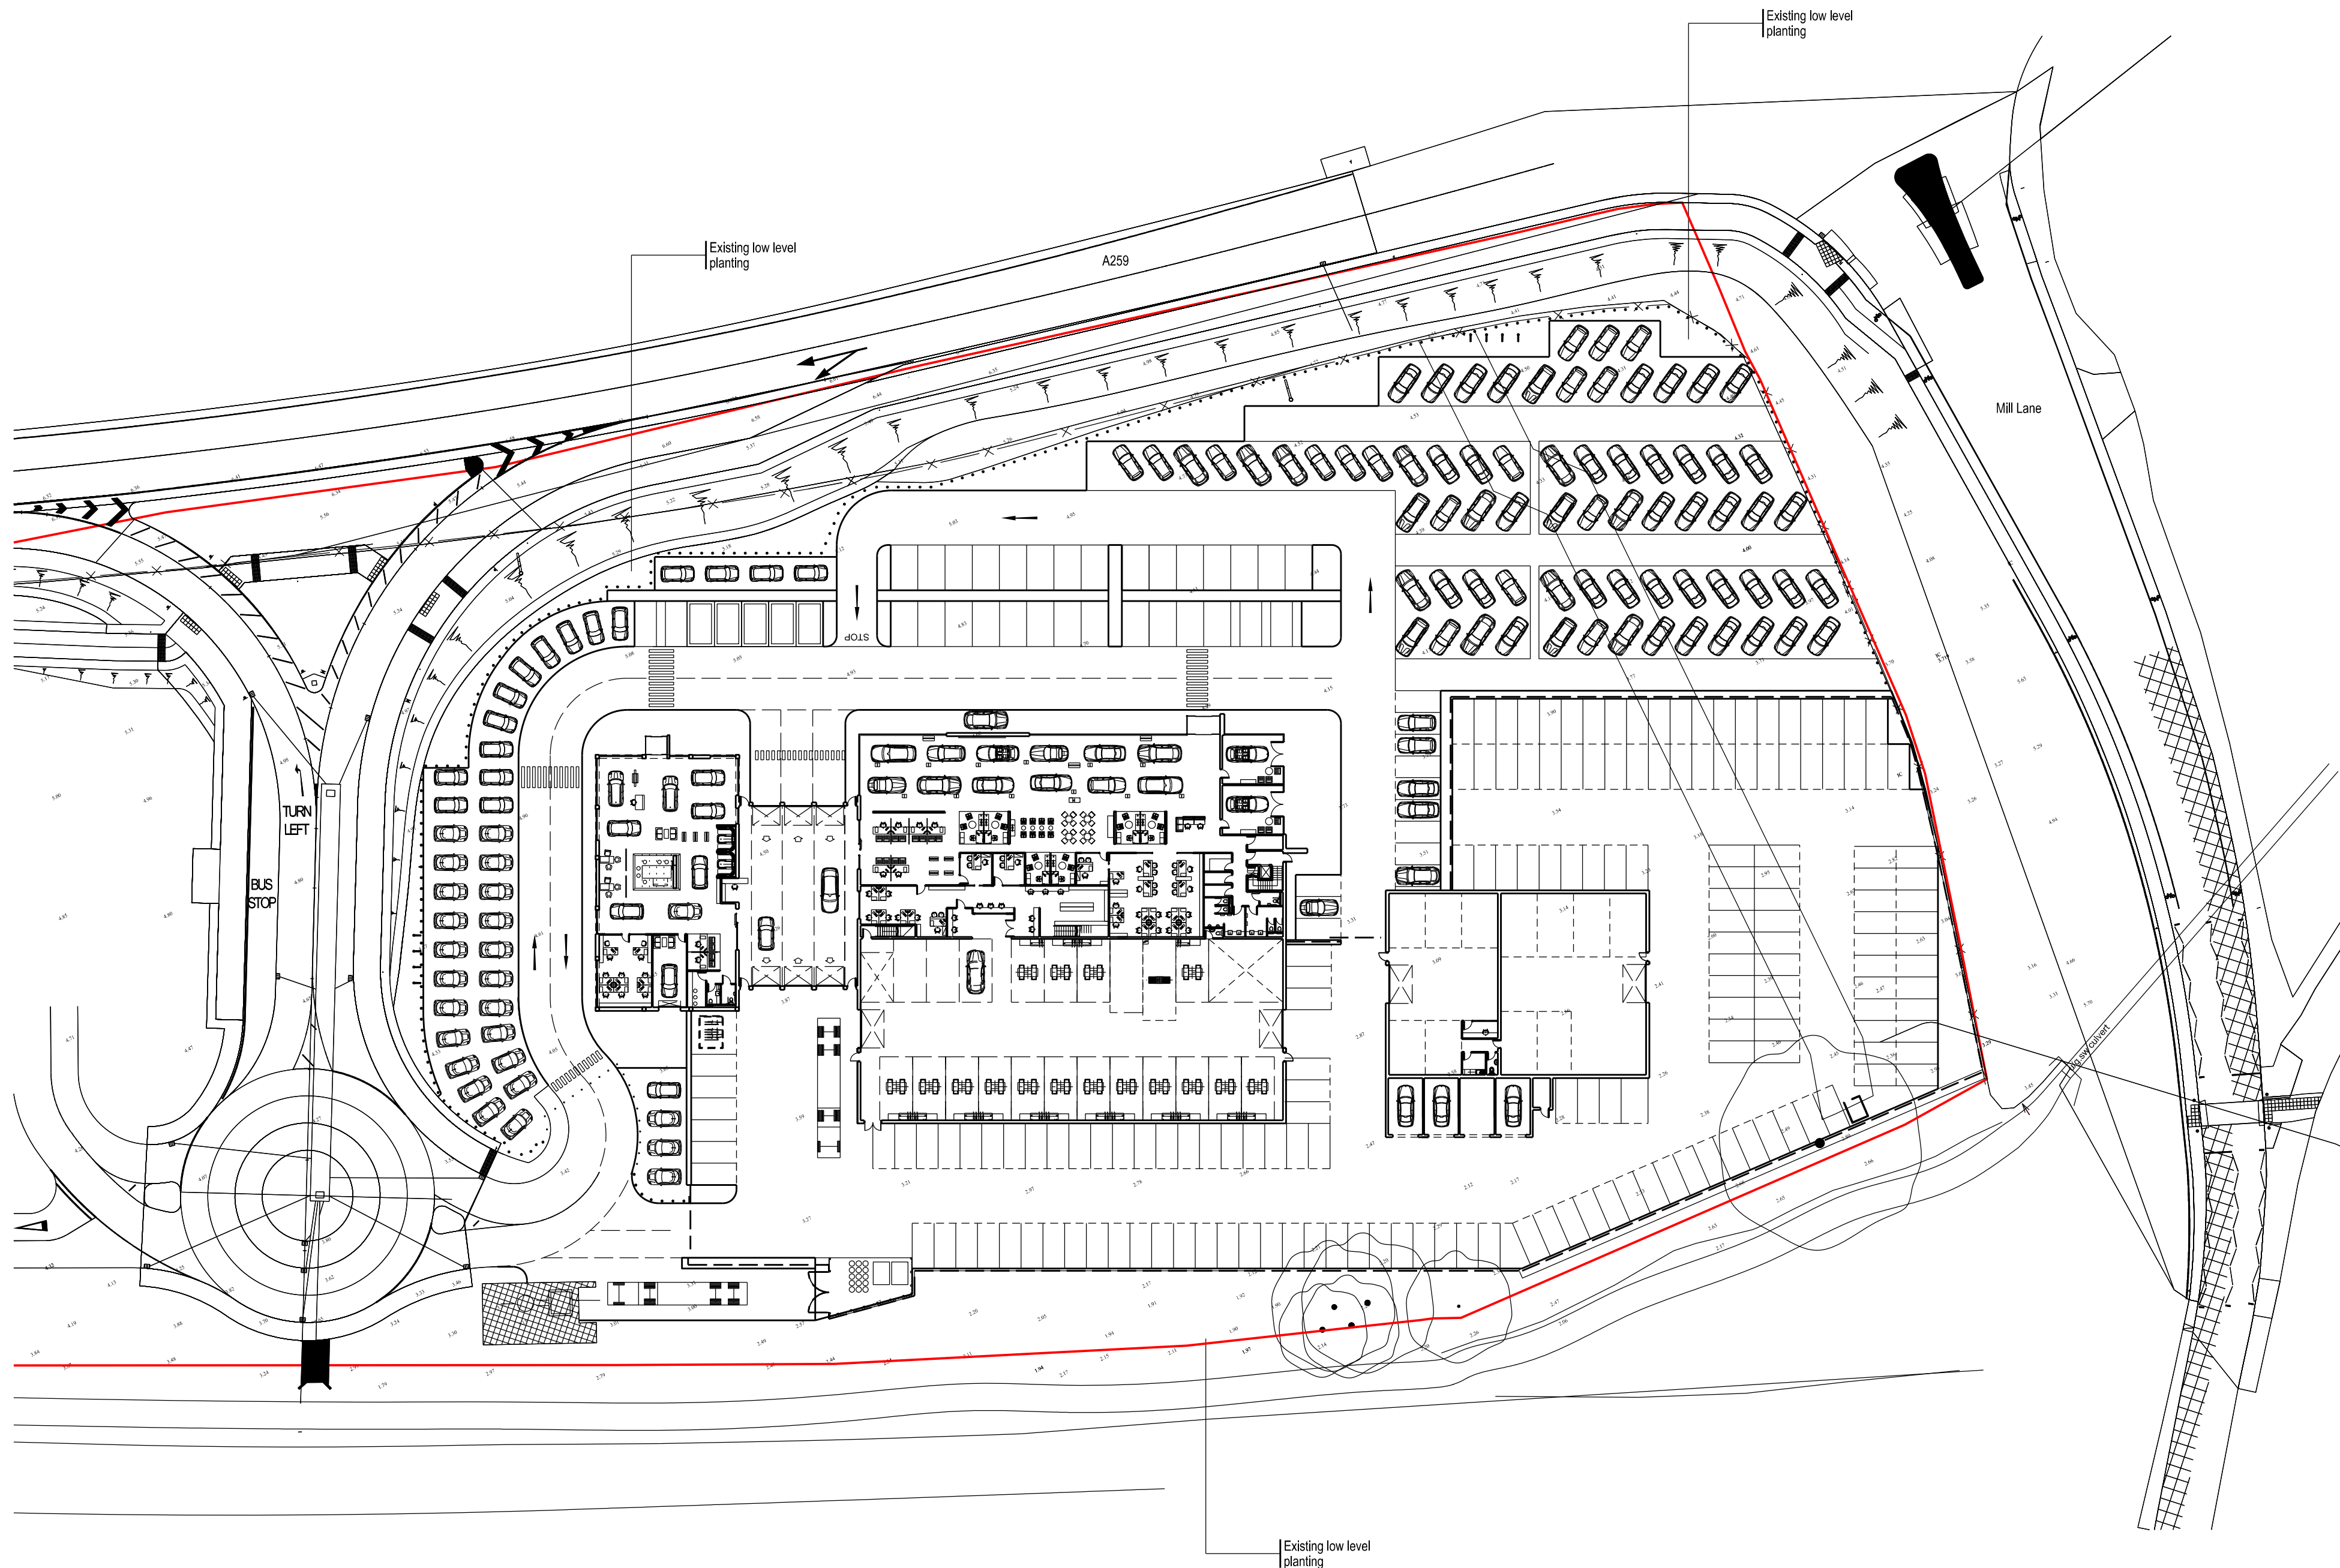


1	Redline amended	LH	20.8.21
No		Prep	Date
Amendments			
Do not scale this drawing All given dimensions are in millimetres Architect to be notified of discrepancies in figured dimensions Contractors must check all dimensions from site		© Taylor Design 2017	
This drawing is copyright and is for use on this site only			
Project Chlanders BMW/MINI Worthing			
Title Proposed GA Site Plan			
Job No. 6035		Drawing No. 115	
Amendment:		Scale @A1: 1:500	
1			
Status PLANNING			
Auth LH		Date July 21	
TAYLORDESIGN architects ltd			
30 Manchester Road, Wembley, Cheshire SK3 1BG			
1 01625 528181 * office@taylor-design.co.uk * www.taylor-design.co.uk			