

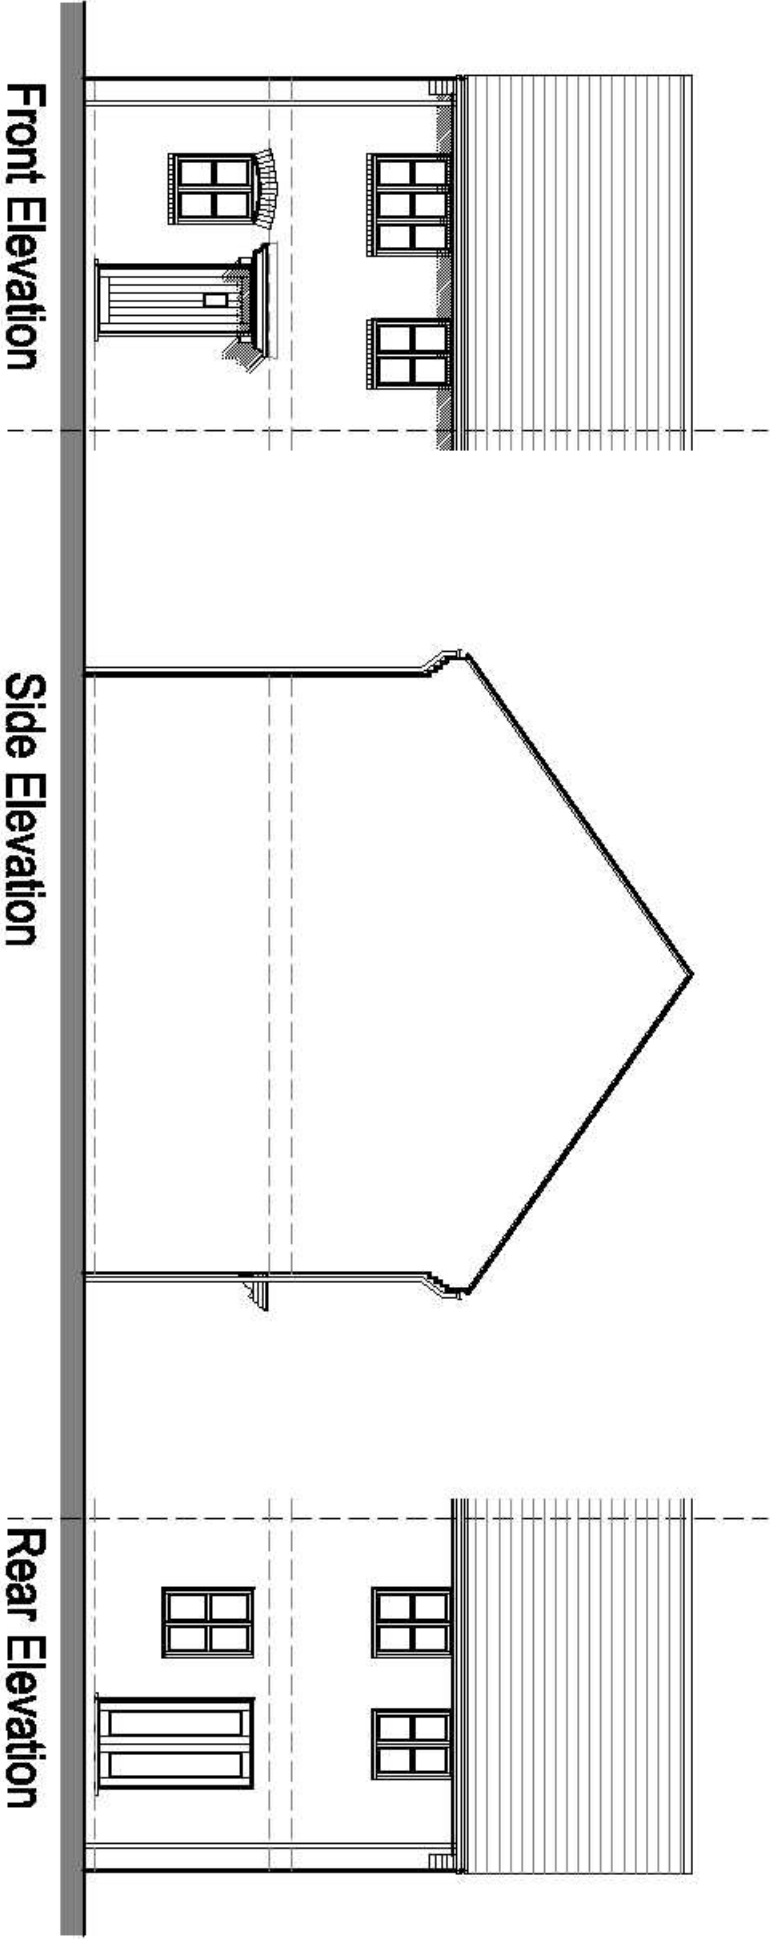


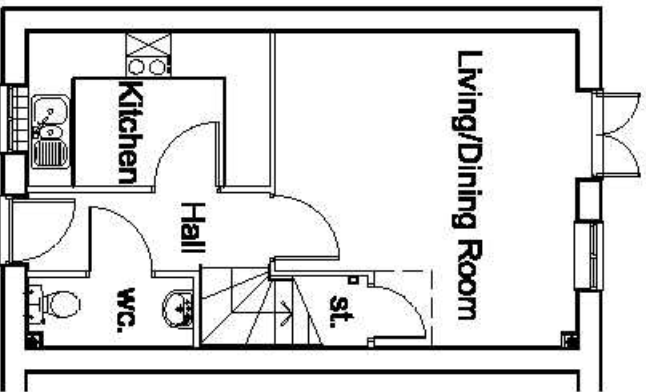

Ground Floor Plan

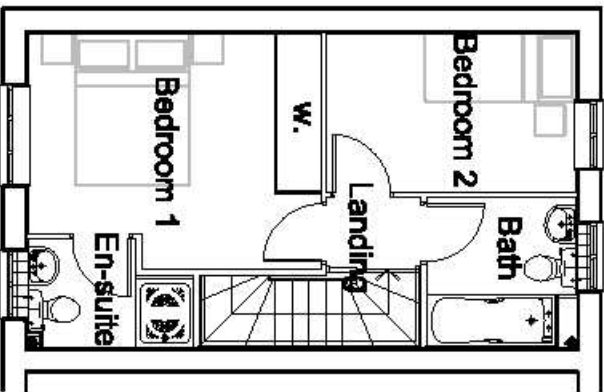

First Floor Plan

Note: Only one Side
Elevation due to terrace
unit.

TEELLOW KING

ARCHITECTS & URBAN DESIGNERS

Lone Barn Studios, Stanbridge Lane, Romsey, Hampshire SO51 0HE Tel: (01794) 517333 Fax: (01794) 515517 Email: mail@teellowking.co.uk

Project

Station Road
Angmering
Blaars Homas (Newbury)

Title

House Type 2202
Plans & Elevations

Scale

Date

Drawn

Checked

Job No.

PL081005

Drawing No.

HT.2202.pe

Revision

House type	2202	Version	
Bedrooms	2	Persons	3
Sq. ft	660	Sq. m	61.3