


This drawing is the copyright of the architect and must not be reproduced in any form without express permission. Figured dimensions are to be taken in preference to scaled dimensions and any discrepancies are to be reported to the architect.
Revisions

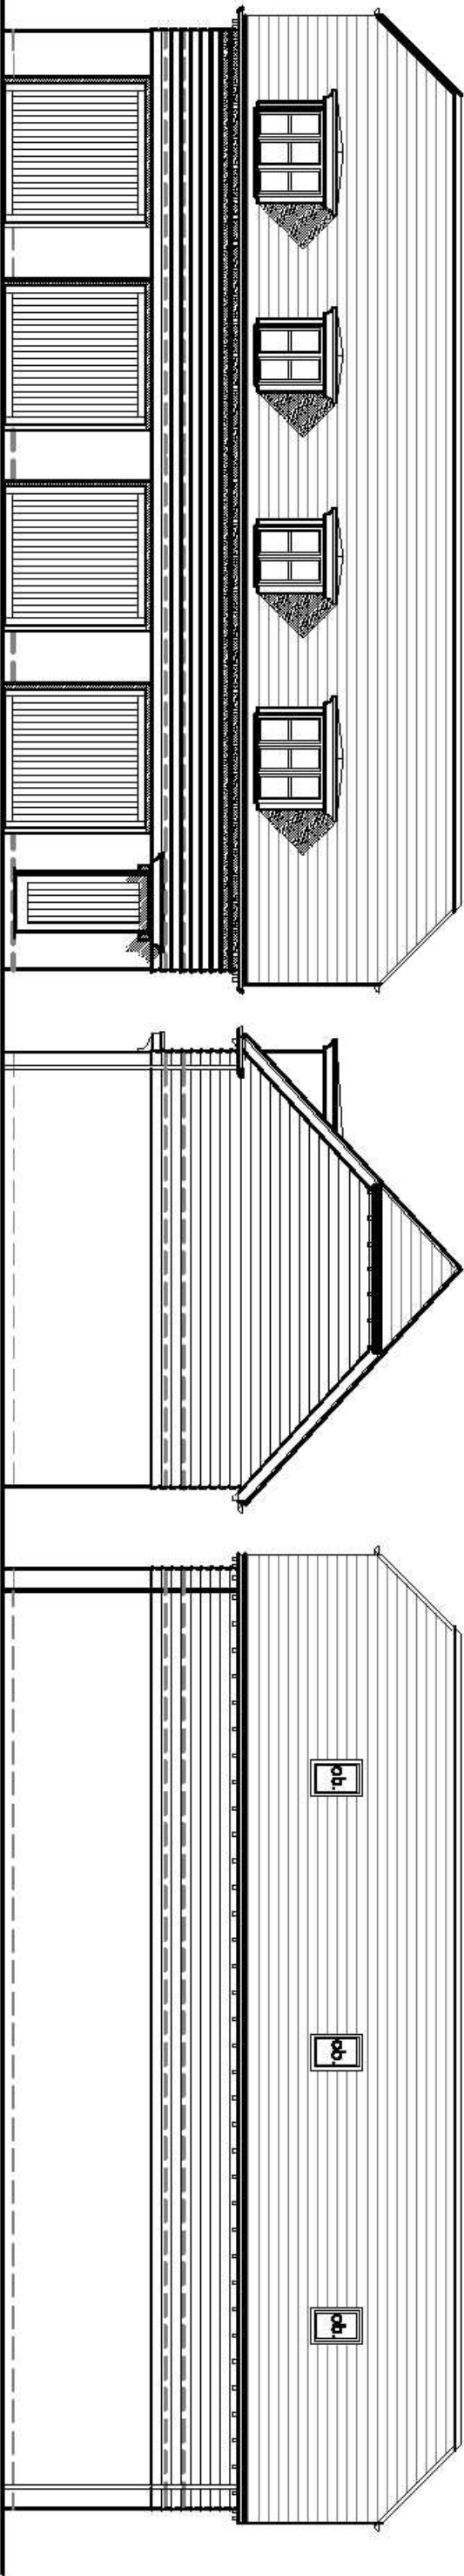


Front Elevation


Side Elevation

Rear Elevation


ob = Obscure glazing at high level.

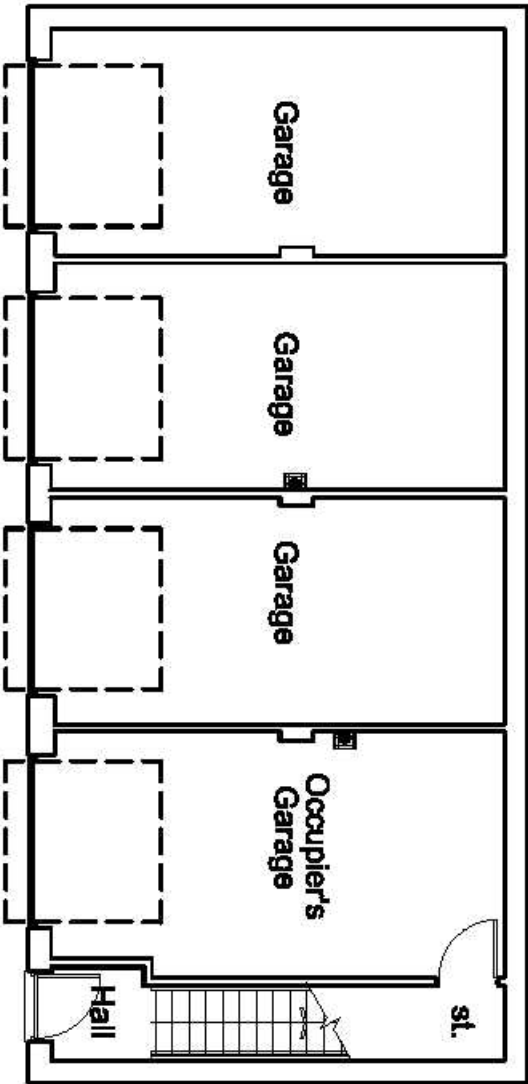

Ground Floor

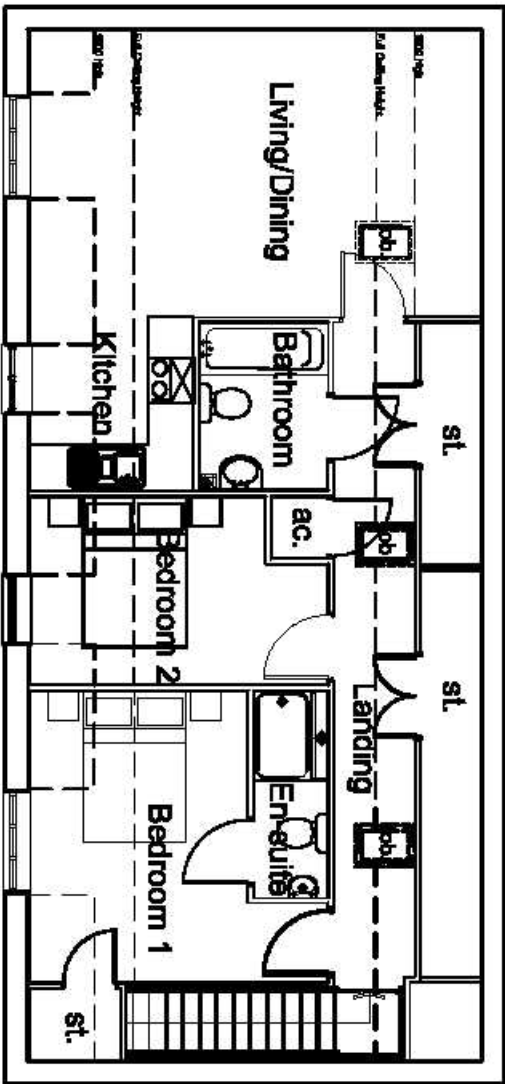

First Floor

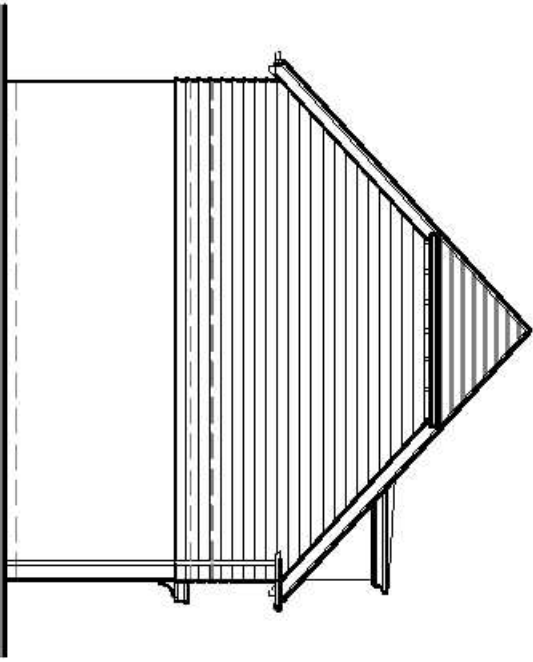

Side Elevation

HouseType	2204	Version	A
Bedrooms	2	Persons	4
Sq.ft	882	Sq.m	81.9



ARCHITECTS & URBAN DESIGNERS

Lone Barn Studios, Stanbridge Lane, Romsey, Hampshire SO51 0HE Tel: (01794) 517333 Fax: (01794) 515517 Email: mell@yellowwing.co.uk

Project

Station Road
Angmering
Bloor Homes (Newbury)

Title

House Type 2204.A
Floor Plans & Elevations

Scale

Date

Drawn

Checked

Job No.

PL081005

Drawing No.

Revision

HT.2204.A.pe