

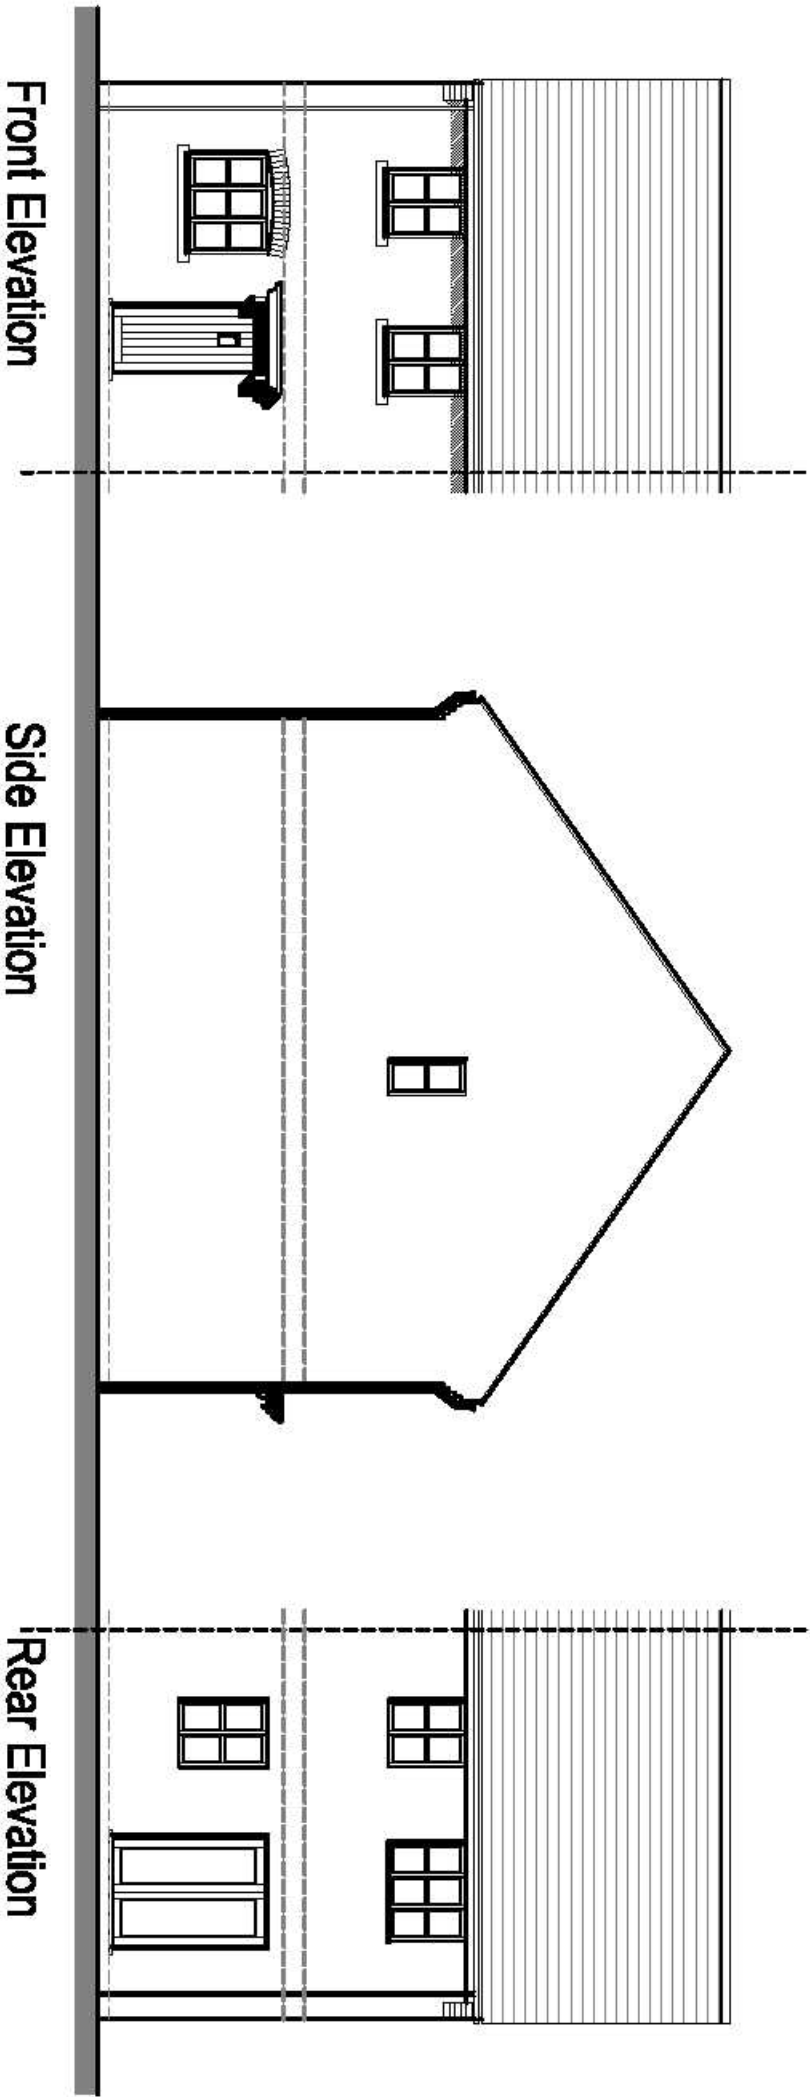


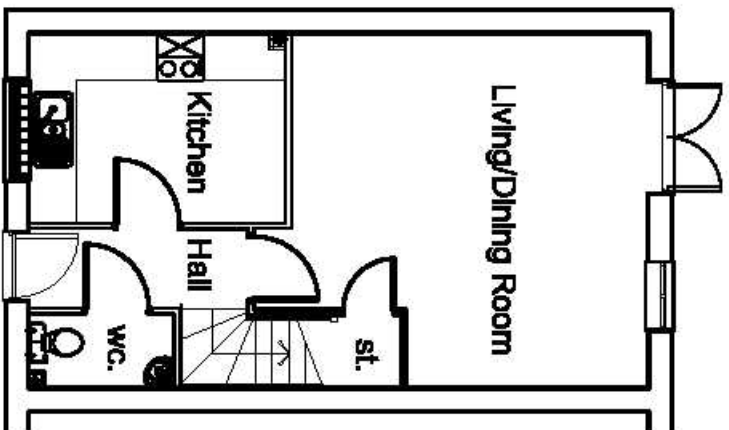

Ground Floor Plan

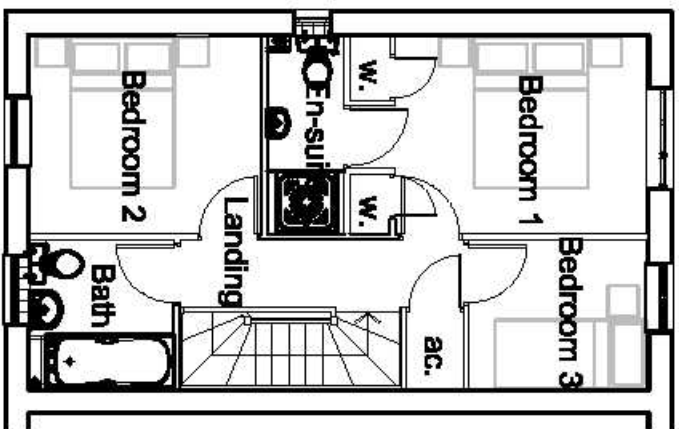

First Floor Plan

Note: Only one Side Elevation
due to terrace unit.



ARCHITECTS & URBAN DESIGNERS

Lane Barn Studios, Stanbridge Lane, Romsey, Hampshire SO51 0HE Tel: (01794) 517333 Fax: (01794) 515517 Email: mell@yellowking.co.uk

Project

Station Road
Angmering
Bloor Homes (Newbury)

Title

House Type 3202
Plans & Elevations

Scale

Date

Drawn

Checked

Job No.

Drawing No.

Revision

HouseType	3202	Version	
Bedrooms	3	Persons	5
Sq.ft	829	Sq.m	77.02