



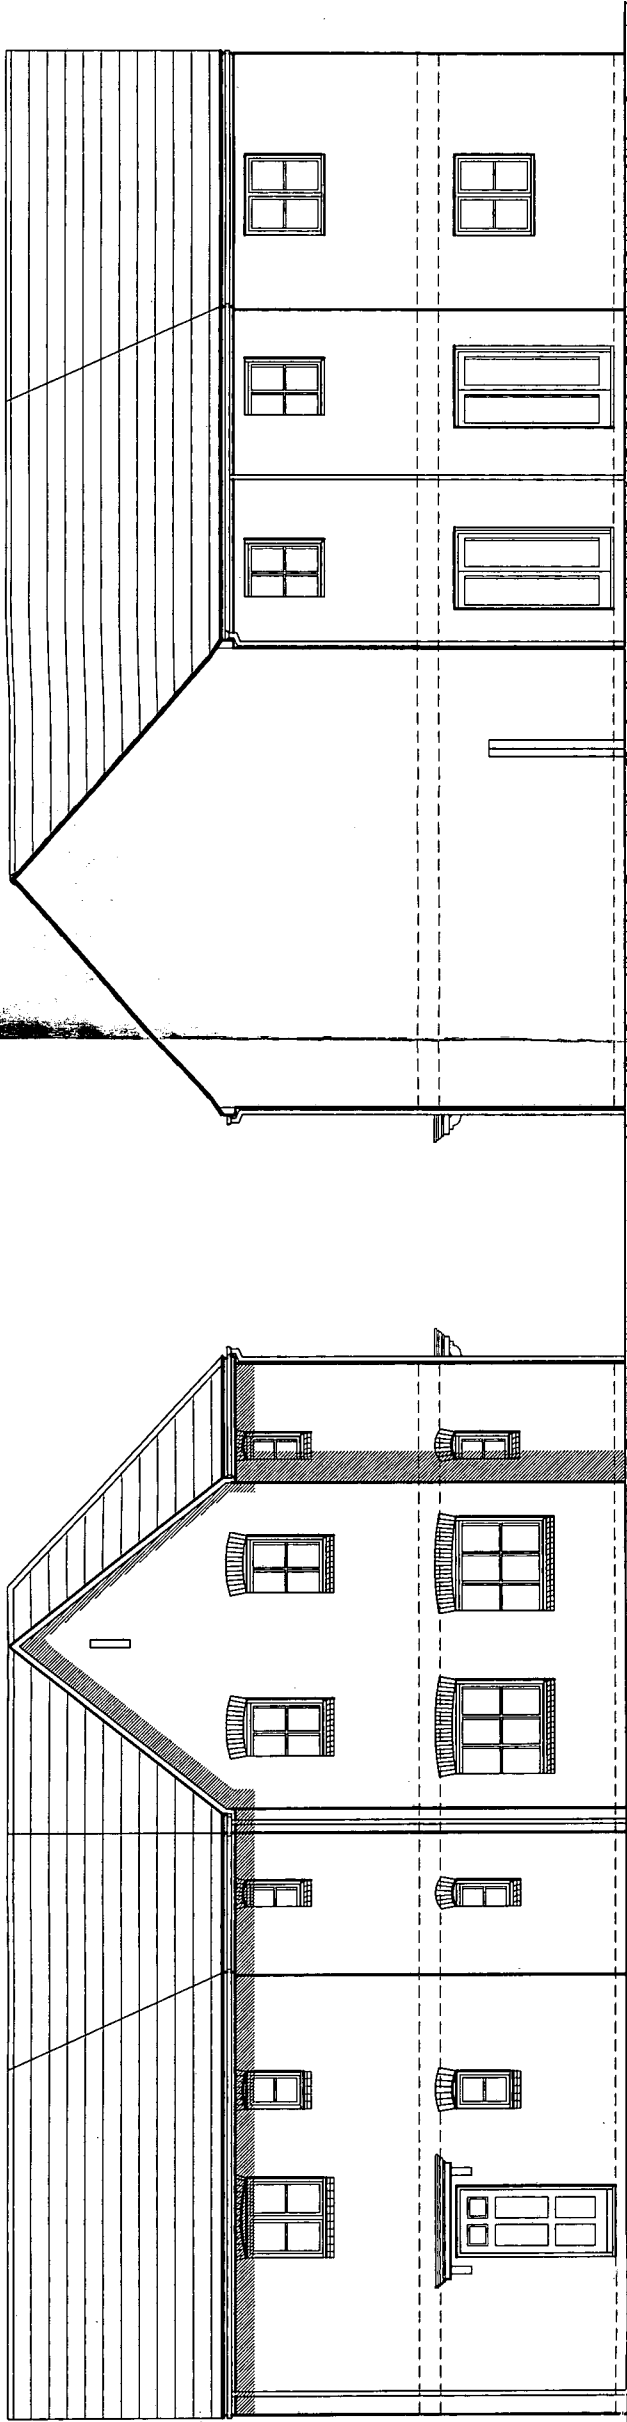


Front Elevation

Side / Rear Elevation

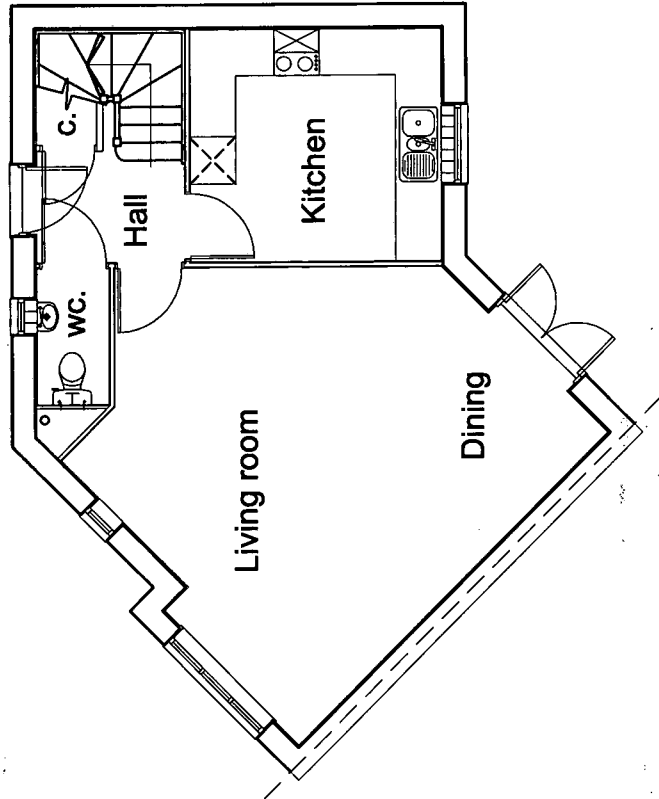

Ground Floor Plan

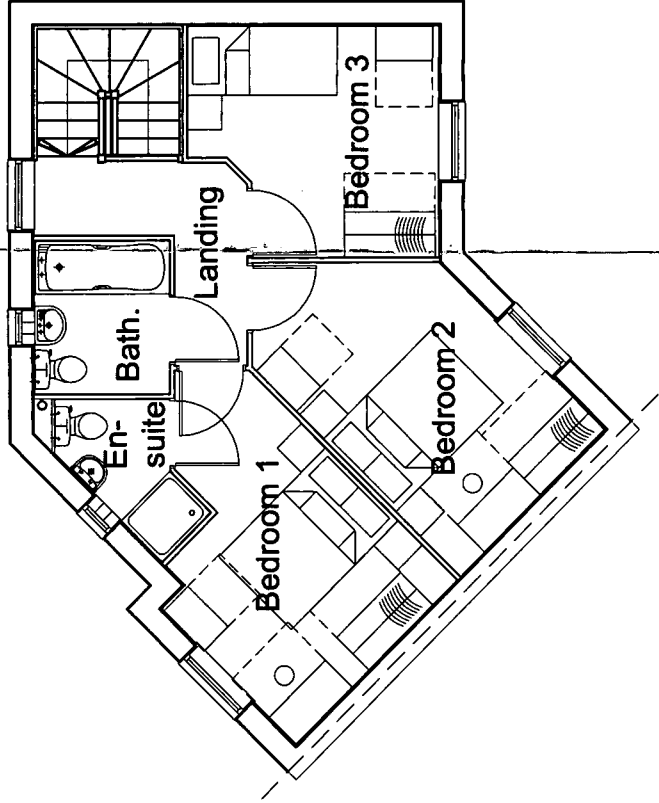

First Floor Plan

House type	3B	Variation	
Bedrooms	3	Persons	5
Sq.ft	1009	Sq.m	93.8

TETLOW KING

ARCHITECTS & URBAN DESIGNERS

Lone Barn Studios, Stanbridge Lane, Romsey, Hampshire SO51 0HE Tel: (01794) 517333 Fax: (01794) 515517 Email: mail@yellowking.co.uk

Project Station Road Angmering Bloor Homes (Newbury)

Title House Type 3 Bed Plans and Elevations

Scale 1:100 Date 12/08 Drawn RDB Checked Job No. PL081005 Drawing. No. HT3B. pe Revision