

This drawing is the copyright of the architects and must not be reproduced in any form without express permission. Figured dimensions are to be taken in preference to scaled dimensions and any discrepancies are to be reported to the architects.


ARUN DISTRICT COUNCIL

A 158 08

RECEIVED 7-1-09

STATION

Revisions  
A 01/09 RDB Revisions to cladding

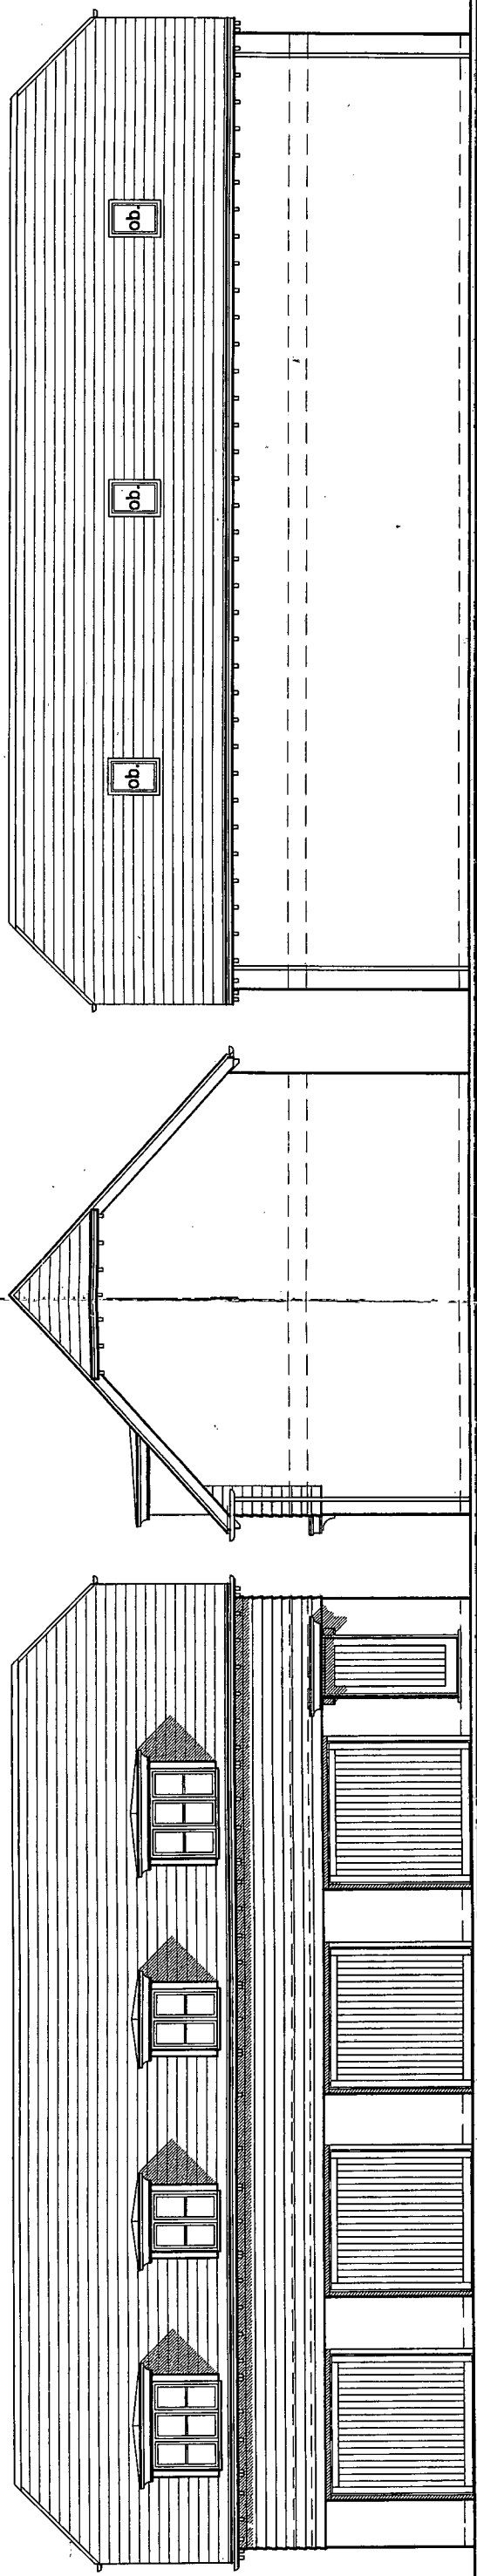


Front Elevation


Side Elevation

Rear Elevation


ob = Obscure glazing at high level.

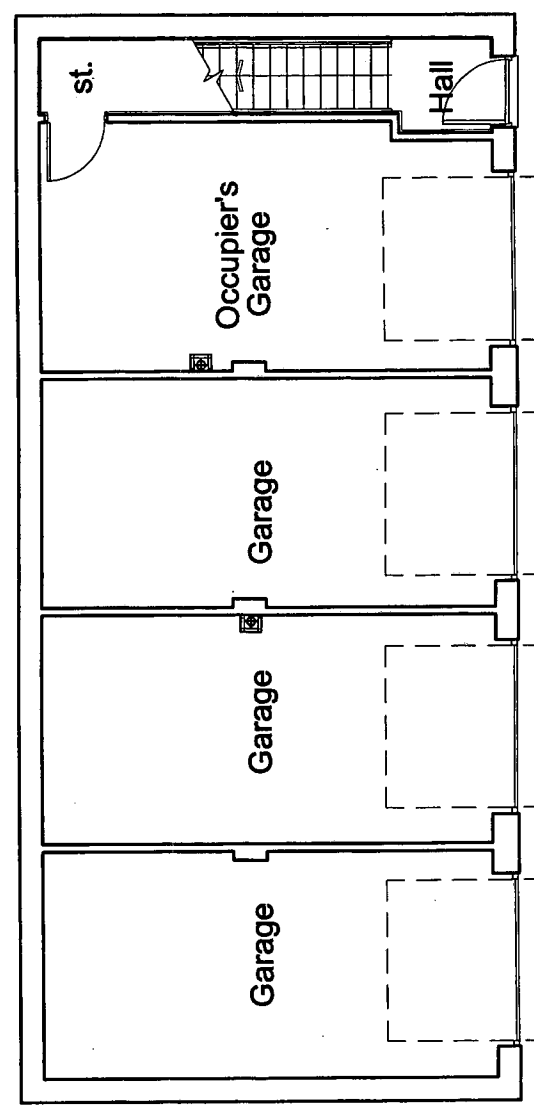

Ground Floor

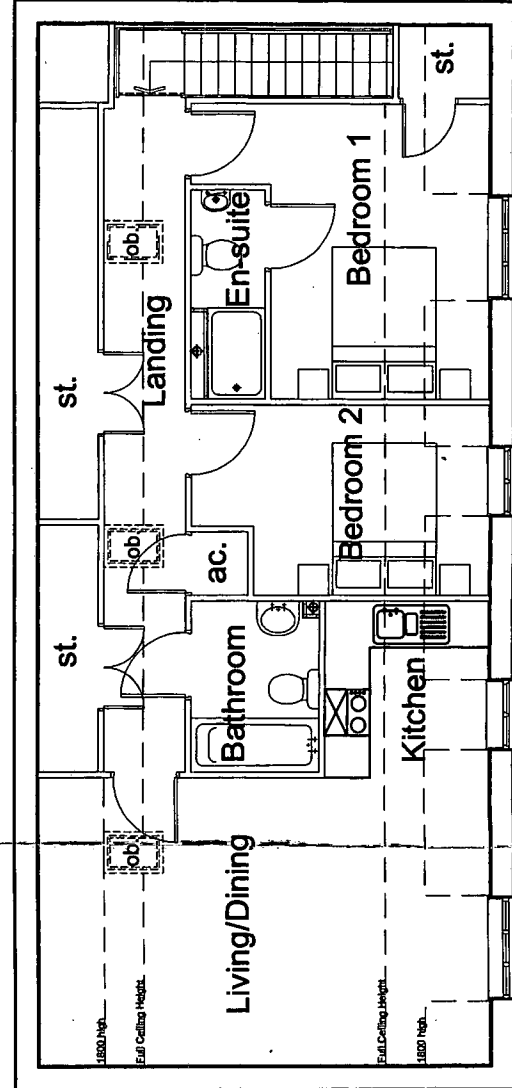

First Floor

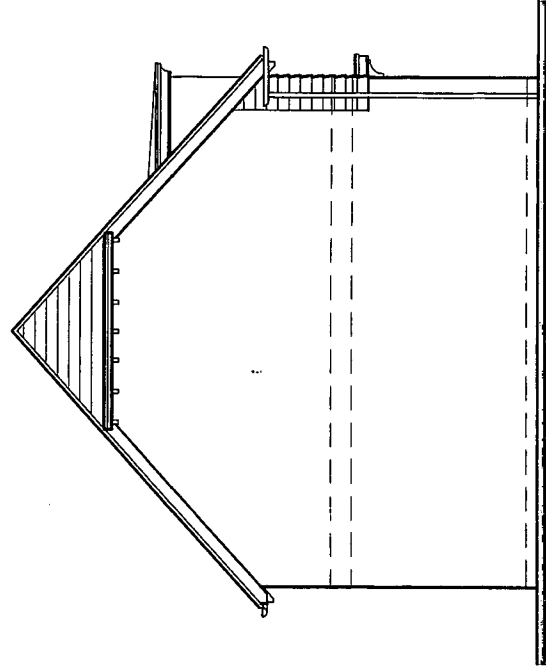

Side Elevation

TETLOW KING

ARCHITECTS & URBAN DESIGNERS

Lone Barn Studios, Stanbridge Lane, Romsey, Hampshire SO51 0HE Tel: (01794) 517333 Fax: (01794) 515517 Email: mail@tellowking.co.uk

Project  
Station Road  
Angmering  
Bloor Homes (Newbury)

Title  
House Type 2204.A  
Floor Plans & Elevations

Scale  
1:100

Date  
12/08

Drawn  
RDB

Checked

Job No.  
PL081005

Drawing No.  
HT.2204.A.pe

Revision  
A

|            |      |           |      |
|------------|------|-----------|------|
| House type | 2204 | Variation | A    |
| Bedrooms   | 2    | Persons   | 4    |
| Sq.ft      | 882  | Sq.m      | 81.9 |