



This drawing is the copyright of the architects and must not be reproduced in any form without express permission. Figured dimensions are to be taken in preference to scaled dimensions and any discrepancies are to be reported to the architects.


Revisions
A 0109 RDB Amendments to eills

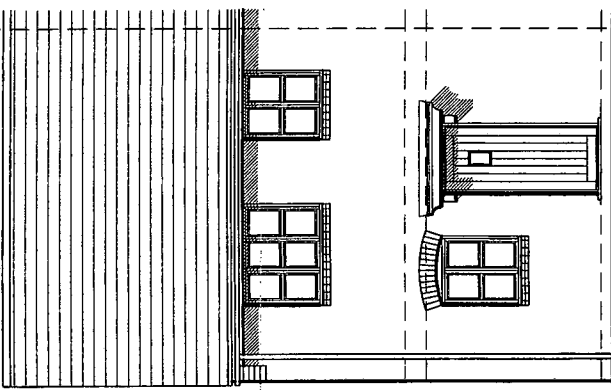



Front Elevation

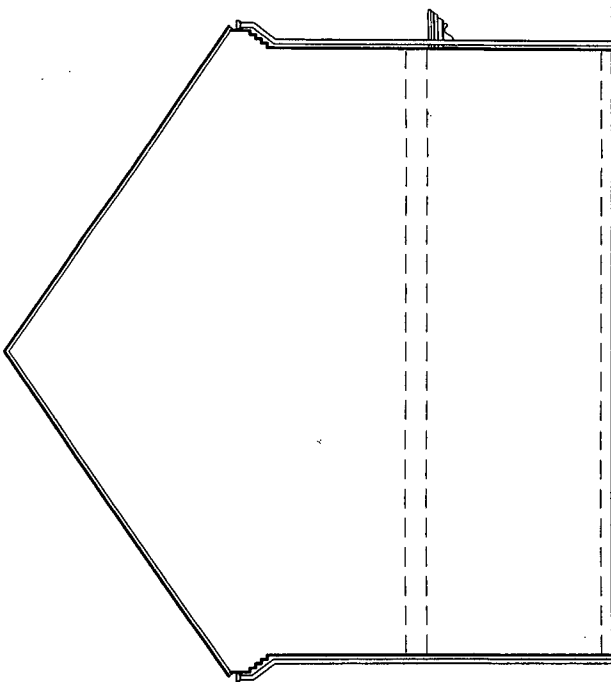


Side Elevation

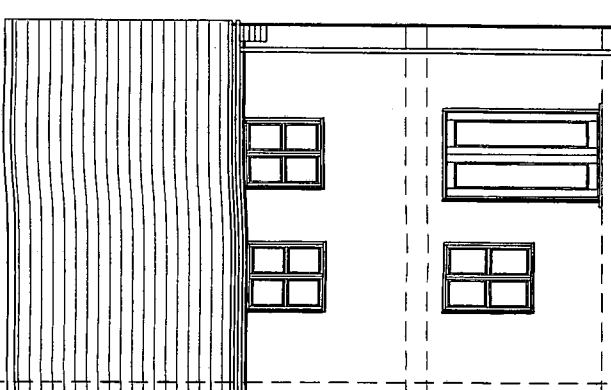

Rear Elevation

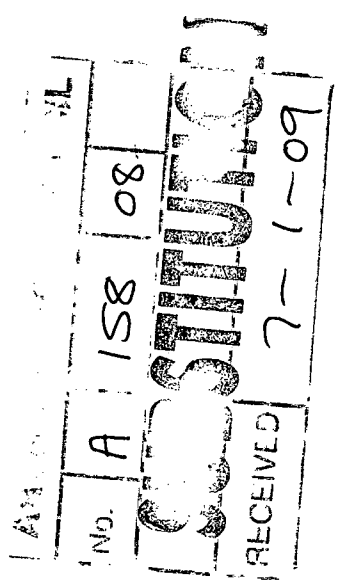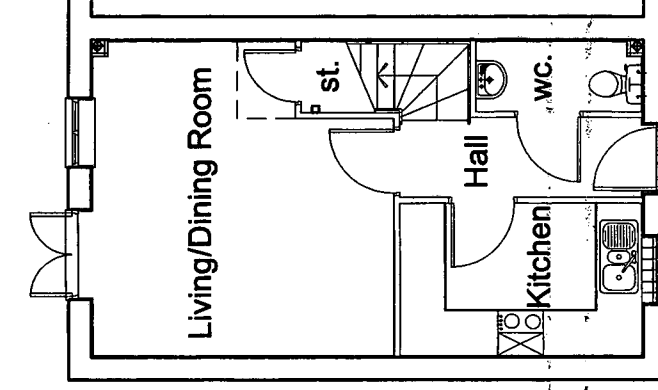

Ground Floor Plan

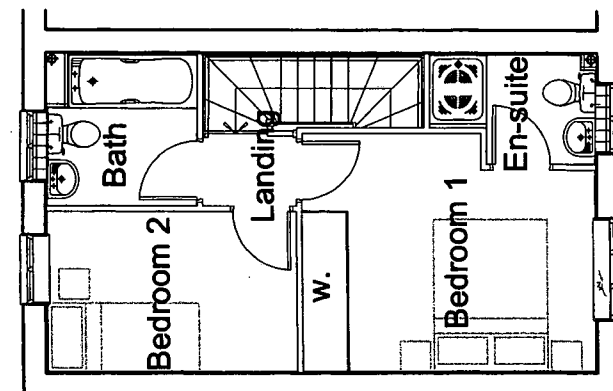

First Floor Plan

Note: Only one Side
Elevation due to terrace
unit.

TETLOW KING

ARCHITECTS & URBAN DESIGNERS

Lone Barn Studios, Stanbridge Lane, Romsey, Hampshire SO51 0HE Tel: (01794) 517333 Fax: (01794) 515517 Email: mail@tellowking.co.uk

Project
Station Road
Angmering
Bloors Homes (Newbury)

Title
House Type 2202
Plans & Elevations

Scale 1:100 Date 12/08 Drawn RDB Checked
Job-No. PL081005 Drawing No. HT.2202.pe Revision A

Housetype	2202	Variation	
Bedrooms	2	Persons	3
Sq.ft	660	Sq.m	61.3