



Copyright © 2007 Tetlow King Limited. All rights reserved. Limited reproduction and distribution permitted for the sole purpose of the planning for this named development only. Figured dimensions are to be taken in preference to scaled dimensions and any discrepancies are to be reported to the Architects.

Revisions


A	0109	RDB	Revisions to eaves height
B	0109	RDB	Revisions to internal layout

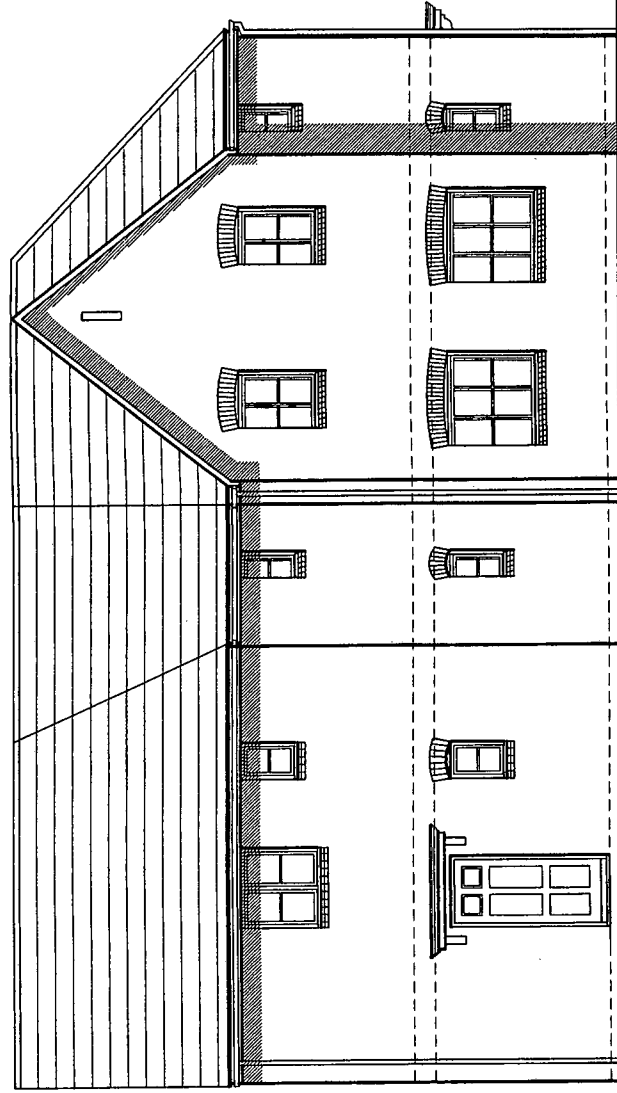


Front Elevation

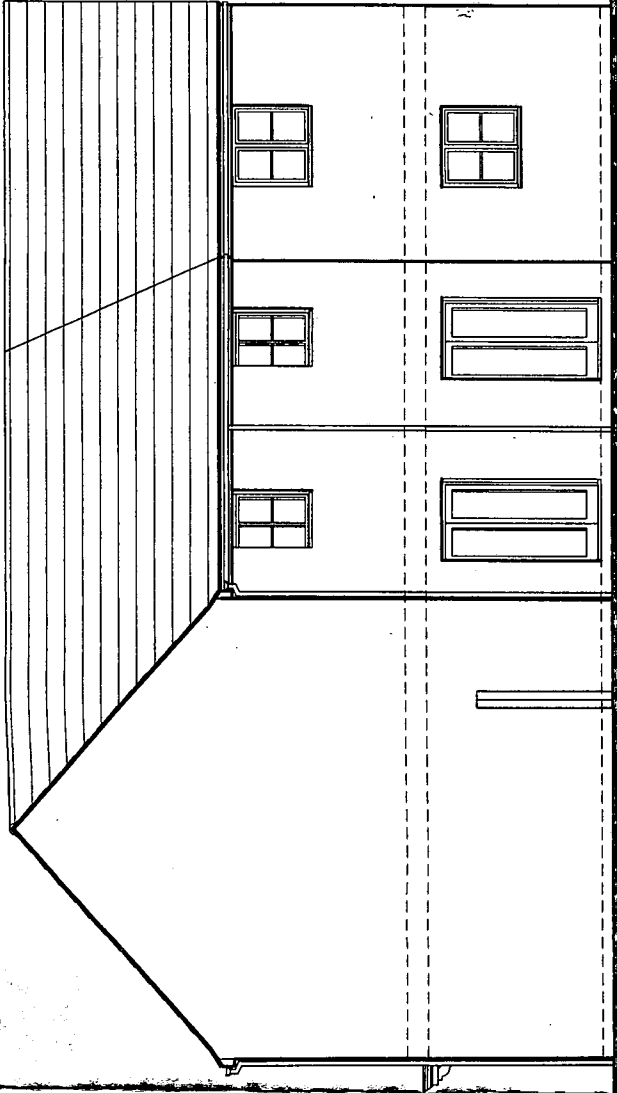

Side / Rear Elevation

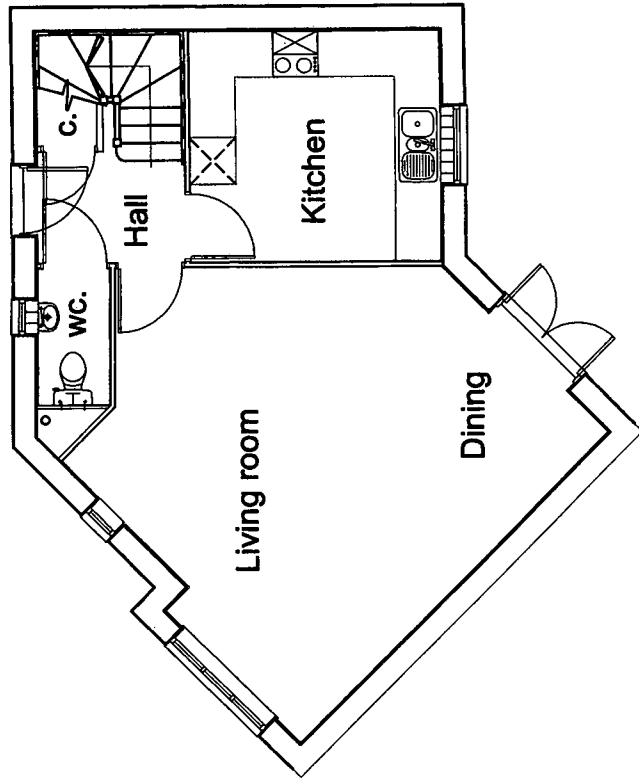


Ground Floor Plan

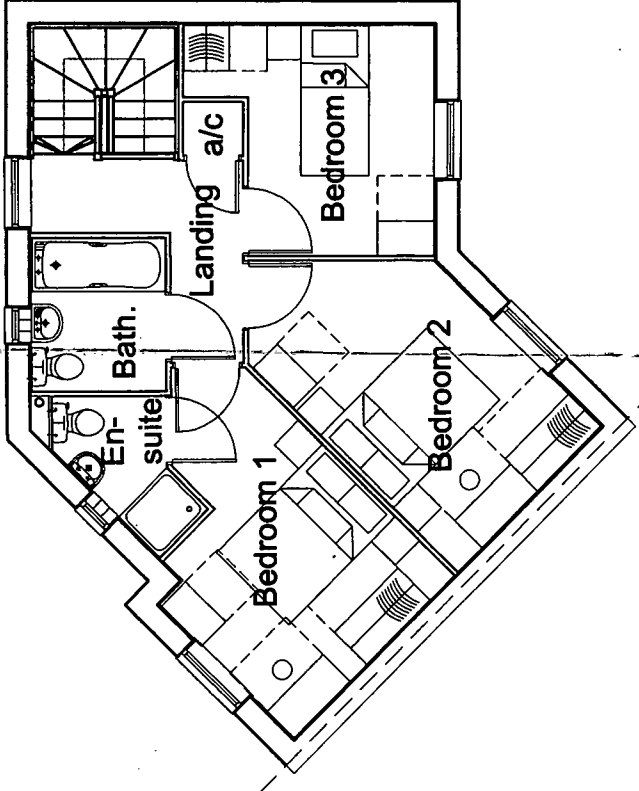

First Floor Plan

House type	3B	Variation	
Bedrooms	3	Persons	5
Sq.ft	1009	Sq.m	93.8

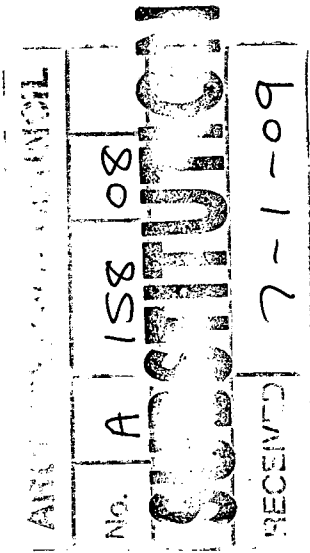

TETLOW KING

ARCHITECTS & URBAN DESIGNERS

Lone Barn Studios, Stanbridge Lane, Romsey, Hampshire SO51 0HE Tel: (01794) 517333 Fax: (01794) 515517 Email: mail@tetlowking.co.uk

Project

Station Road
Angmering
Bloor Homes (Newbury)

Title

House Type 3 Bed
Plans and Elevations

Scale 1:100
Date 12/08
Drawn RDB
Checked

Job No. PL081005
Drawing No. HT3B.pe
Revision B