




ARUN DISTRICT COUNCIL			
No.	A	158	08
Received			

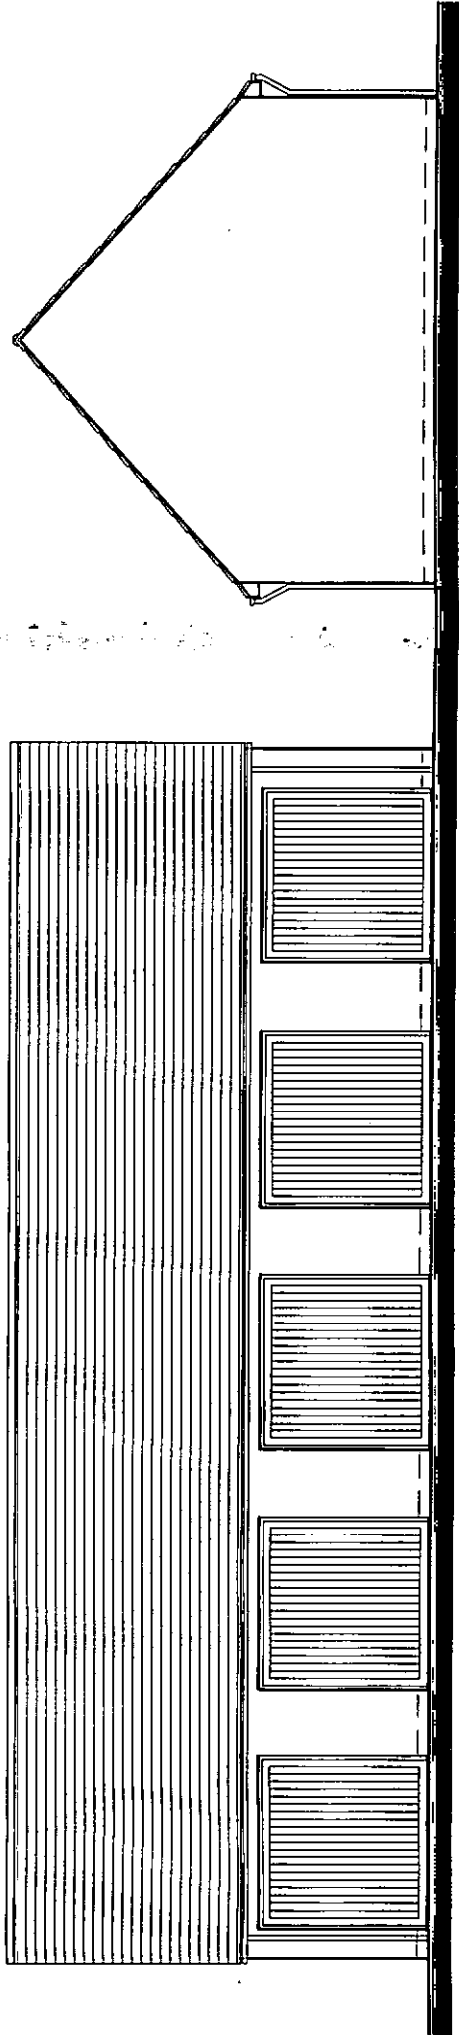


Front Elevation
5 Bay Garage

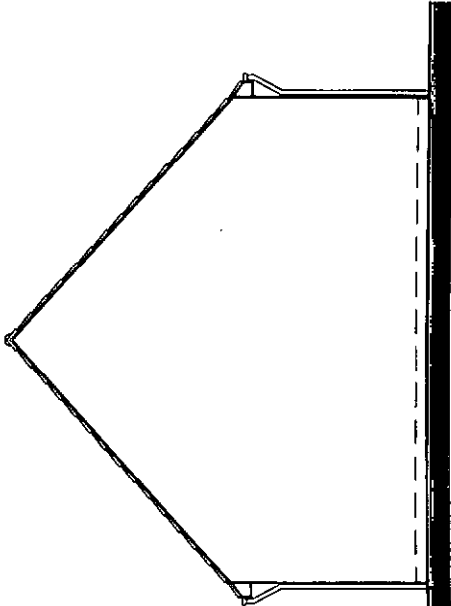


Side Elevation
5 Bay Garage

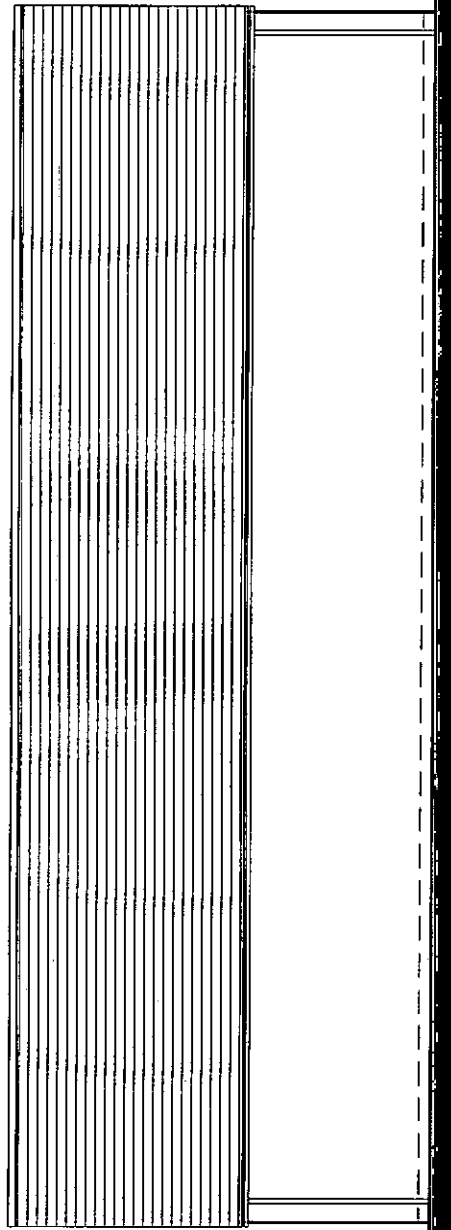

Rear Elevation
5 Bay Garage

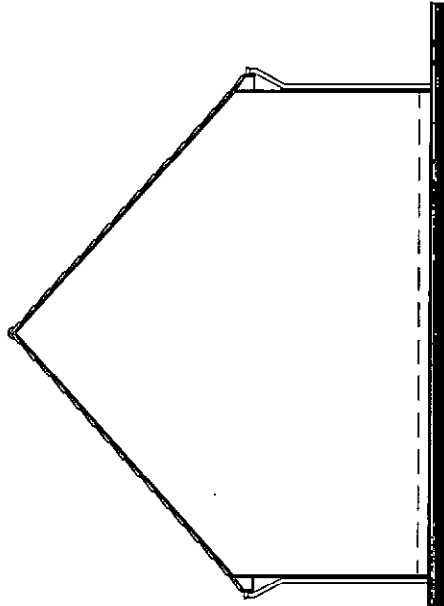

Side Elevation
5 Bay Garage

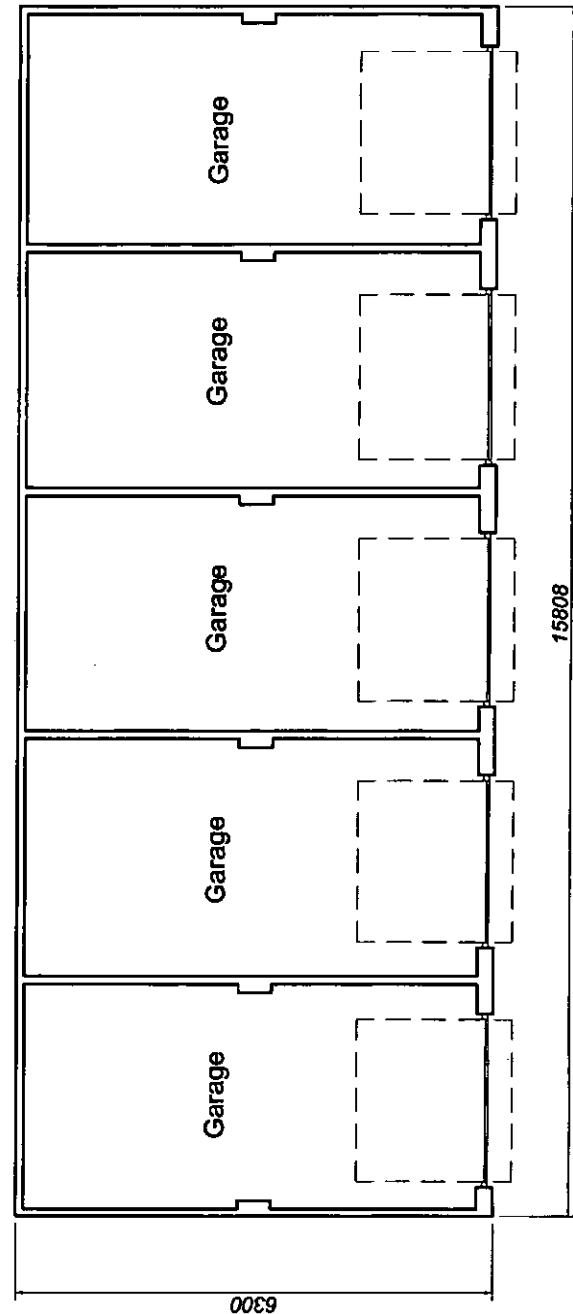

Floor Plan
5 Bay Garage

Note: Personal door positions may vary, refer to planning layout for locations.

TETLOW KING

ARCHITECTS & URBAN DESIGNERS

Lone Barn Studios, Stanbridge Lane, Romsey, Hampshire SO51 0HE Tel: (01794) 517333 Fax: (01794) 515517 Email: mail@tetlowking.co.uk

Project

Angmering
Bloor Homes (Newbury)

Title

Garages
Floor Plans & Elevations

Scale 1:100 Date 11/09 Drawn KC Checked

Job No. PL081005 Drawing No. G.01 Revision