

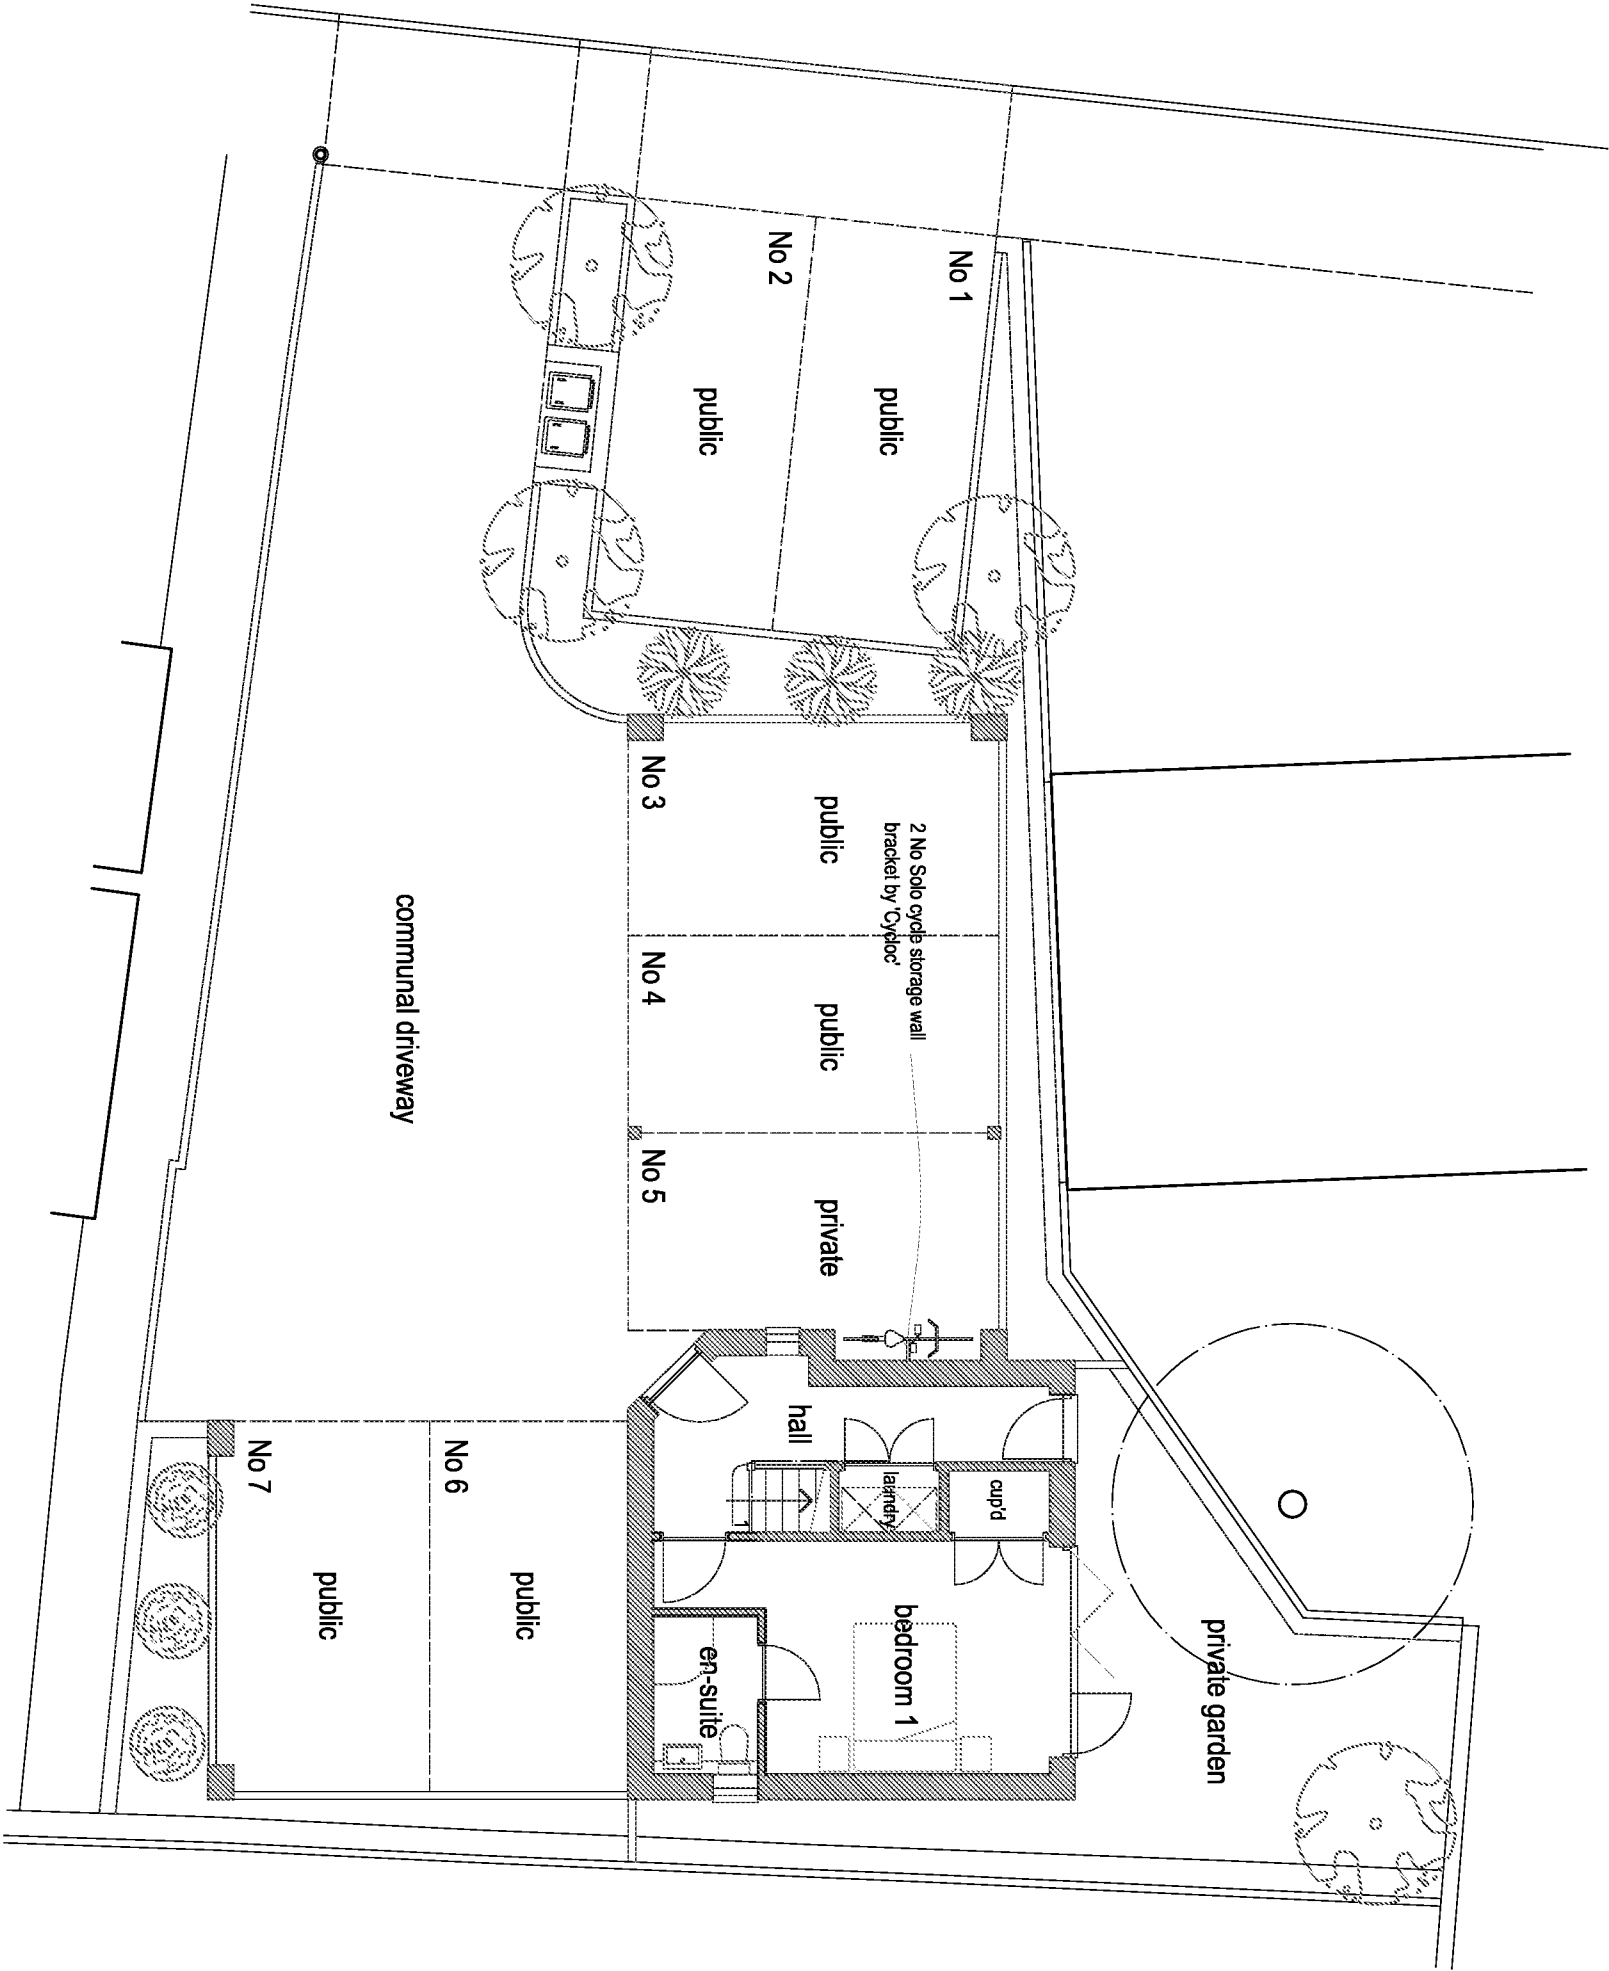


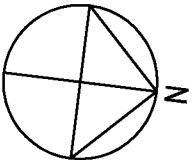

Ground Floor Plan @ 1:100

 

Rev	Description	Date
Job Reference		
New House The Cottrells Angmering, BN16 4AF		Client AM Homes Ltd
Drawing Title Ground Floor Plan		Drawing No ADC962/20
Date 23.11.18	Scale 1:100	Dwg Size A3
Plot Style ADC-red	Drawn TOS	Checked AD

All dimensions to be checked on site and to not scale from this drawing. This drawing should be approved by Local Authority Building Control or other appropriate checking authority prior to commencement of work. This drawing should not be reproduced without the prior approval of the author.

ADC Alistair Dodd
Consulting

Architectural Services
72a Beaconfield Road, Brighton, East Sussex, BN1 6DD