
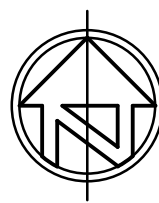


Existing

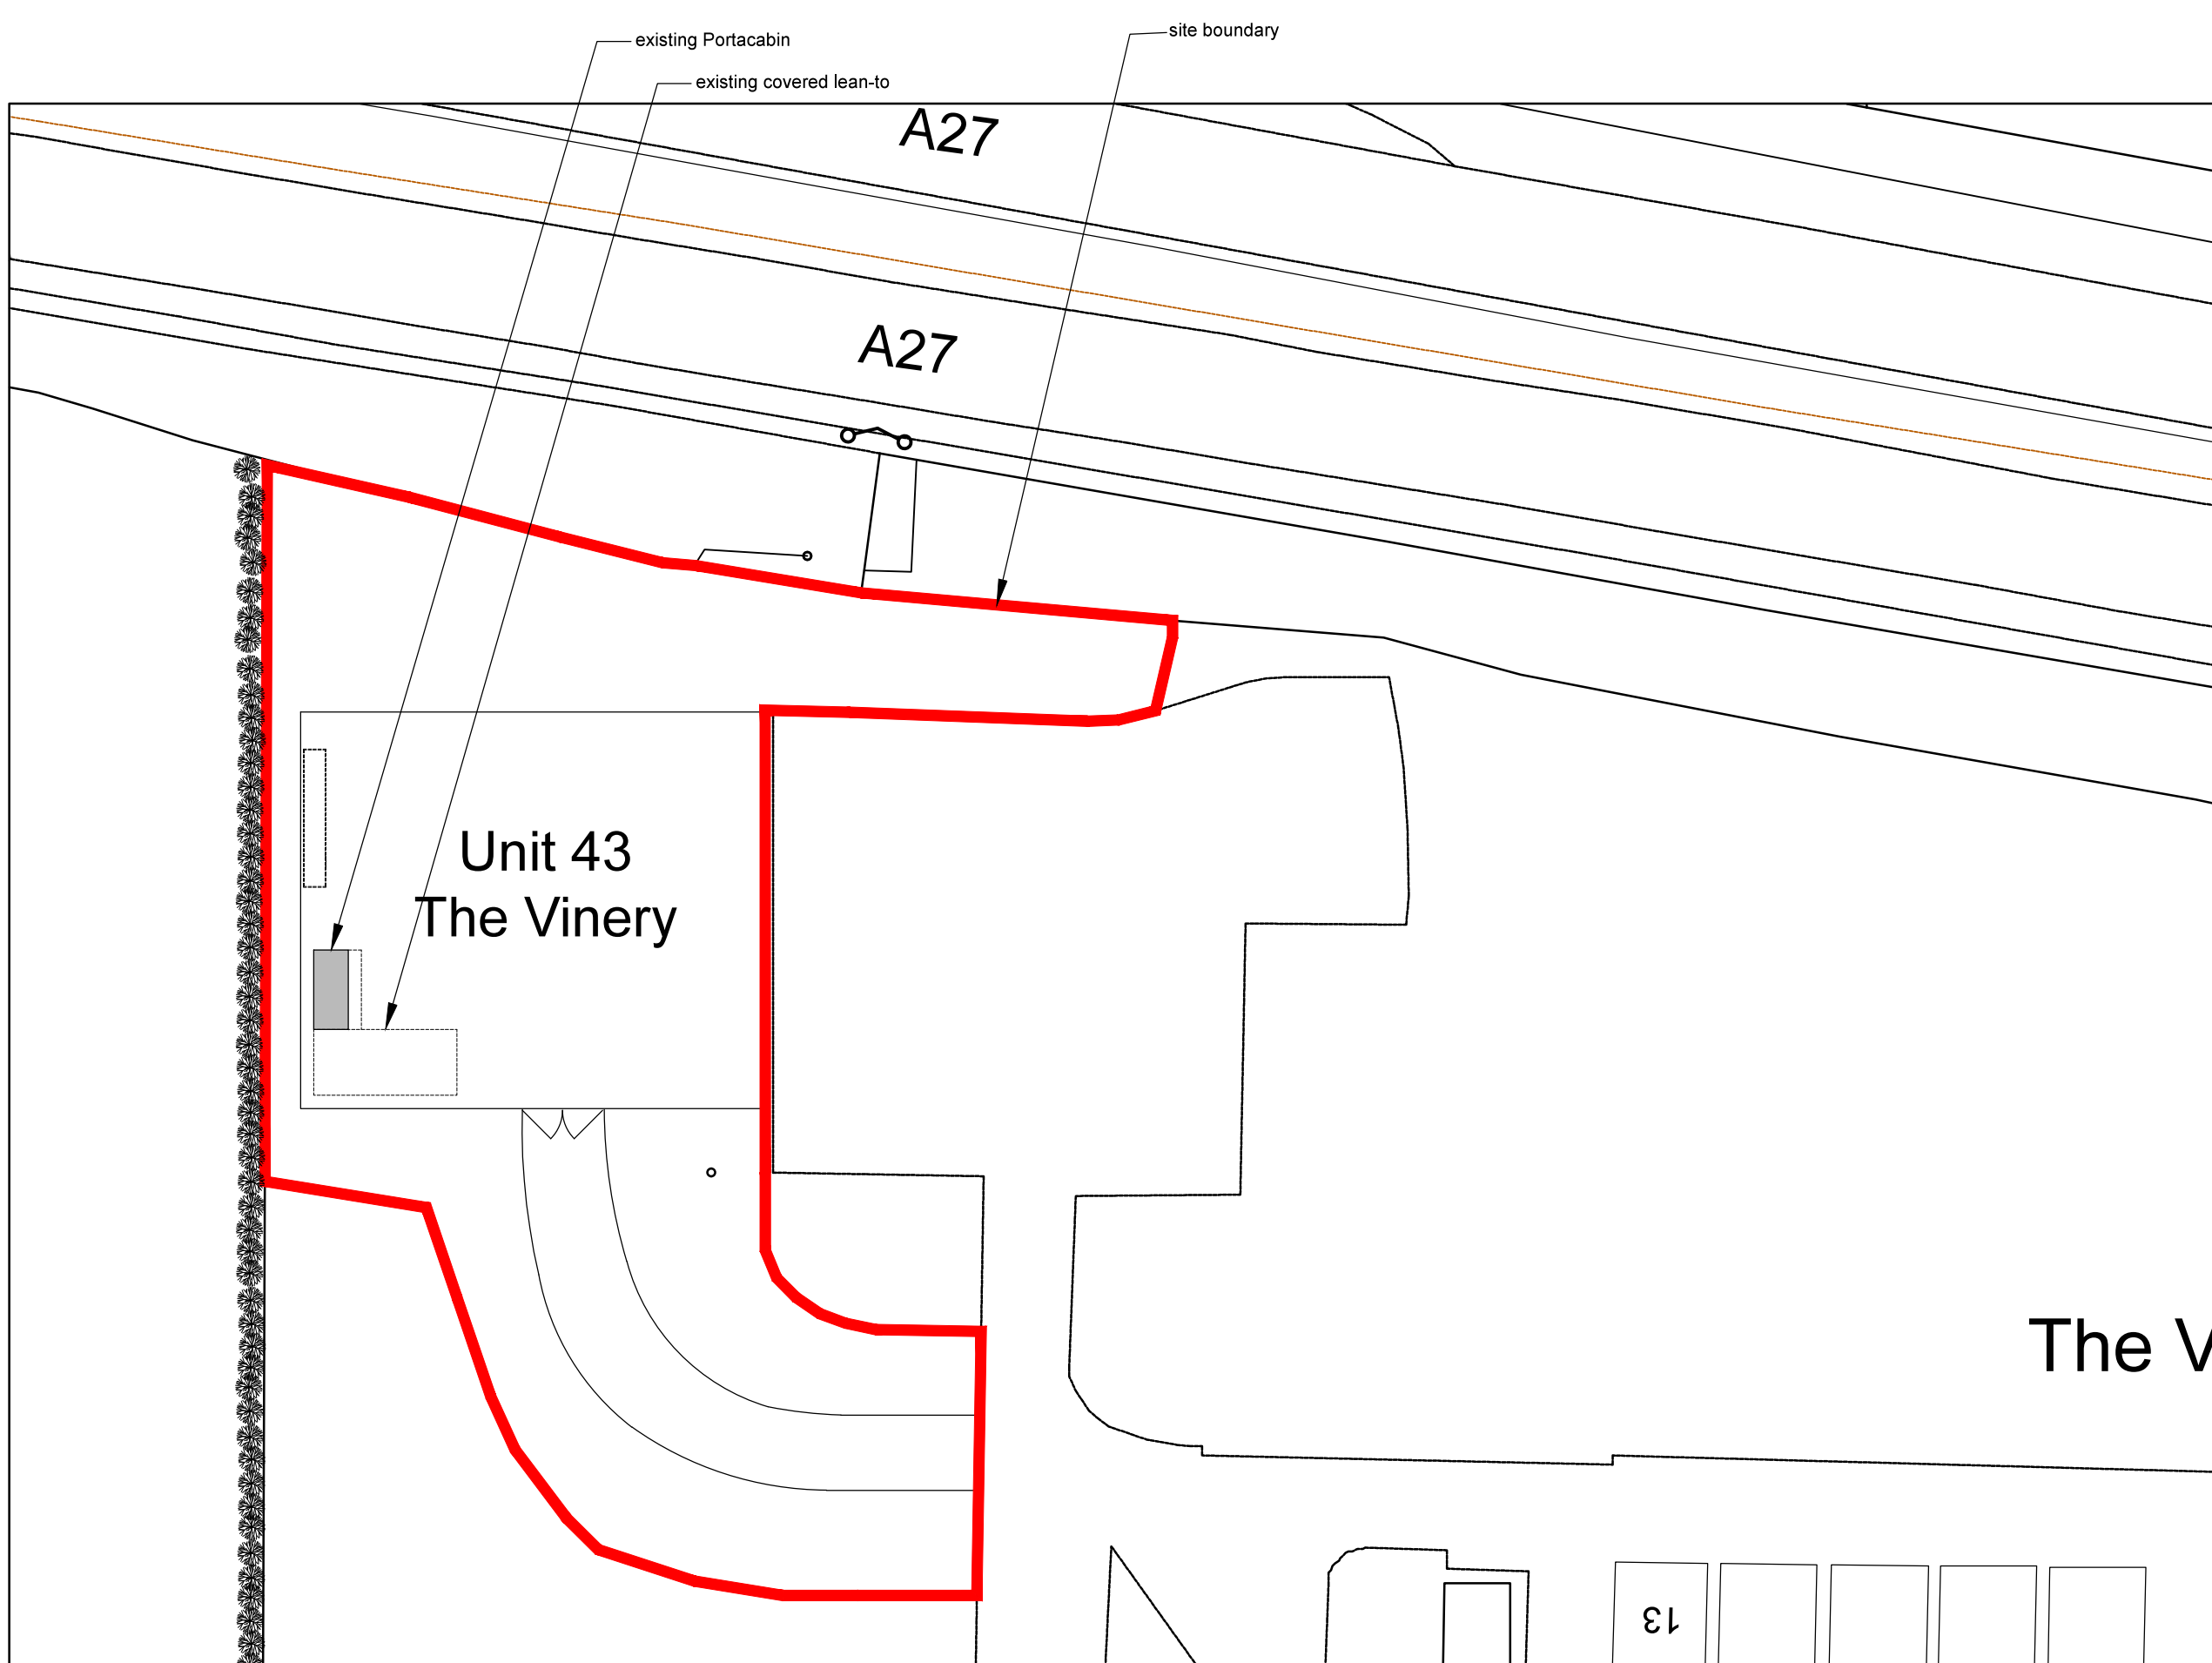

© nat-design, all rights reserved. Use figured dimensions only. All dimensions are to be checked on site before any work is carried out. Please contact the Architect immediately regarding any discrepancies discovered on site.

	PLANNING ISSUE	-
Rev.	Notes	Date
 NAT Design Architectural Services 23 Mill Road Angmering, West Sussex BN16 4HT E:natdesign1@gmail.com		
Project		
43 The Vinery, Arundel Road, Poling, Arundel, West Sussex, BN18 9PY		
Drawing		
Existing Site Plan		
Drawn By NSE	Scale as shown @ A3	
Date Oct 2019	Revision -	
Drawing No. 675 - DPA 02		

SITE PLAN
EXISTING
1:500 @ A3



Copyright. All rights reserved. Licence no. 100019980