
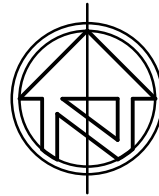


Proposed

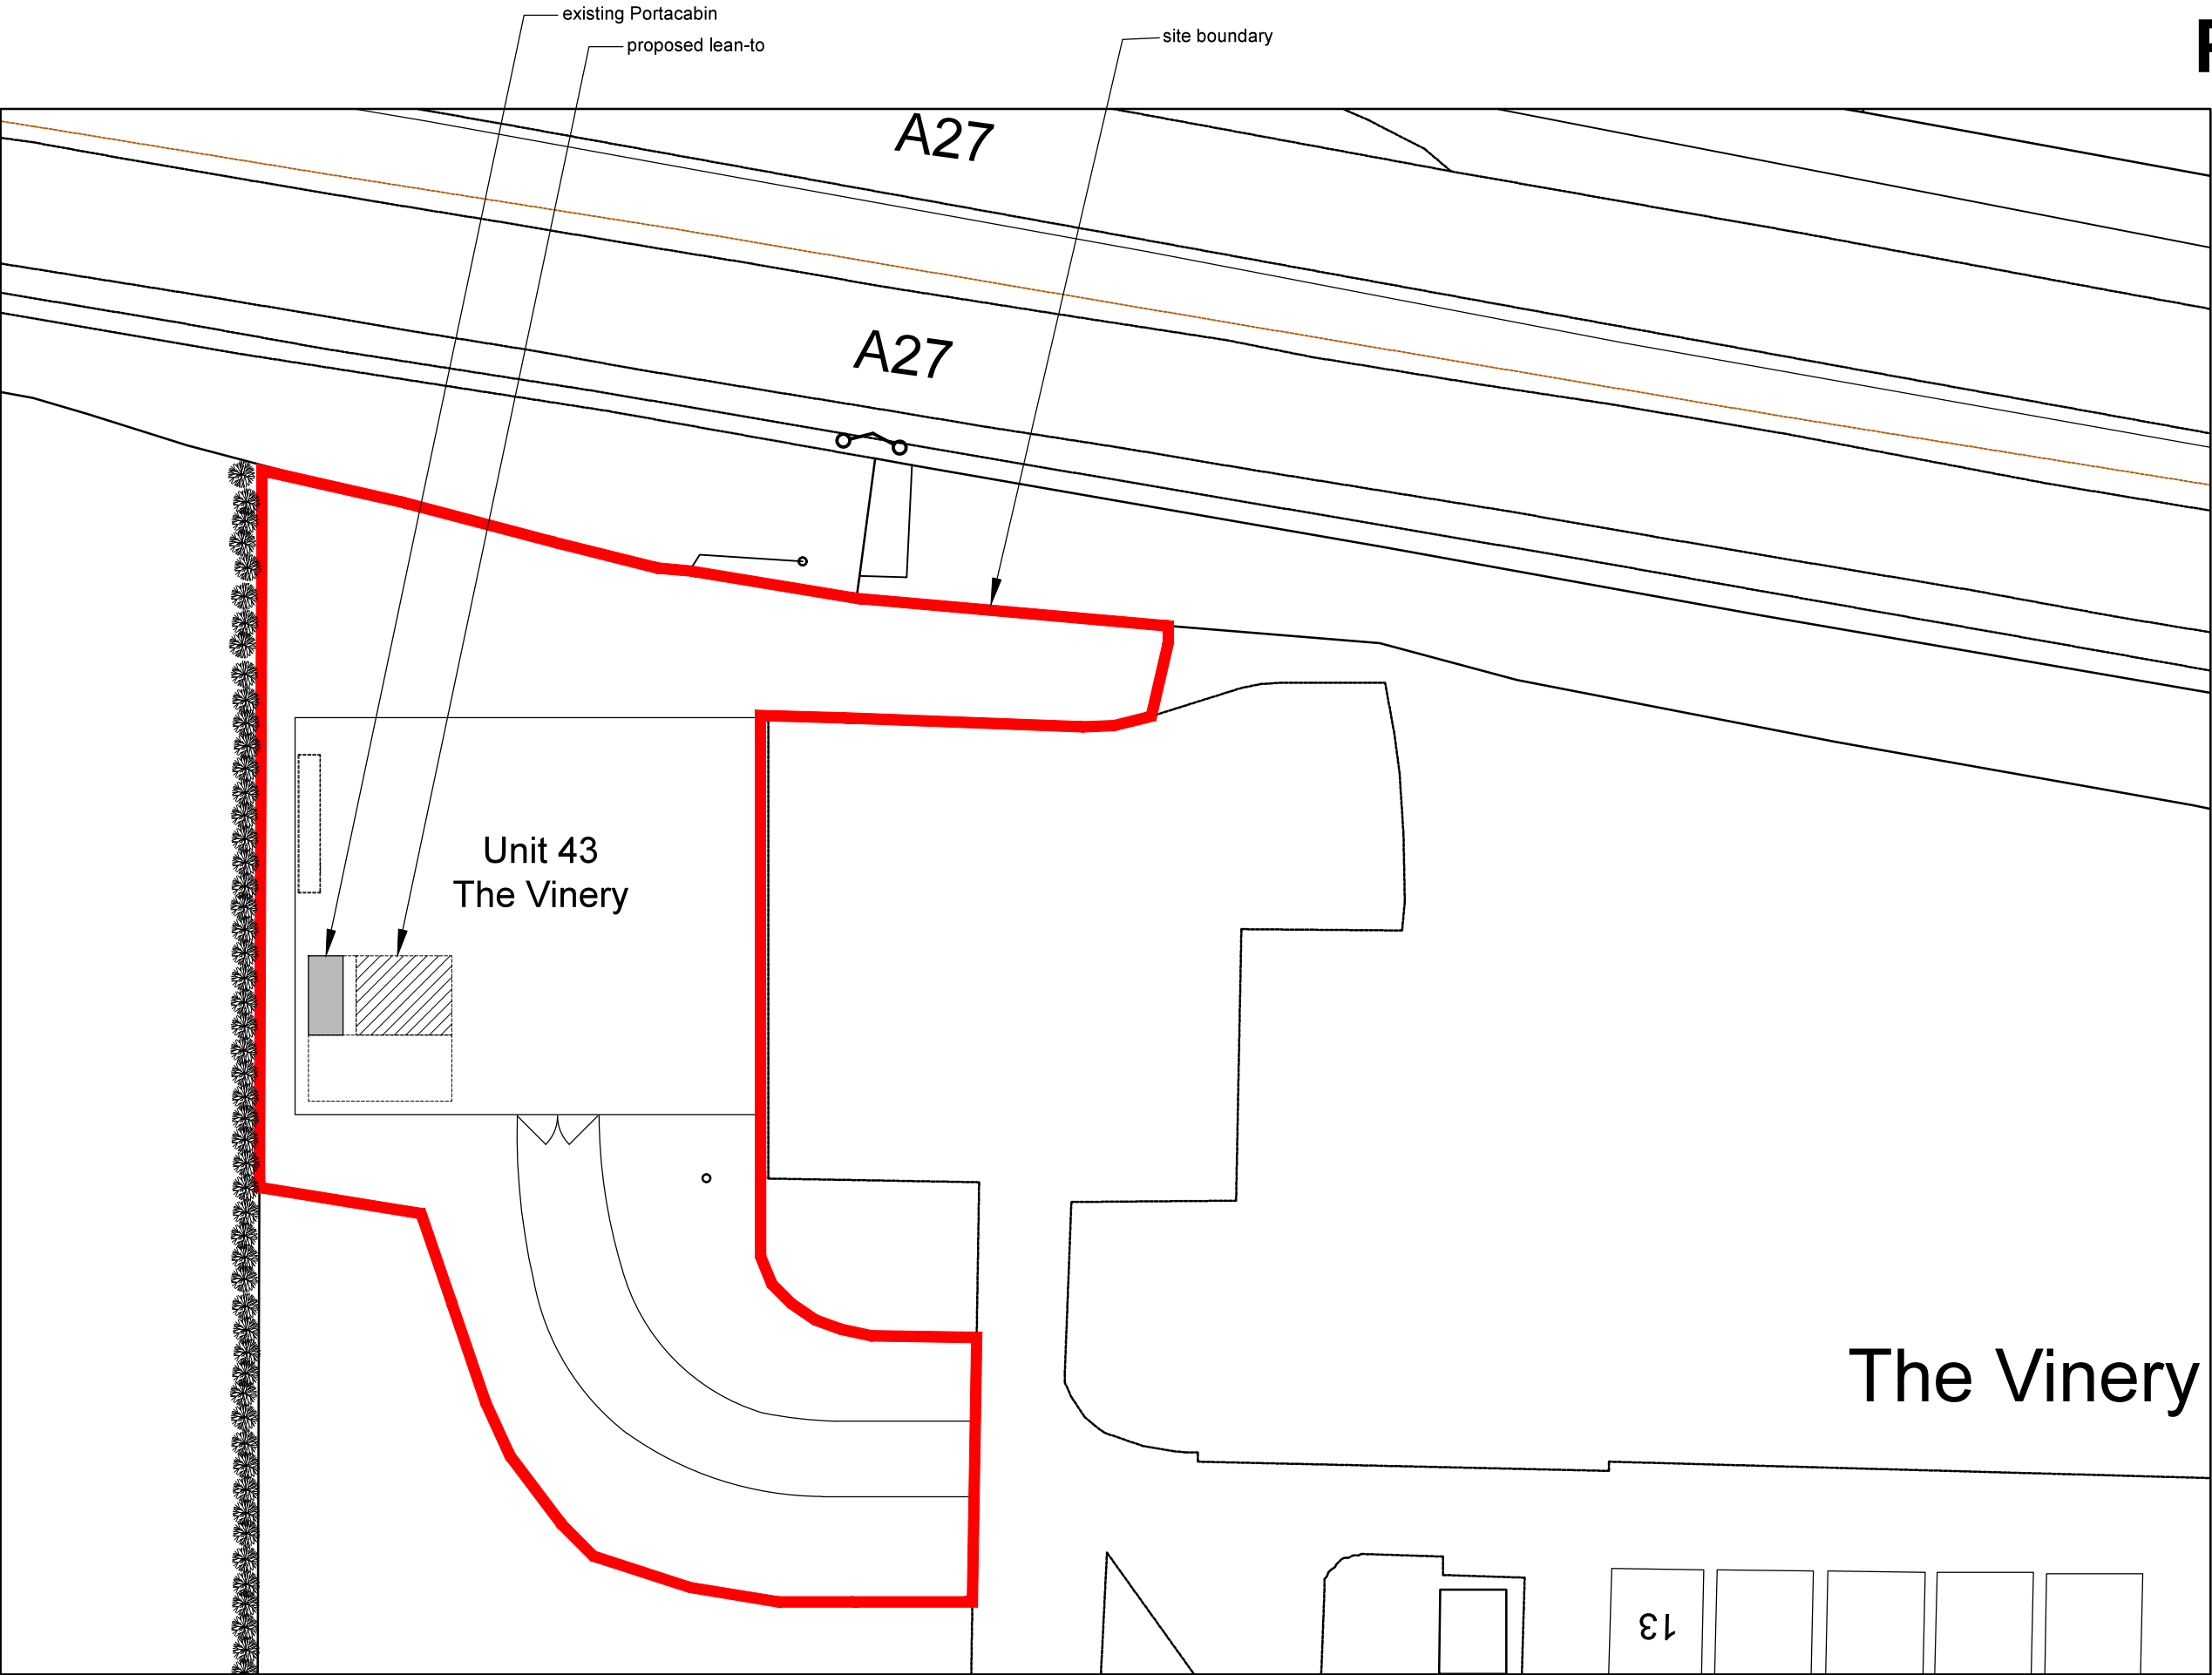

© nat-design, all rights reserved. Use figured dimensions only. All dimensions are to be checked on site before any work is carried out. Please contact the Architect immediately regarding any discrepancies discovered on site.

	PLANNING ISSUE	-
Rev.	Notes	Date
 NAT Design Architectural Services 23 Mill Road Angmering, West Sussex BN16 4HT E:natdesign1@gmail.com		
Project 43 The Vinery, Arundel Road, Poling, Arundel, West Sussex, BN18 9PY		
Drawing Proposed Site Plan		
Drawn By NSE		Scale as shown @ A3
Date Oct 2019		Revision -
Drawing No. 675 - DPA 03		

SITE PLAN
EXISTING
1:500 @ A3



Copyright. All rights reserved. Licence no. 100019980