


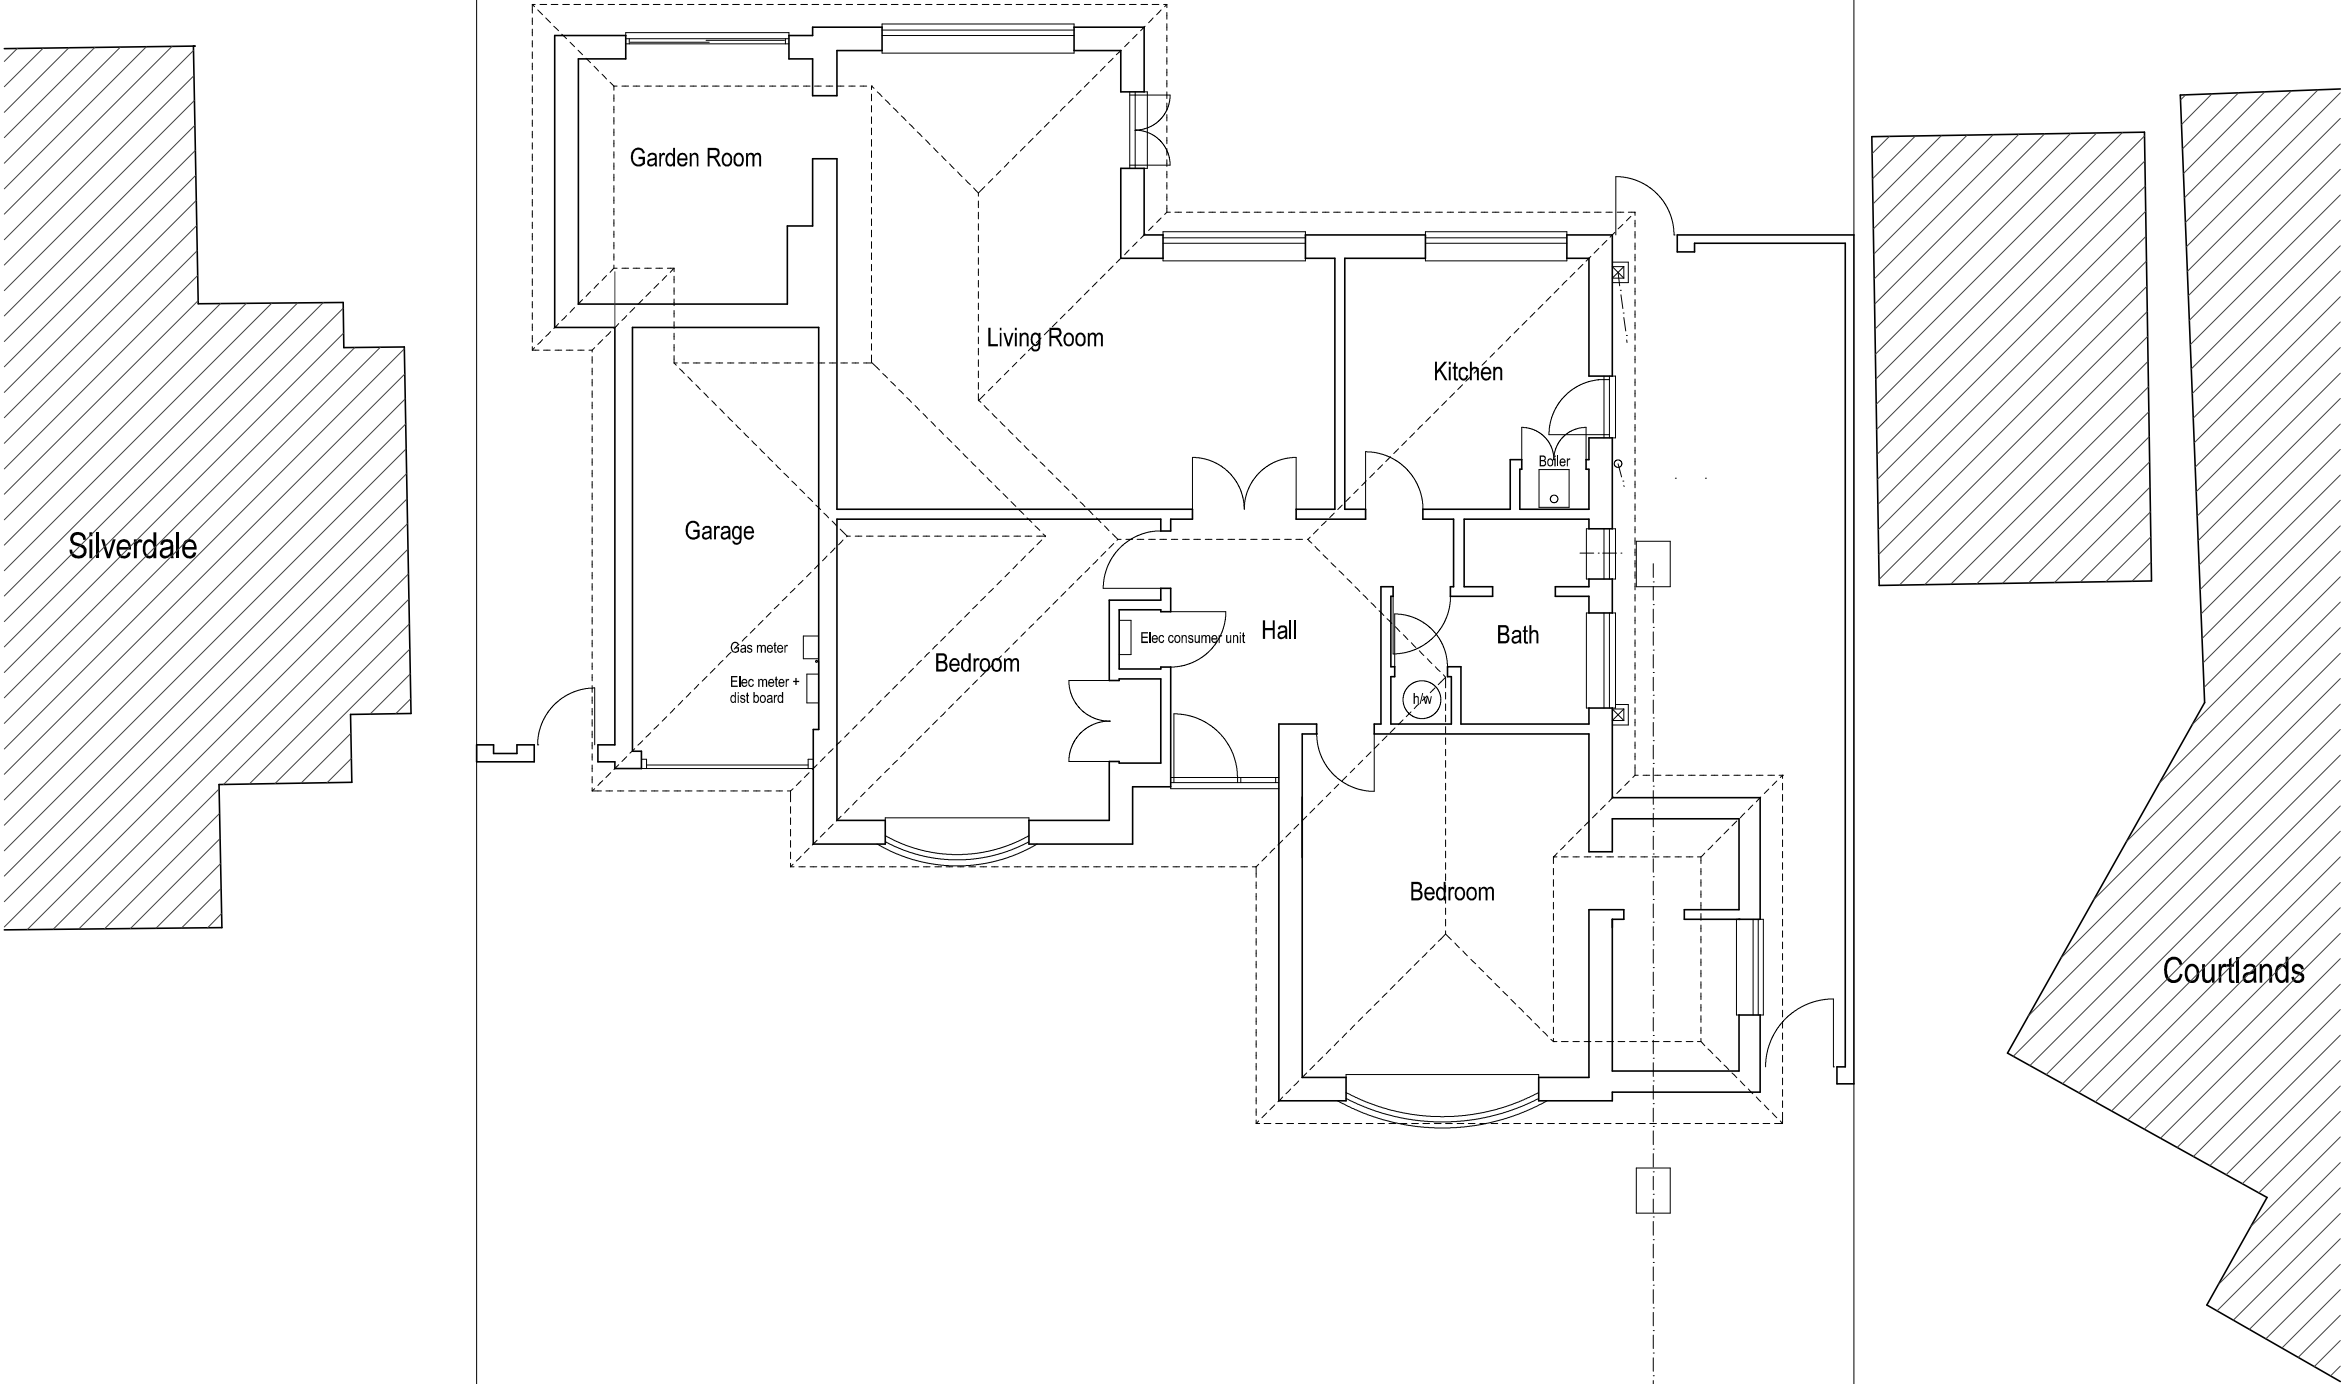

Revisions				

PROJECT

Locksley
North Drive
Angmering

DRAWING

Ground Floor Plan
as Existing

SCALE	DATE	DRG No
1:100@A3	May 2021	2107/SR01

Glenn Curran MCIAT

ARCHITECTURAL DESIGN + TECHNOLOGY
THE STUDIO 19 UPPER WEST DRIVE FERRING WEST SUSSEX BN12 5RG
T 01903 248787 M 07505 306375 E INFO@GLENNCURRAN.CO.UK