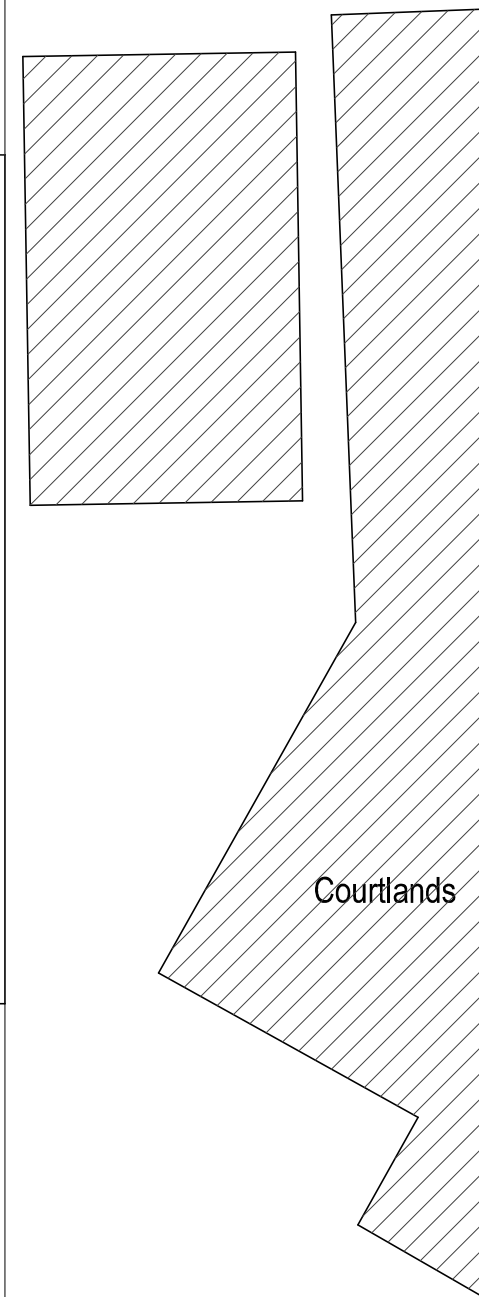
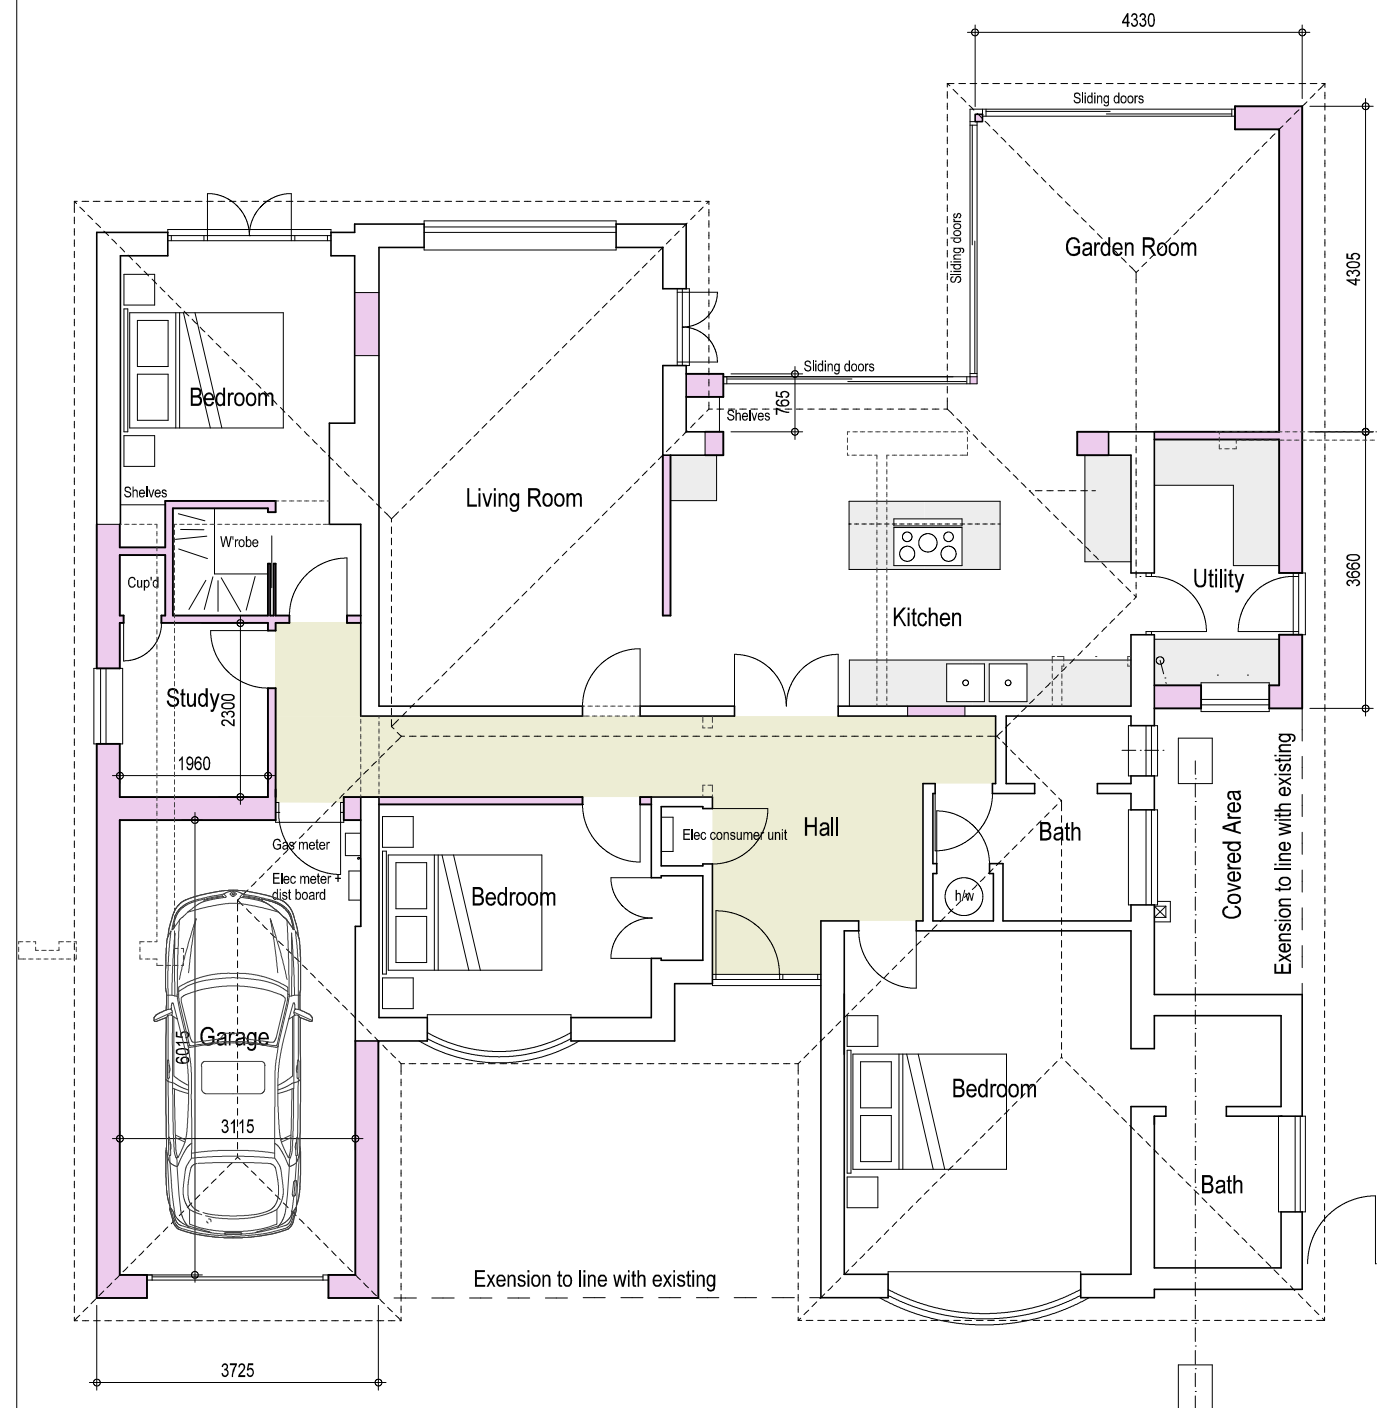
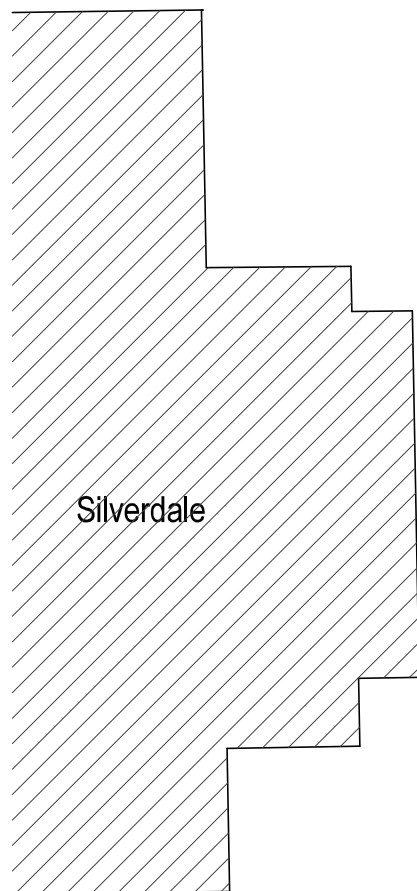


Revisions	PROJECT
	Locksley North Drive Angmering

DRAWING
Ground Floor Plan
as Proposed

SCALE 1:100@A3 DATE May 2021 DRG No 2107/C02A

Glenn Curran MCIAT

ARCHITECTURAL DESIGN + TECHNOLOGY
THE STUDIO 19 UPPER WEST DRIVE FERRING WEST SUSSEX BN12 5RG
T 01903 248787 M 07905 306375 E INFO@GLENNCURRAN.CO.UK