
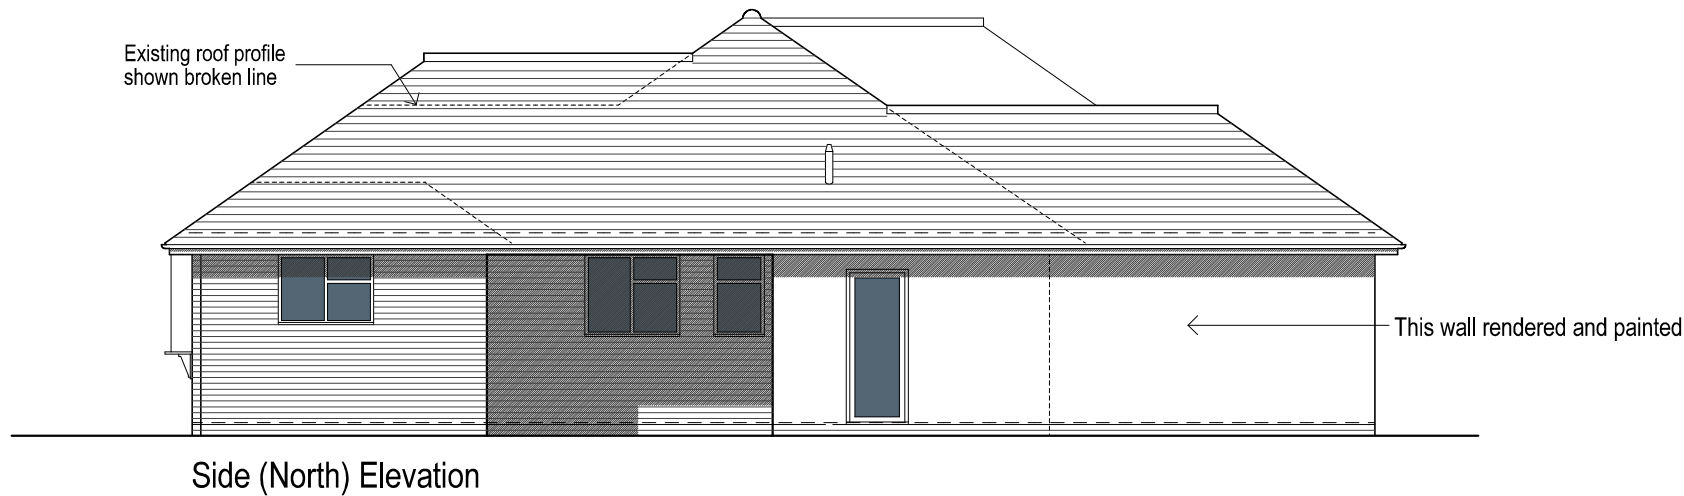
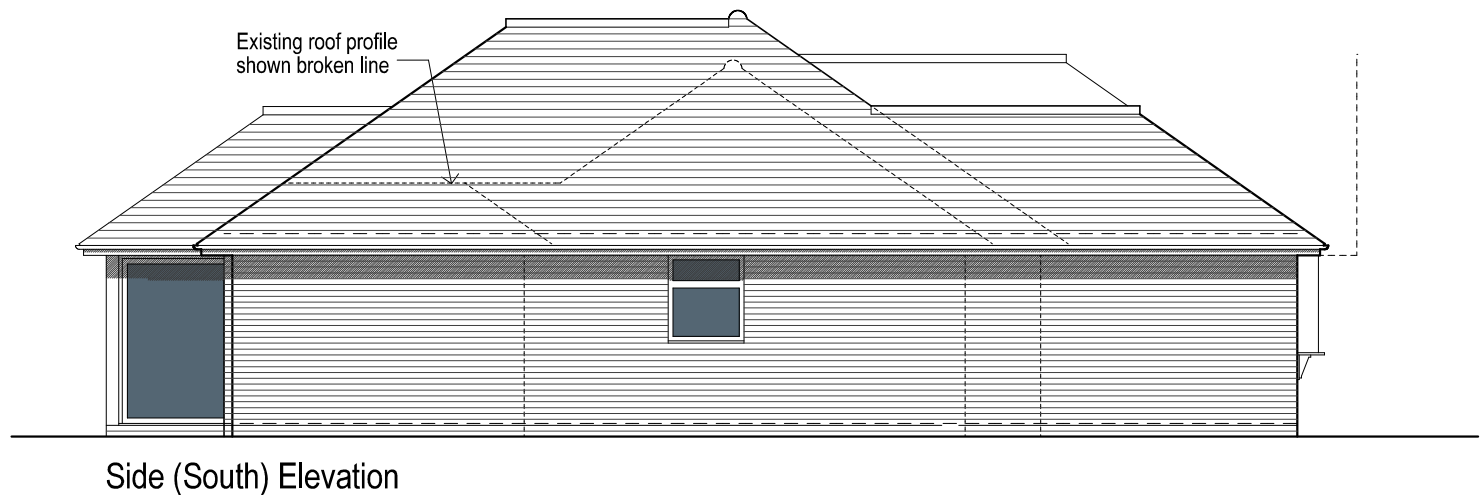


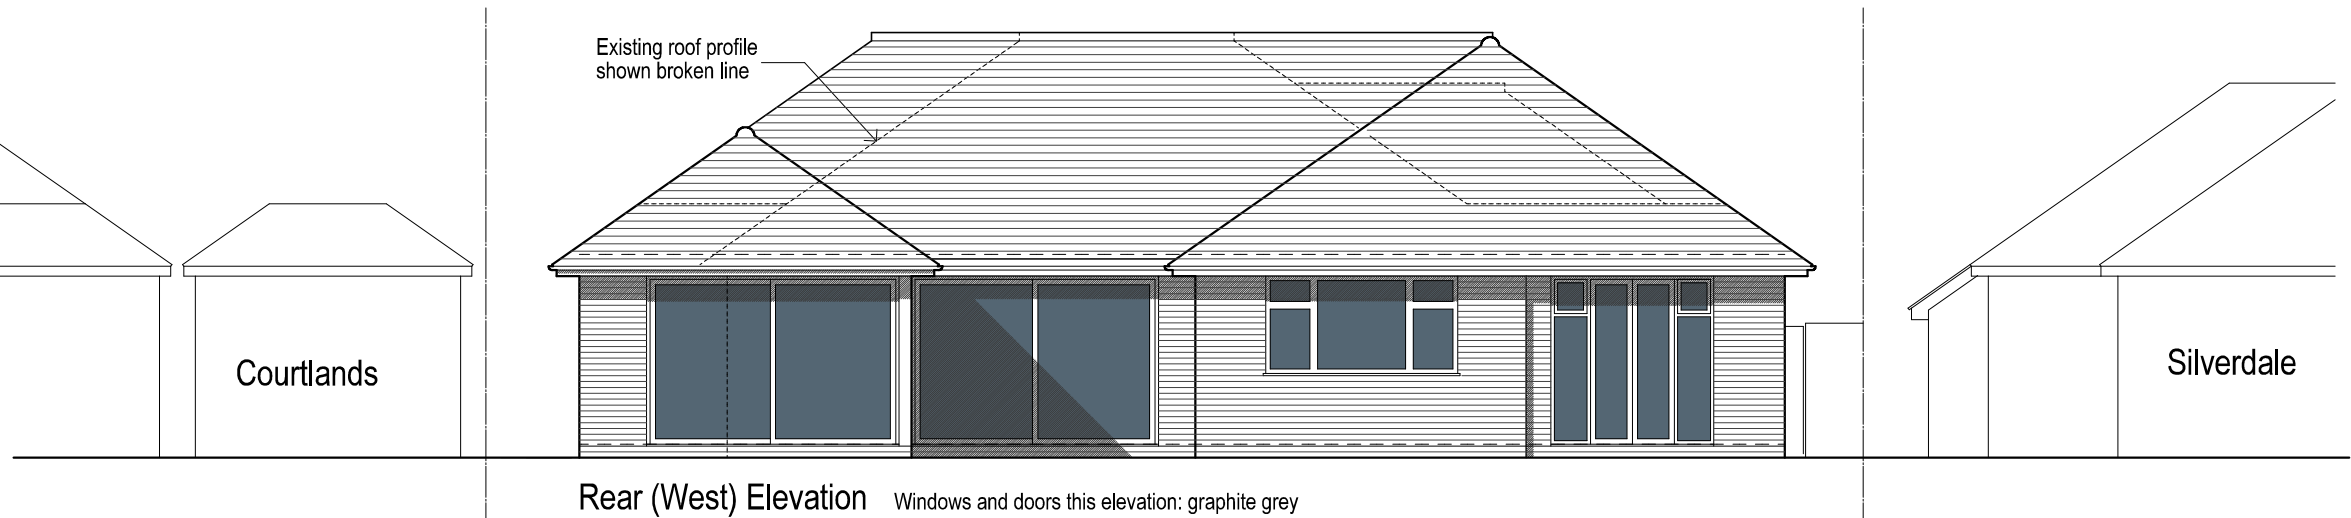


Materials

Walls:
Facing bricks to match existing. Painted render.

Roofs:
Plain tiles to match existing.

Windows / Doors:
White upvc. Graphite grey aluminium (West elevation only).

 

Revisions

PROJECT

Locksley
North Drive
Angmering

DRAWING

Elevations
as Proposed

SCALE 1:100@A3 DATE May 2021 DRG No 2107/C03A

Glenn Curran MCIAT

ARCHITECTURAL DESIGN + TECHNOLOGY
THE STUDIO 19 UPPER WEST DRIVE FERRING WEST SUSSEX BN12 5RG
T 01903 248787 M 07905 366875 E INFO@GLENNCURRAN.CO.UK