

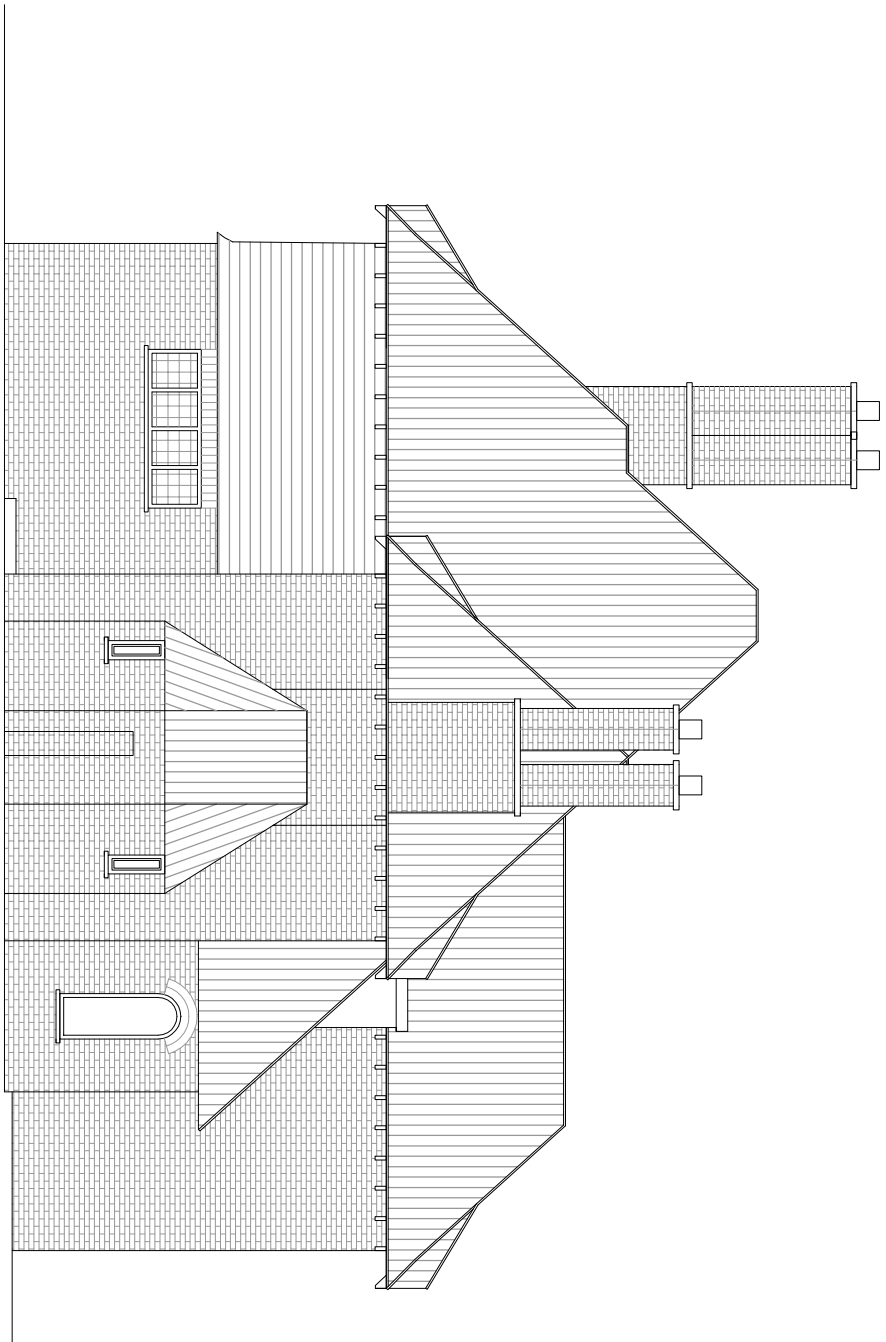



| Schedule of Materials |   |                       |  |
|-----------------------|---|-----------------------|--|
| Roof                  | : | Plain tiles           |  |
| Elevation             | : | Brick & Hanging Tiles |  |
| Windows               | : | Upvc                  |  |
| Doors                 | : | Upvc                  |  |

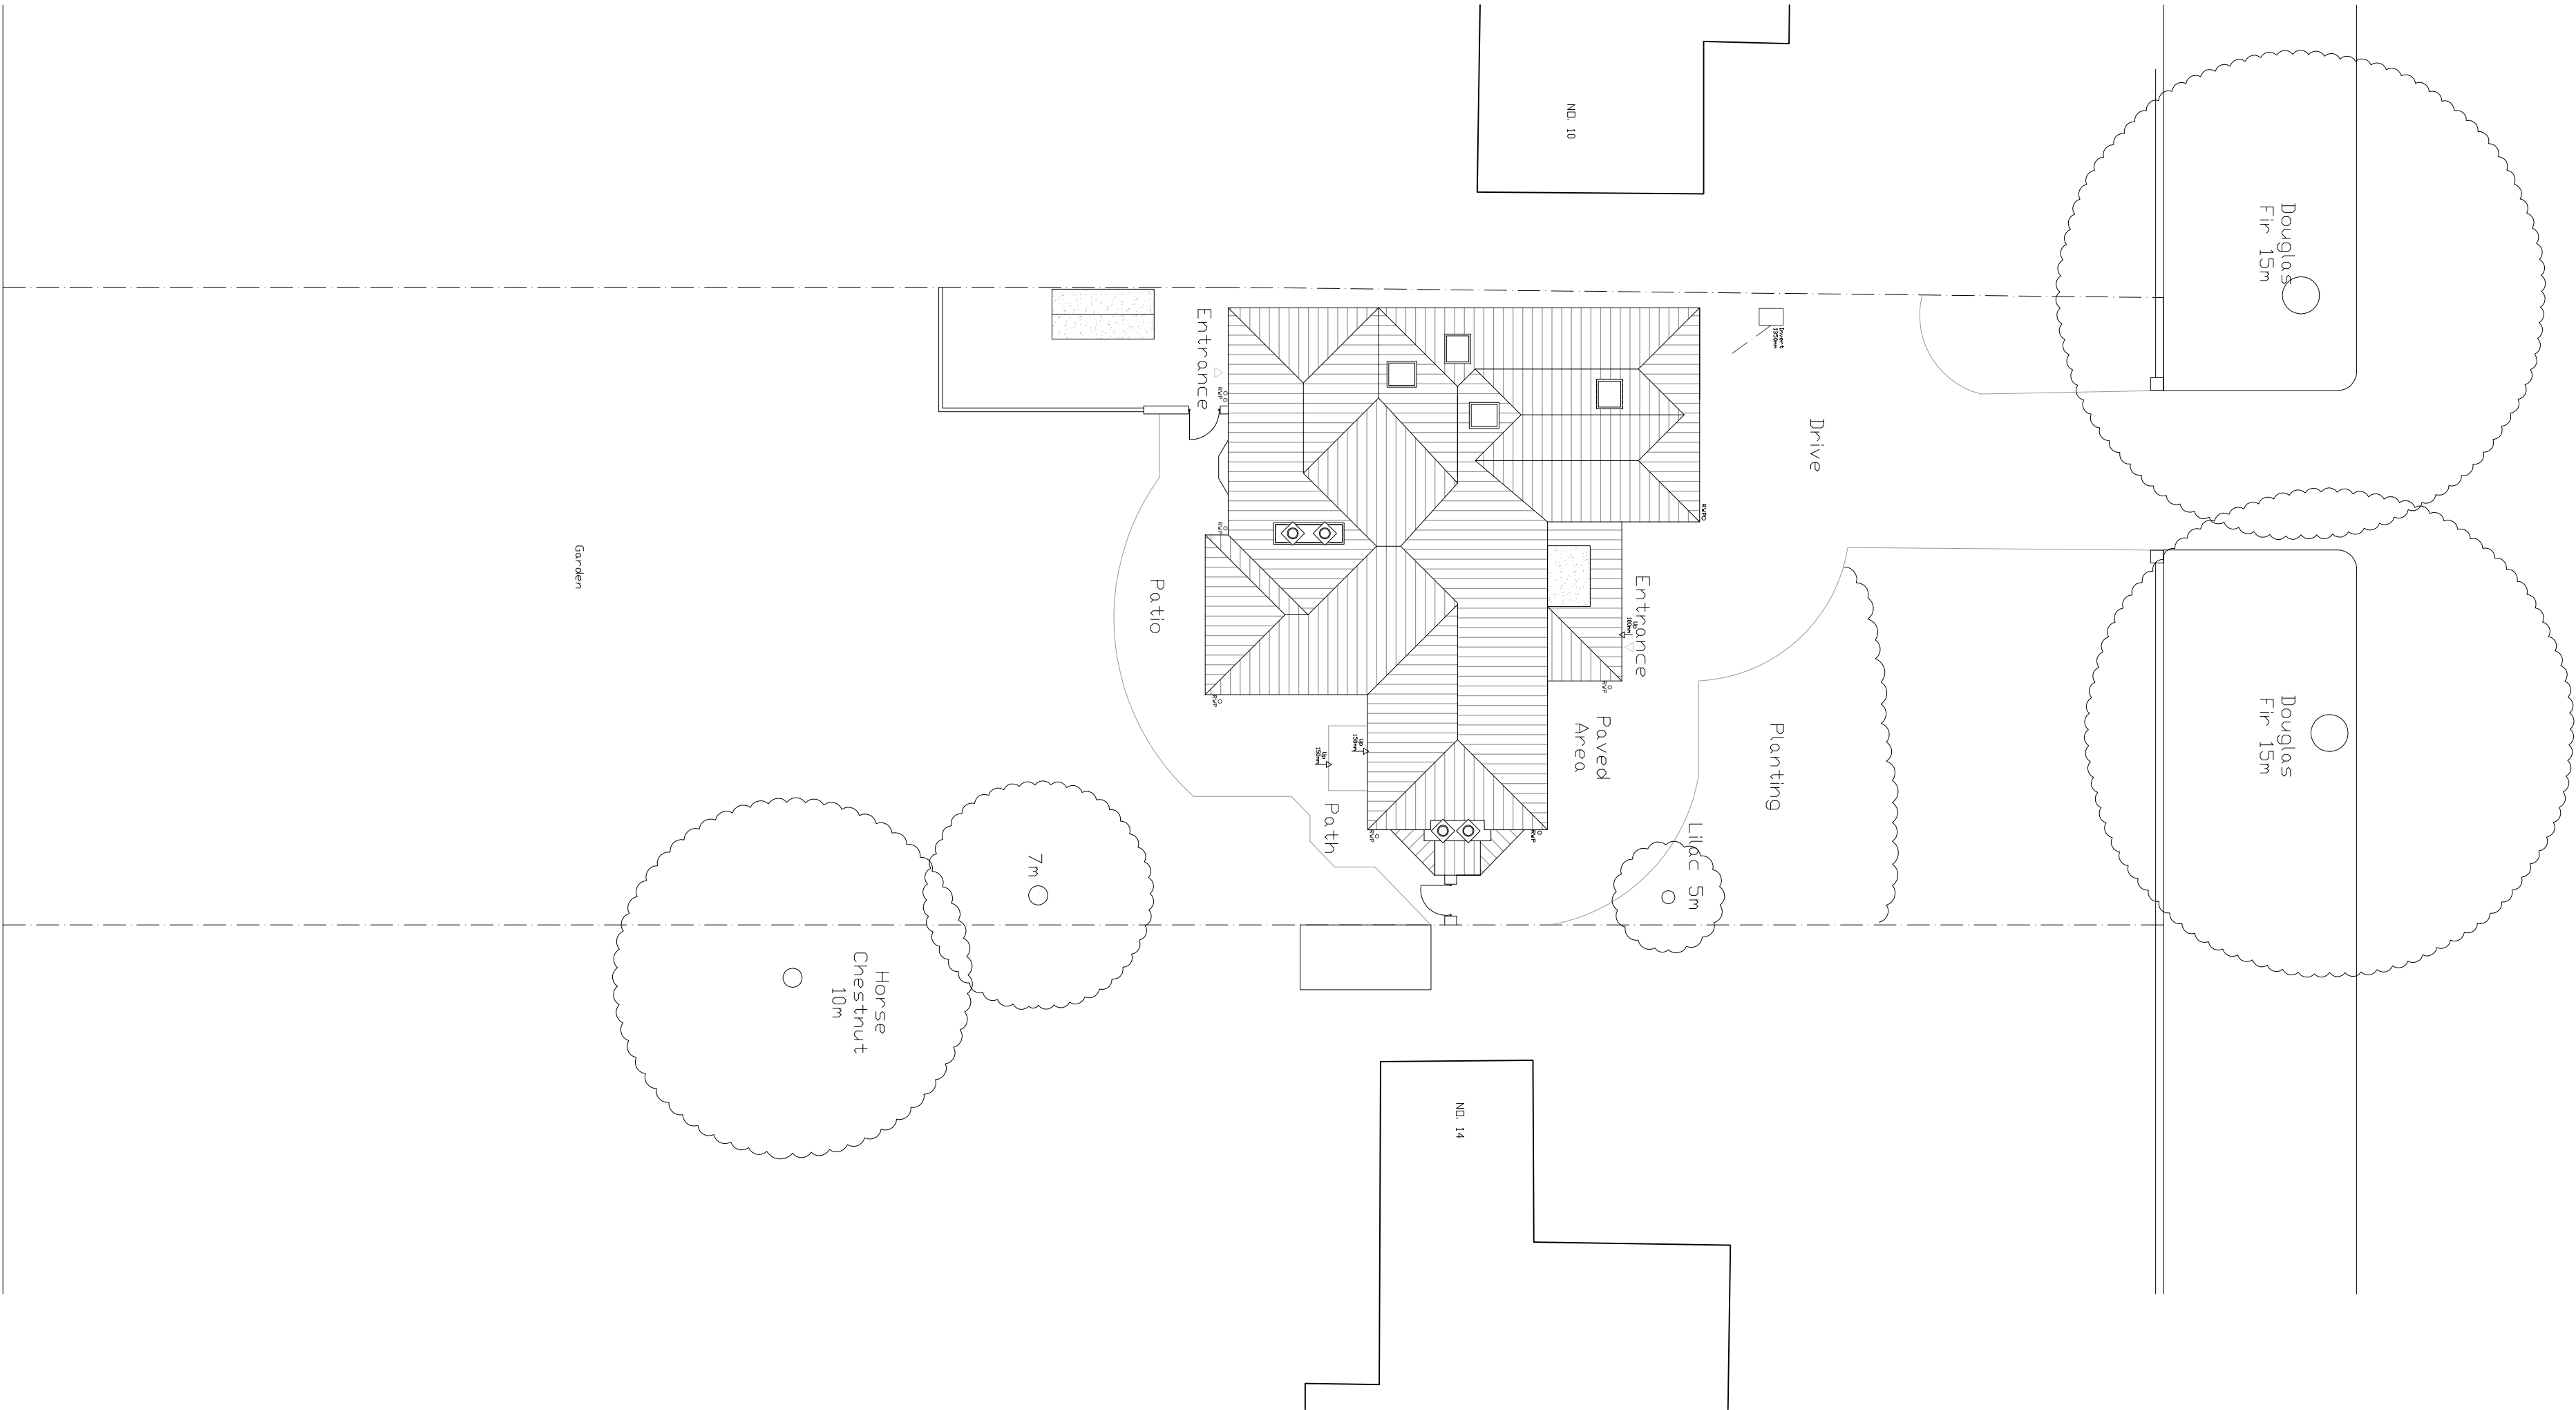


Side Elevation

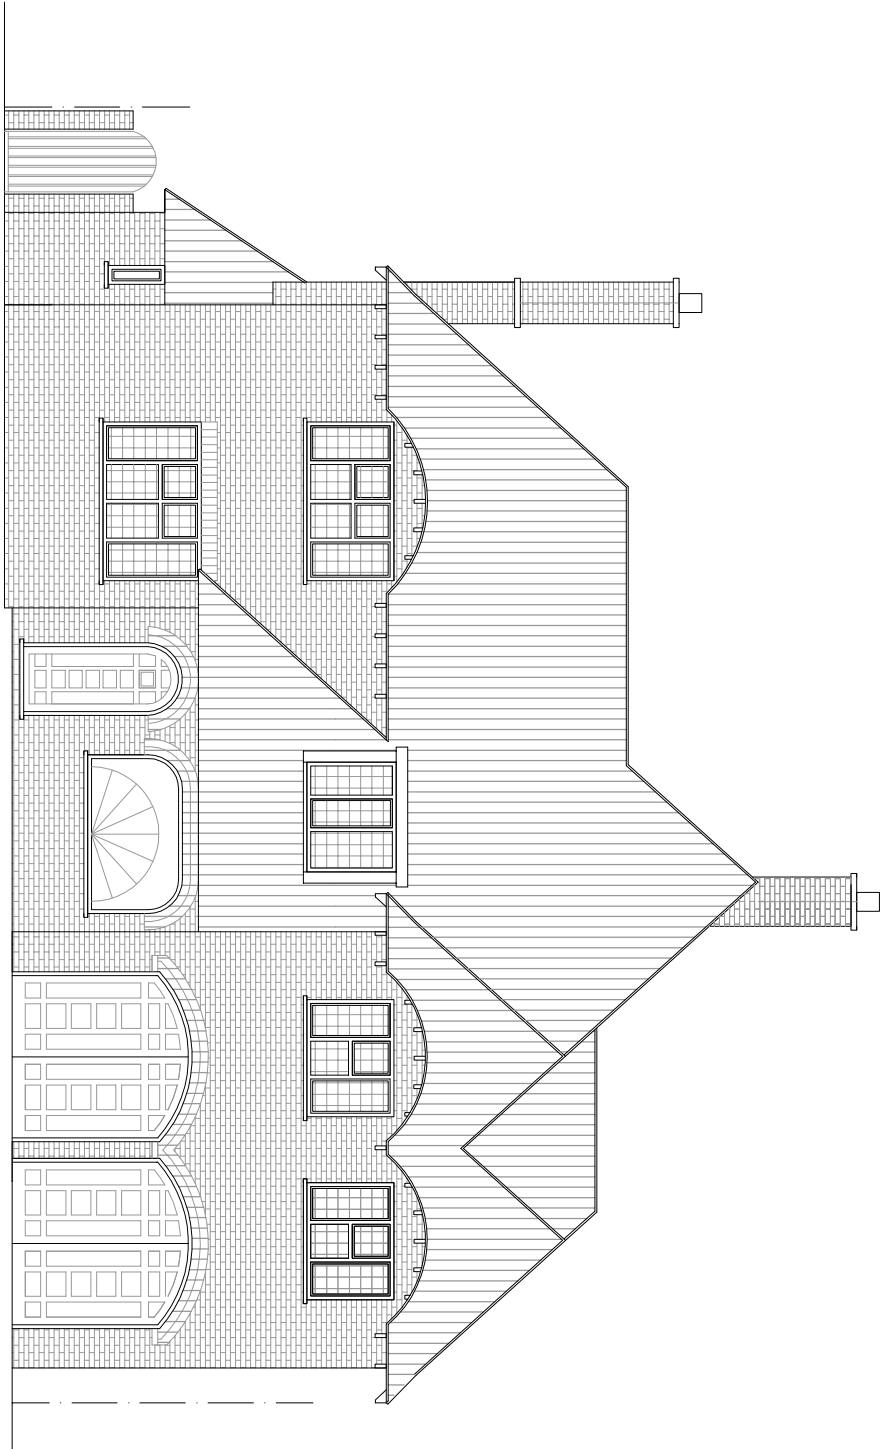

Front Elevation

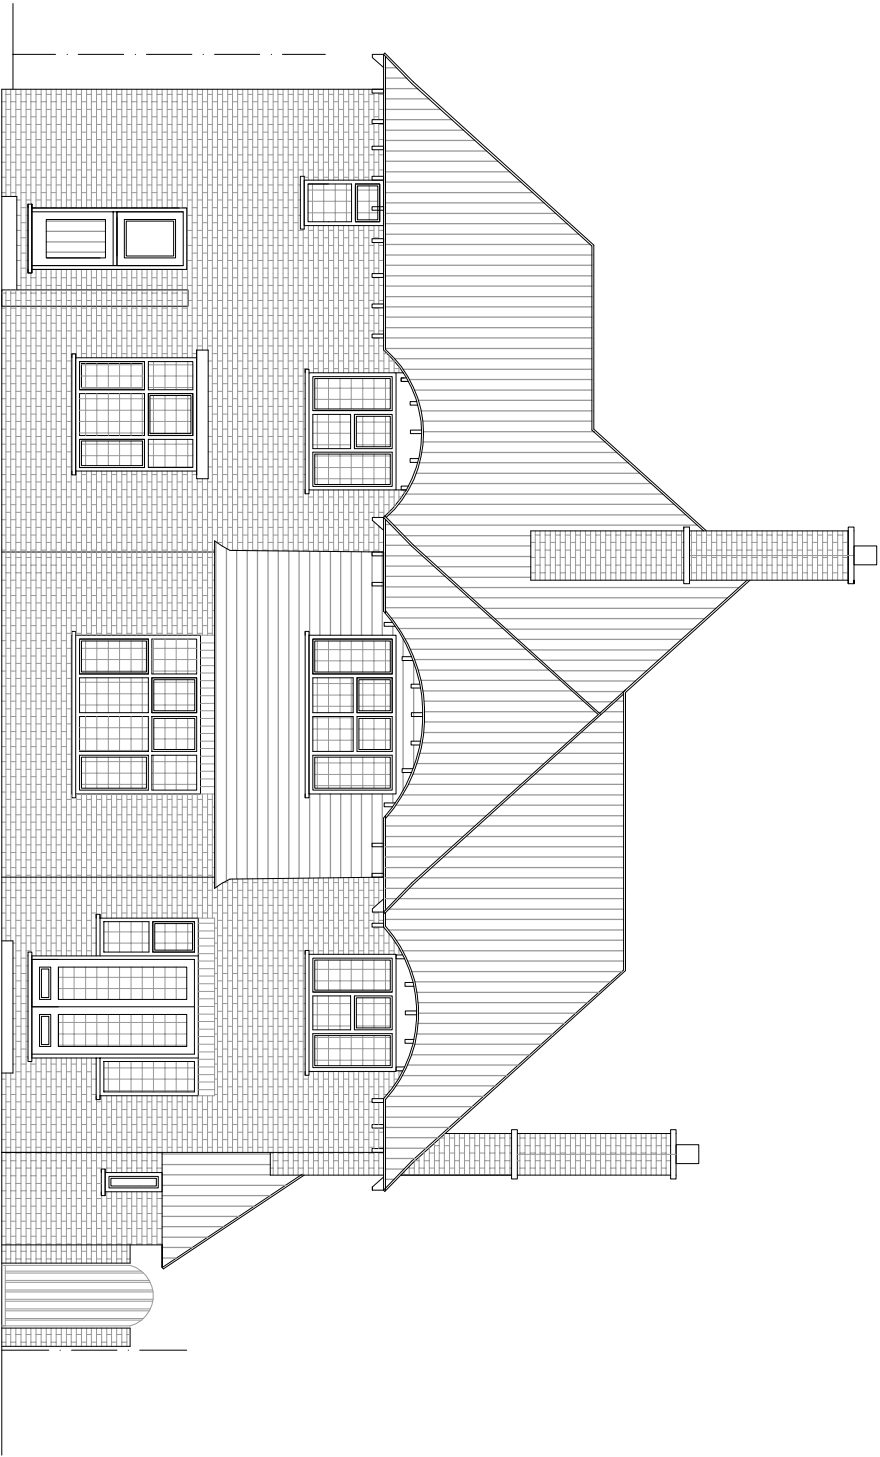

Rear Elevation

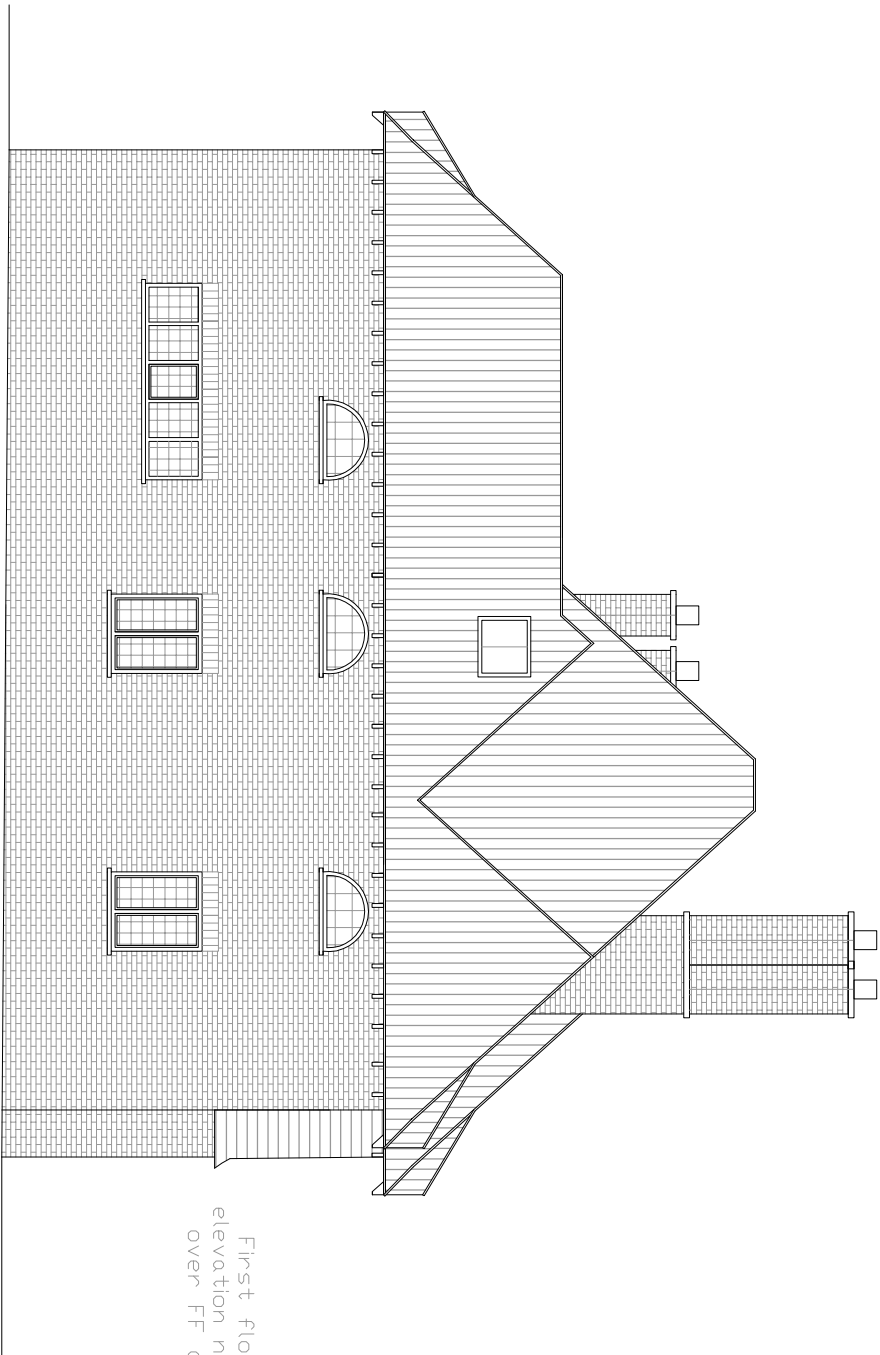

Side Elevation

First Floor windows to side elevation non opening to 1500mm over 17' and obscure glass

|                                                                             |                                                      |             |               |
|-----------------------------------------------------------------------------|------------------------------------------------------|-------------|---------------|
| <b>COLIN JESSEY ASSOCIATES</b>                                              |                                                      |             |               |
| 47 Sullington Gardens, Frinton Valley, Worthing, BN14 0NS Tel: 07802 507016 |                                                      |             |               |
| Client:                                                                     | Mr D Tippet & Mrs J Brunschweiler                    | Paper Size: | A1            |
| Contract:                                                                   | Two Storey Side Extension                            |             |               |
| At:                                                                         | Broad Acres, 12 East Drive Road, Argyreing, BN16 4JH |             |               |
| Title:                                                                      | Proposed Block Plan & Elevations                     |             |               |
| DWG. No.:                                                                   | 339.14.05                                            | Scale:      | 1:100 & 1:200 |
| Rev.:                                                                       |                                                      | Date:       | 10.11.14      |
| Drawn By:                                                                   | S.D.                                                 | Drawn By:   | S.D.          |
| Details:                                                                    |                                                      | Date:       |               |
| Details:                                                                    |                                                      |             |               |

Copyright of drawings, Colin Jessej Associates.