




Schedule of Materials			
Roof	:	Plain tiles	
Elevation	:	Brick & Hanging Tiles	
Windows	:	Upvc	
Doors	:	Upvc	

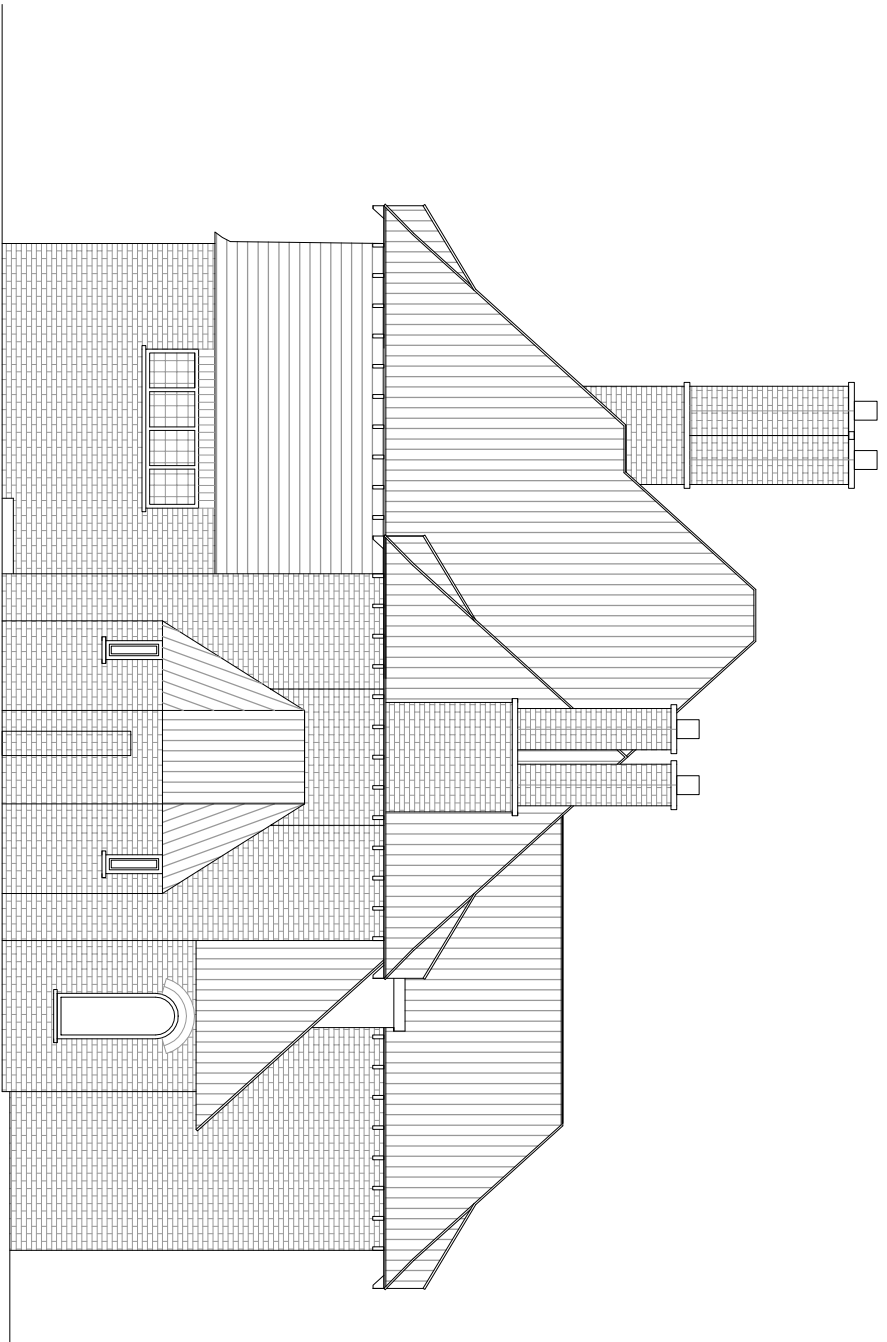


Side Elevation

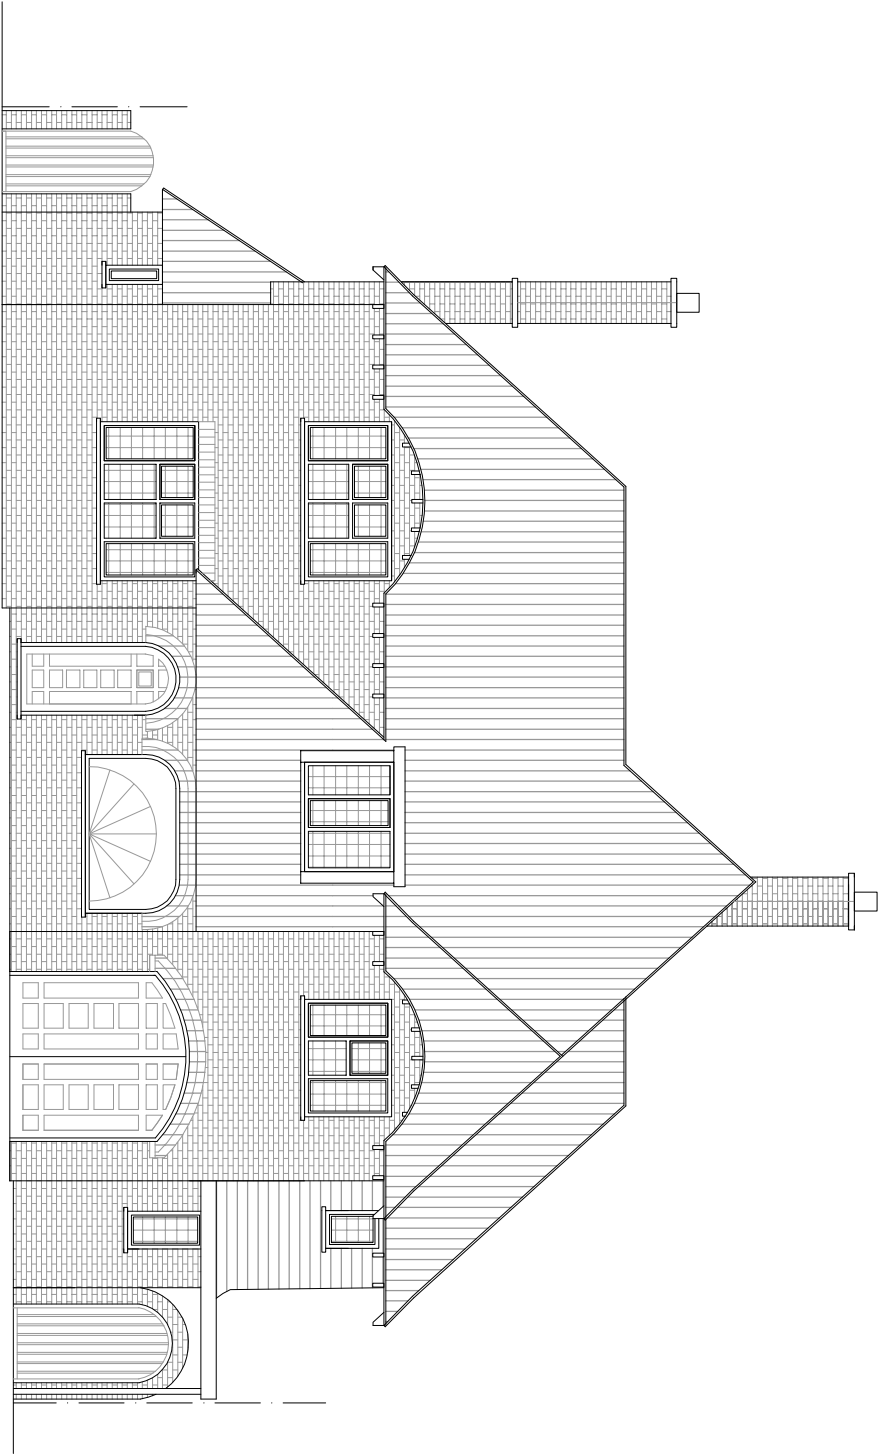

Front Elevation

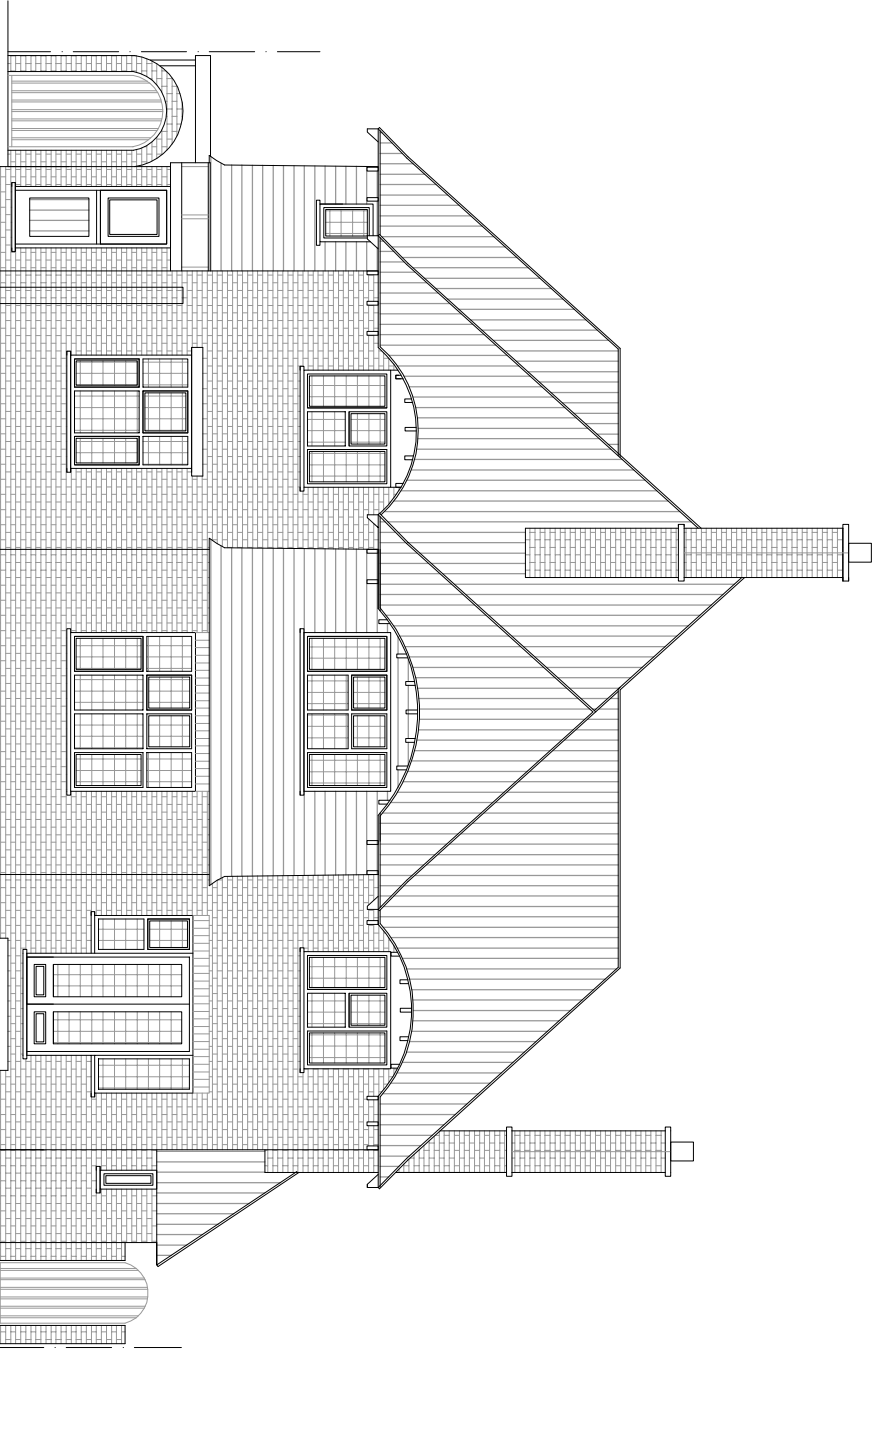

Rear Elevation

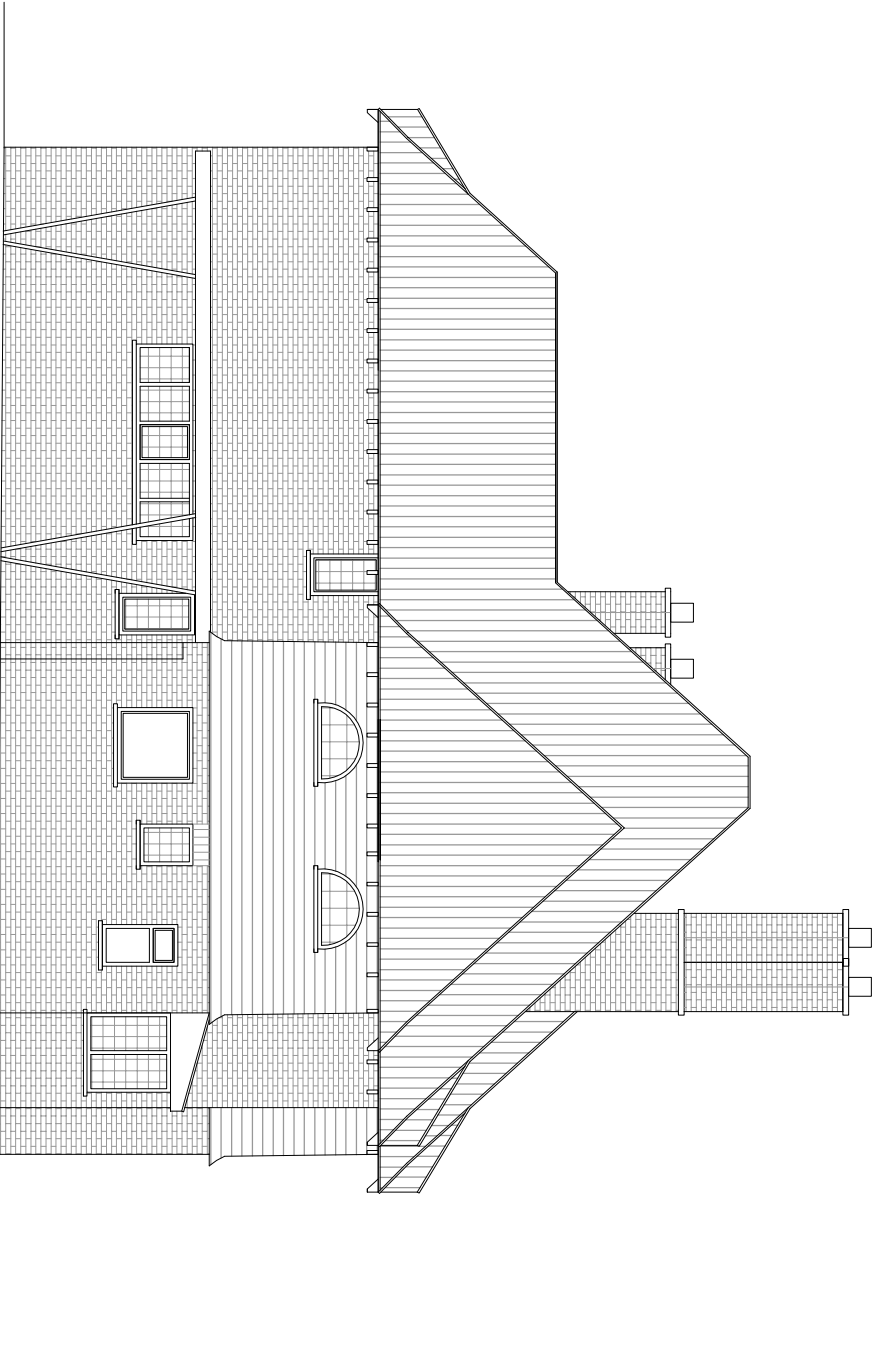

Side Elevation

Scale 1:50 0 1m 2m 3m 4m 5m
1:100 2m 4m 6m 8m 10m

COLIN JESSEY ASSOCIATES

47 Sullington Gardens, Frinton Valley, Worthing, BN14 0NS Tel: 07892 807016									
Client:	Mr D Tippet & Mrs J Brunschweiler								Paper Size A1
Contract:	Two Storey Side Extension								
At:	Broad Acres, 12 East Drive Road, Angmering, BN16 4JH								
Title:	Survey Elevations								
DWG. No.	339.14.03								
Rev.									
Details:									
Details:									
Details:									
Details:									

Copyright of drawings, Colin Jessey Associates.