




Proposed Elevation Visuals

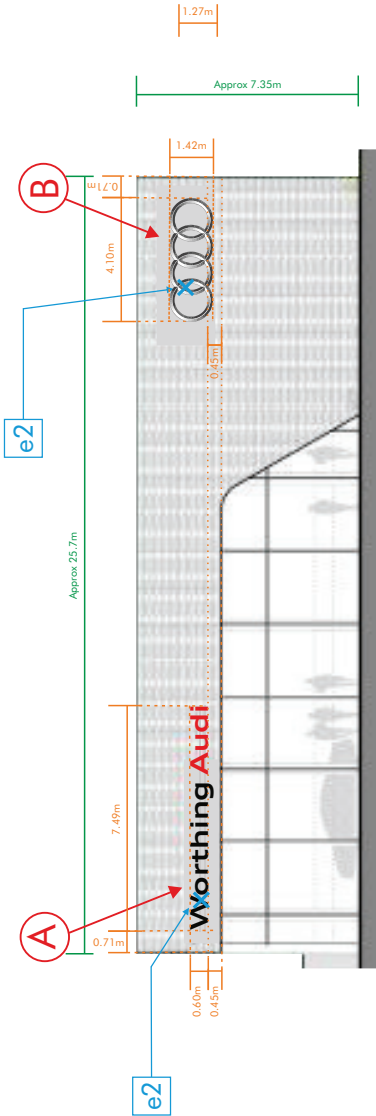

South Elevation

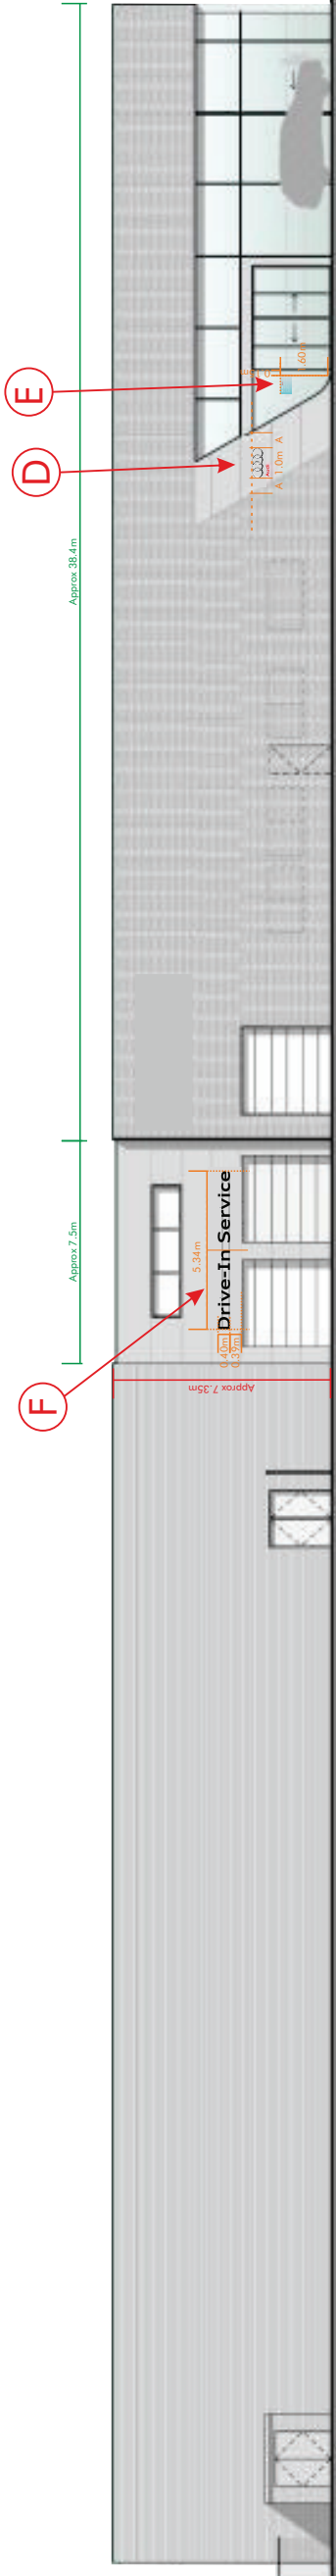

West Elevation

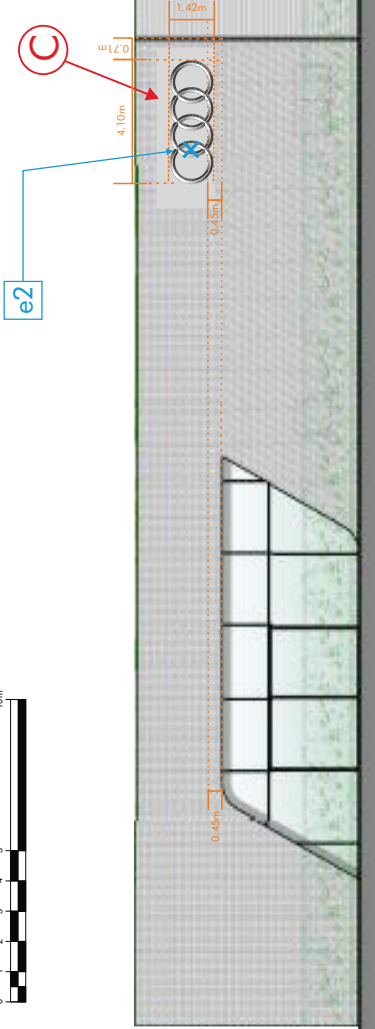

East Elevation



Legend

- Building measurements
- Installation measurements
- Signage Initials
- Electrical feeds

No new signage on other elevations.

[Note for electric feeds](#)

e1 - refer to foundation drawing (EP & RF) issued in separately document;

e2 - 230v fused spur with 5m of spare cable for Clovemead.

Contract No: V00967
Drawing No: 001

Site Name: **Worthing Audi**
Site Address:Roudstone By-Pass Road,
Angmering, West Sussex, BN16 4BD

Brand:

**Audi**

Architect: N/A
Architect drawing No: N/A

Building/signage measurements are provided by the architect.

Drawing Scale: 1:250 @A3

Standard unit in mm

Clovemead contacts:
Drawings - Steve Parkinson
T : 01925 247 771; E : Design.Team@clovemead.co.uk

Company web site:
www.clovemead.co.uk

Office address:
Clovemead Limited
Chapman House, Chester Road, Warrington WA4 6AR
The details contained within this drawing/package (design sheets) are confidential, and the exclusive property of Clovemead Limited. No use, copy or disclosure of this drawing(s) may be made without written permission, and is to be returned to Clovemead Limited upon request.

**Clovemead**

APPROVED

For Construction

Page1/2

Clovemead Site Survey	PENDING		
ATCC Approval	PENDING		
DESCRIPTION	DATE		
IMPORTANT DATES			
All signage details TBC upon completion of Clovemead's site survey.			
1			
2			
3			
NOTES			
2	15-12-17	Made amendments requested by architects & Coffyns	SP
1	10-11-17	Made amendments requested by architects	SP
0	05-0917	First draft made	SP
REV	DATE	DESCRIPTION	BY
DRAWING REVISIONS			