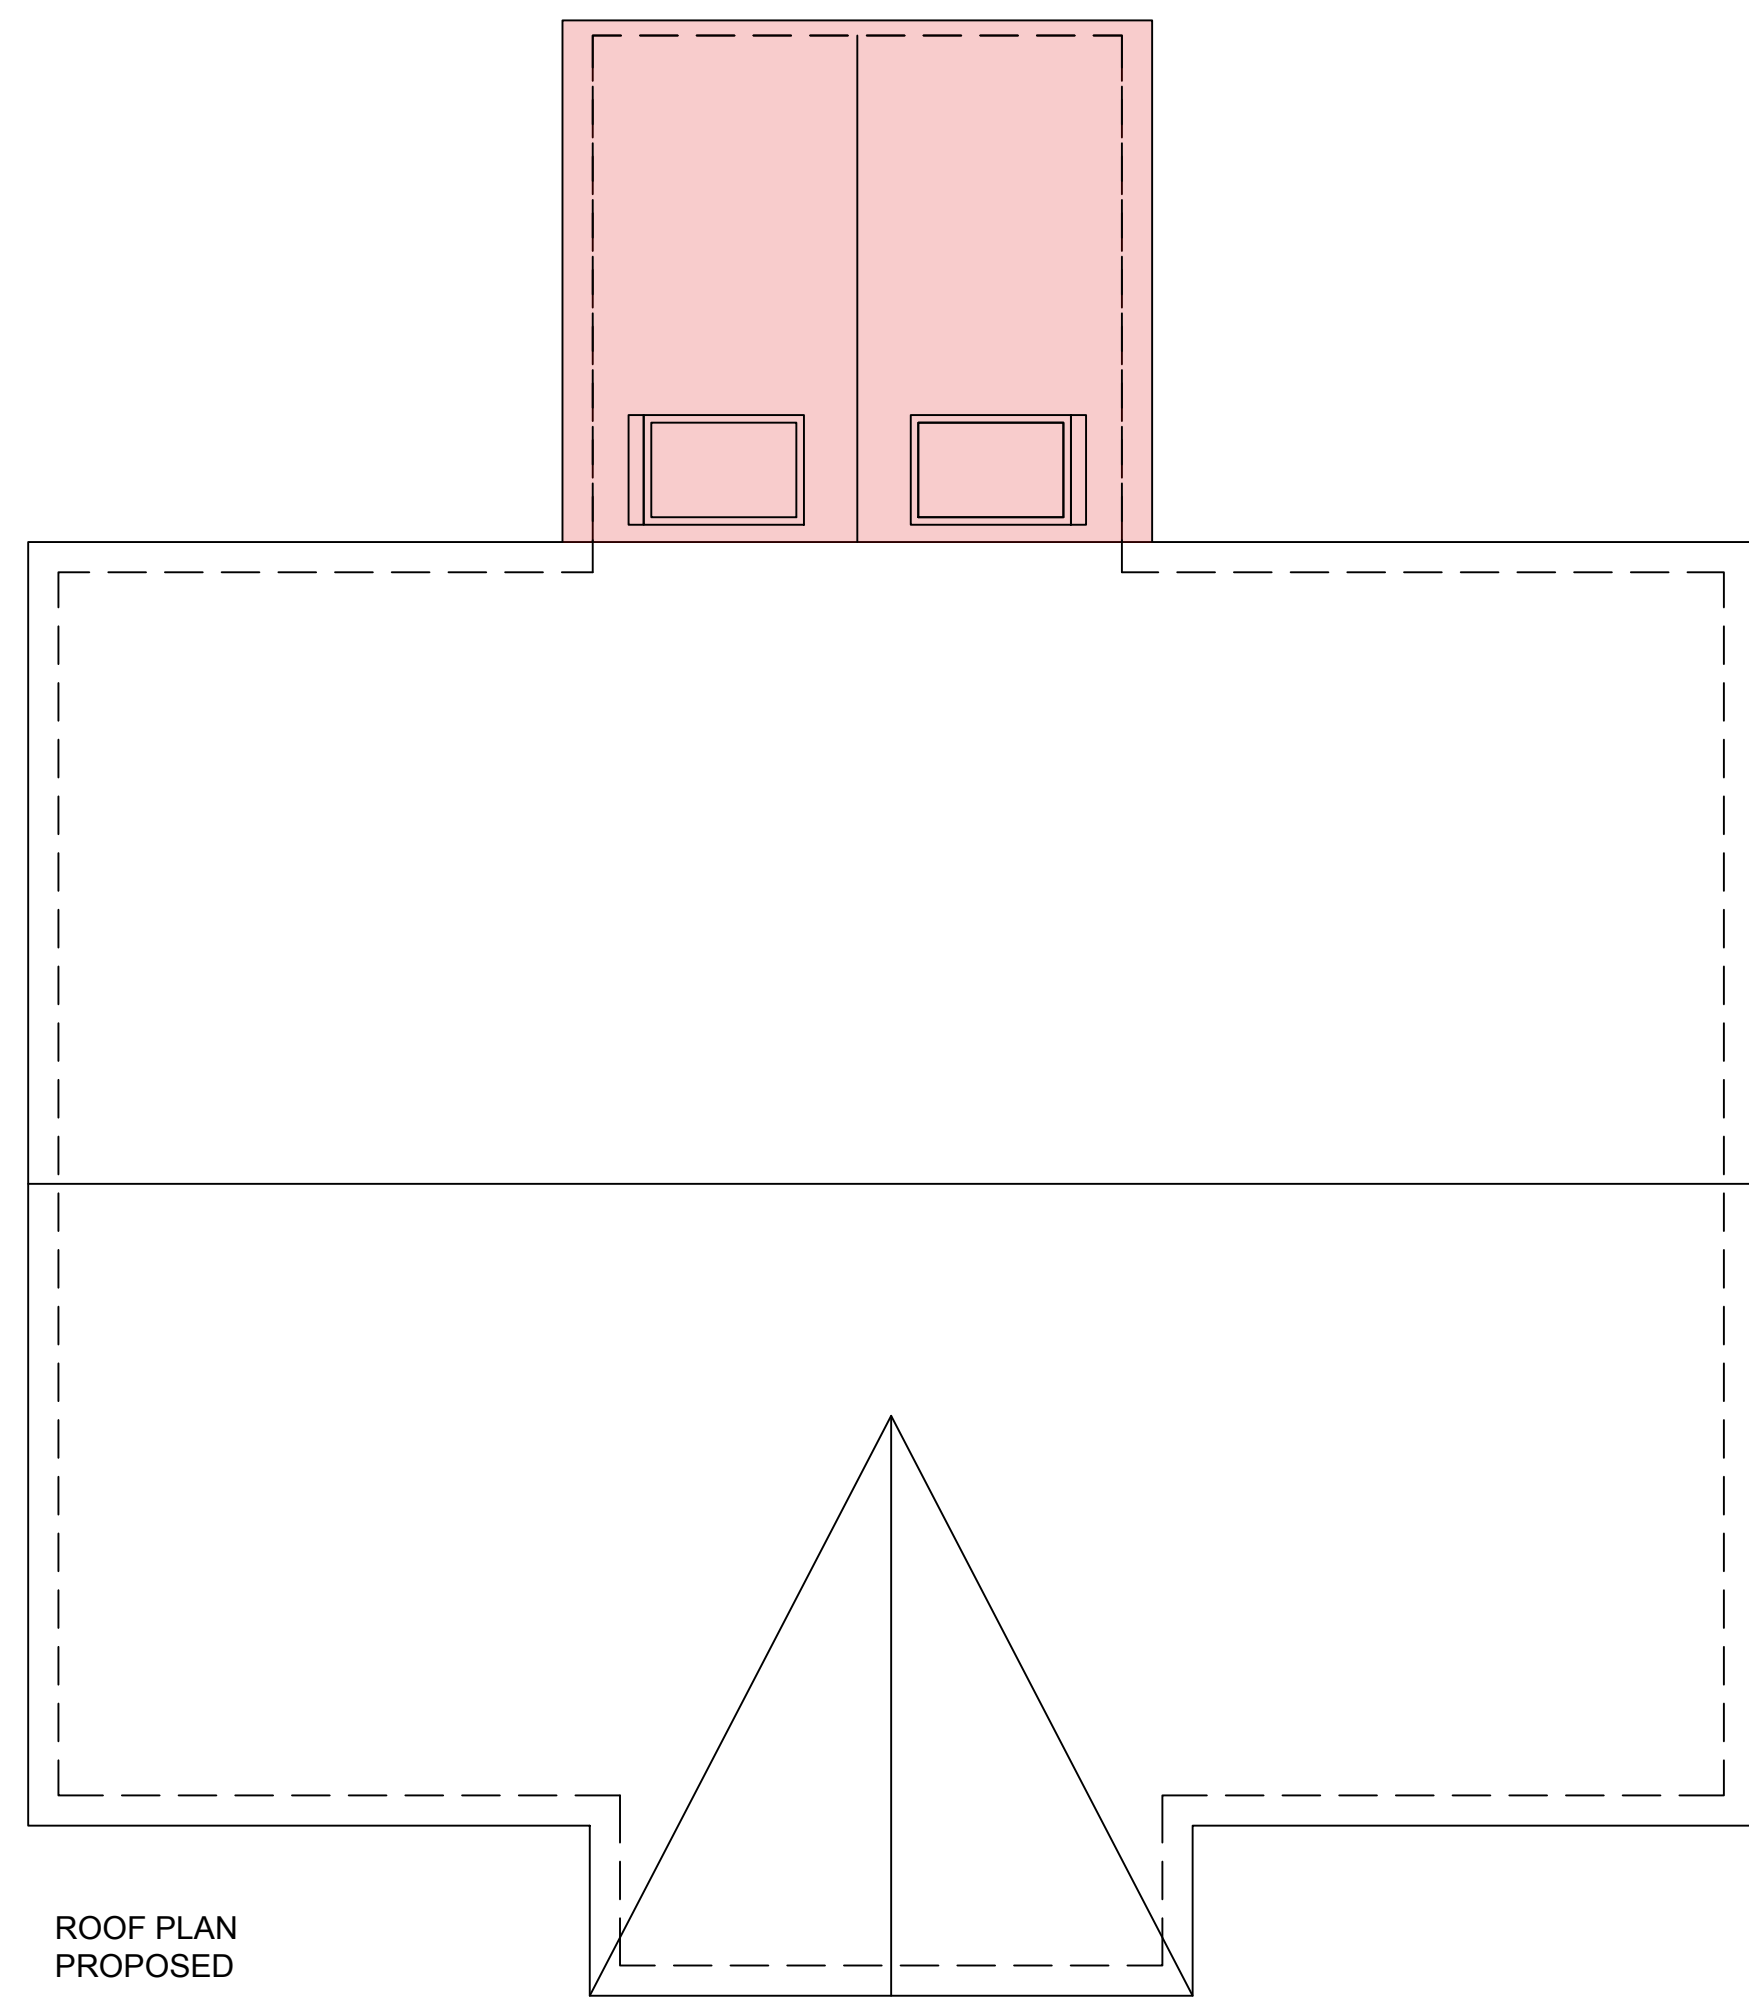
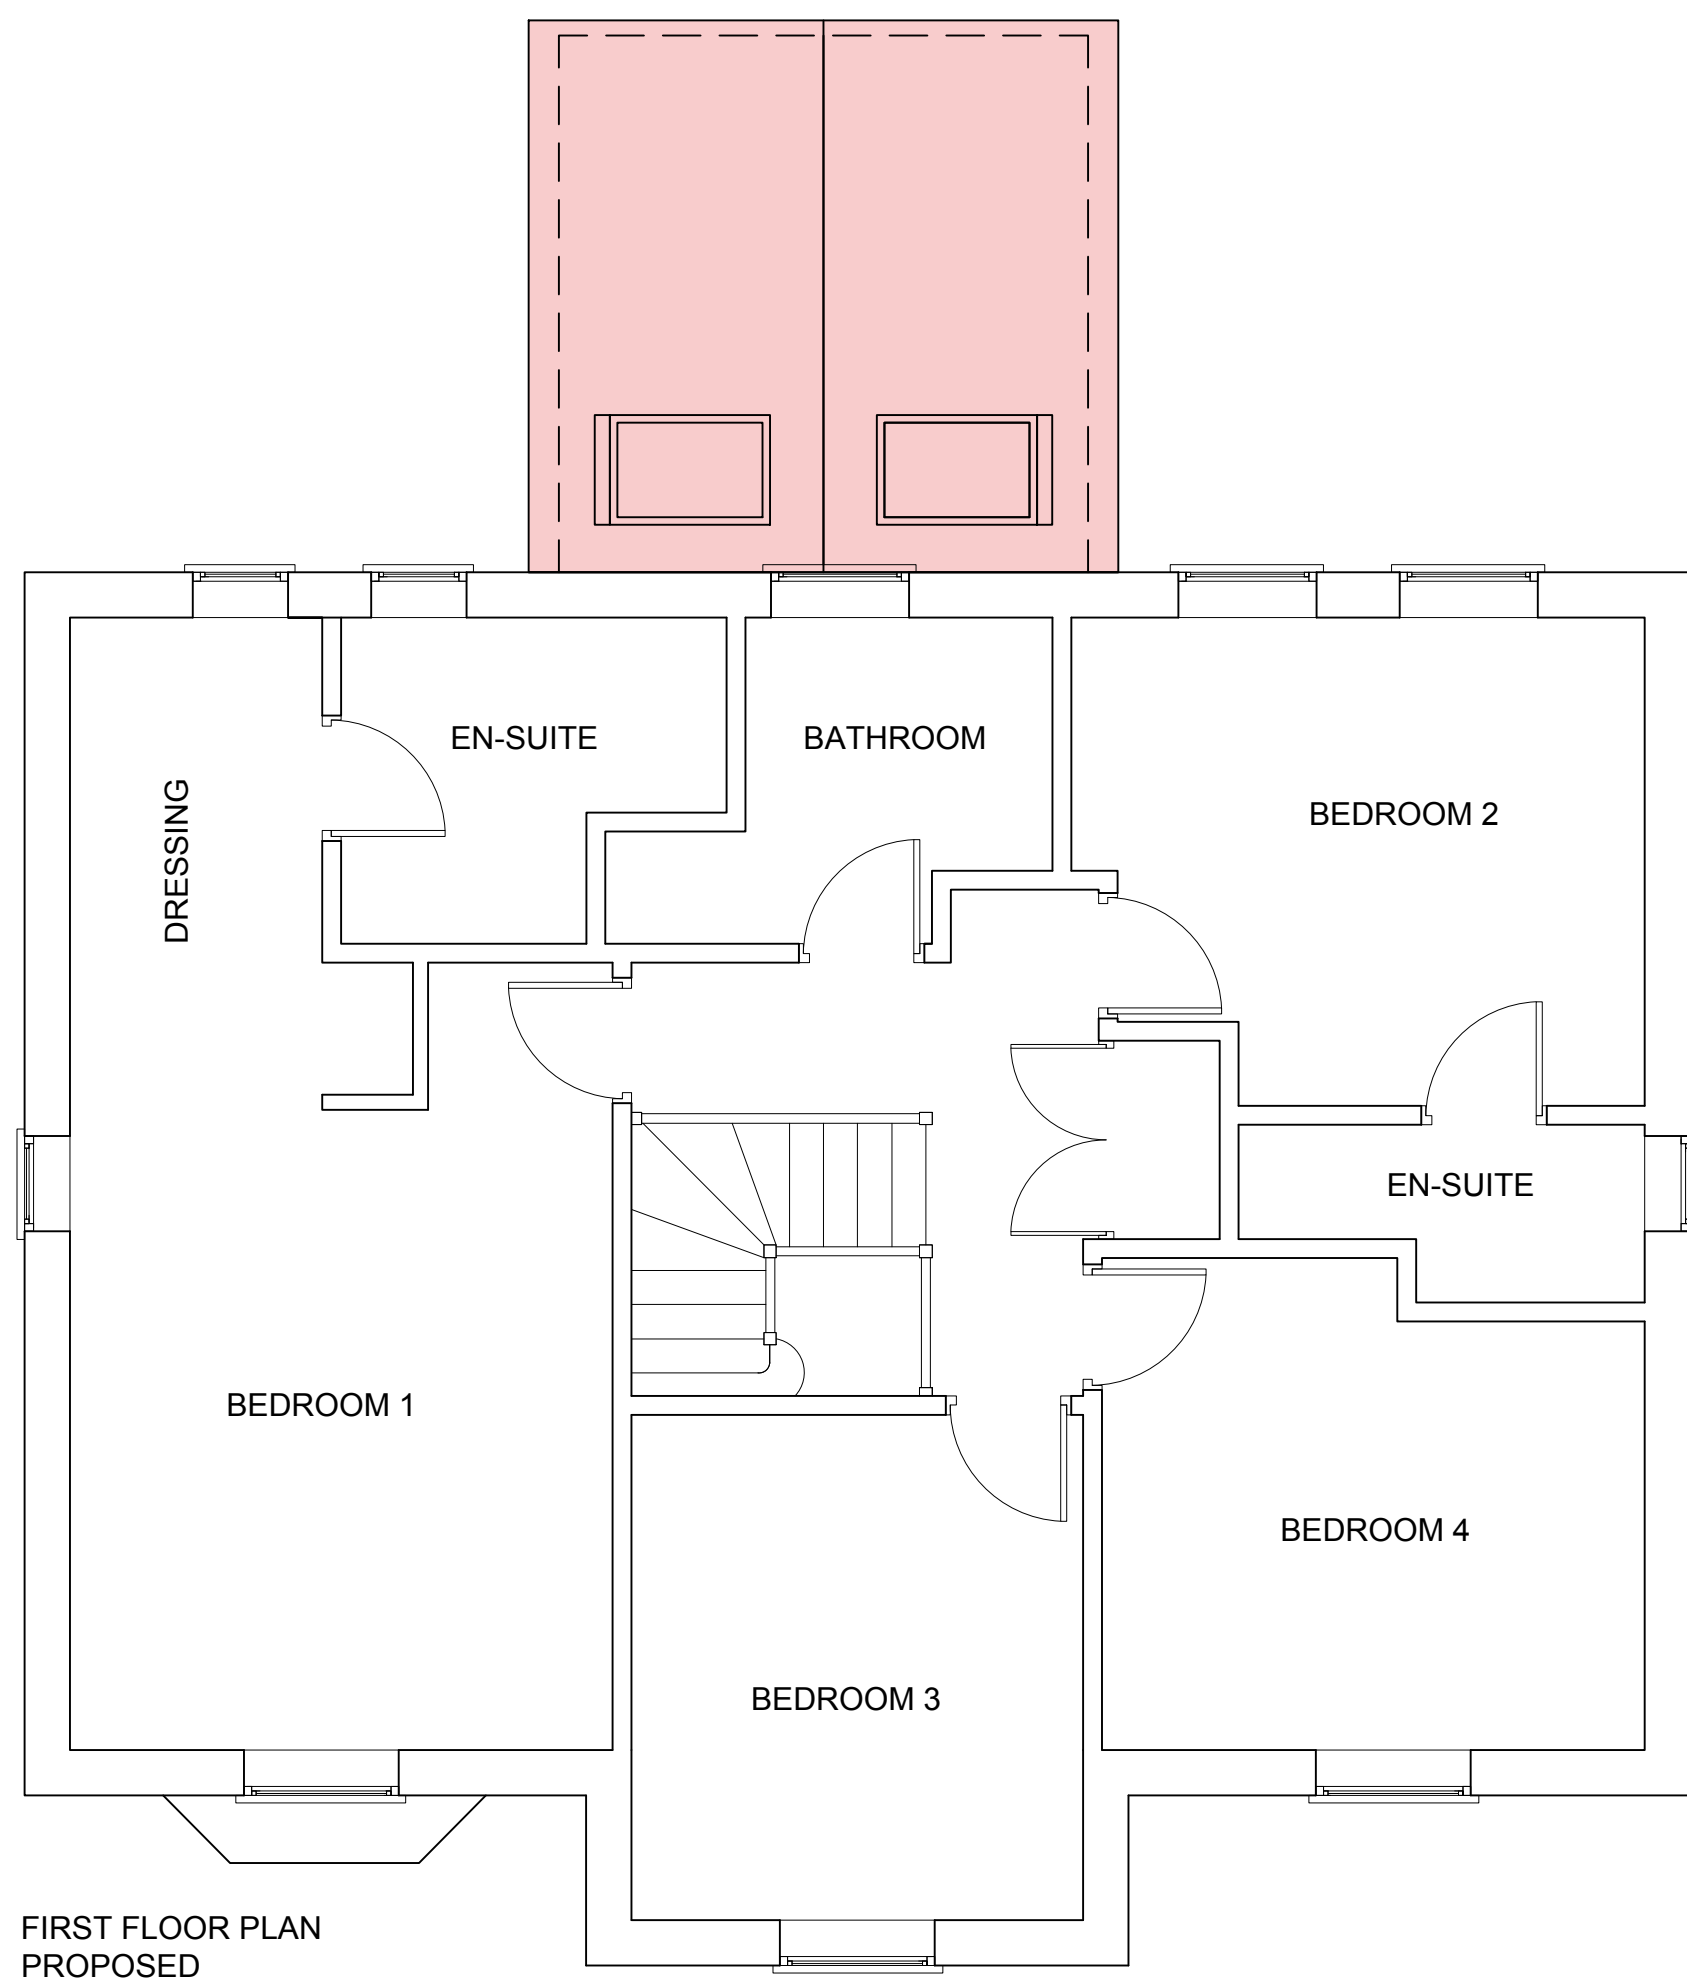
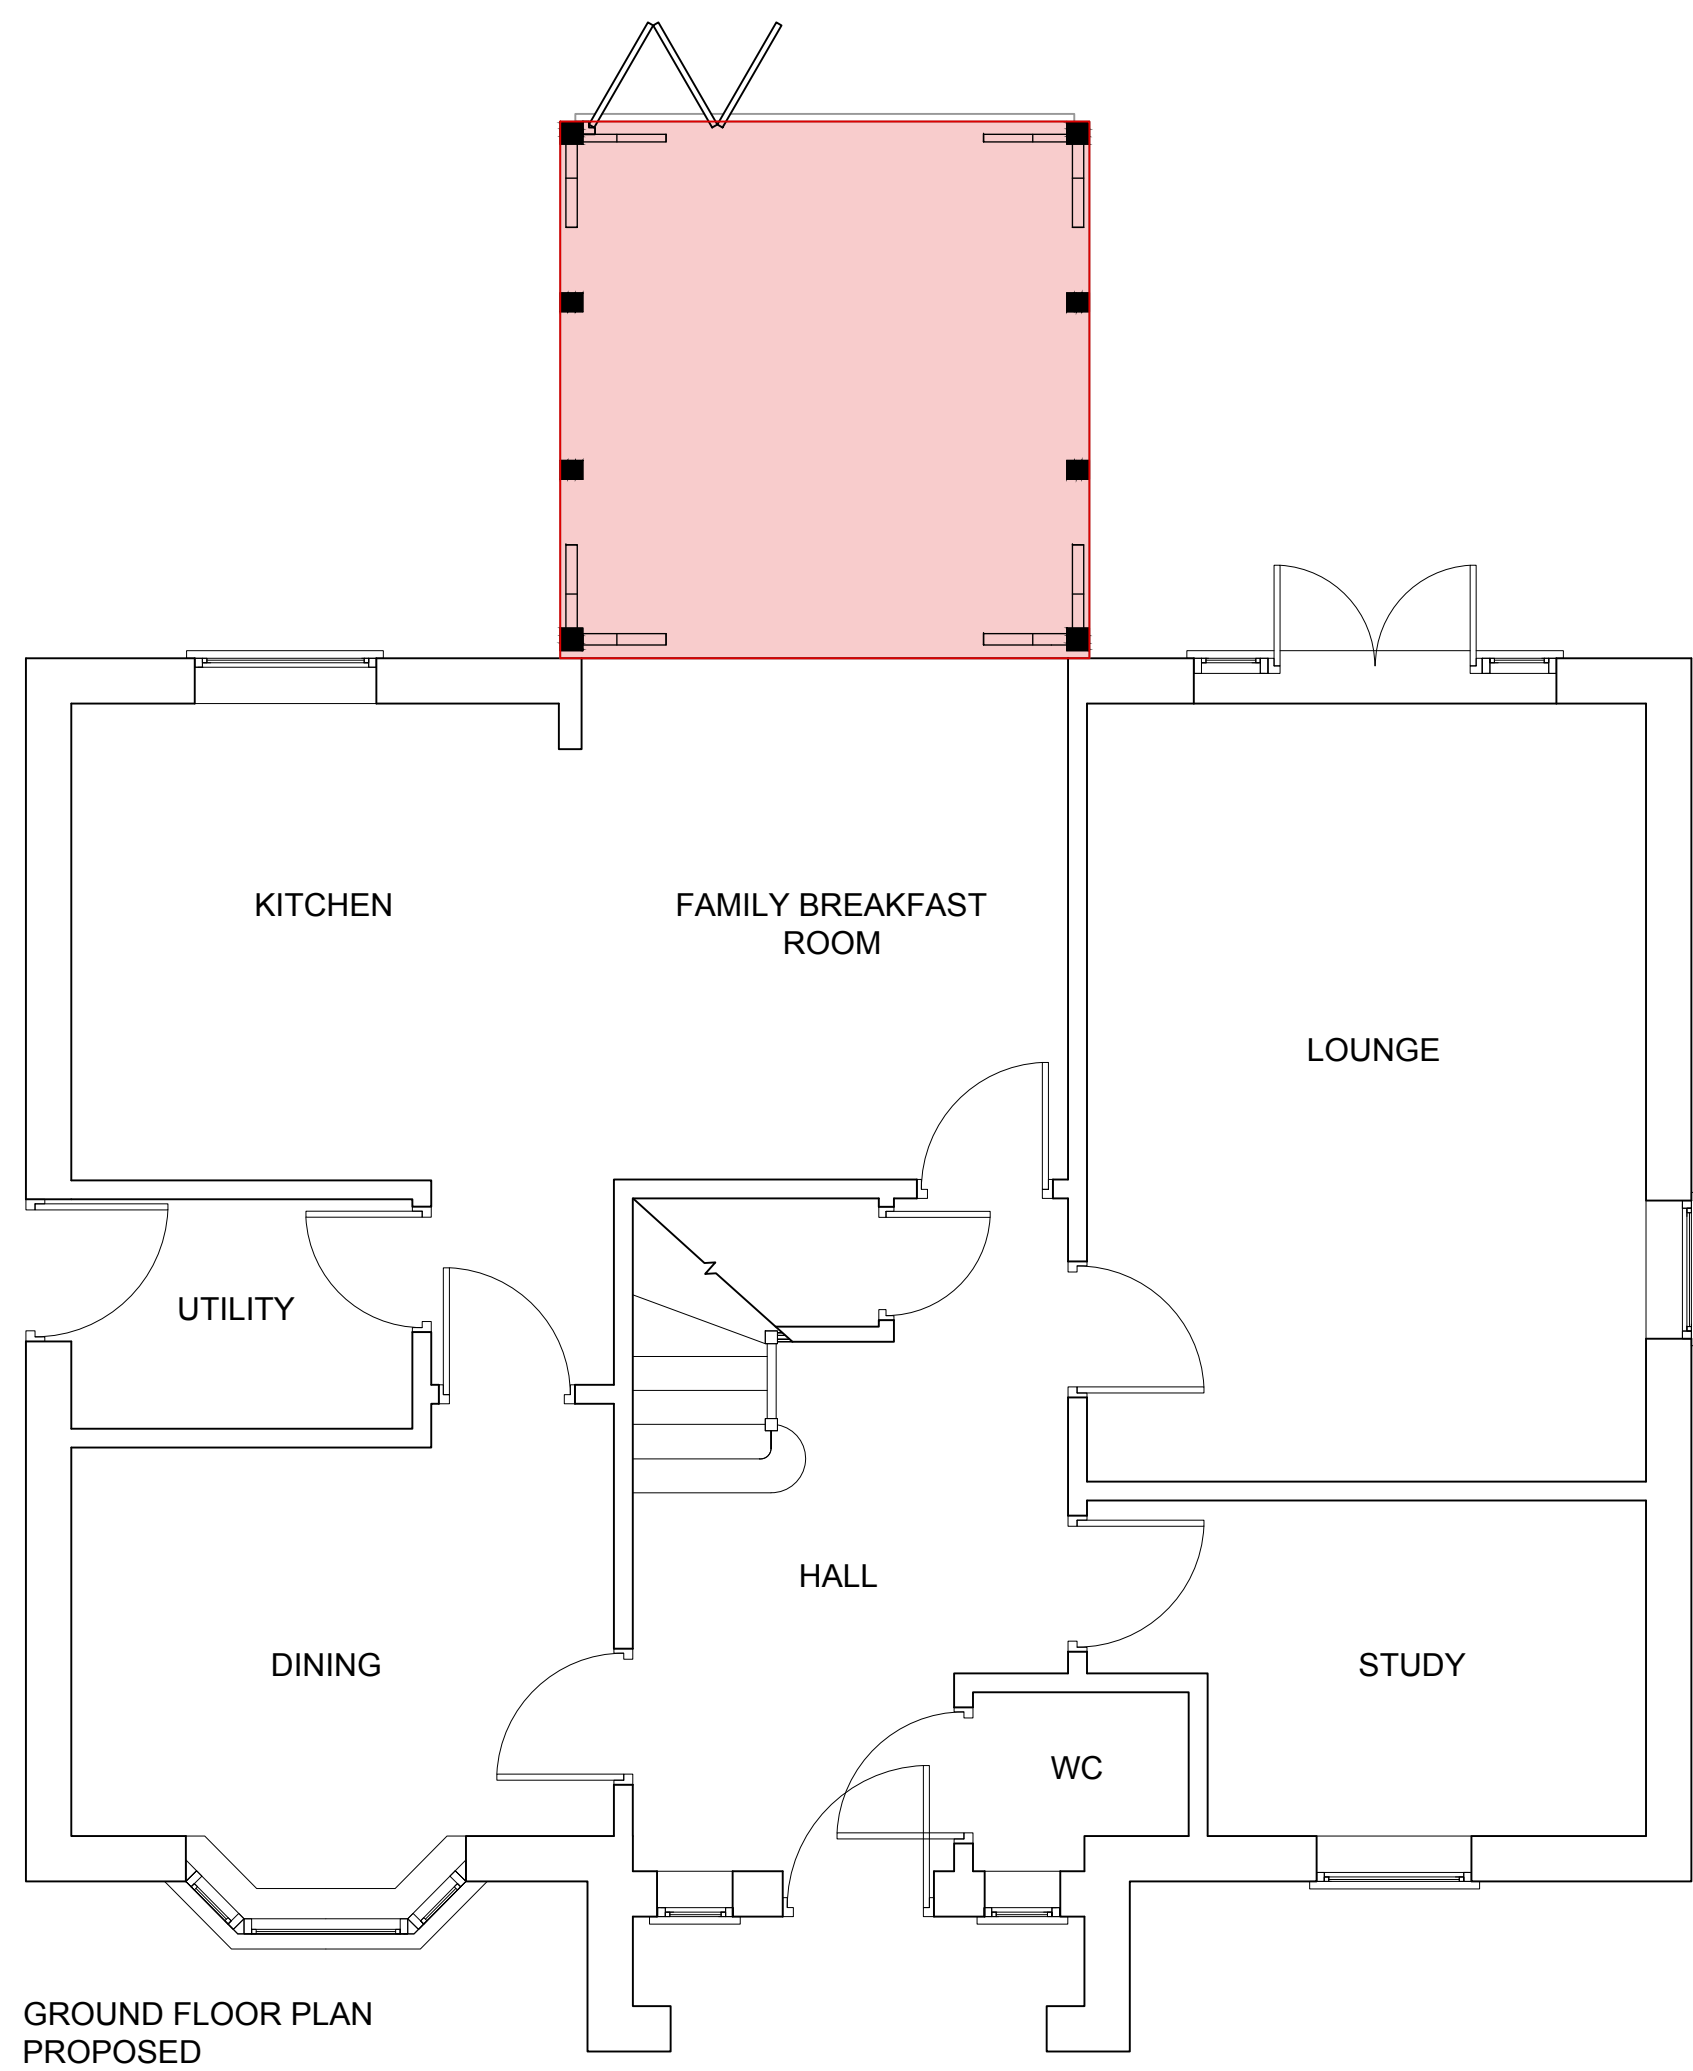
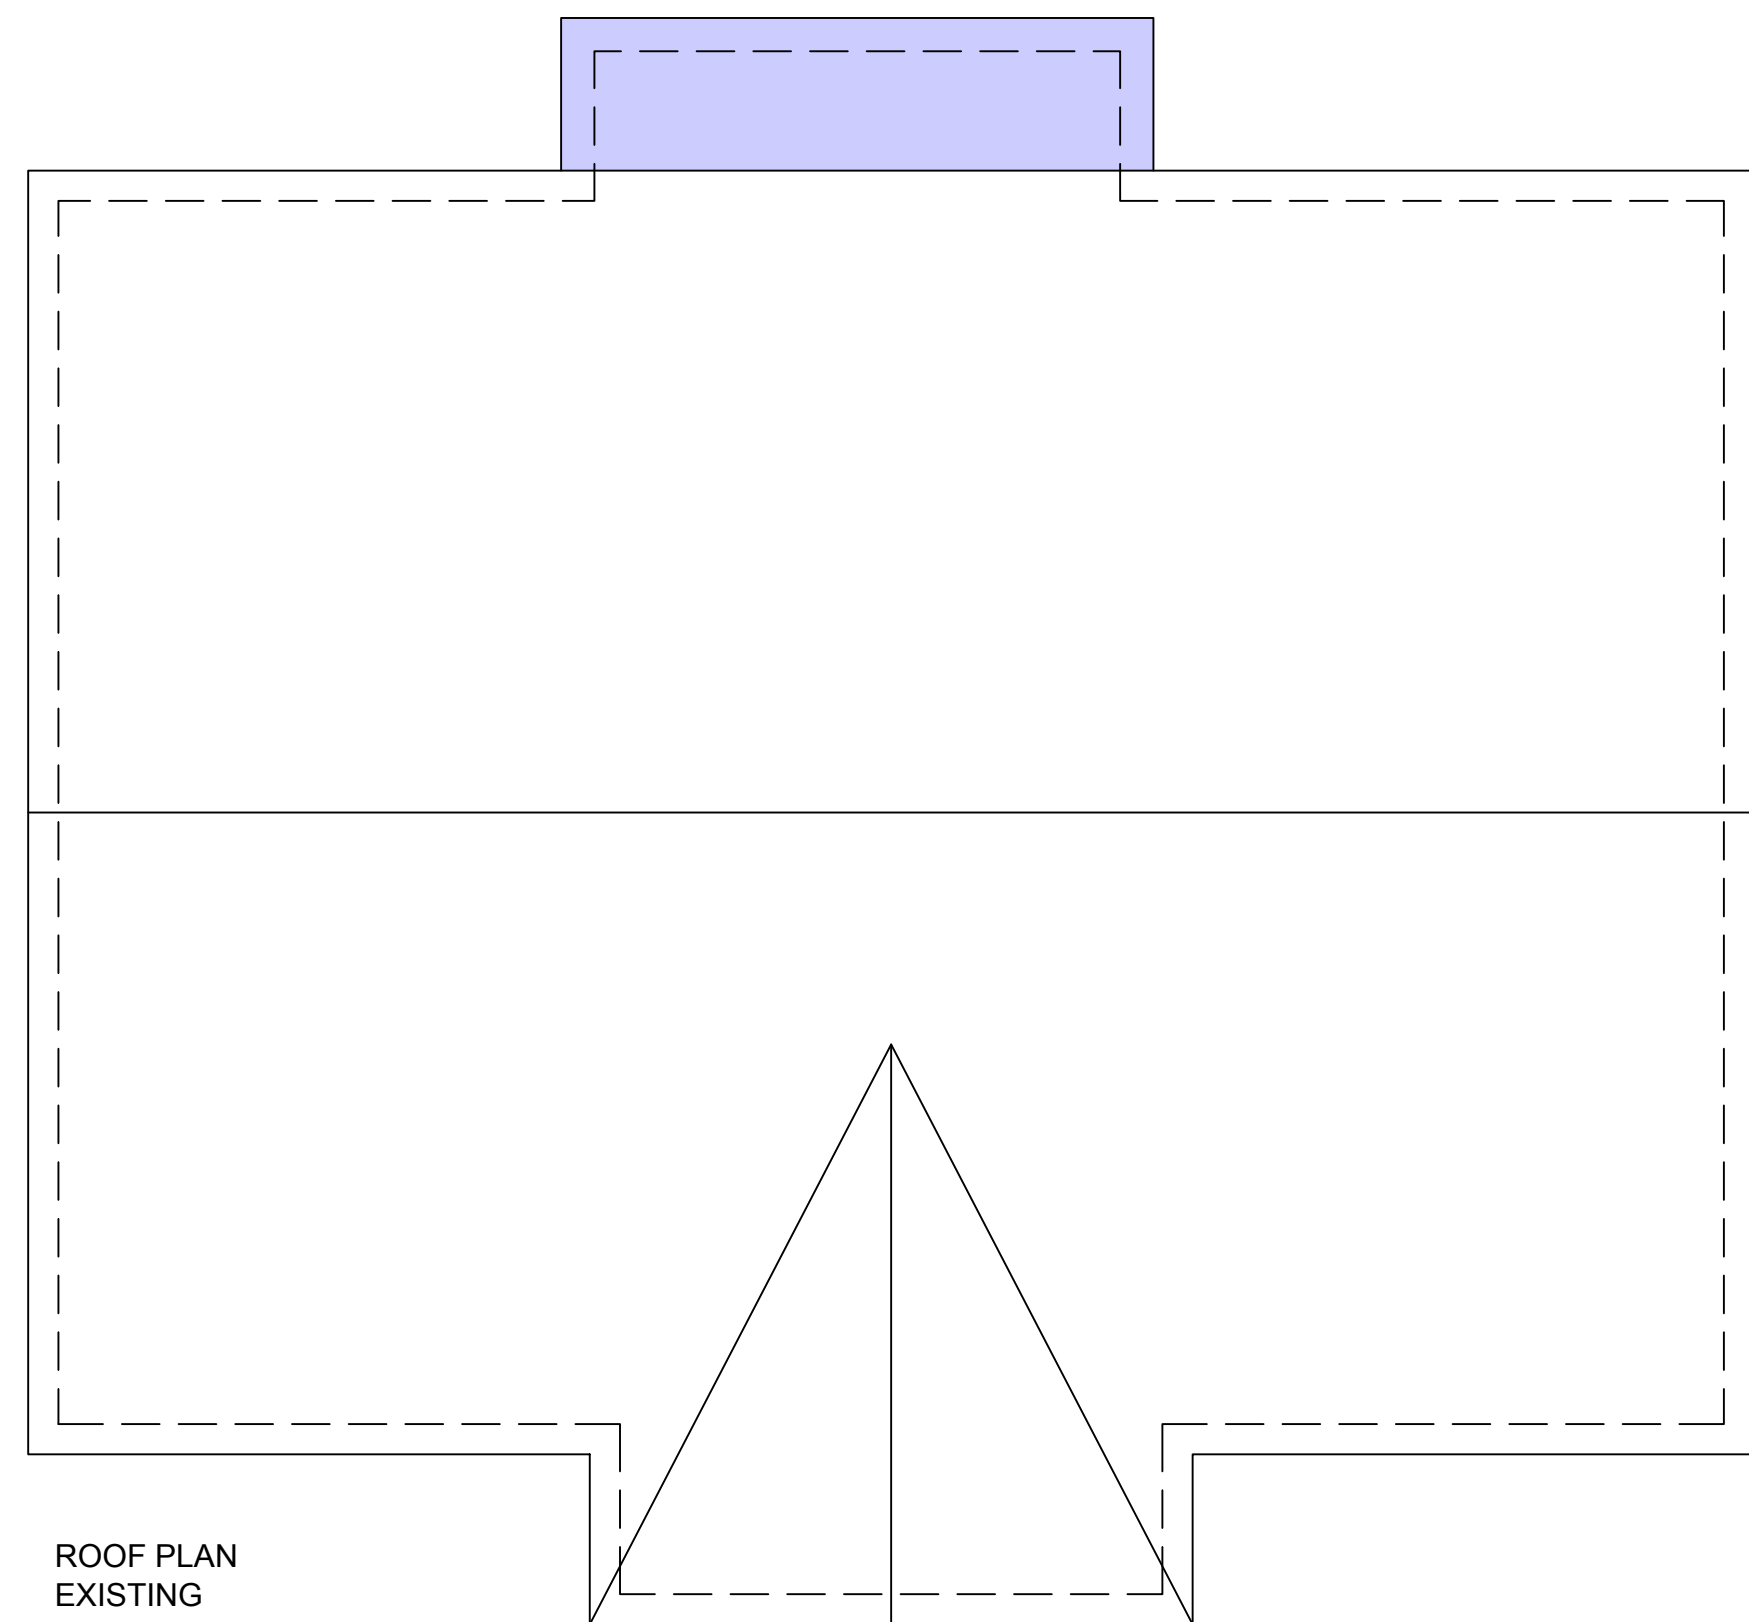
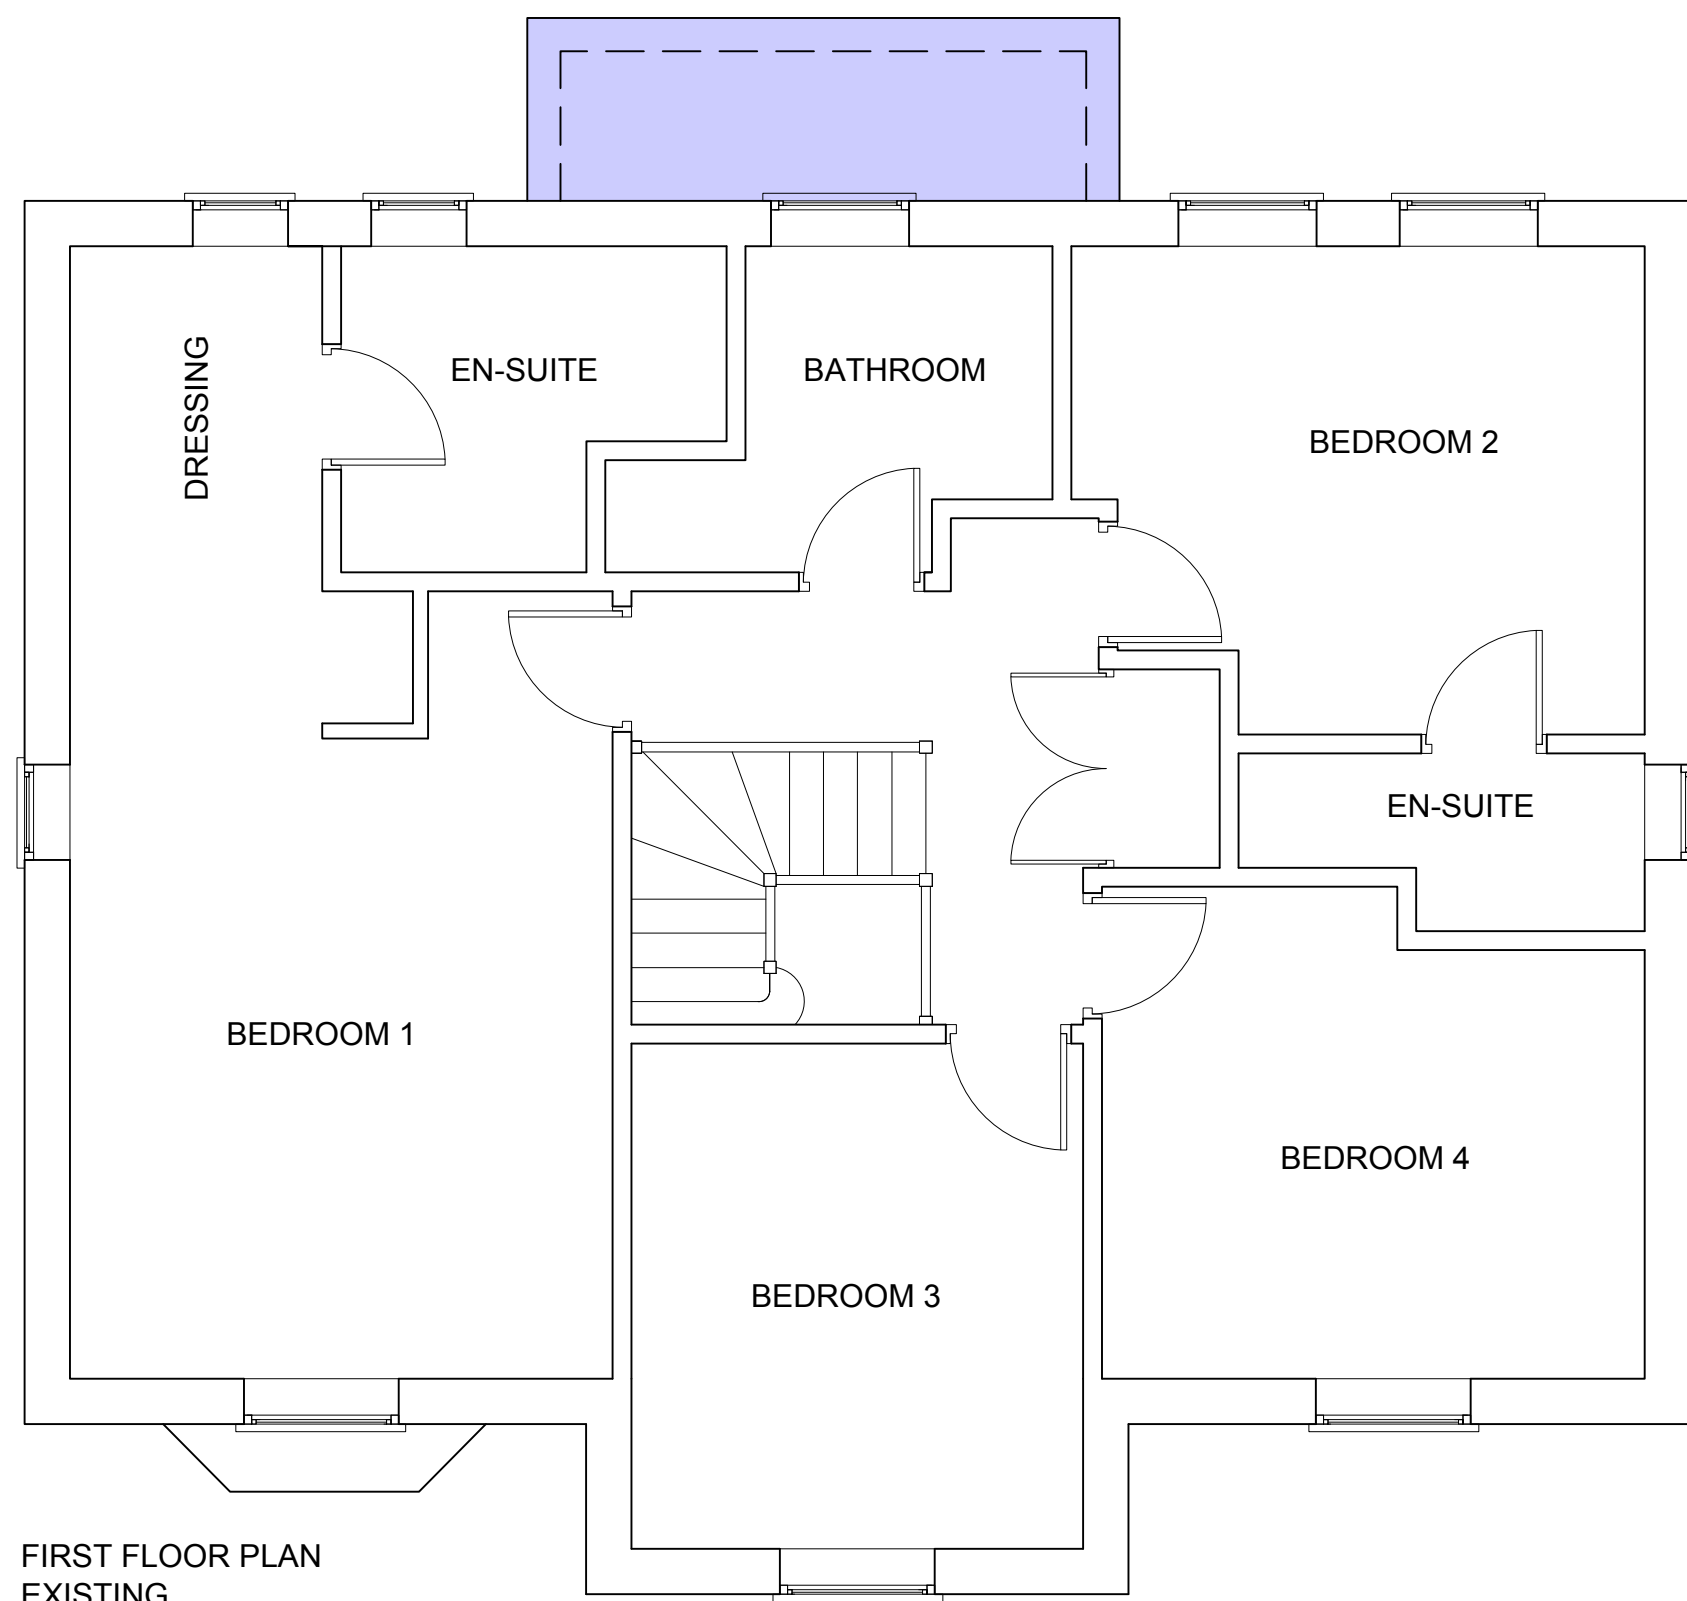
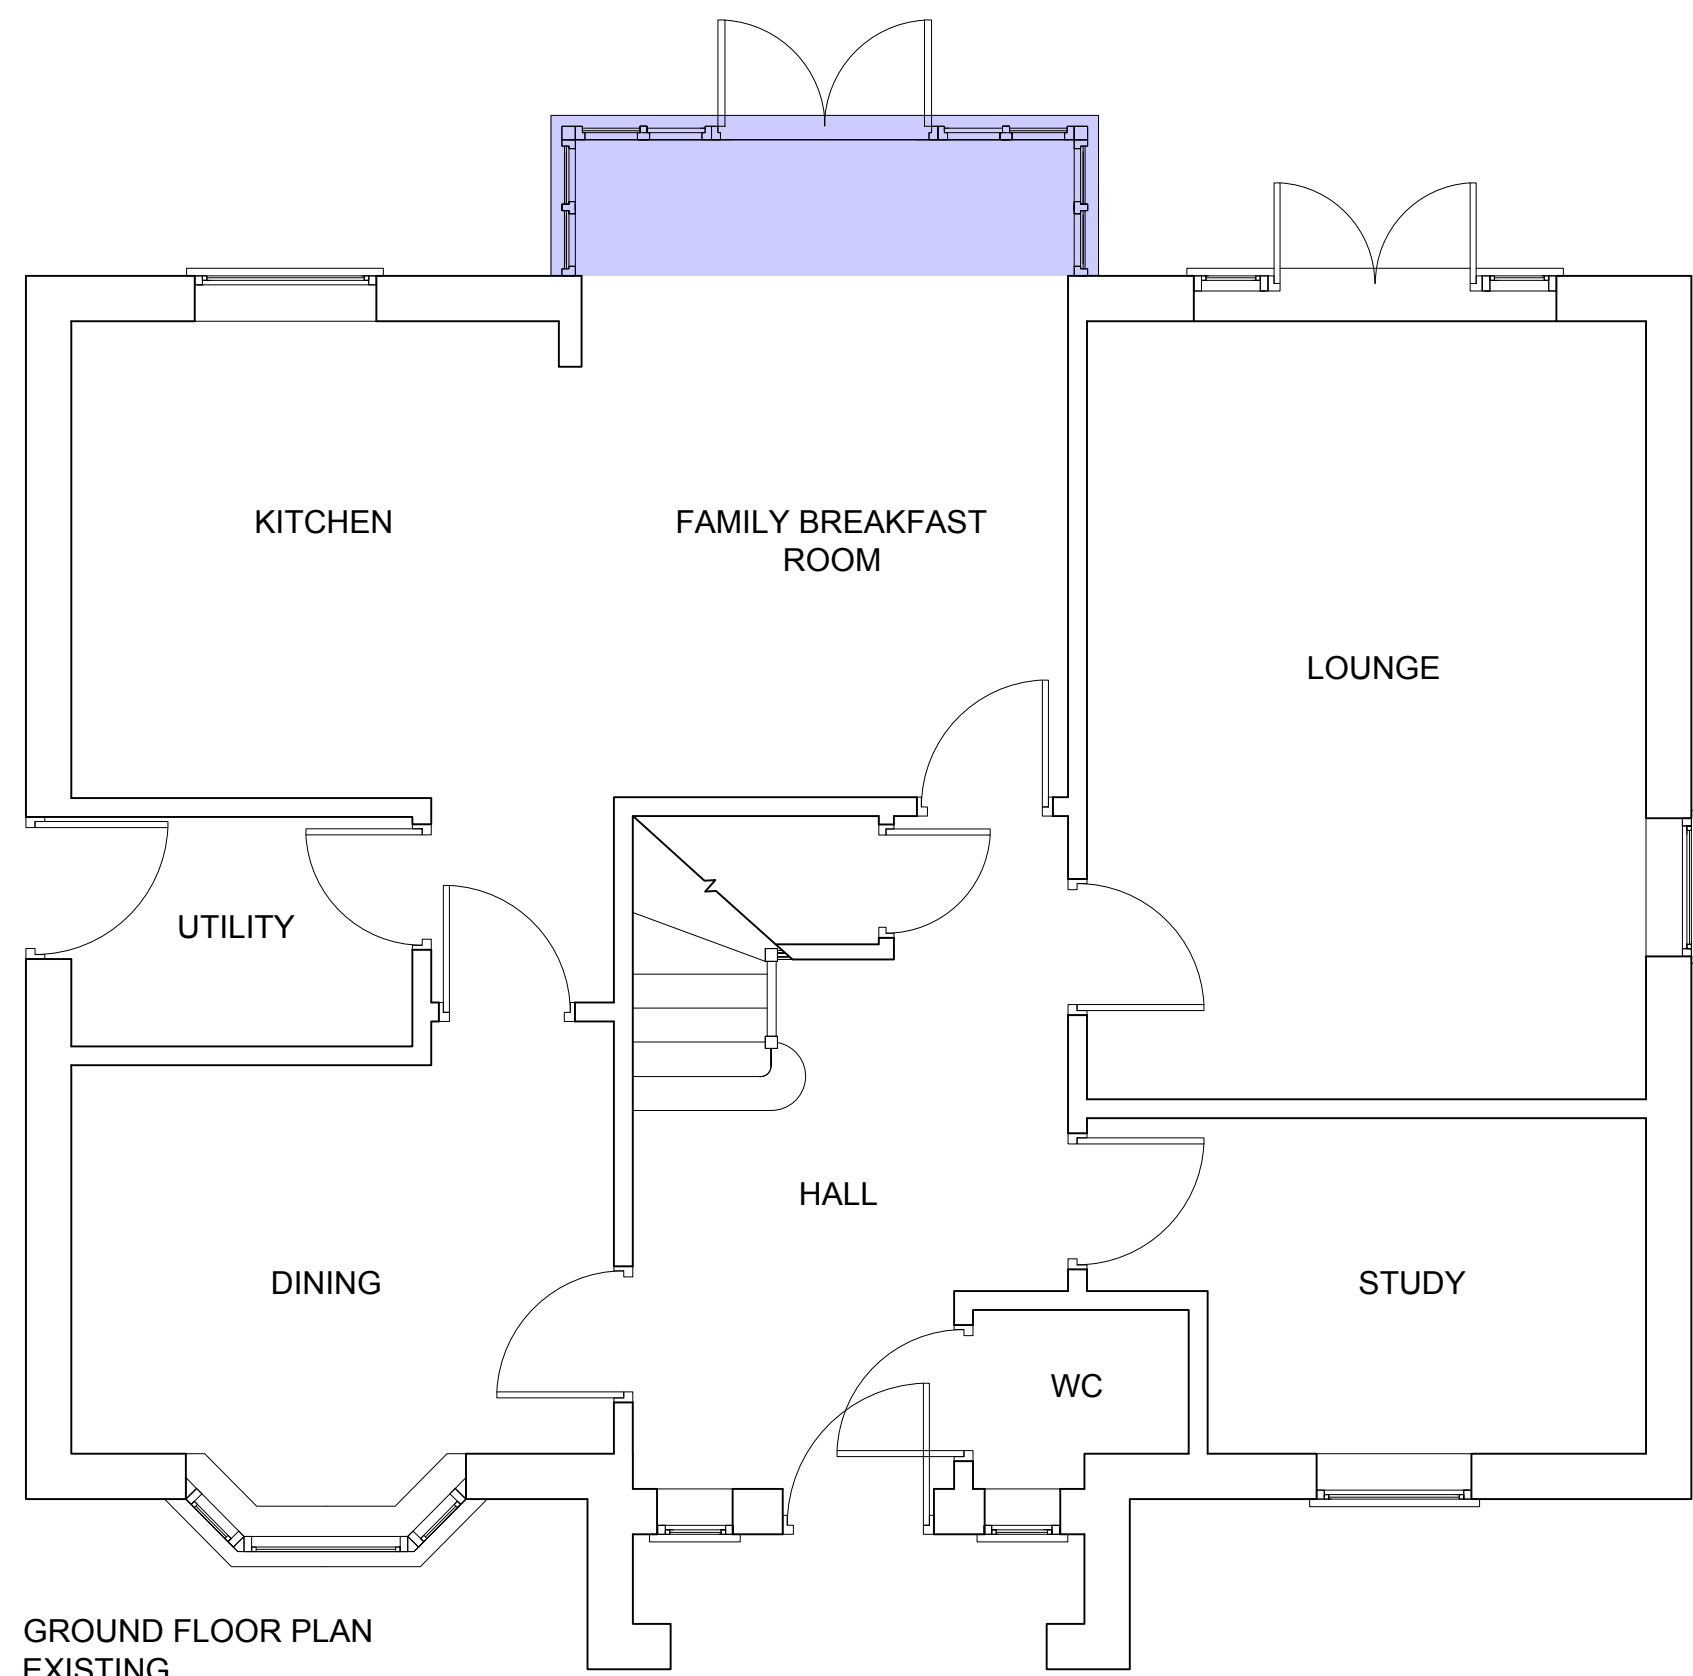


Oakcraft
At Holmsley Mill

Mr & Mrs Purnell

17052JP Rev A

Planning

Floor plans - Existing & Proposed	
Date / Revision:	PL002
25/01/2019	
Drawn by	LAG
Checked by	Checker
Scale: 1@50 @ A1	