




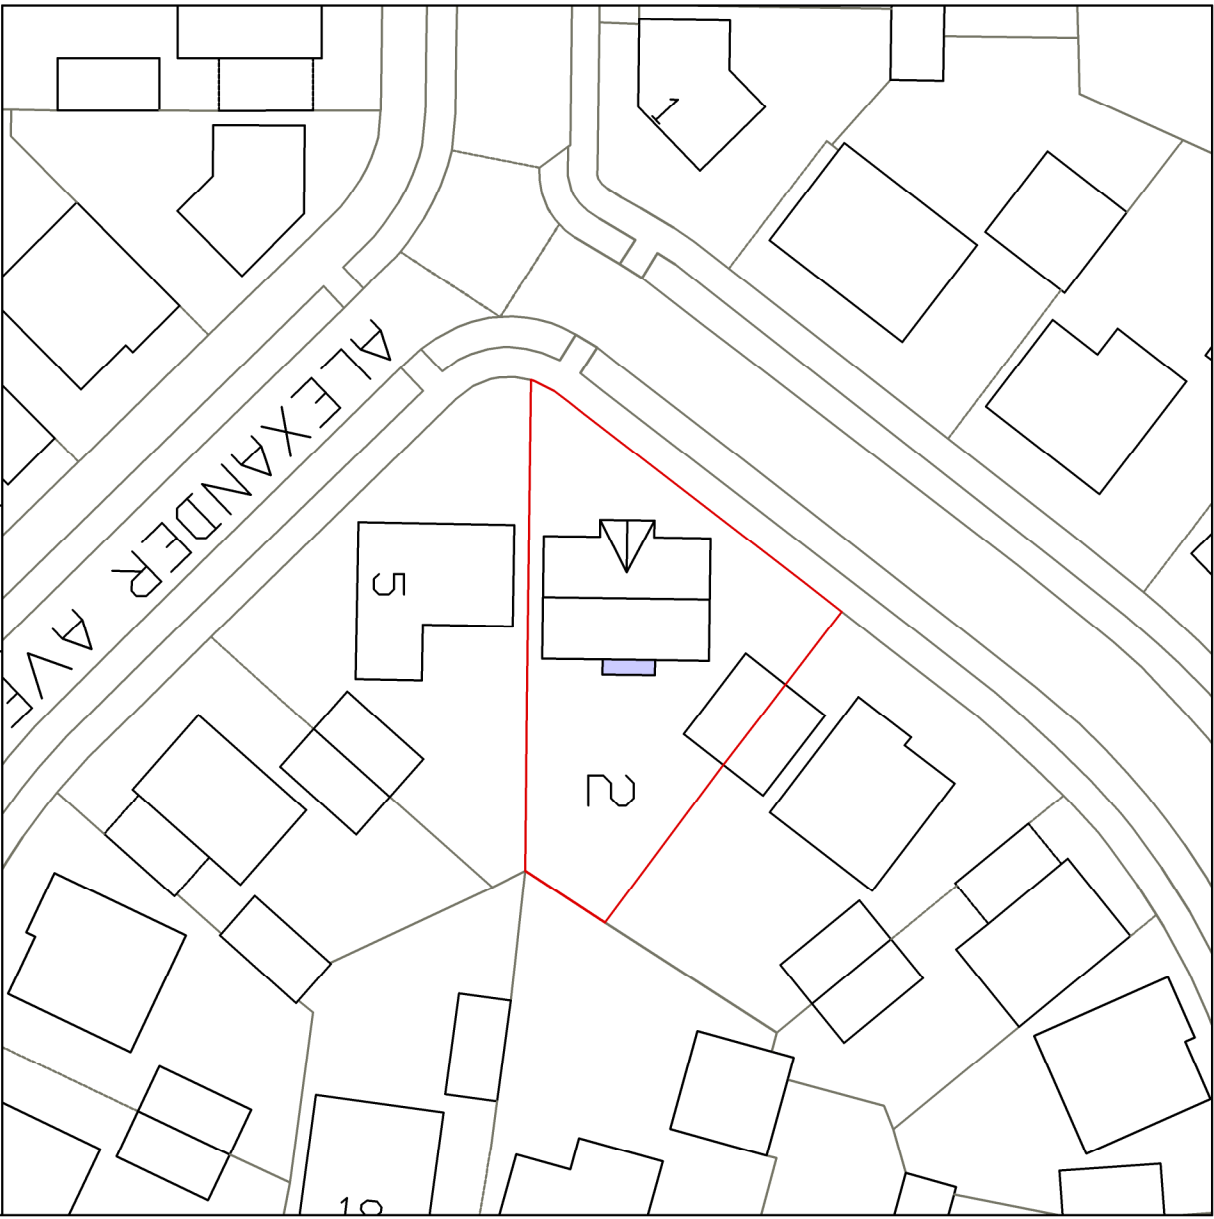


Site plan - Existing
Scale 1:500

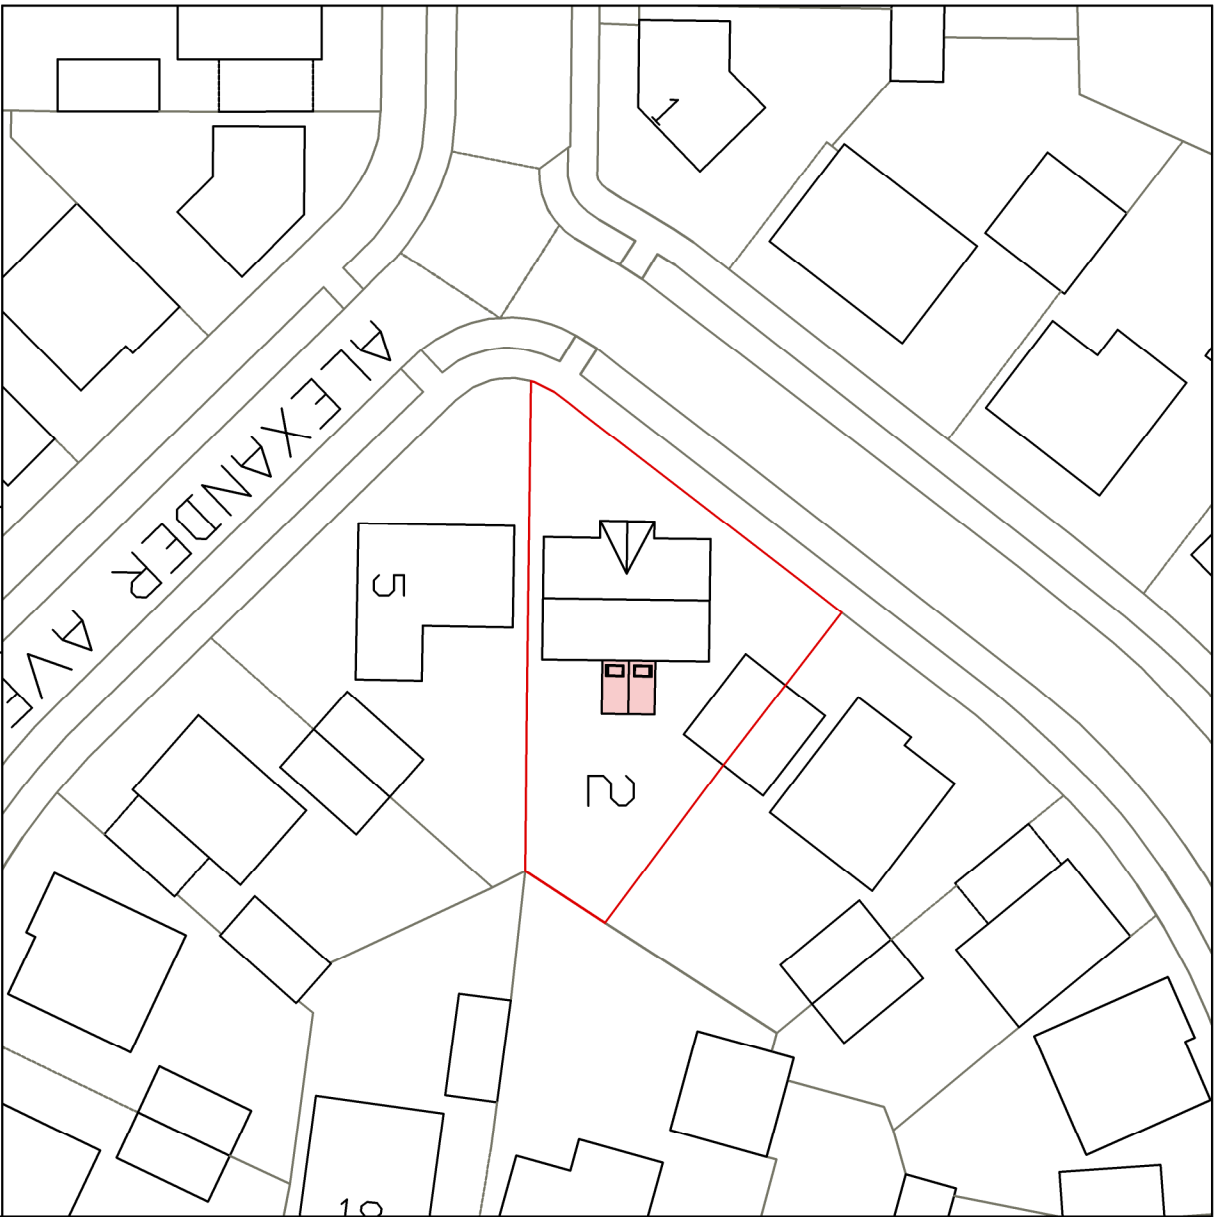


Site plan - Proposed
Scale 1:500

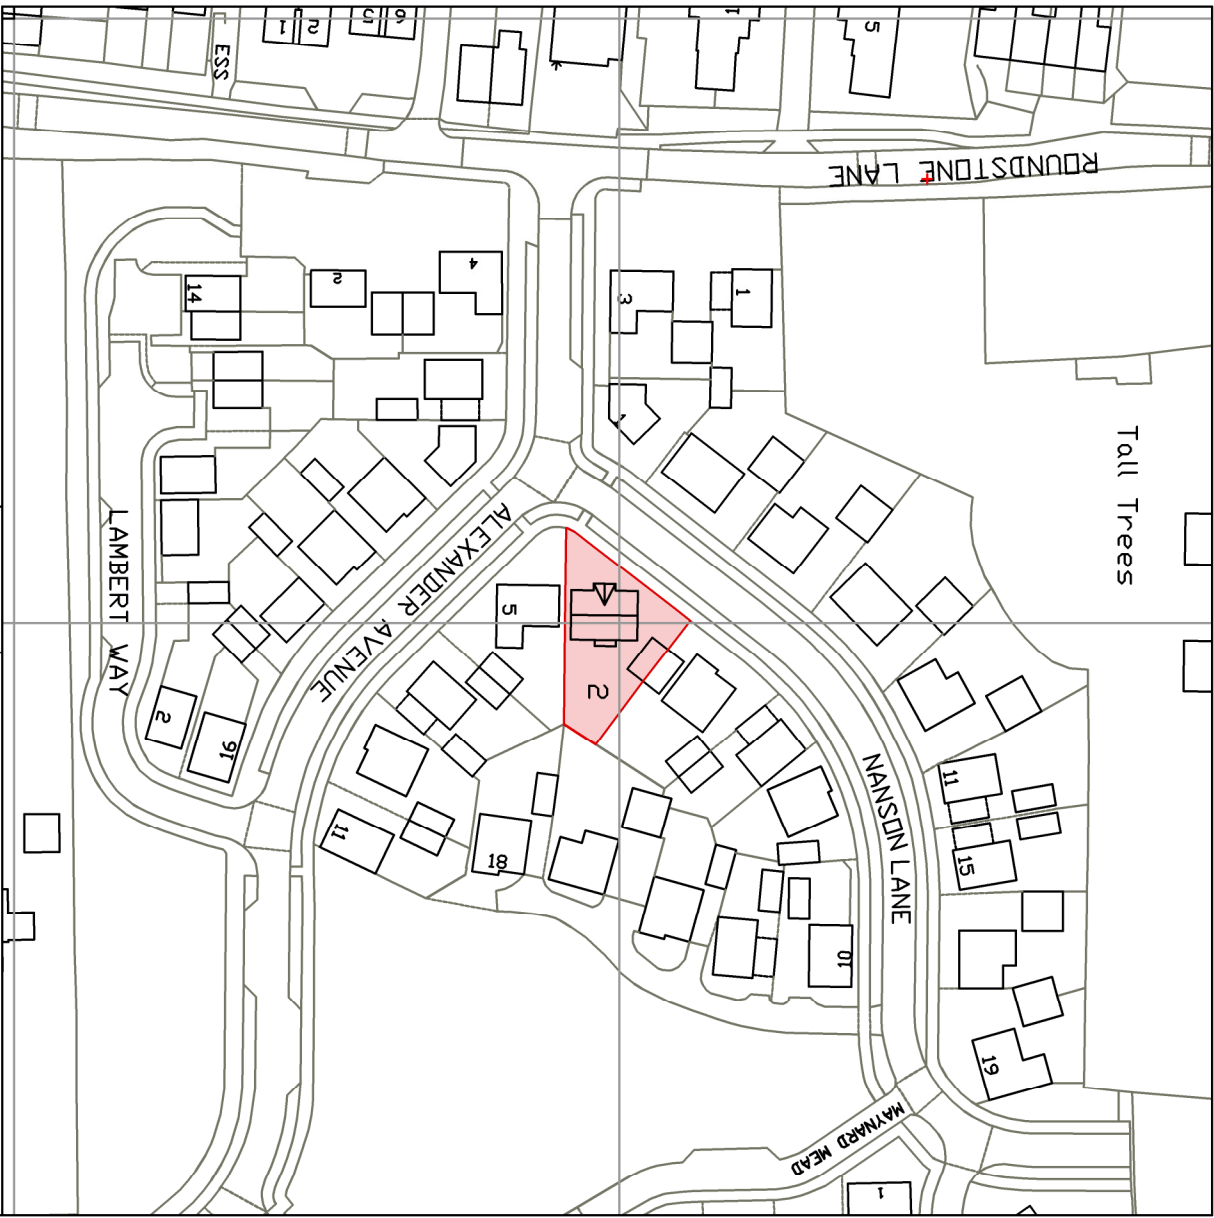

Location plan
Scale 1:1250

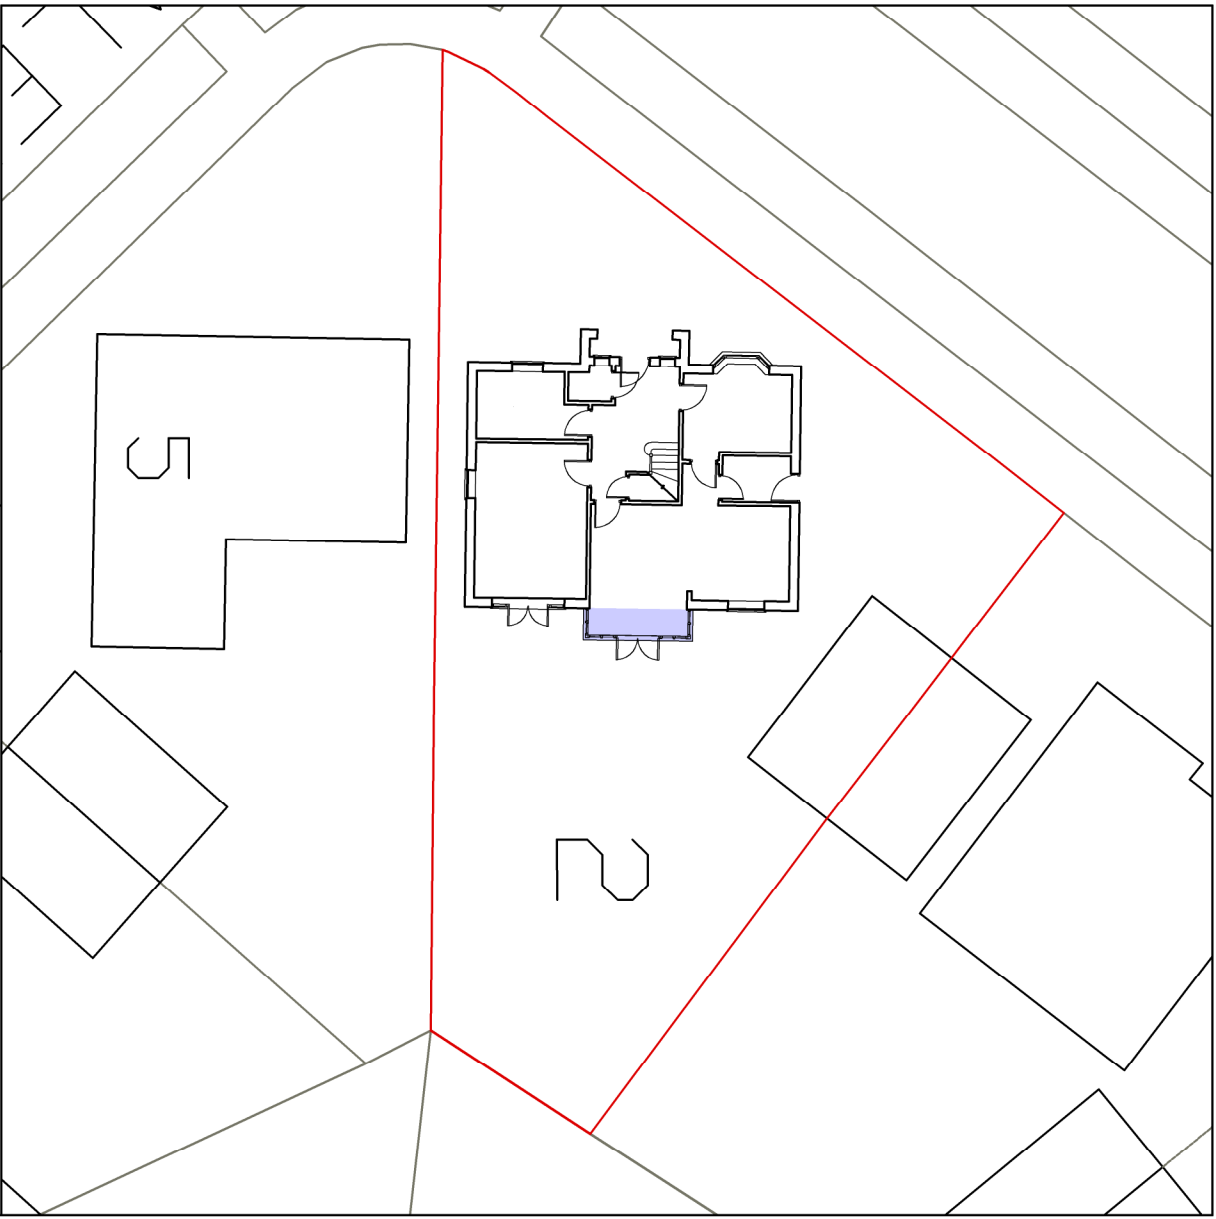


Block plan - Existing
Scale 1:250

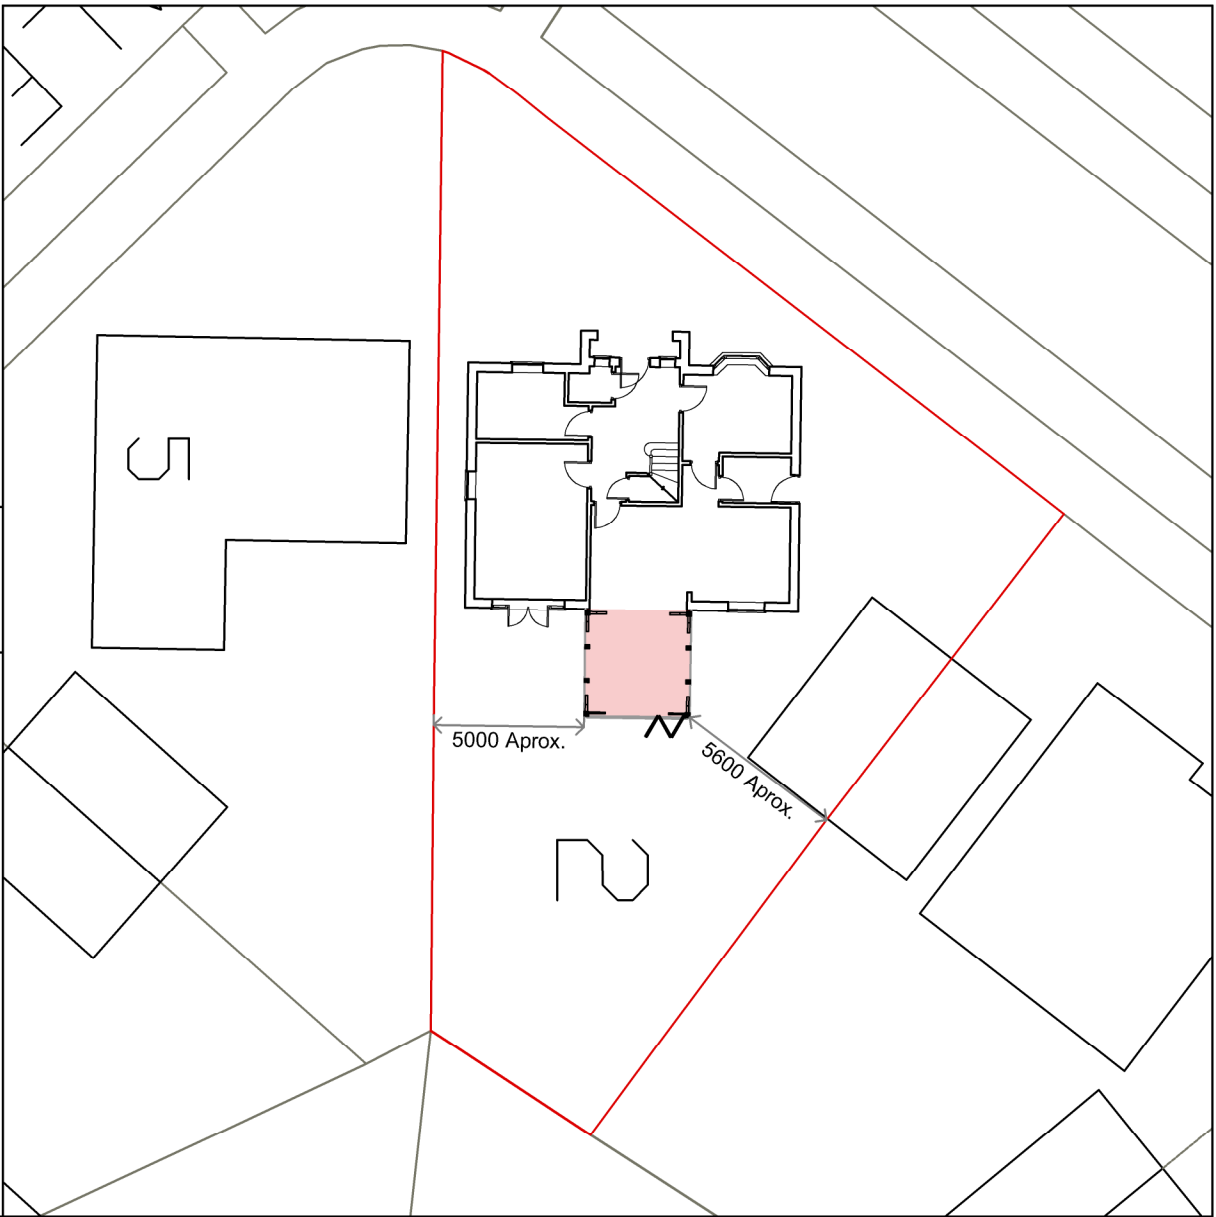

Block plan - Proposed
Scale 1:250

TO BE DEMOLISHED
PROPOSAL

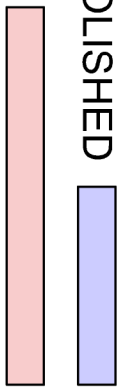

**Oakcraft**
At Holmesley Mill

Mr & Mrs Purnell
17052JP Rev B
Planning

Location, site & block plan
Date / Revision:
01/02/2019
Drawn by
LAG
Checked by
Checker
Scale: As indicated @ A2
PL001