




PROPOSED

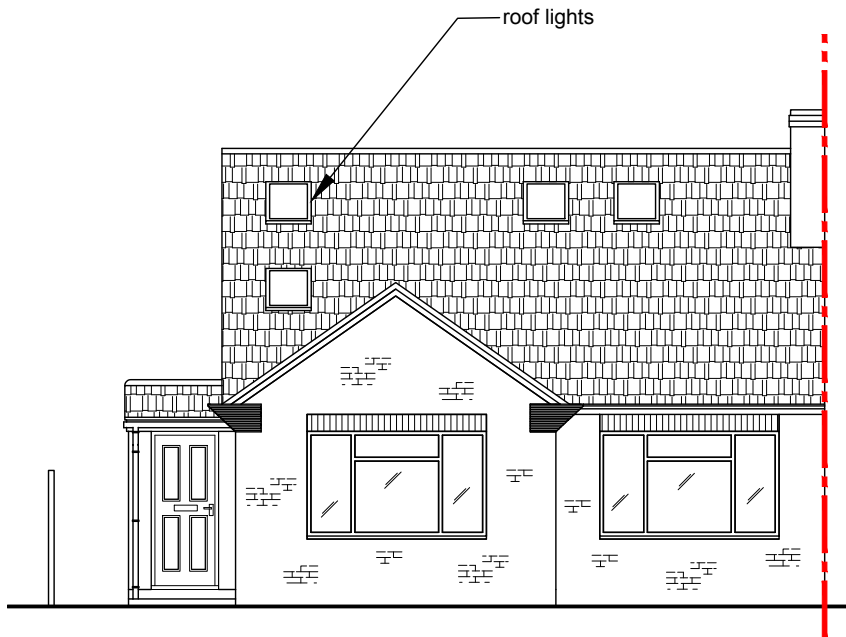


South Elevation 1:100@A3

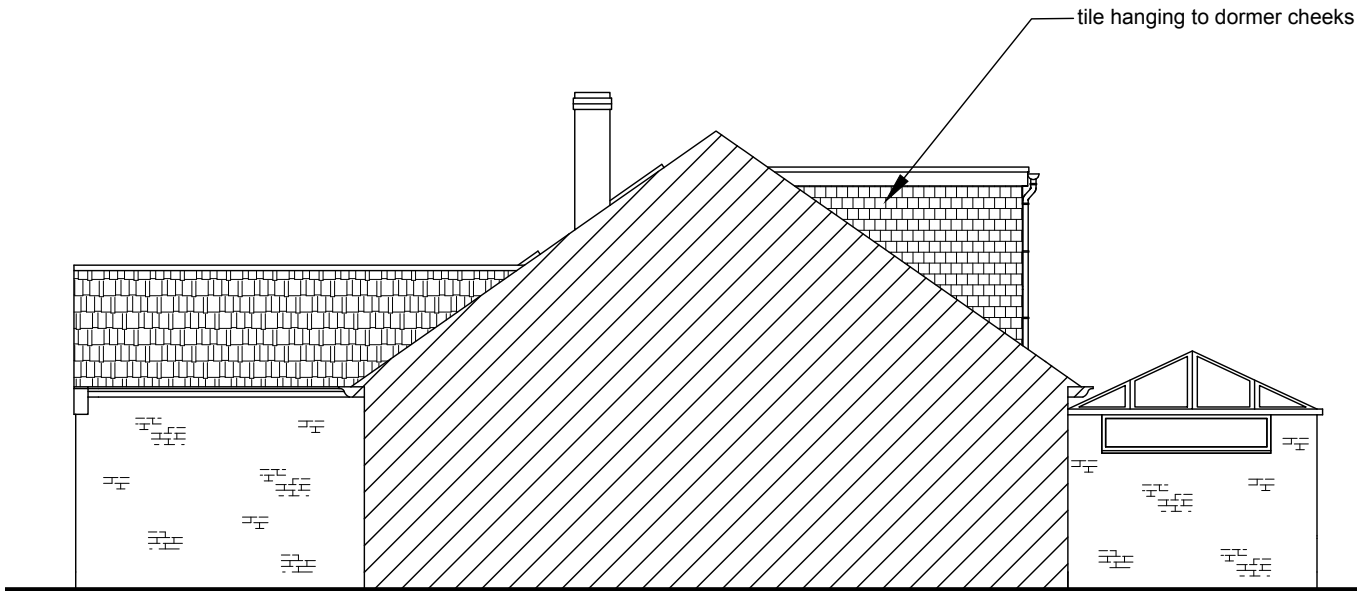

East Elevation 1:100@A3

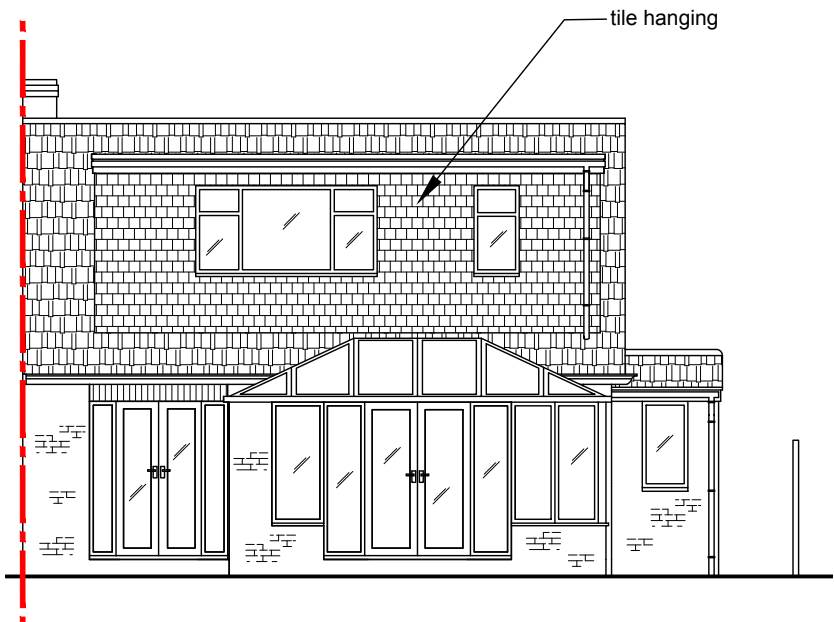

North Elevation 1:100@A3

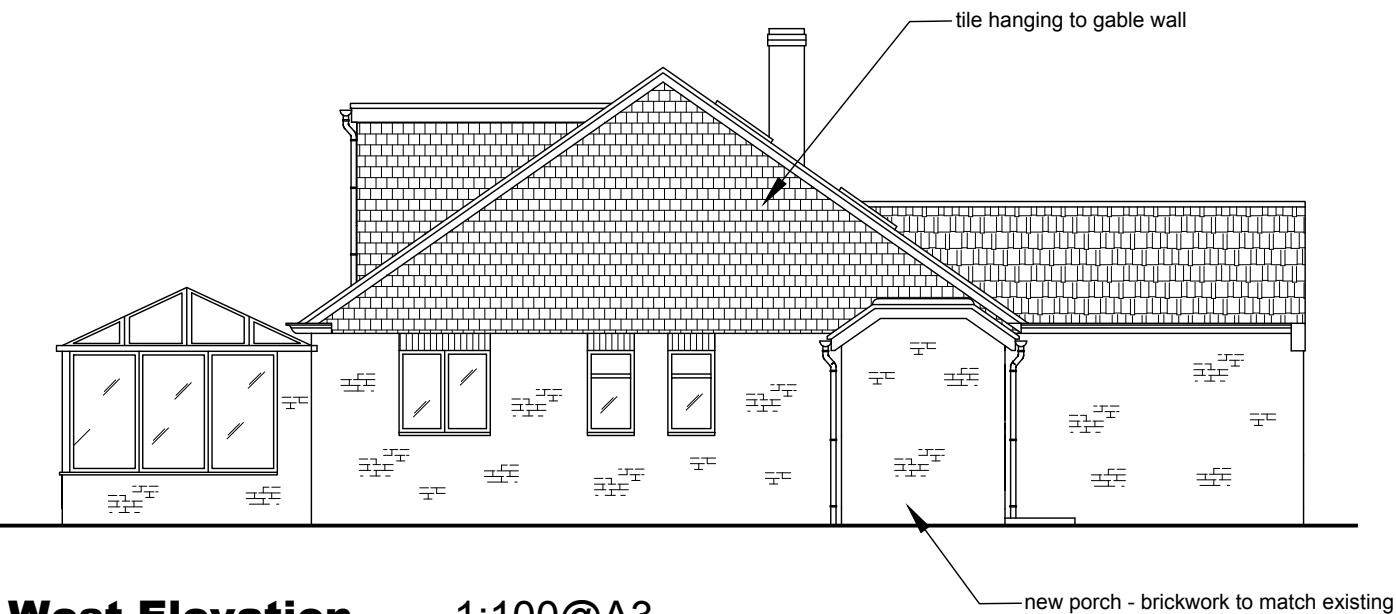

West Elevation 1:100@A3

© nat-design, all rights reserved. Use figured dimensions only. All dimensions are to be checked on site before any work is carried out. Please contact the Architect immediately regarding any discrepancies discovered on site.

PLANNING ISSUE		
Rev.	Notes	Date
 NAT Design <u>Architectural Services</u> 23 Mill Road Angmering BN16 4HT Tel: 07599 199759 E: info@nat-design.co.uk		
Project		
40 Palmer Road, Angmering, BN16 4LN		
Drawing		
Proposed Elevations		
Drawn By NSE		Scale as shown
Date Jan 2021		Revision A
Drawing No. 440 - PD - 06		

