


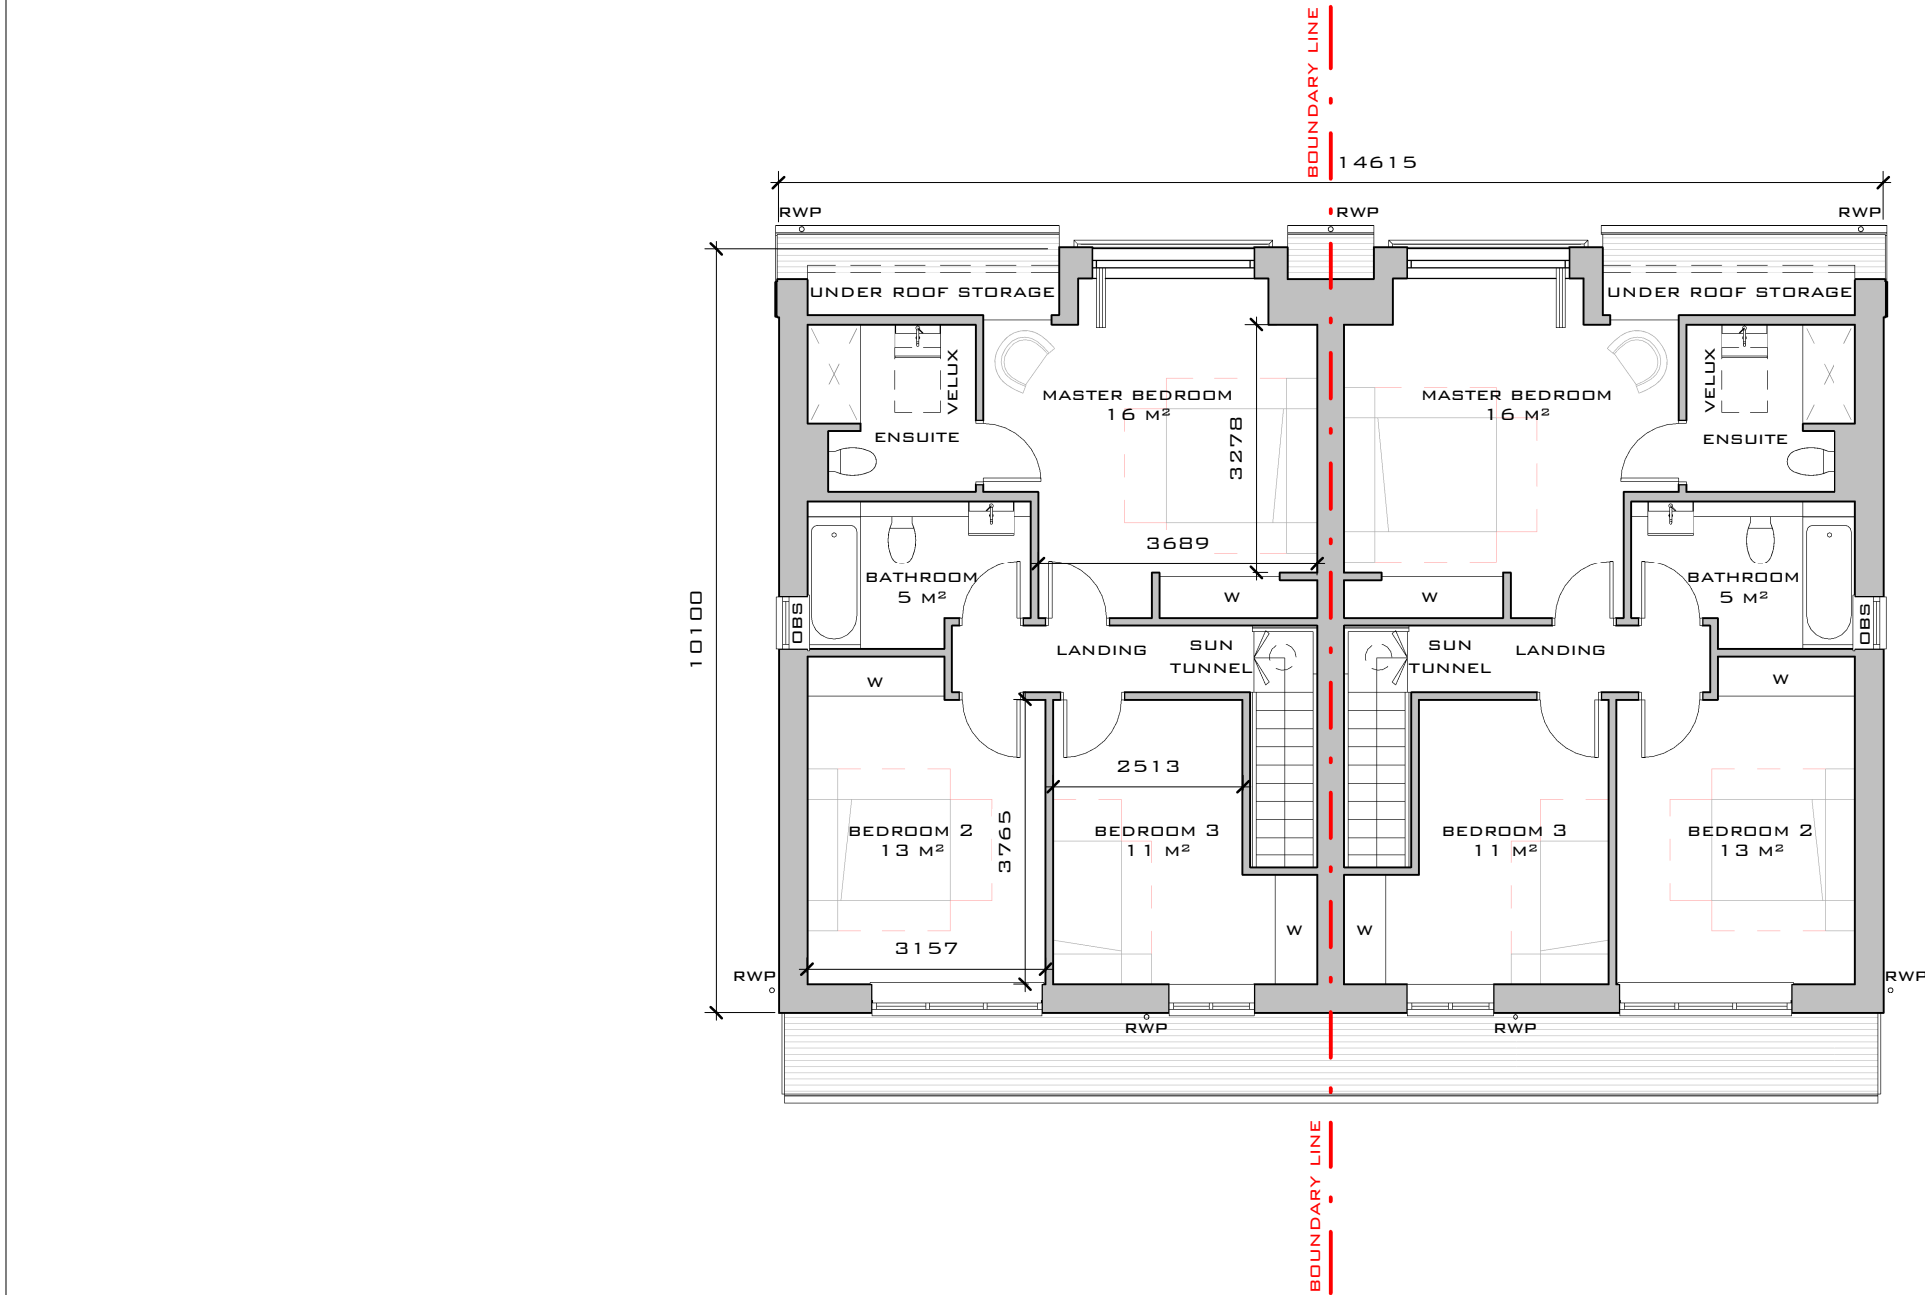

PROPOSED FIRST FLOOR PLAN

1 : 100 @ A3

NOTES:

- ALL DIMENSIONS ARE IN MM, UNLESS STATED OTHERWISE
- ANY ERRORS OR OMISSIONS TO BE NOTIFIED TO CITYZEN IMMEDIATELY
- CITYZEN IS NOT RESPONSIBLE FOR ANY BUILDING WORK THAT IS CARRIED OUT ON SITE

DRAWINGS SHOULD ONLY BE SCALED FOR PLANNING PURPOSES, DO NOT SCALE FROM THIS DRAWING FOR CONSTRUCTION PURPOSES


3 BED / 4 PERSON SEMI-DETACHED DWELLINGS 123M² GIA

LAYOUT, FOOTPRINT, SCALE, RIDGE HEIGHT & GENERAL DESIGN AS PER OUTLINE PLANNING APPROVAL A/31/18/OUT

MINOR REVISIONS TO INTERNAL LAYOUT MADE & CLARIFICATION OF MATERIALS/APPEARANCE, LANDSCAPING & ACCESS PROVIDED

B	16.11.18	APPROVAL OF RESERVED MATTERS	RS	RS	RS
A	08.06.18	FOOTPRINT REDUCED	AG	RS	RS
REV	DATE	REVISION	DRAWN	CHECKED	APPROVED

PLANNING

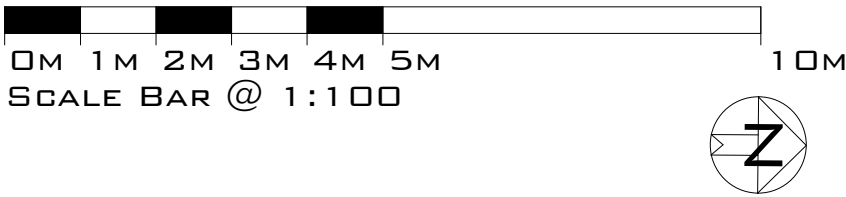

SCALE:
1 : 100 @ A3

CLIENT:
CHESTERMAN HOMES

PROJECT:
LAND TO THE NORTH OF
68 ARUNDEL ROAD
ANGMERING
BN16 4LL

TITLE:
PROPOSED FIRST FLOOR
PLAN

DESIGNER:
ROMAN SCHNECKER

©COPYRIGHT CITYZEN LIMITED

CITYZEN
ARCHITECTURE | ENVIRONMENT
MARITIME HOUSE
BASIN ROAD NORTH
HOVE
EAST SUSSEX
BN41 1WR
CONTACT@CITYZENDESIGN.CO.UK
WWW.CITYZENDESIGN.CO.UK
01273 915010



DATE:
06.03.18
DRAWING: PROJECT REF - DRG NO. (REVISION)
1802 -PL - 251 - (B)