



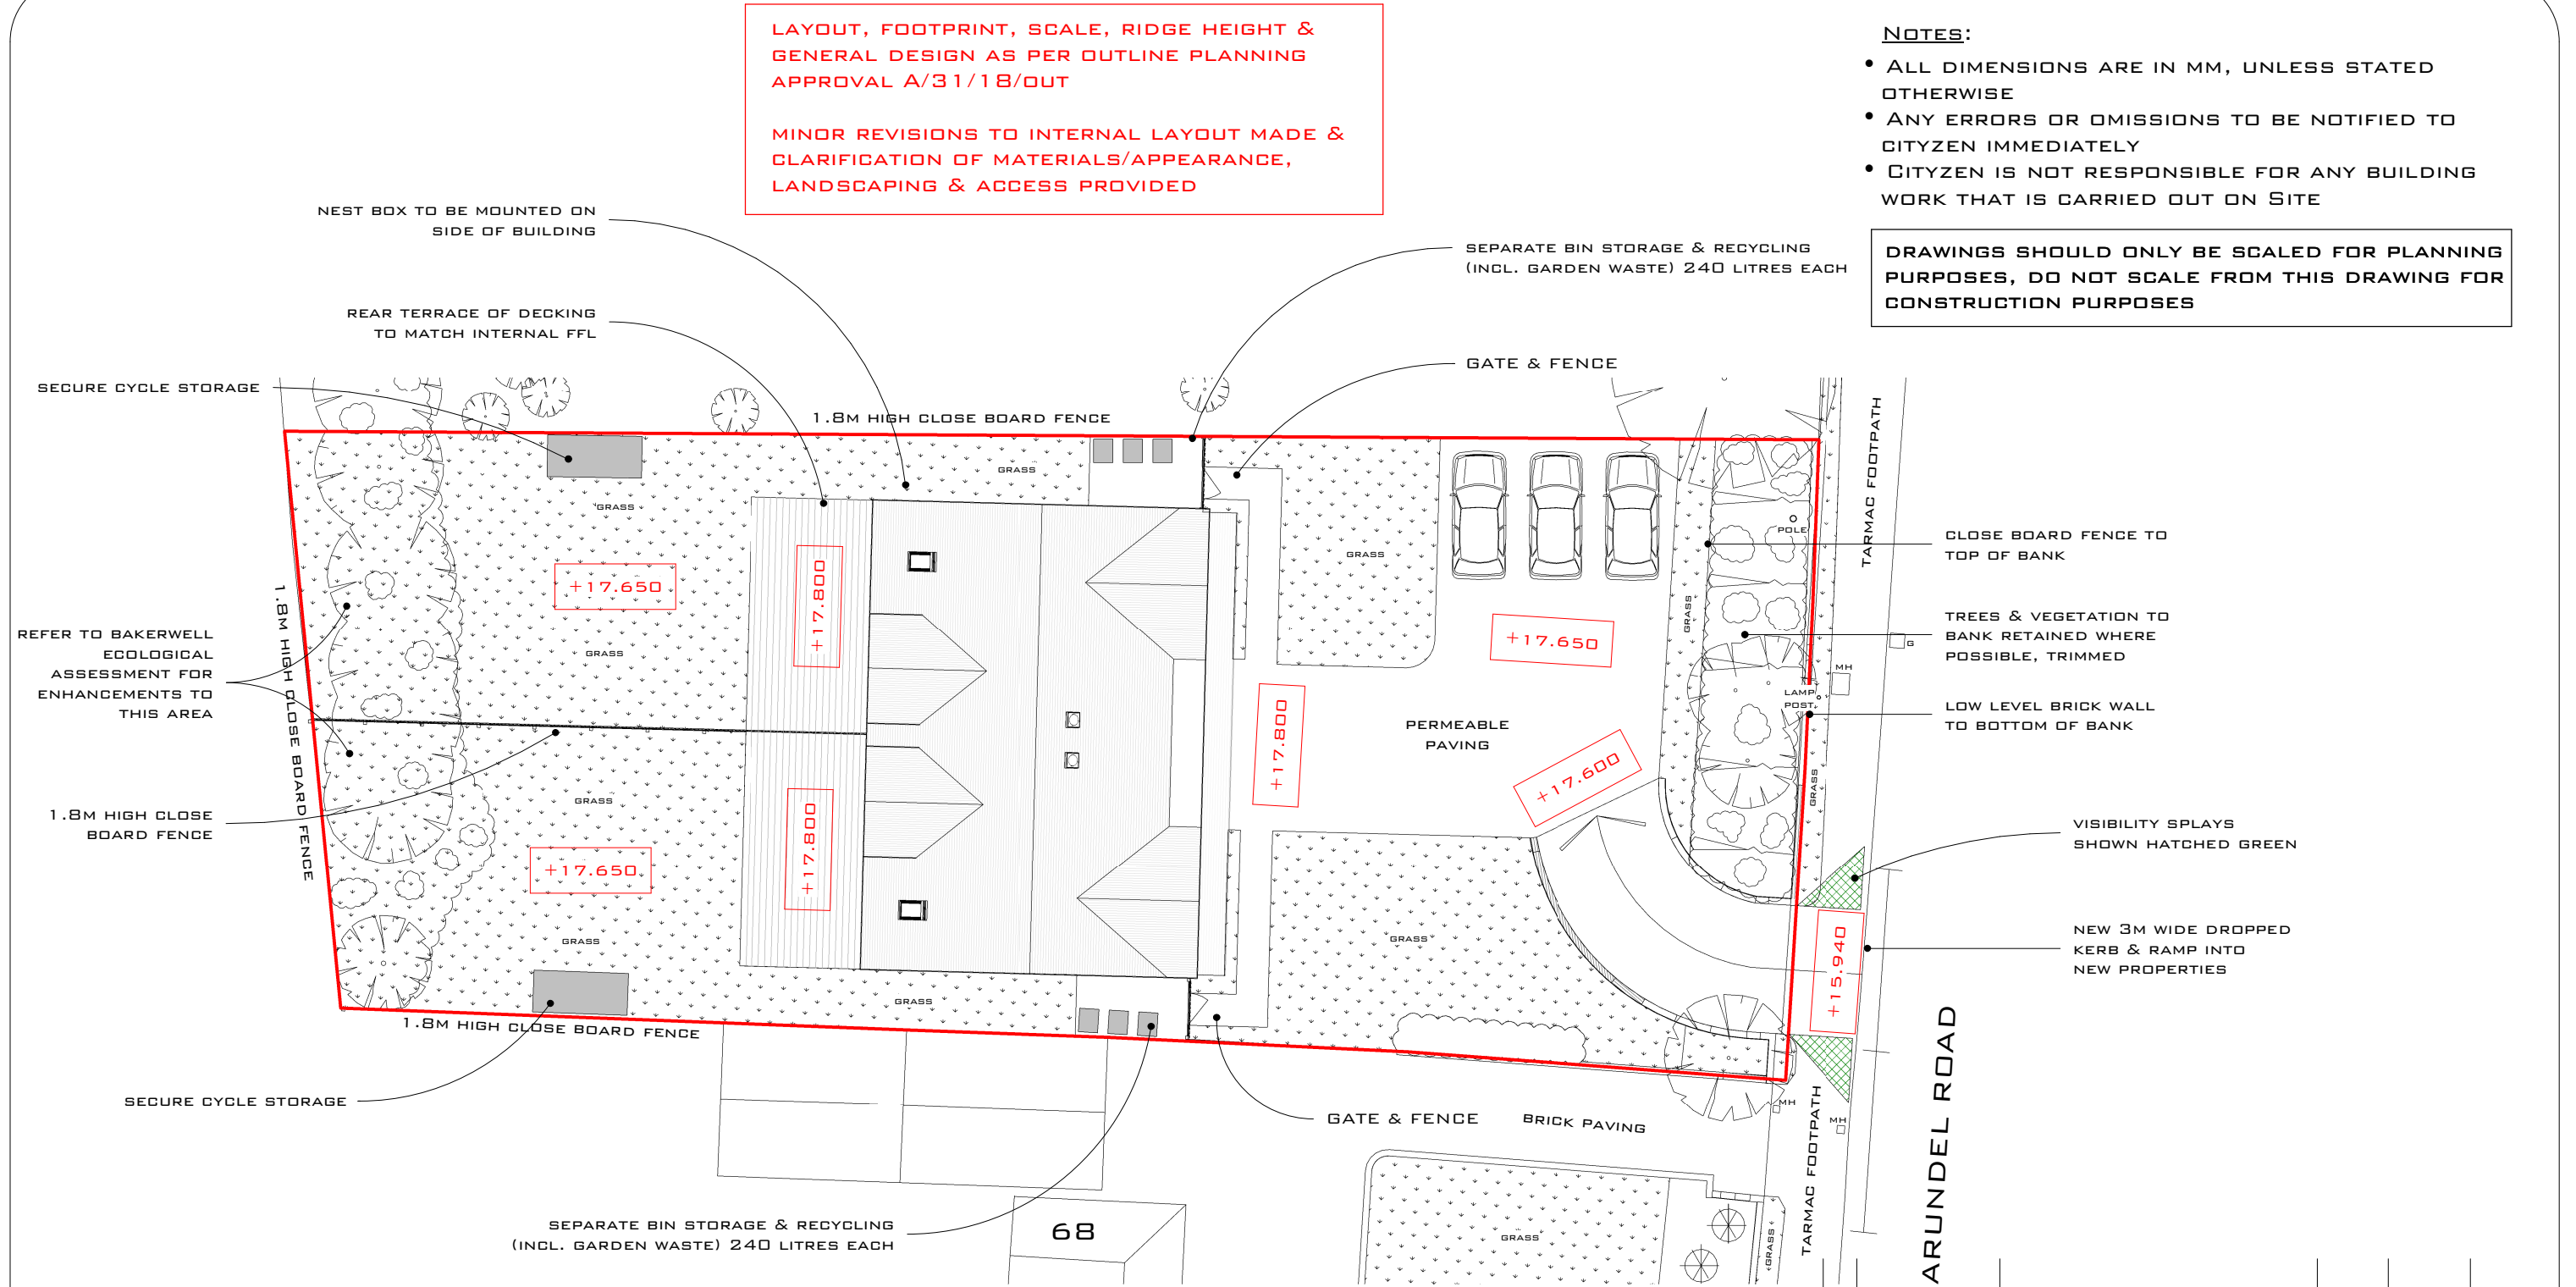

PROPOSED SITE PLAN

1 : 200 @ A3

REV	DATE	REVISION	DRAWN	CHECKED	APPROVED
PLANNING					

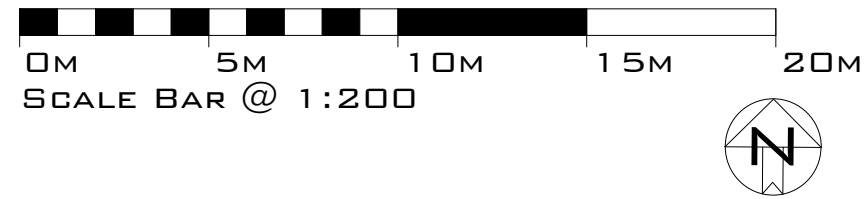

SCALE:
1 : 200 @ A3

CLIENT:
CHESTERMAN HOMES

DESIGNER:
ROMAN SCHNECKER

PROJECT:
LAND TO THE NORTH OF
68 ARUNDEL ROAD
ANGMERING
BN16 4LL

©COPYRIGHT CITYZEN LIMITED

TITLE:
PROPOSED SITE PLAN

CITYZEN
ARCHITECTURE | ENVIRONMENT
MARITIME HOUSE
BASIN ROAD NORTH
HOVE
EAST SUSSEX
BN41 1WR
CONTACT@CITYZENDESIGN.CO.UK
WWW.CITYZENDESIGN.CO.UK
01273 915010



DATE:
16.11.18
DRAWING: PROJECT REF - DRG NO. (REVISION)
1802 -PL - 151 -