




SIDE ELEVATION - NORTH EAST

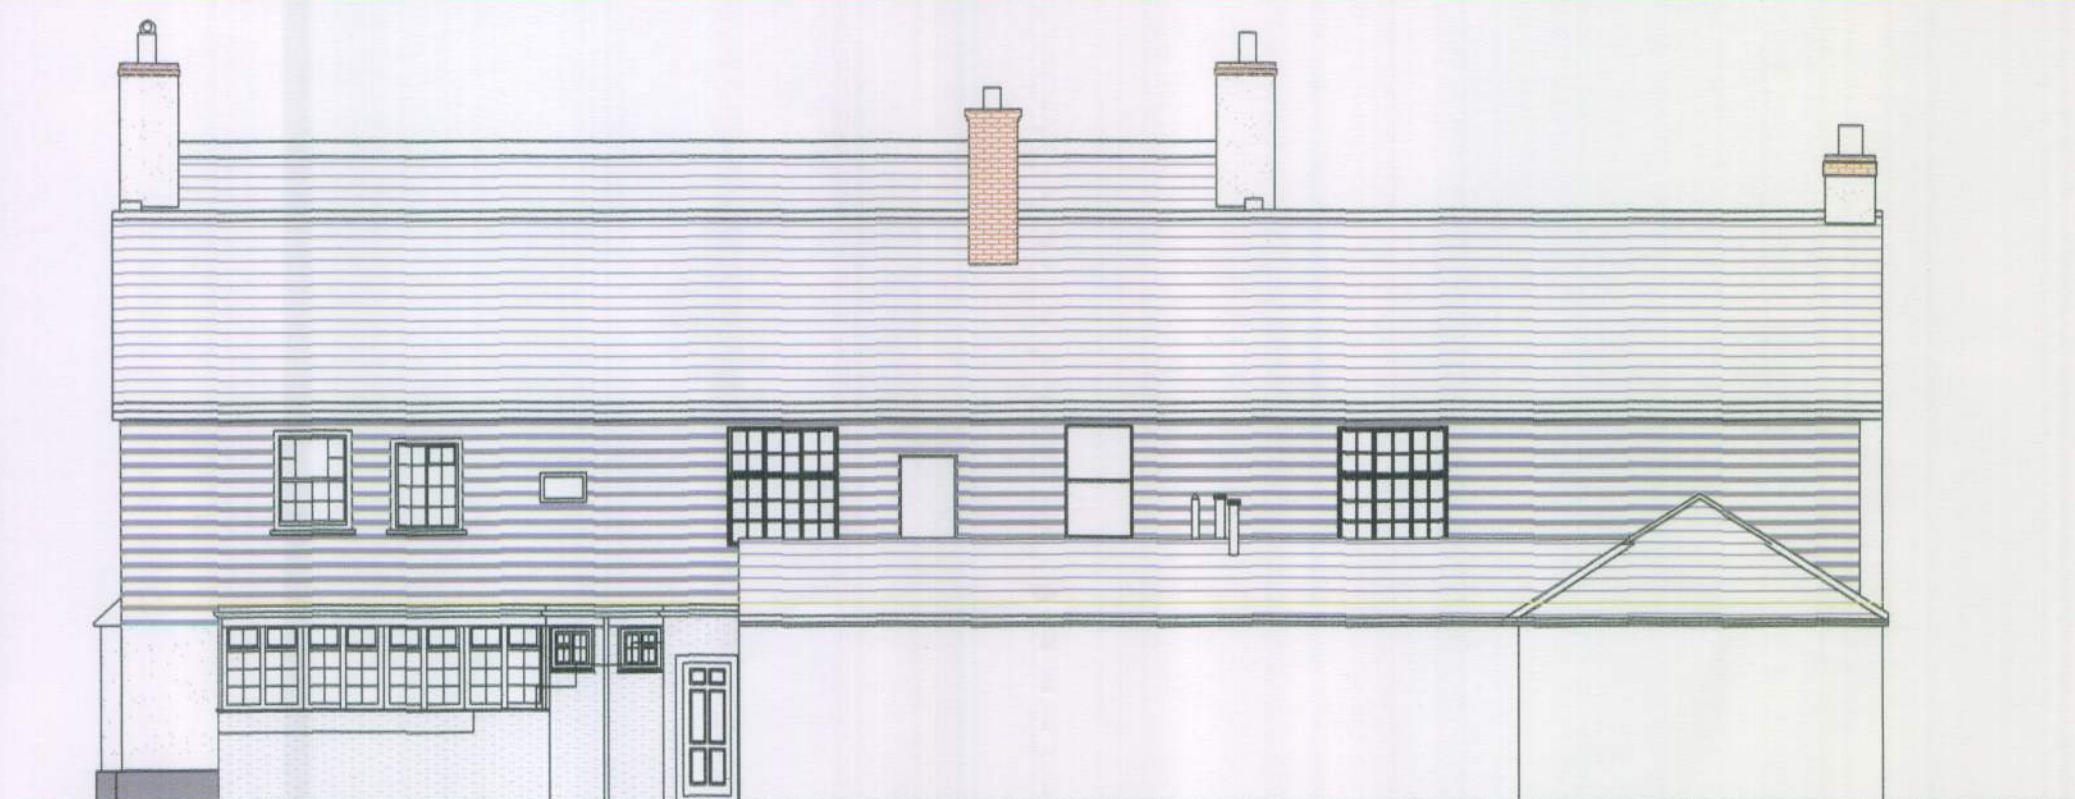


REAR ELEVATION - NORTH WEST



SIDE ELEVATION - NORTH EAST


NEW FIRE
ESCAPE

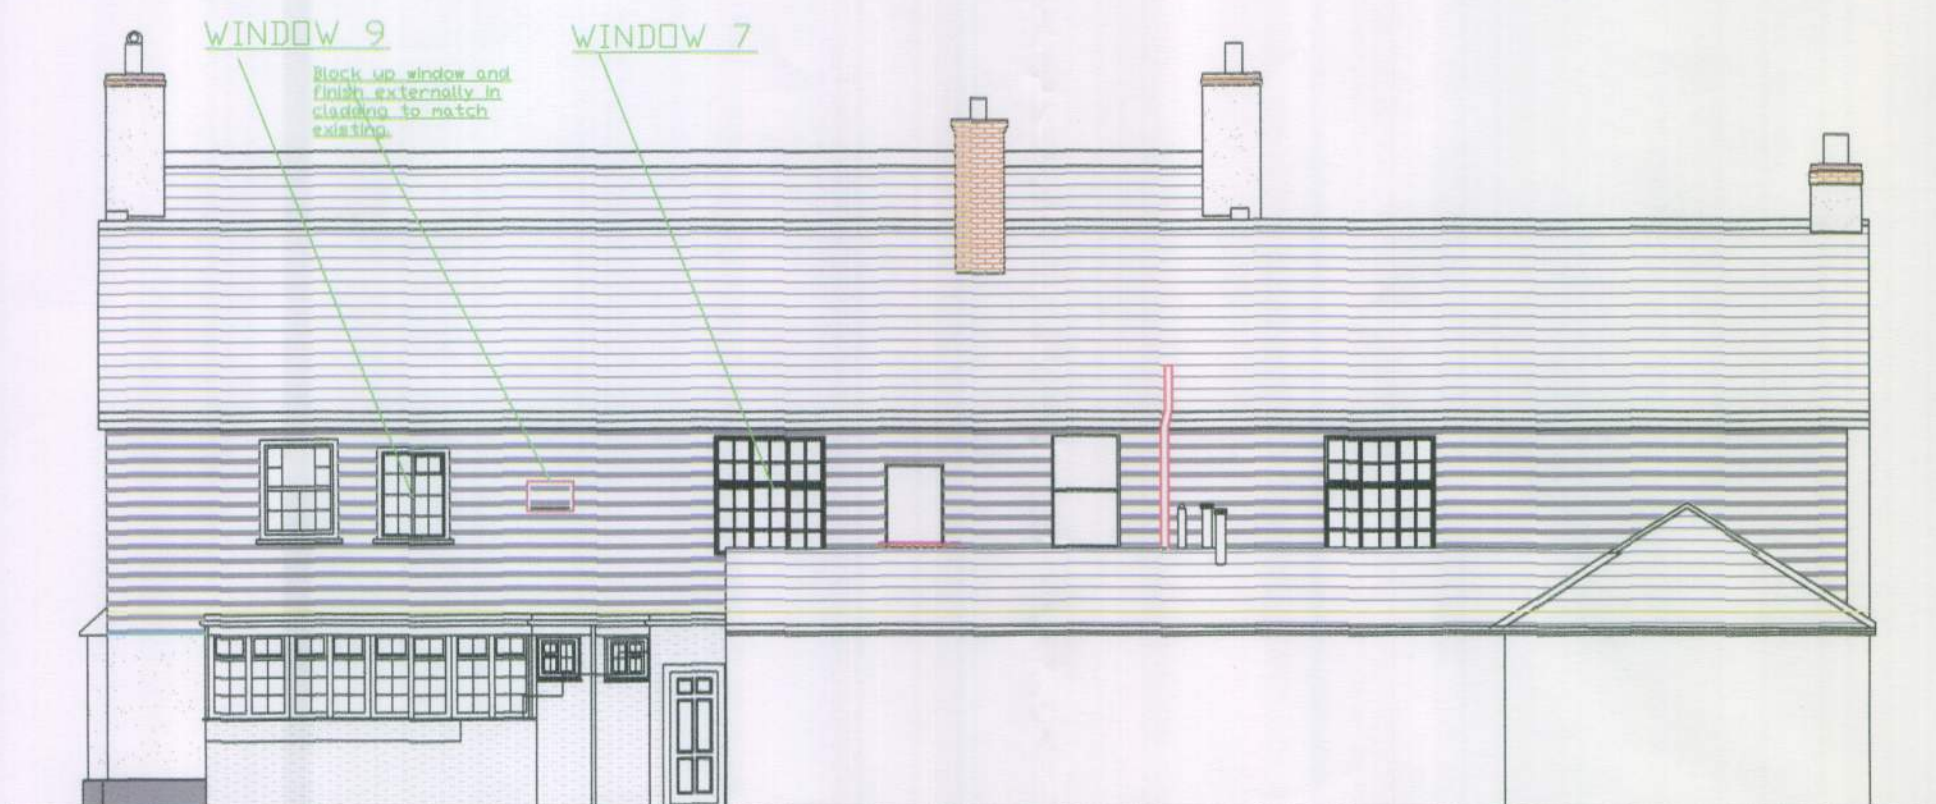


REAR ELEVATION - NORTH WEST

EXISTING ELEVATIONS 1:100


PROPOSED ELEVATIONS 1:100

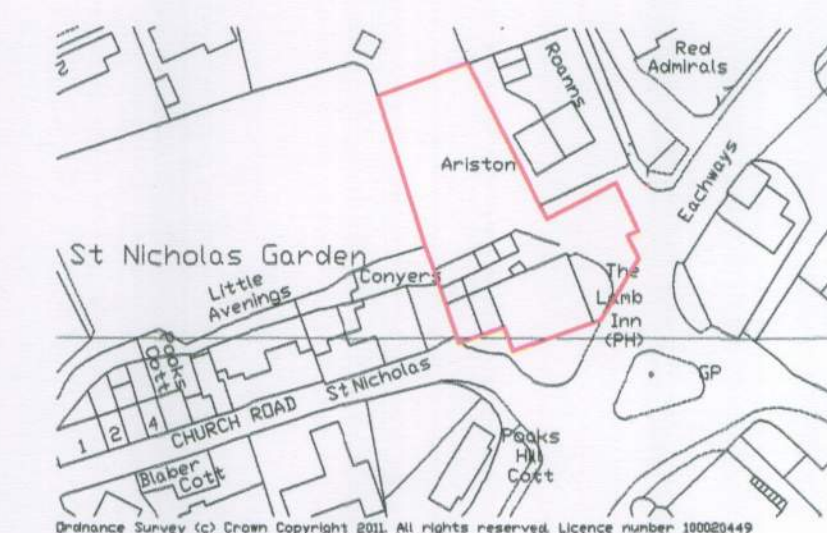


LOCATION 1:1250

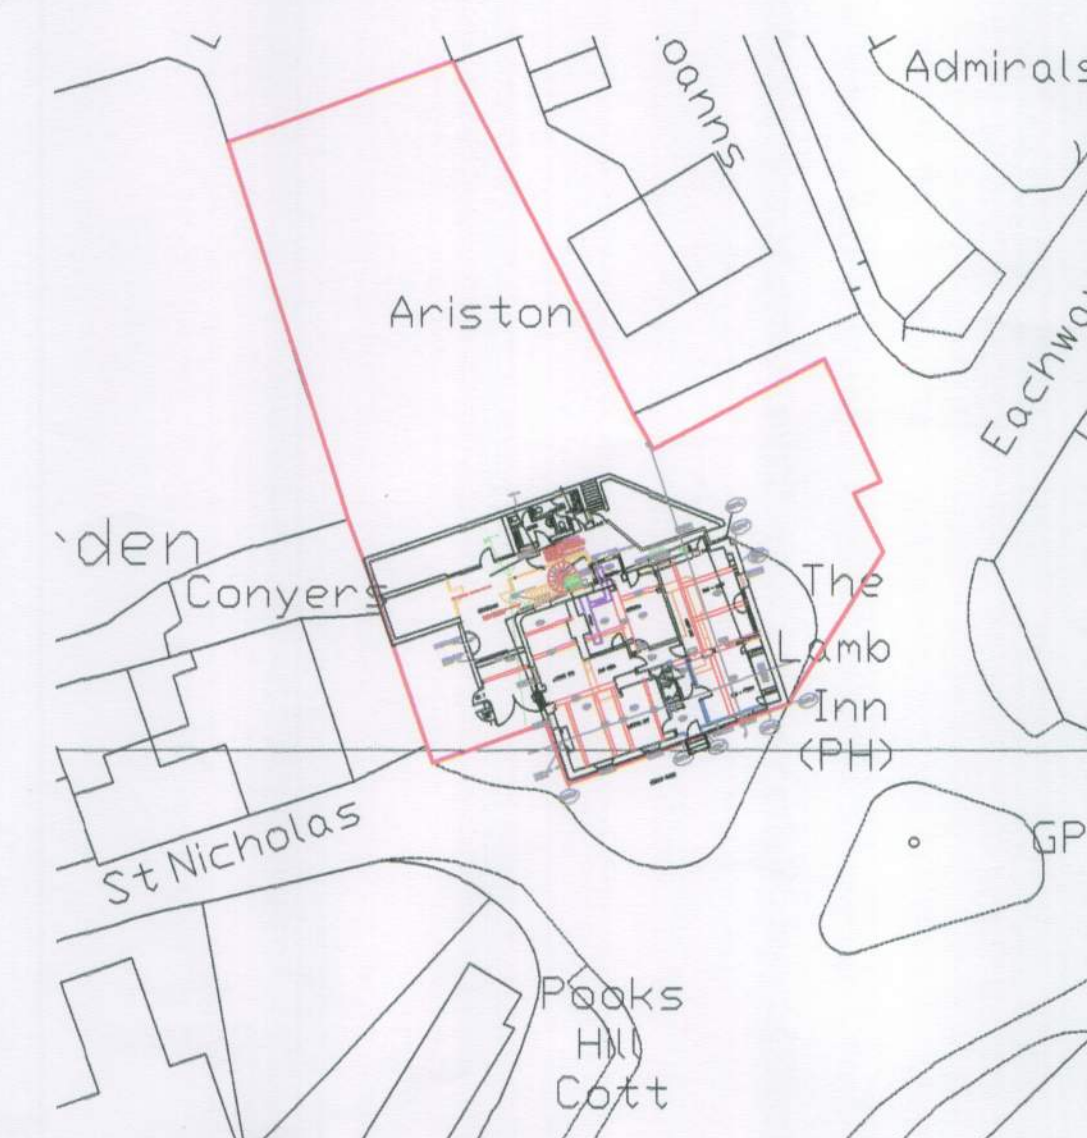

BLOCK 1:500

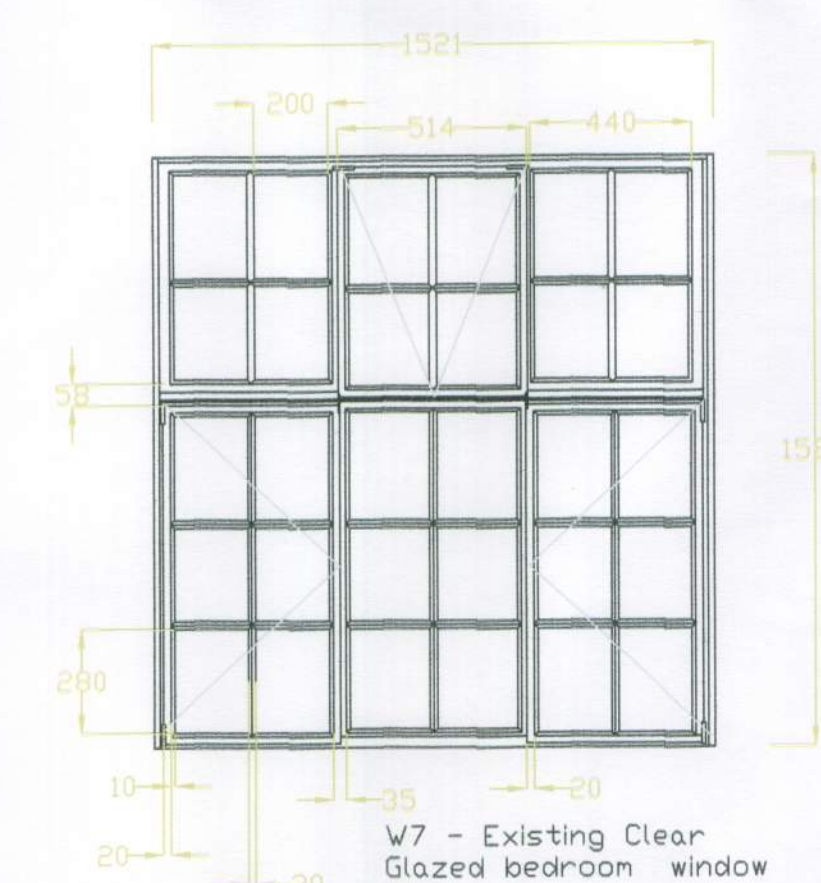


W7 - Existing Clear Glazed bedroom window

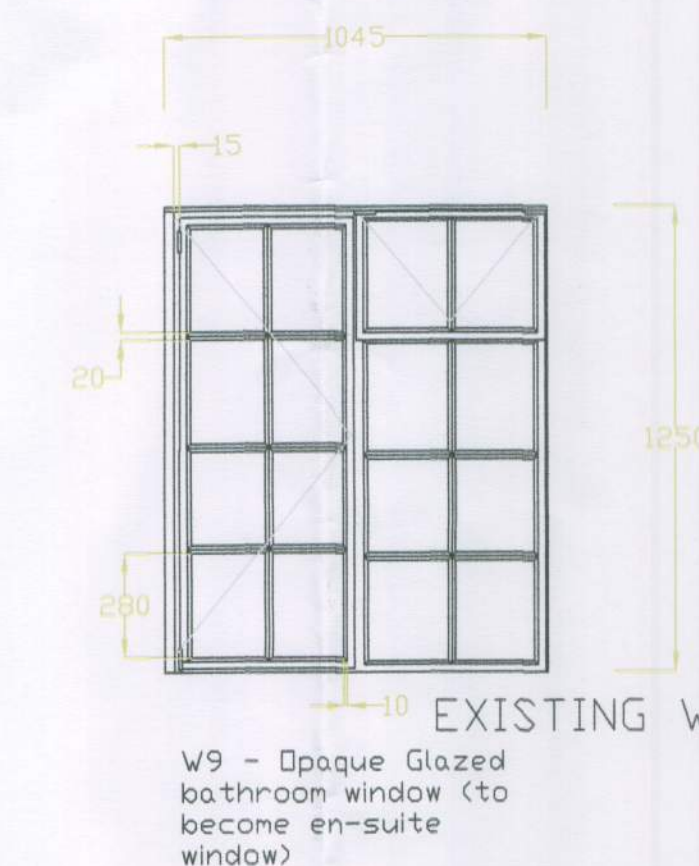


W9 - Opaque Glazed bathroom window (to become en-suite window)

EXISTING WINDOWS 7 & 9 1:20

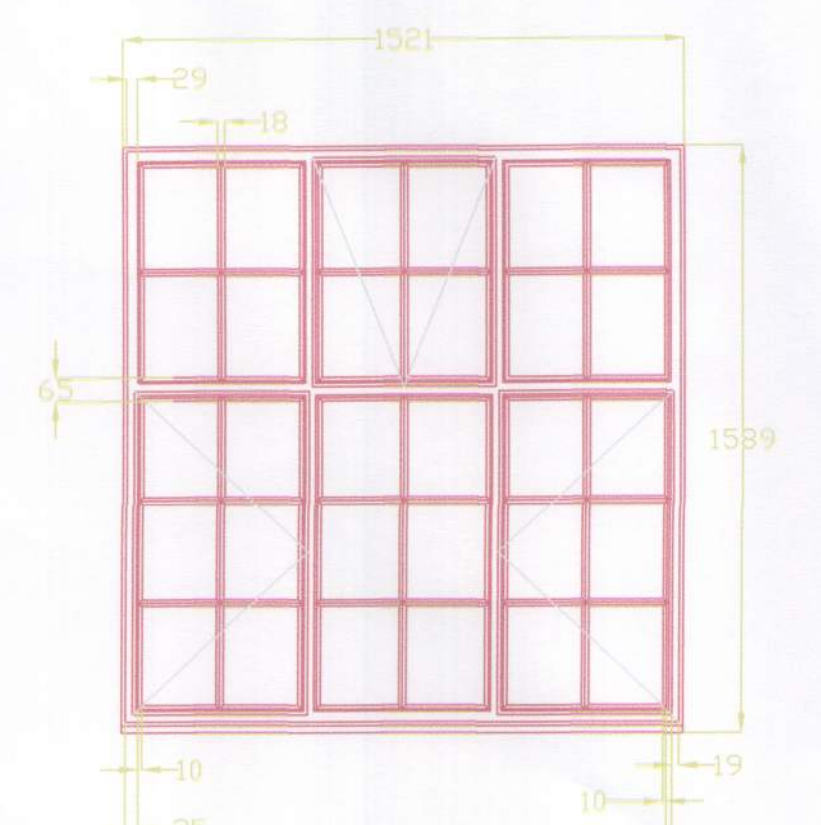


W7 - New Window profile double glazed aluminium Crown profile by SAPA

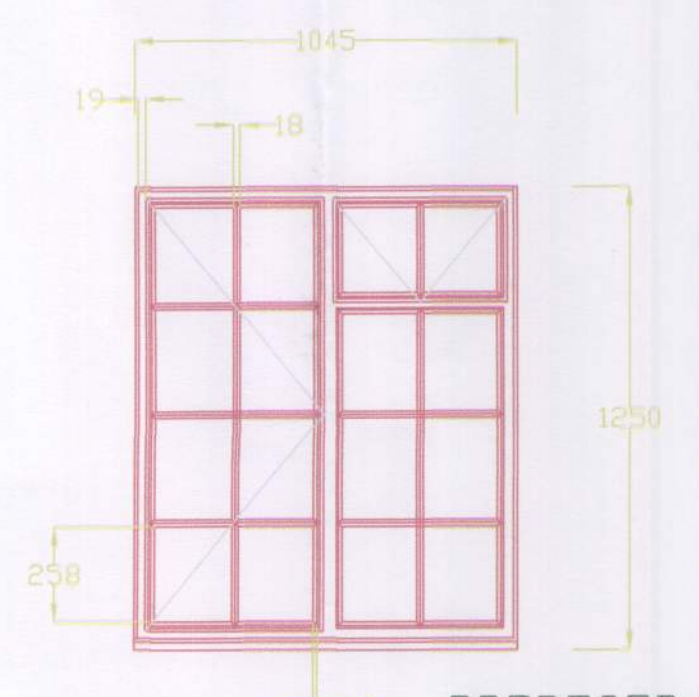


W9 - New Opaque Glazed bathroom window (to become en-suite window), double glazed aluminium Crown profile by SAPA

PROPOSED WINDOWS 7 & 9 1:20

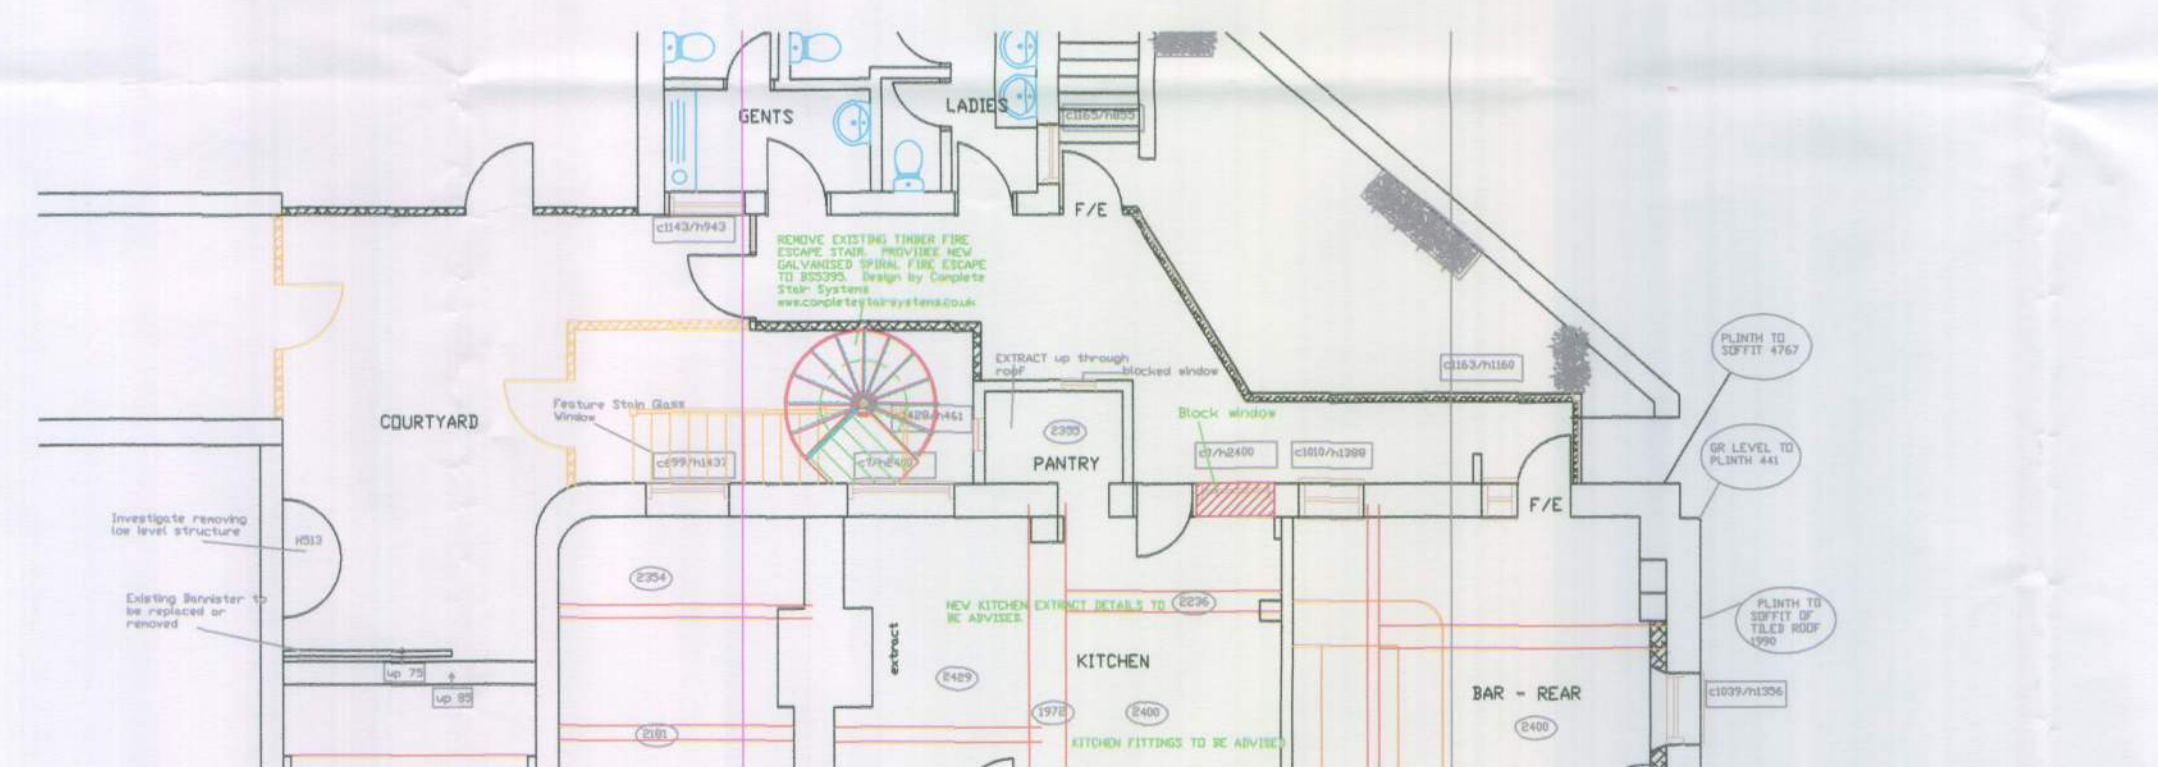

PROPOSED GR. FLOOR PLAN 1:100

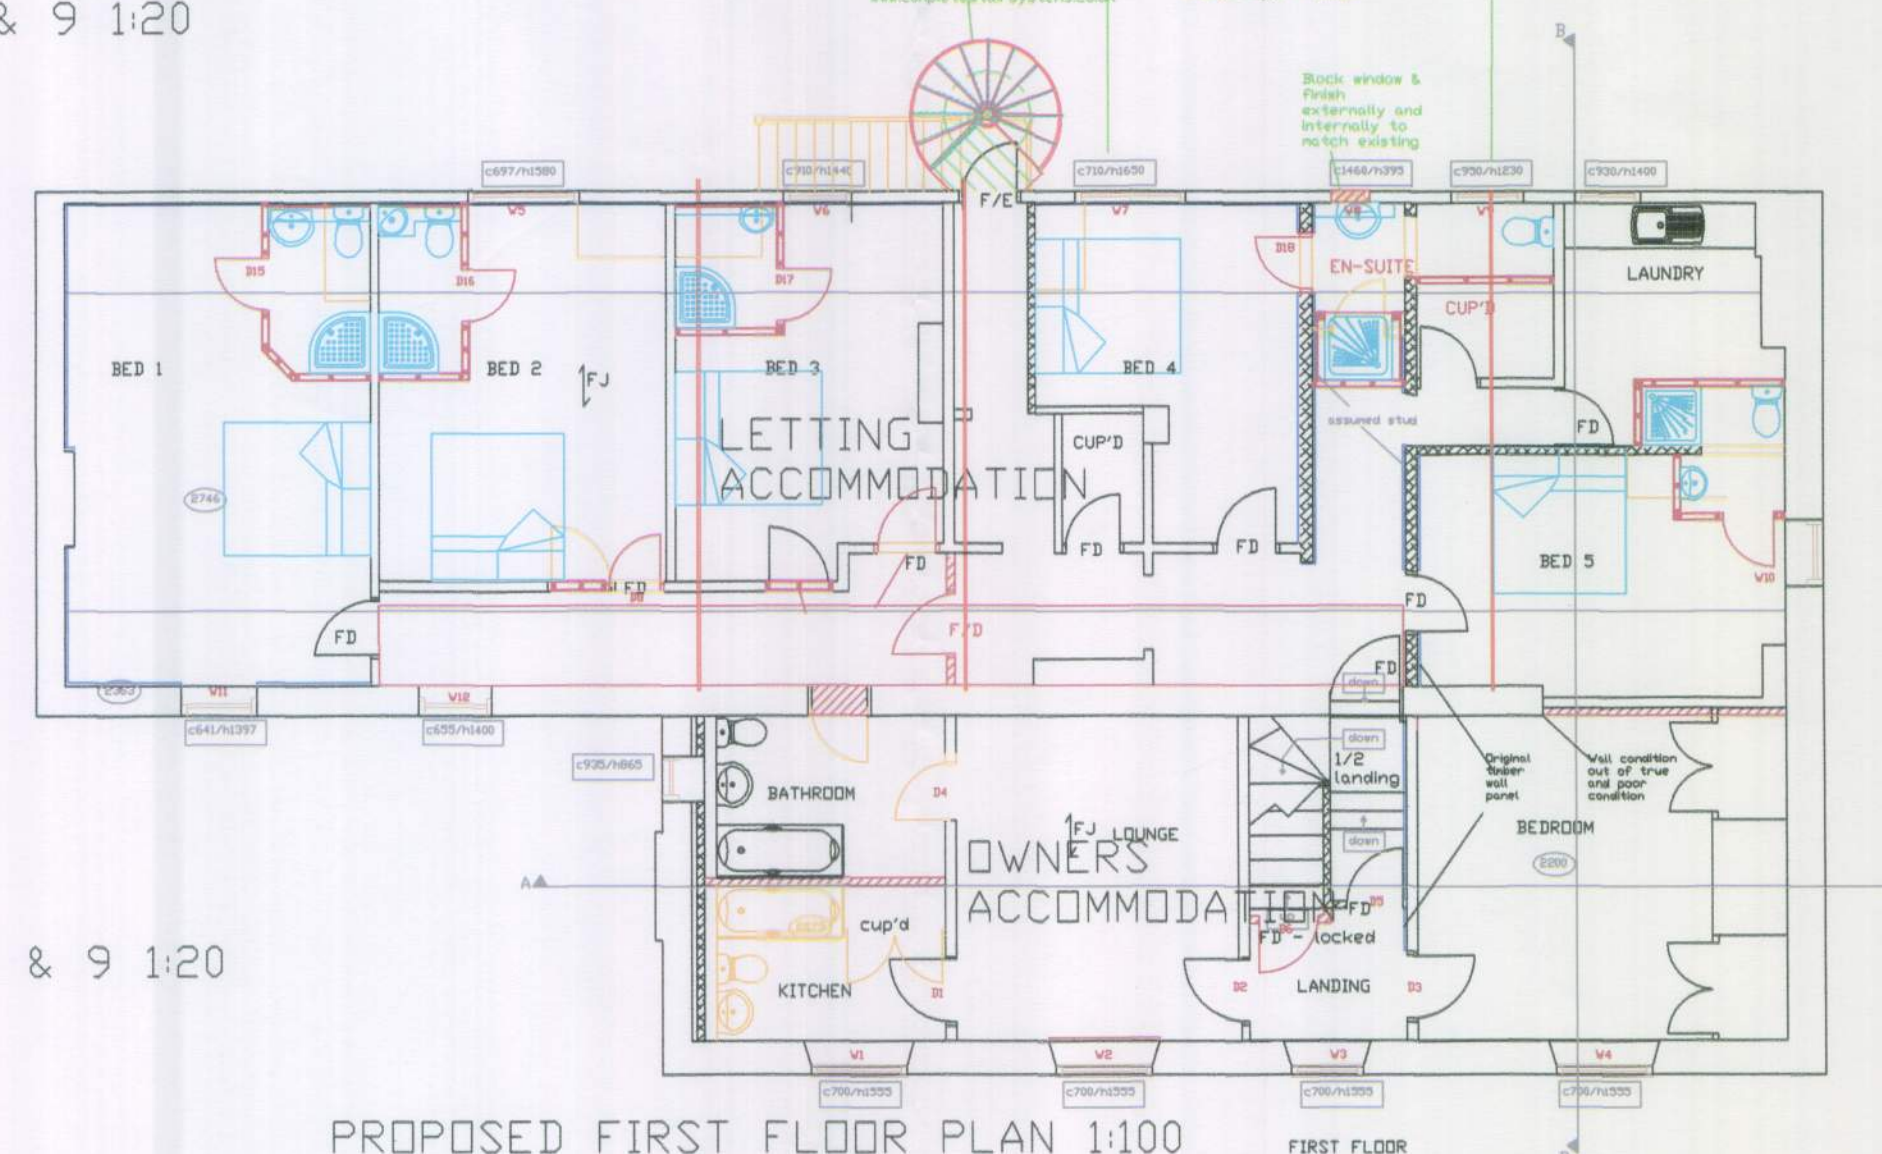

PROPOSED FIRST FLOOR PLAN 1:100



TYPICAL FIRE ESCAPE n.t.s.

ISSUED FOR PLANNING APPLICATION
22/11/11 PLANNING APPLICATION NO. 4
FOR WINDOWS, FIRE ESCAPE & KITCHEN
EXTRACT

All dimensions to be checked on site prior to commencement of work, except for planning purposes.

This drawing is the copyright of

CALDOTE LTD

and may not be copied, altered or reproduced in any way without written authority.

CALDOTE LTD

41 WILLOWHAYNE AVE

EAST PRESTON

WEST SUSSEX

BN16 1PL Telephone 01903 859176

EXISTING & PROPOSED ELEVATIONS, LOCATION & BLOCK, EX. & PROPOSED WINDOWS & FIRE ESCAPE

The Lamb

Angmering

West Sussex

BN16 4EQ

CLIENT Mr Newbon

Issue Details By Date

SCALE AS SHOWN ON A1

DATE 22/11/11

DRAWING NUMBER 11045/4-02