



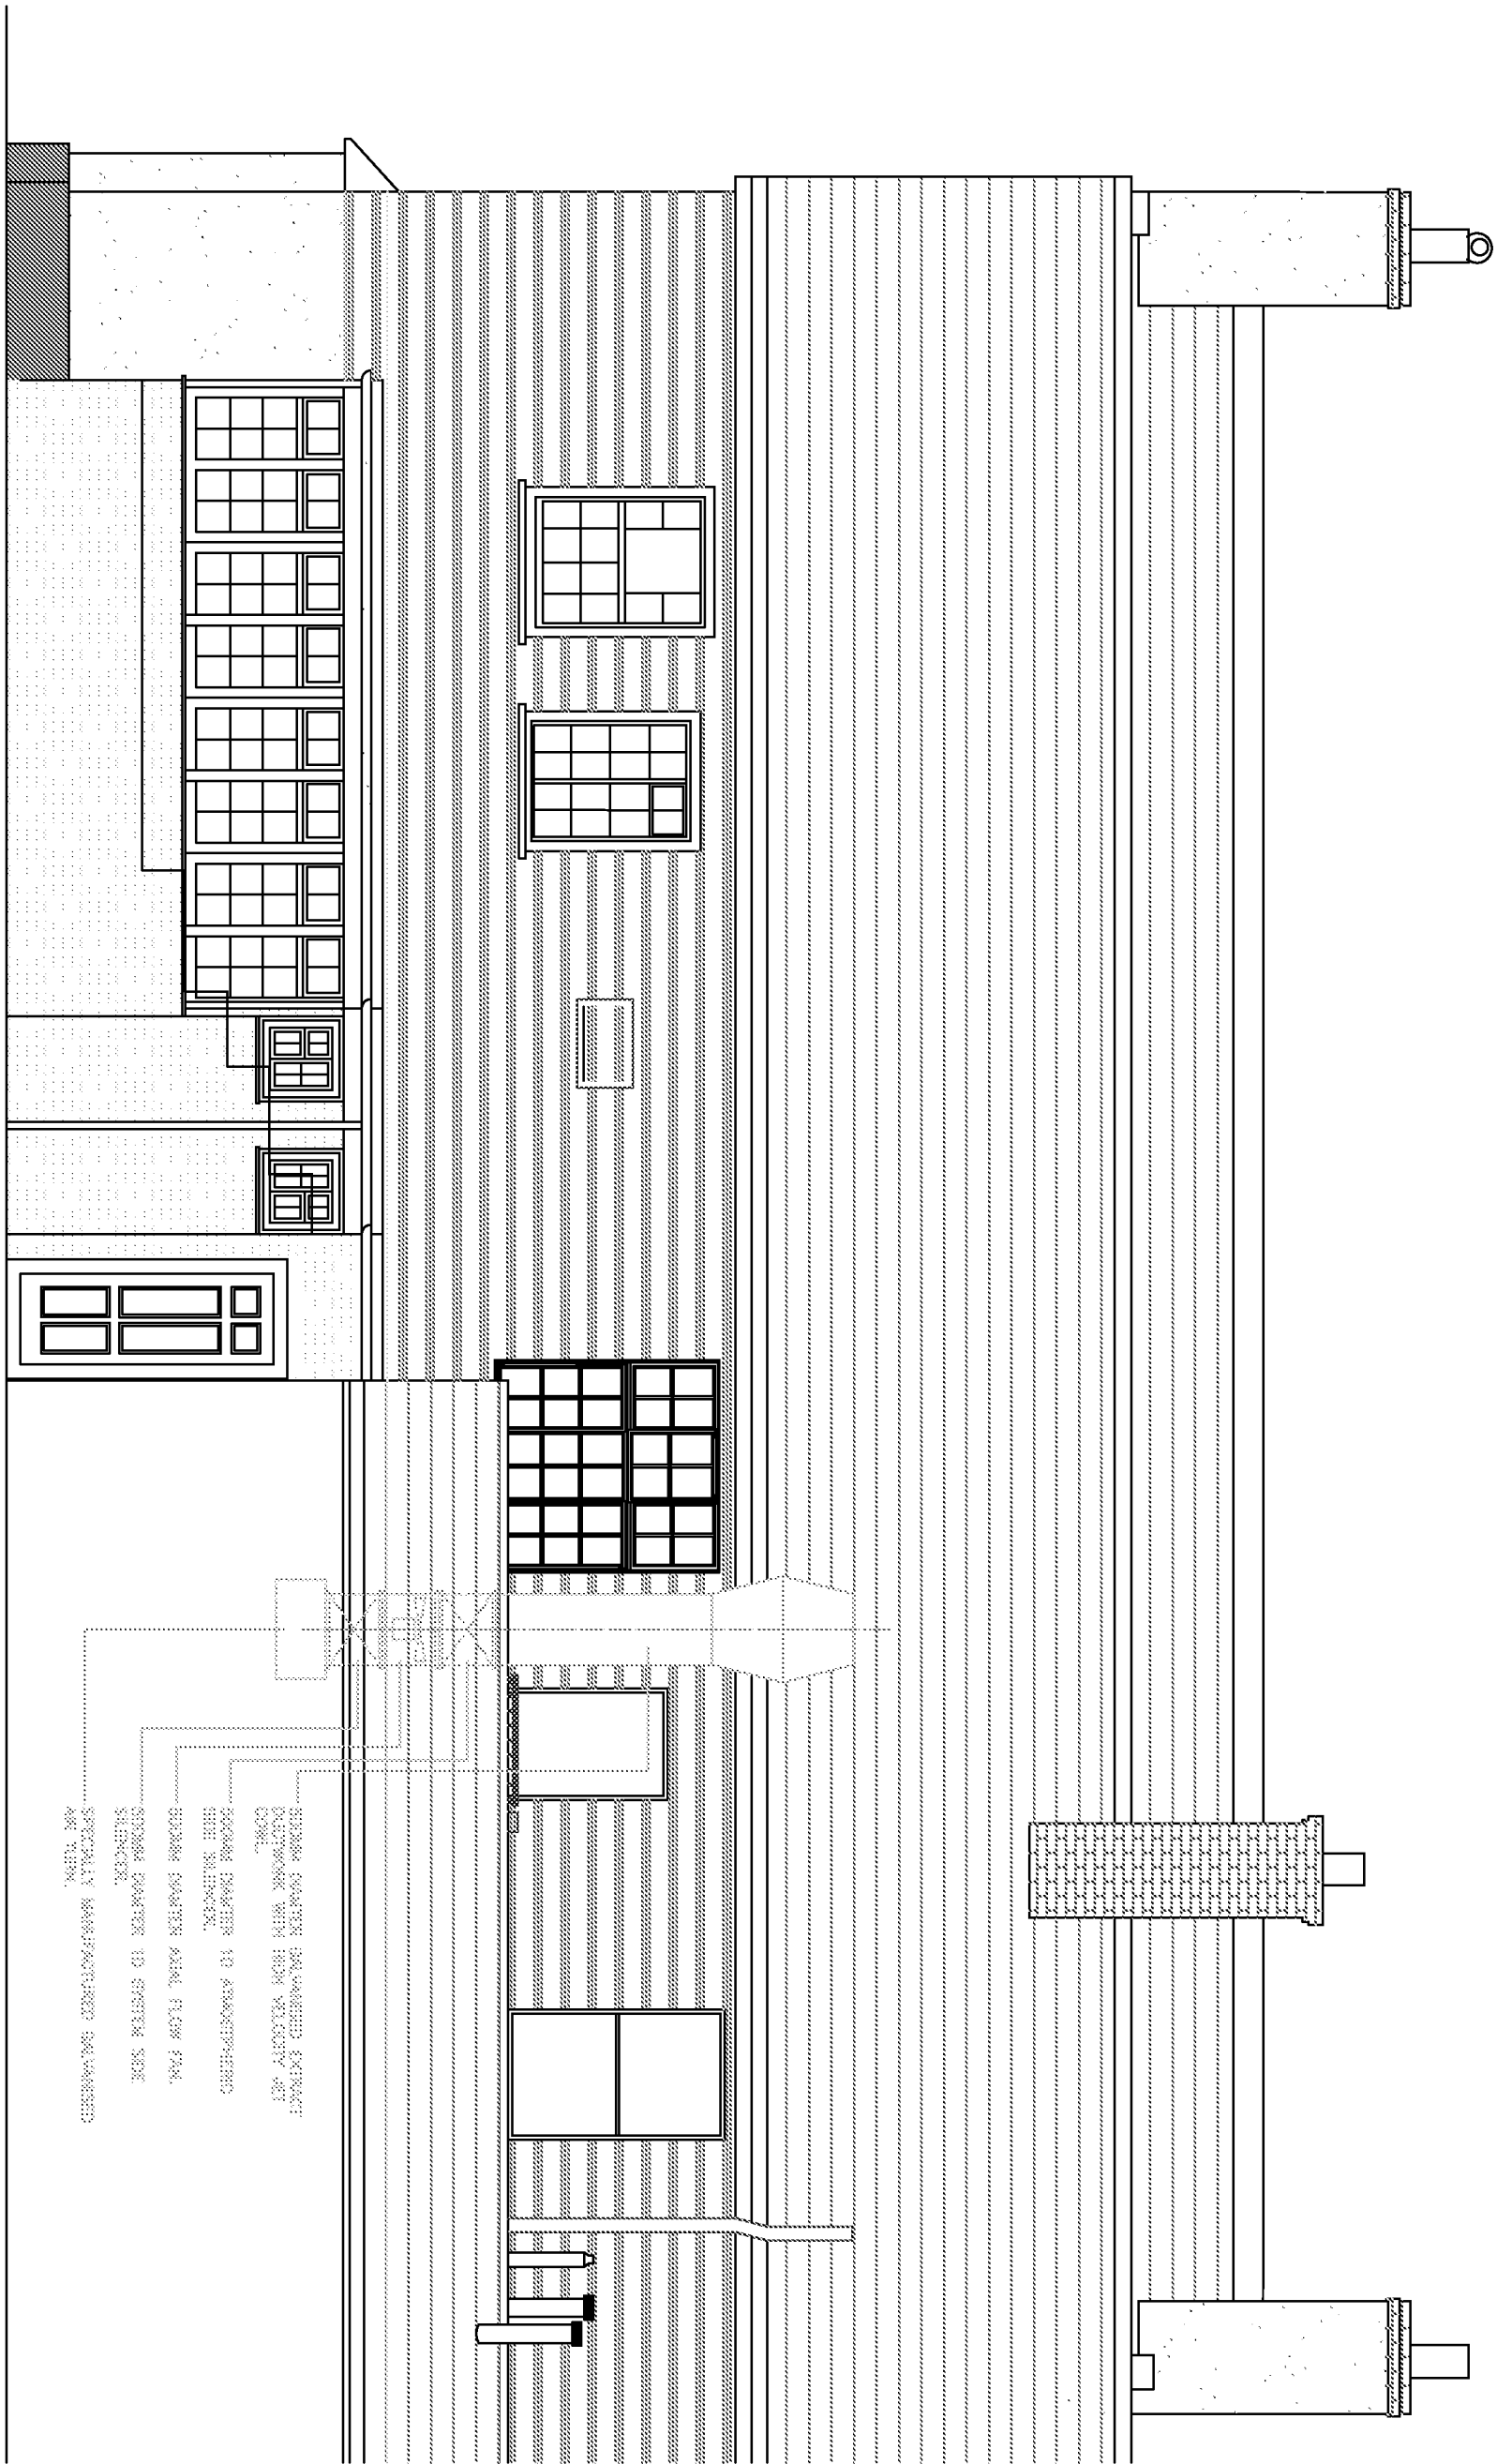


REAR ELEVATION – NORTH WEST



SIDE ELEVATION – NORTH EAST

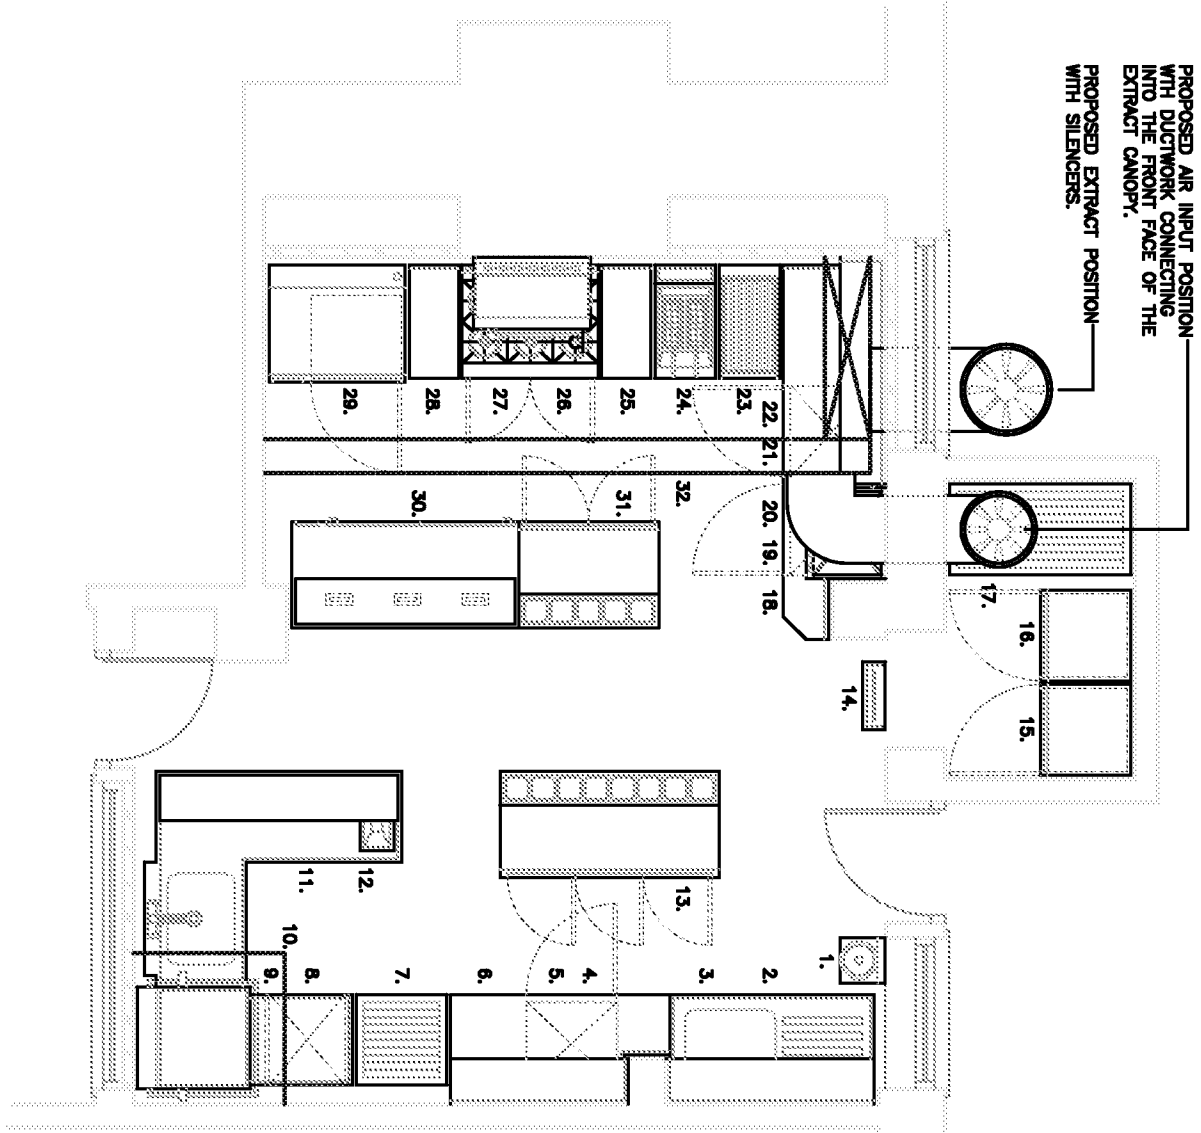

- EXISTING WASH HAND BASIN.
- EXISTING SINK UNIT.
- TWO TIER WALL SHELF.
- WALL BENCH.
- UNDERCOUNTER FREEZER.
- TWO TIER WALL SHELF.
- PAV / CROCKERY RACK.
- DISHWASH TUBING WITH BASSET RUNNERS.
- DISHWASHER.
- CONDENSER CUPBTRY.
- DISHWASH TUBING WITH BOWL.
- TWO TIER CUPBSET.
- COUNTER REFRIGERATION WITH SINKETTE.
- WALL MOUNTED INSECT KILLER.
- REFRIGERATOR.
- FREEZER.
- STOVE/ RACON.
- WALL BENCH.
- UNDERCOUNTER REFRIGERATOR.
- MICROWAVE OVEN ON SHELF.
- UNDERCOUNTER REFRIGERATOR.
- TWO TIER WALL SHELF.
- CHIN GRILL ON STAND.
- POTTS.
- WALL BENCH.
- 3X BAKEN NAME.
- DRILL ON SHELF.
- WALL BENCH.
- COMBINATION OVEN ON STAND.
- HOTDISPBOARD WITH HEATED CUPBTRY.
- COUNTER REFRIGERATION WITH SINKETTE.
- EXTRACT / AIR INLET CUPBTRY.
- WALL CLODING – NOT SHOWN.
- UNITED.
- ONE INTERLOCK PANEL – NOT SHOWN

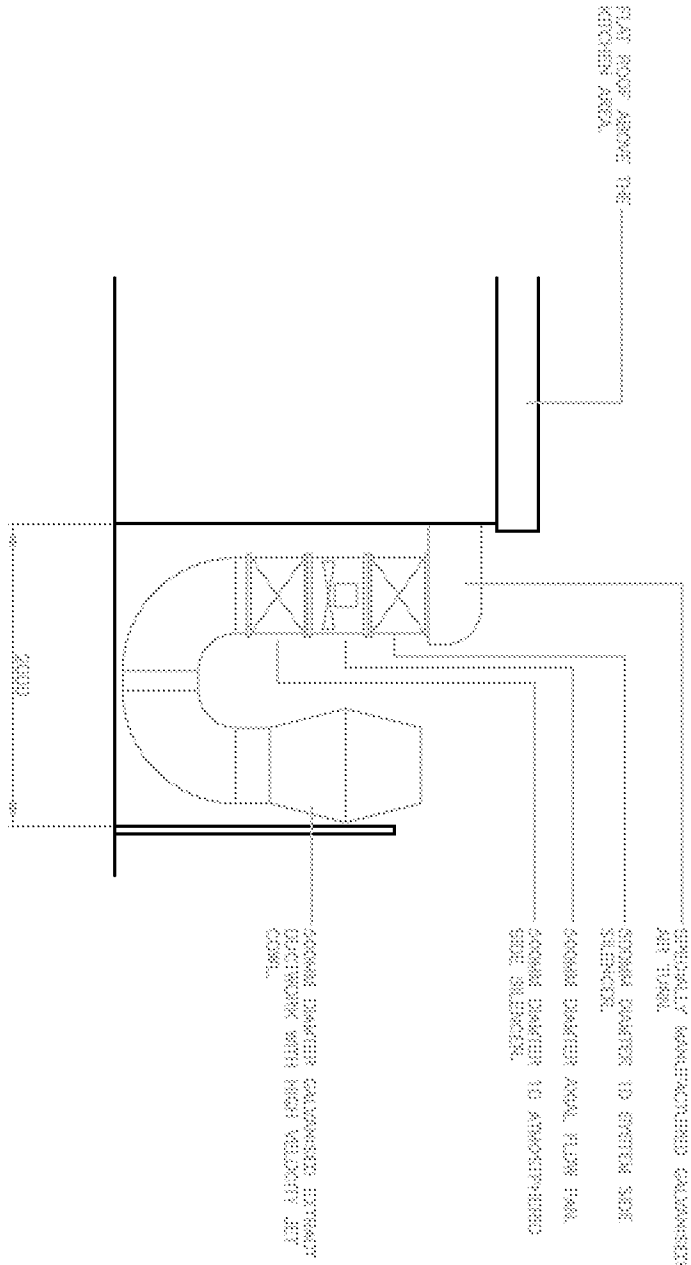

ALTERNATIVE DUCT ROUTE
IN REAR YARD AREA.

Rev.	Date.	Revision.		By.	
Client: Unit 1a, Fountain Mill, Church Street, Rakefoot, Haslingden, Rossendale, Lancashire, BB4 5RE Tel : 01706 244810 Fax: 01706 244811 MAINLAND CATERING EQUIPMENT LTD.					
Job Title.		THE LAMB, WEST SUSSEX			
Drawing Title.		PROPOSED EXTRACT SCHEME		Scale.	
Drawn by.		C. ASPDEN		Dwg No.	
Date.		23-11-11		3255-2	