





SIDE ELEVATION - NORTH EAST

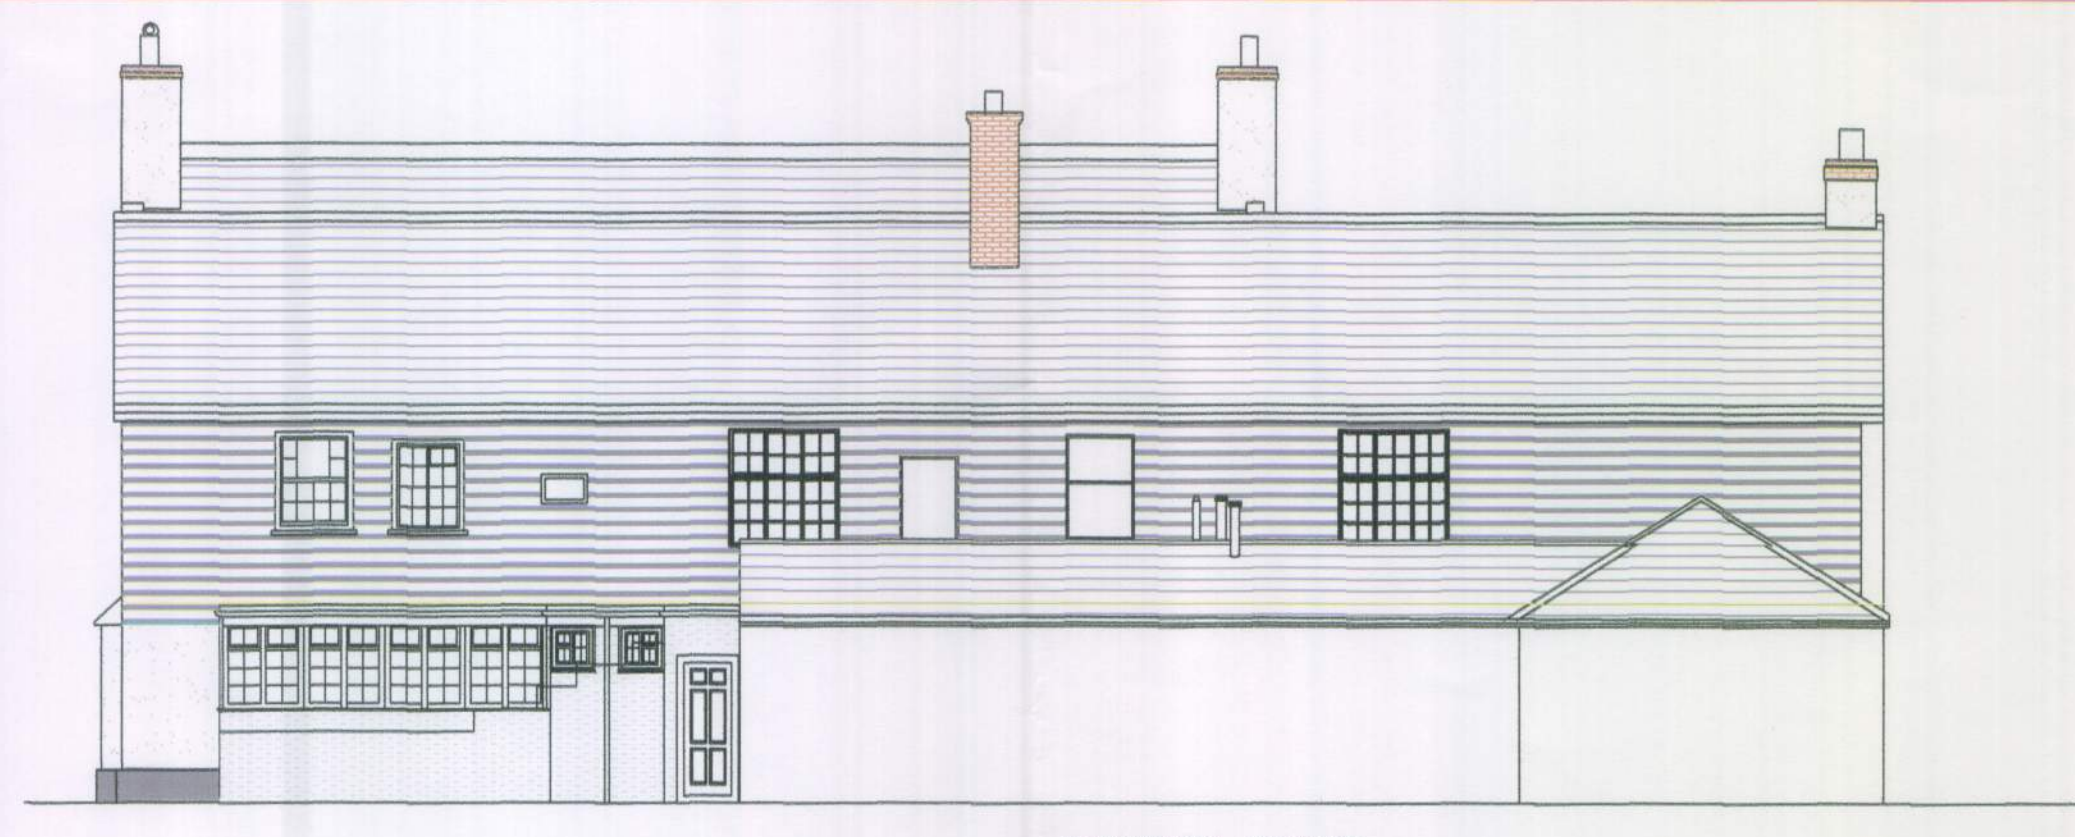

REAR ELEVATION - NORTH WEST

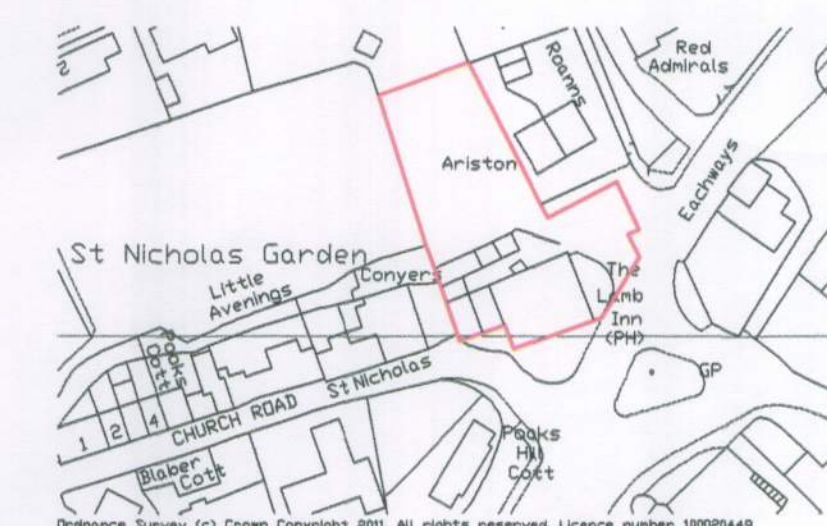


LOCATION 1:1250




SIDE ELEVATION - NORTH EAST


EXISTING ELEVATIONS 1:100

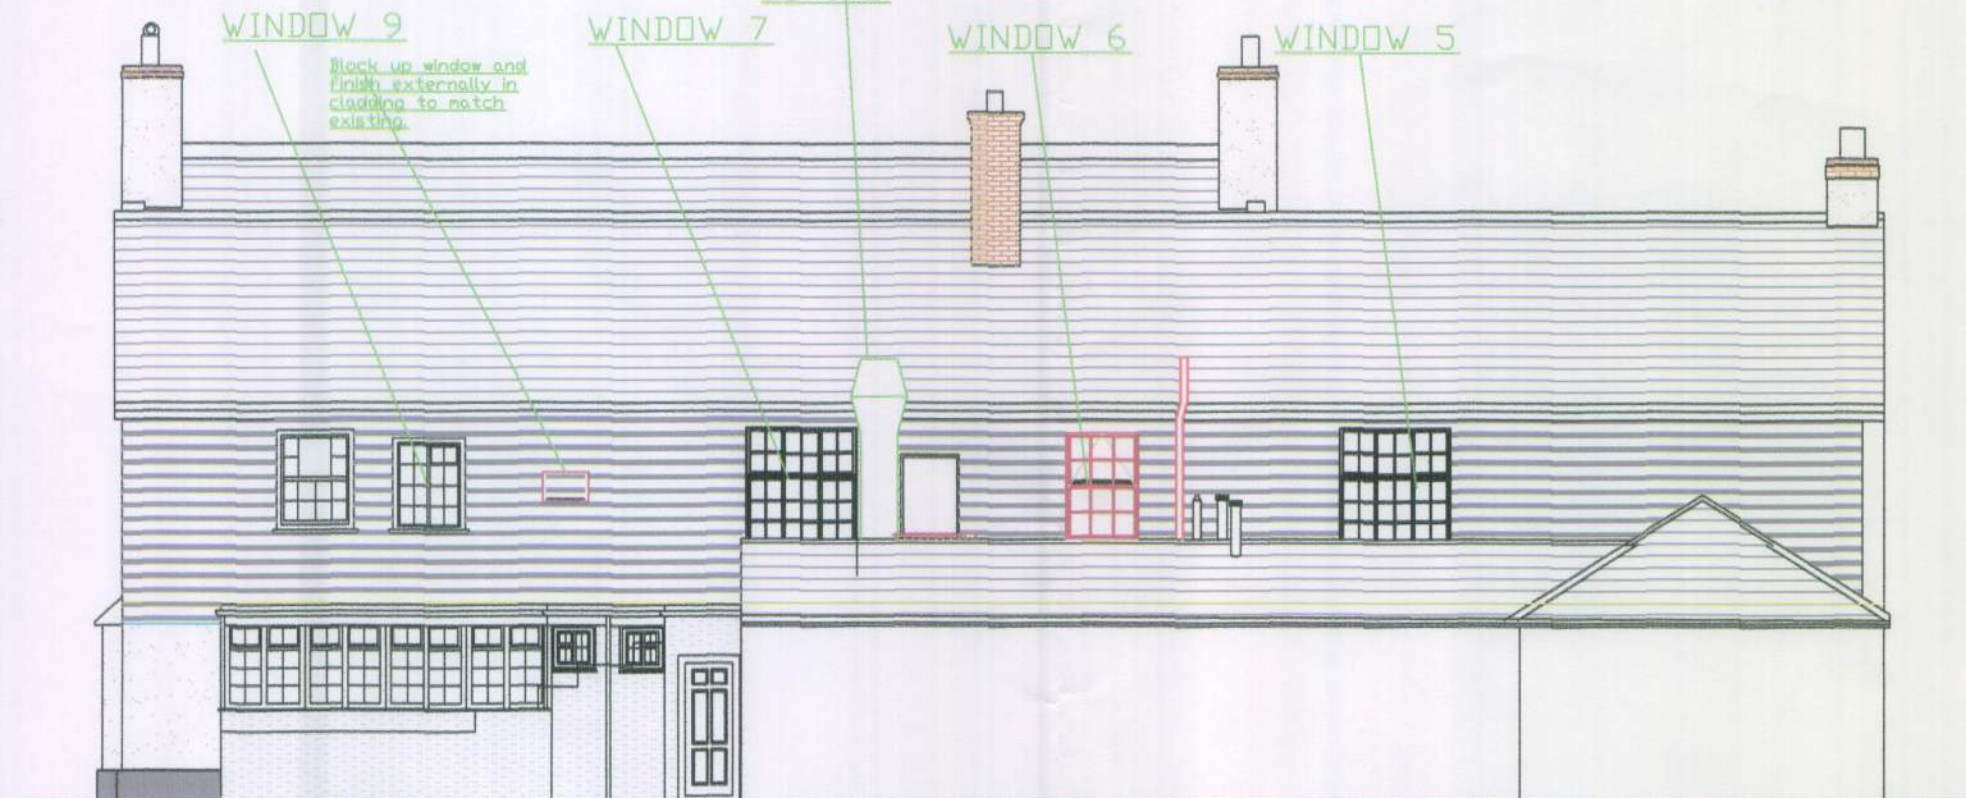

REAR ELEVATION - NORTH WEST

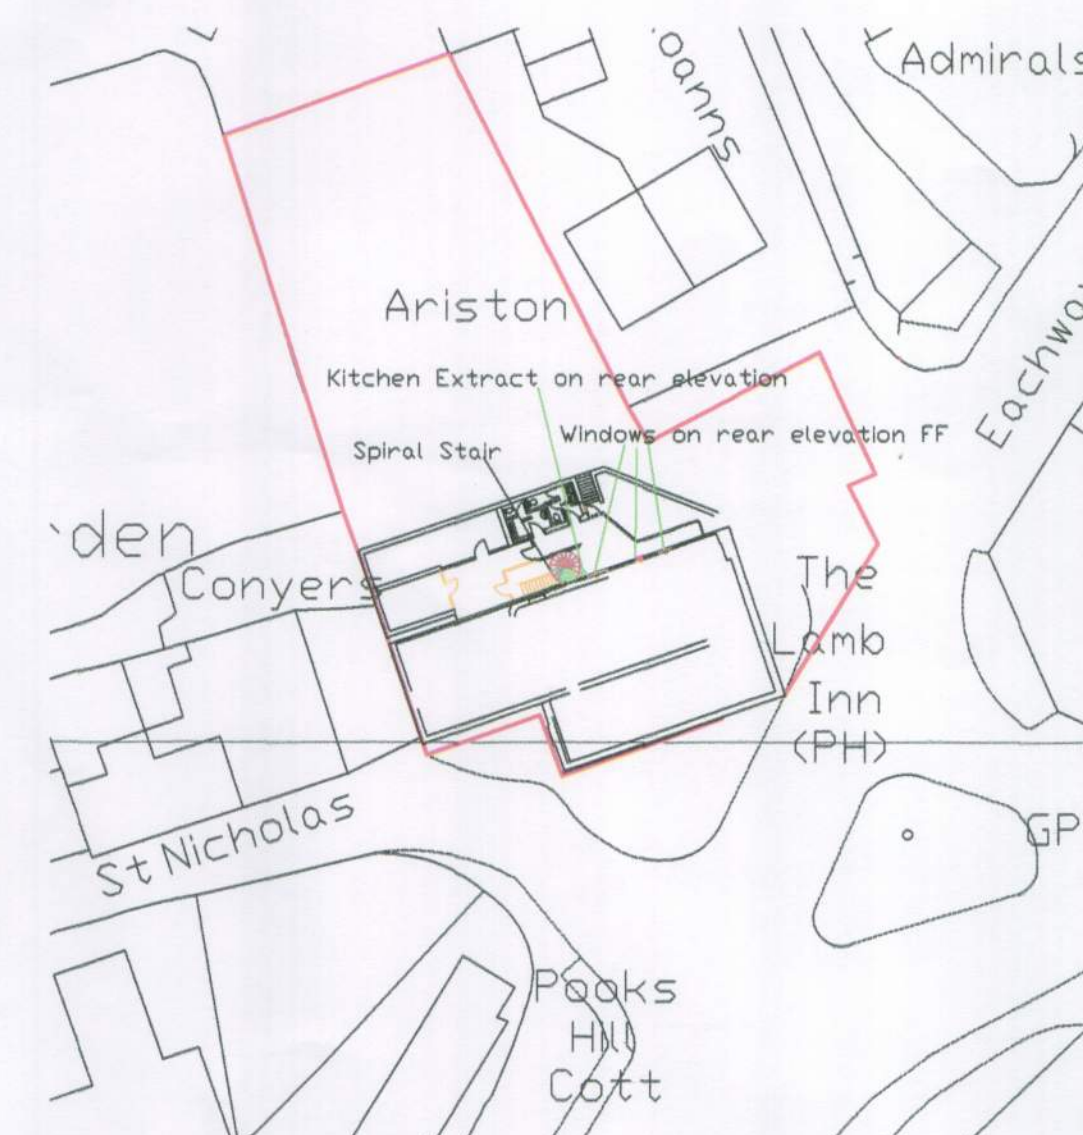


BLOCK 1:500

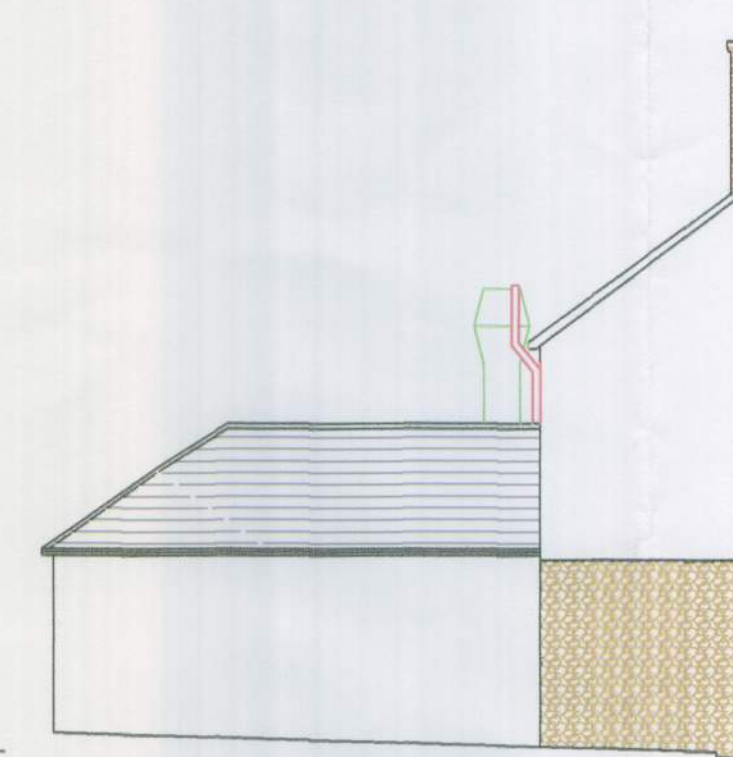


SIDE ELEVATION - SOUTH WEST


PROPOSED ELEVATIONS 1:100

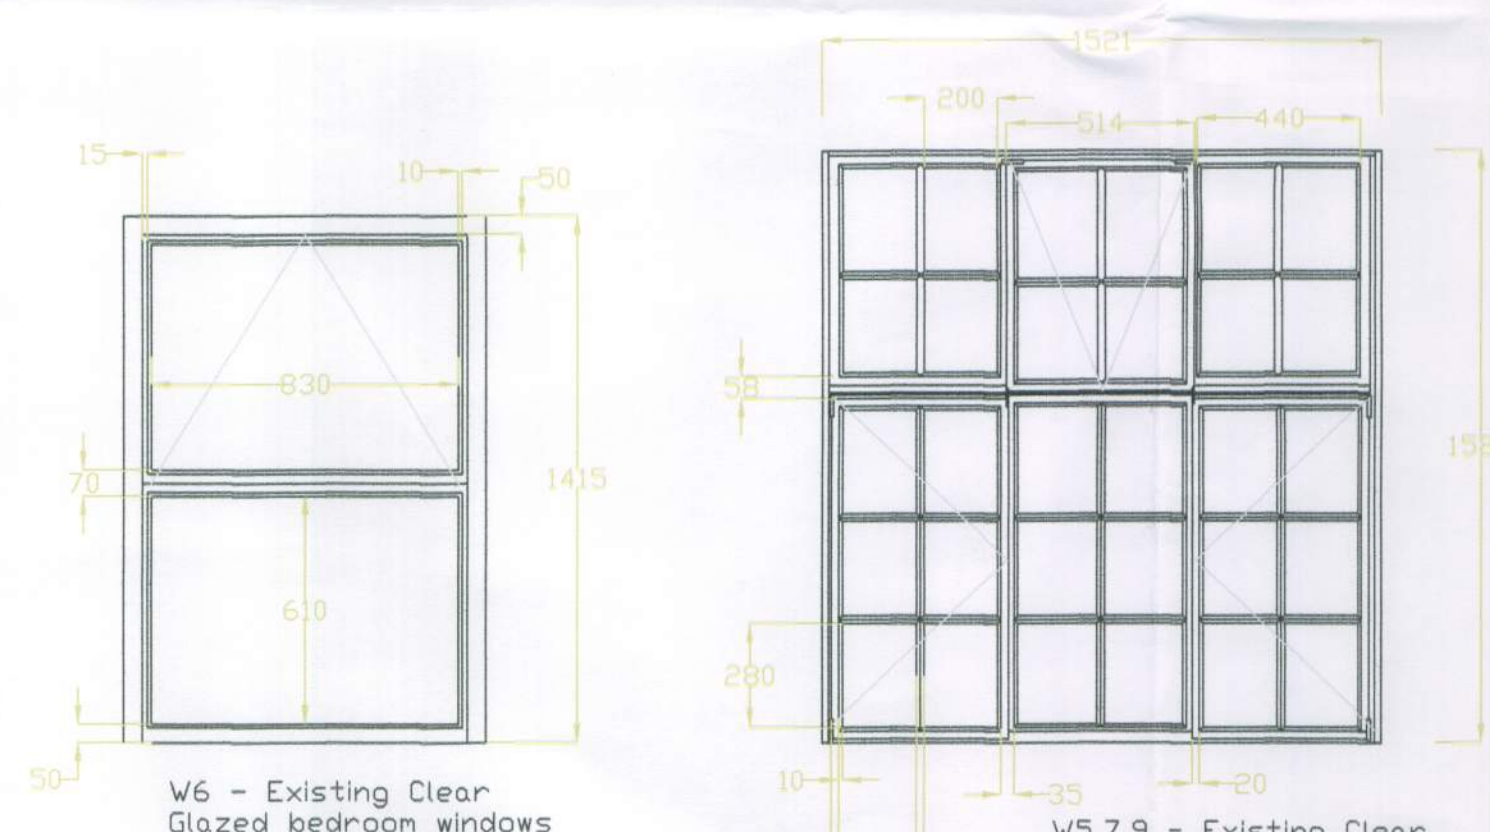


EXISTING WINDOWS 5, 6, 7 & 9 1:20

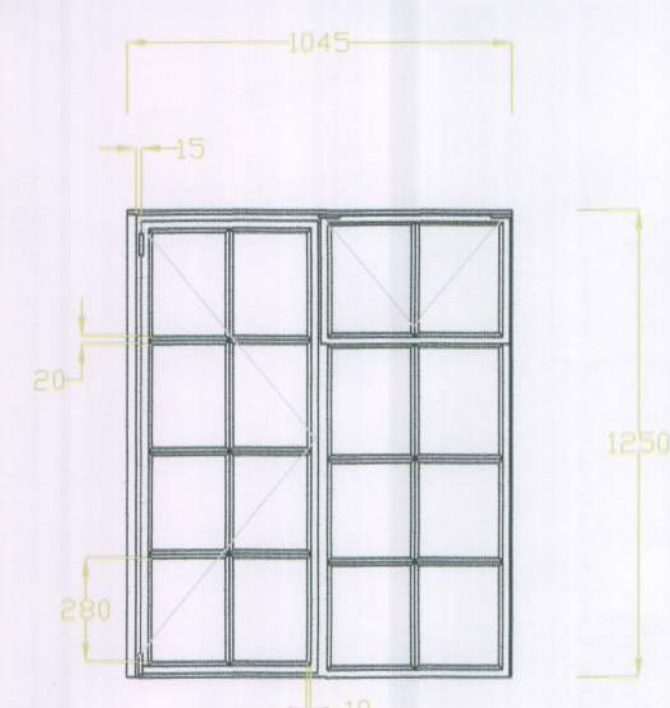


W9 - Opaque Glazed bathroom window (to become en-suite window)

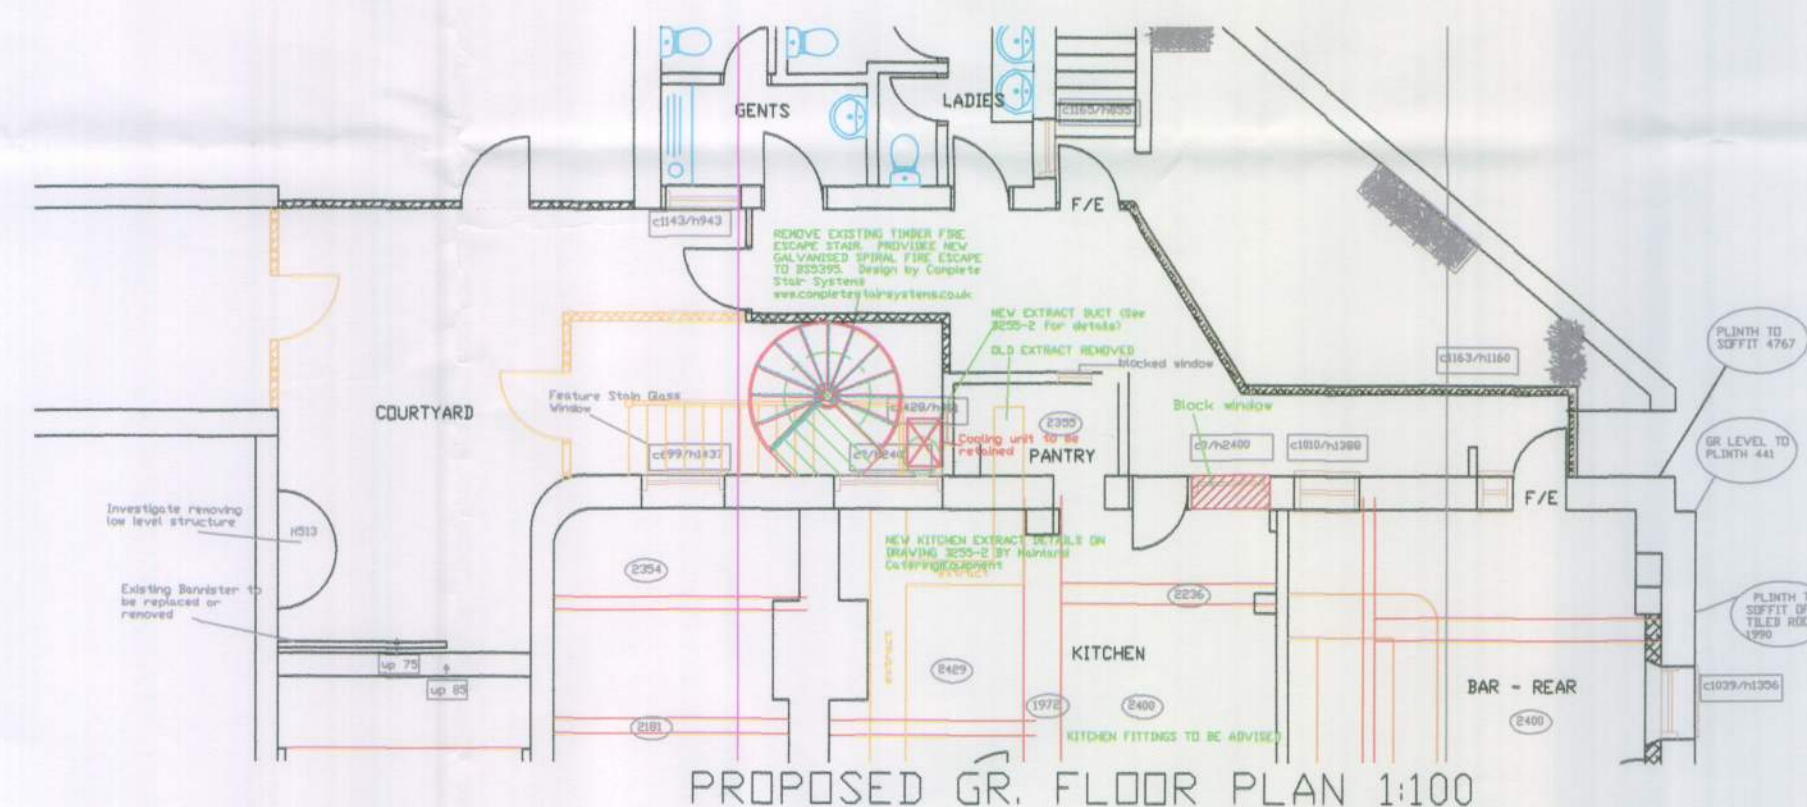


PROPOSED GR. FLOOR PLAN 1:100

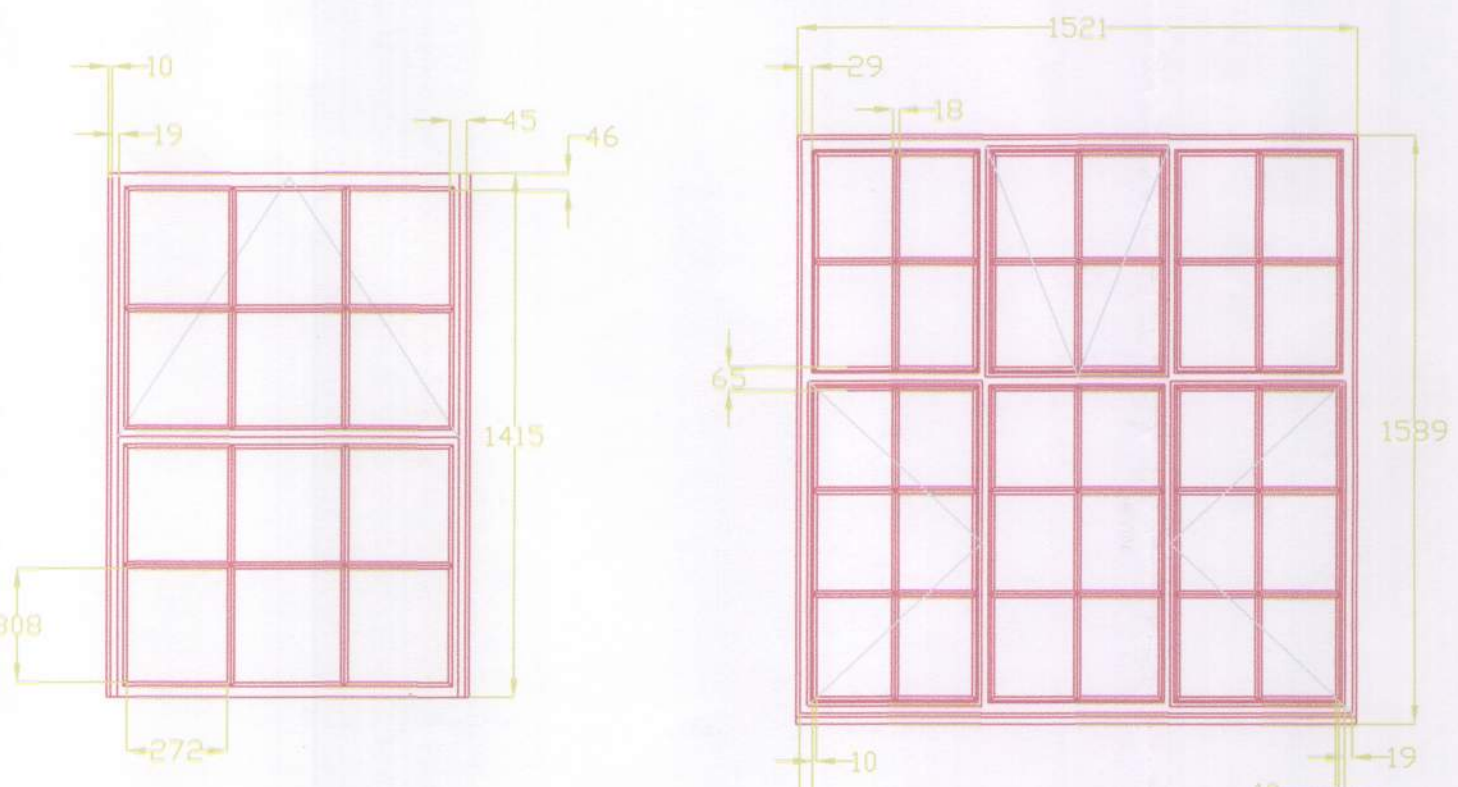

PROPOSED WINDOWS 5, 6, 7 & 9 1:20

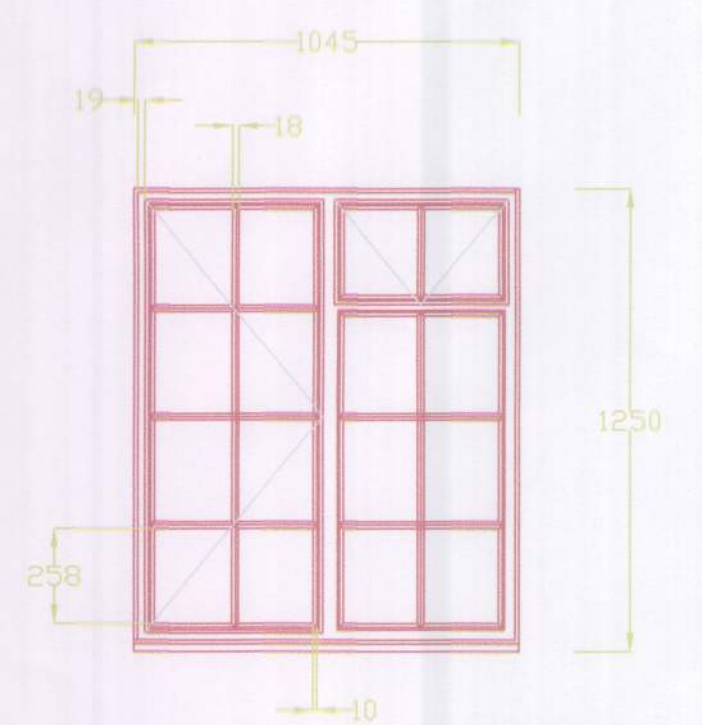

W9 - New Opaque Glazed bathroom window (to become en-suite window), double glazed aluminium Crown profile by SAPA

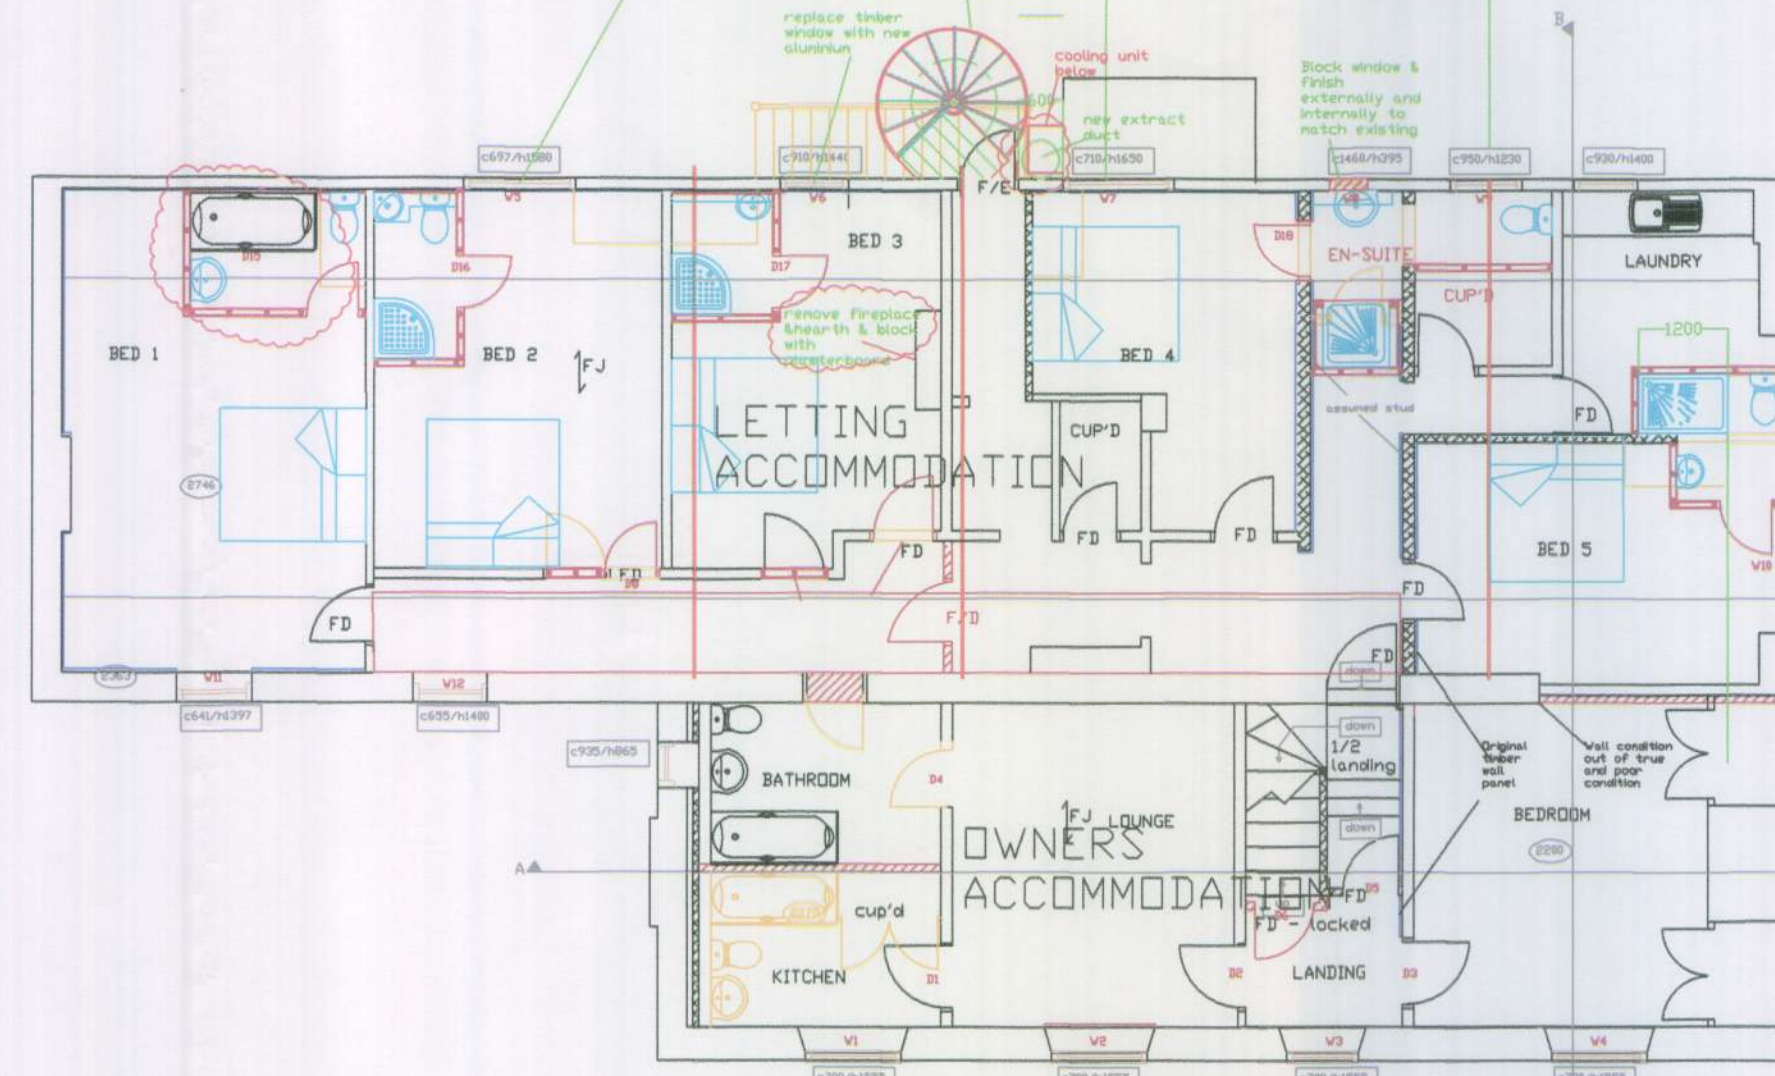

PROPOSED FIRST FLOOR PLAN 1:100



TYPICAL FIRE ESCAPE n.t.s.

REF. APPLICATIONS:
A/152/11/L & A/166/11

R2 - 6/12/11 Bed 1 ensuite revised, fireplace & hearth removed from bed 3. Position of Extract flue added
R1 - 1/12/11 ADDED WINDOWS 5 AND 6 & ADDED EXTRACT DETAILS

ISSUED FOR PLANNING APPLICATION 22/11/11 PLANNING APPLICATION NO. 4 FOR WINDOWS, FIRE ESCAPE & KITCHEN EXTRACT

All dimensions to be checked on site prior to commencement of work, except for planning purposes. This drawing is the copyright of CALDOTE LTD and may not be copied, altered or reproduced in any way without written authority.			
CALDOTE LTD 41 WILLOWHAYNE AVE EAST PRESTON WEST SUSSEX BN16 1PL Telephone 01903 859176			
EXISTING & PROPOSED ELEVATIONS, LOCATION & BLOCK, EX & PROPOSED WINDOWS & FIRE ESCAPE			
The Lamb The Square Angmering West Sussex BN16 4EQ			
CLIENT	Mr Newson		
R2	Revisions - see notes	EC	5/12/11
R1	Added windows & extract details	EC	1/12/11
Issue	Details	By	Date
SCALE	AS SHOWN on A1		
DATE	22/11/11		
DRAWING NUMBER	11045/4-02 R2		