


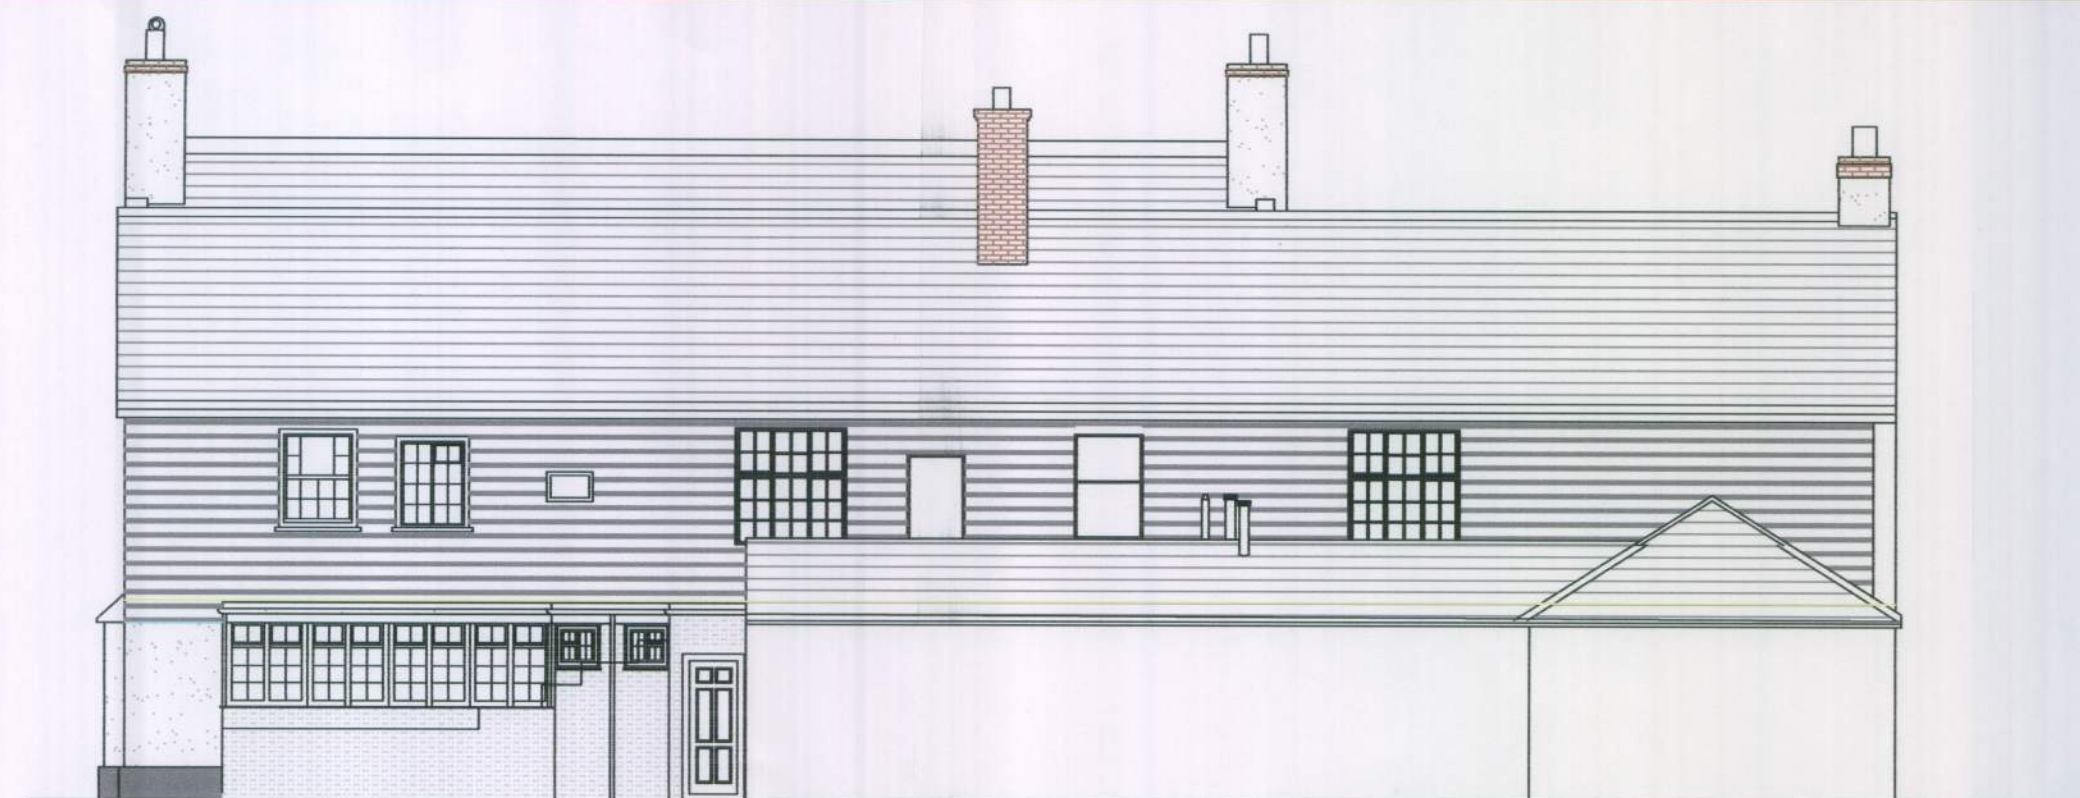

SIDE ELEVATION - NORTH EAST




REAR ELEVATION - NORTH WEST

EXISTING ELEVATIONS 1:100




SIDE ELEVATION - NORTH EAST

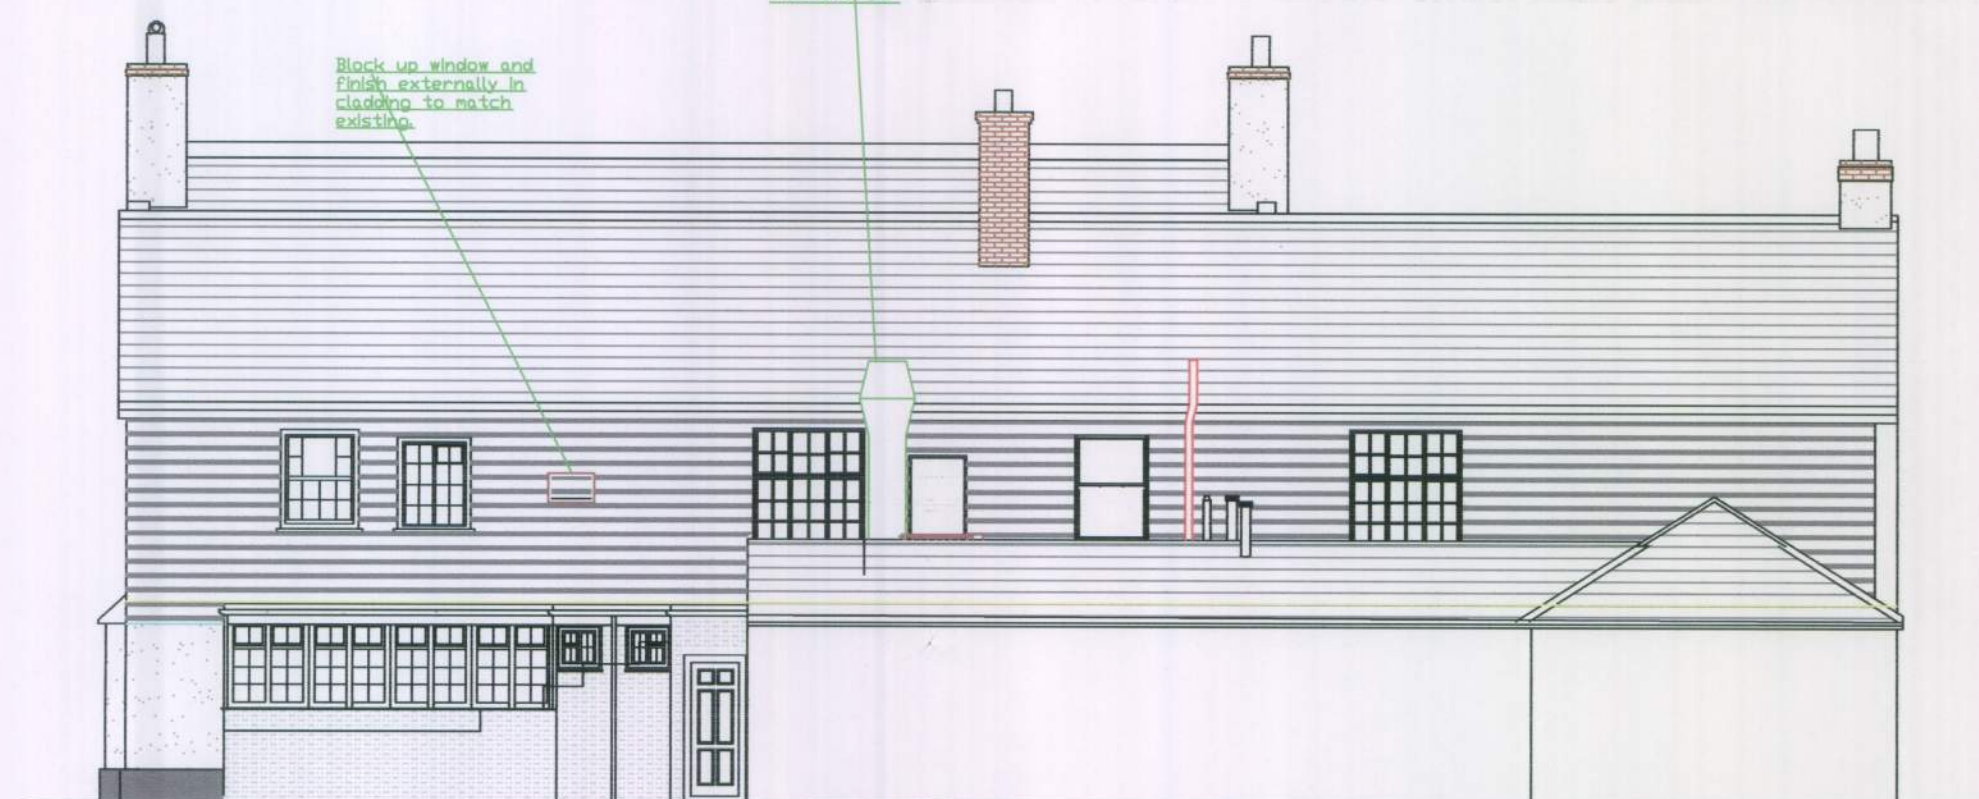


REAR ELEVATION - NORTH WEST


PROPOSED ELEVATIONS 1:100

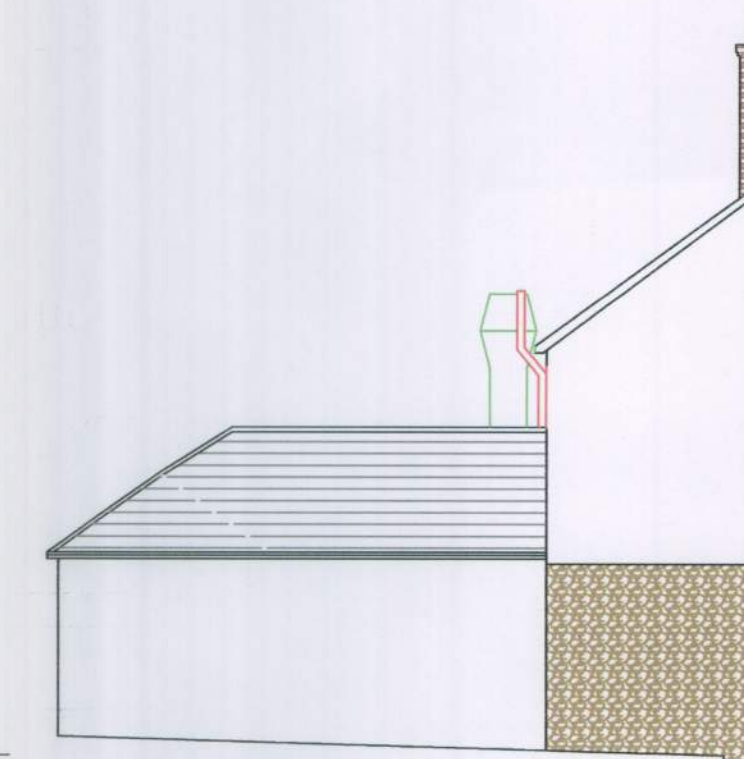


SIDE ELEVATION - SOUTH WEST

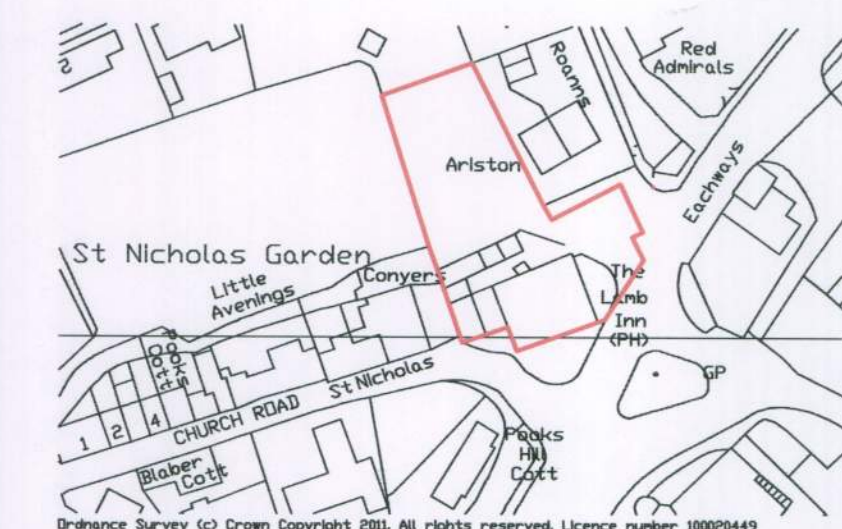

LOCATION 1:1250

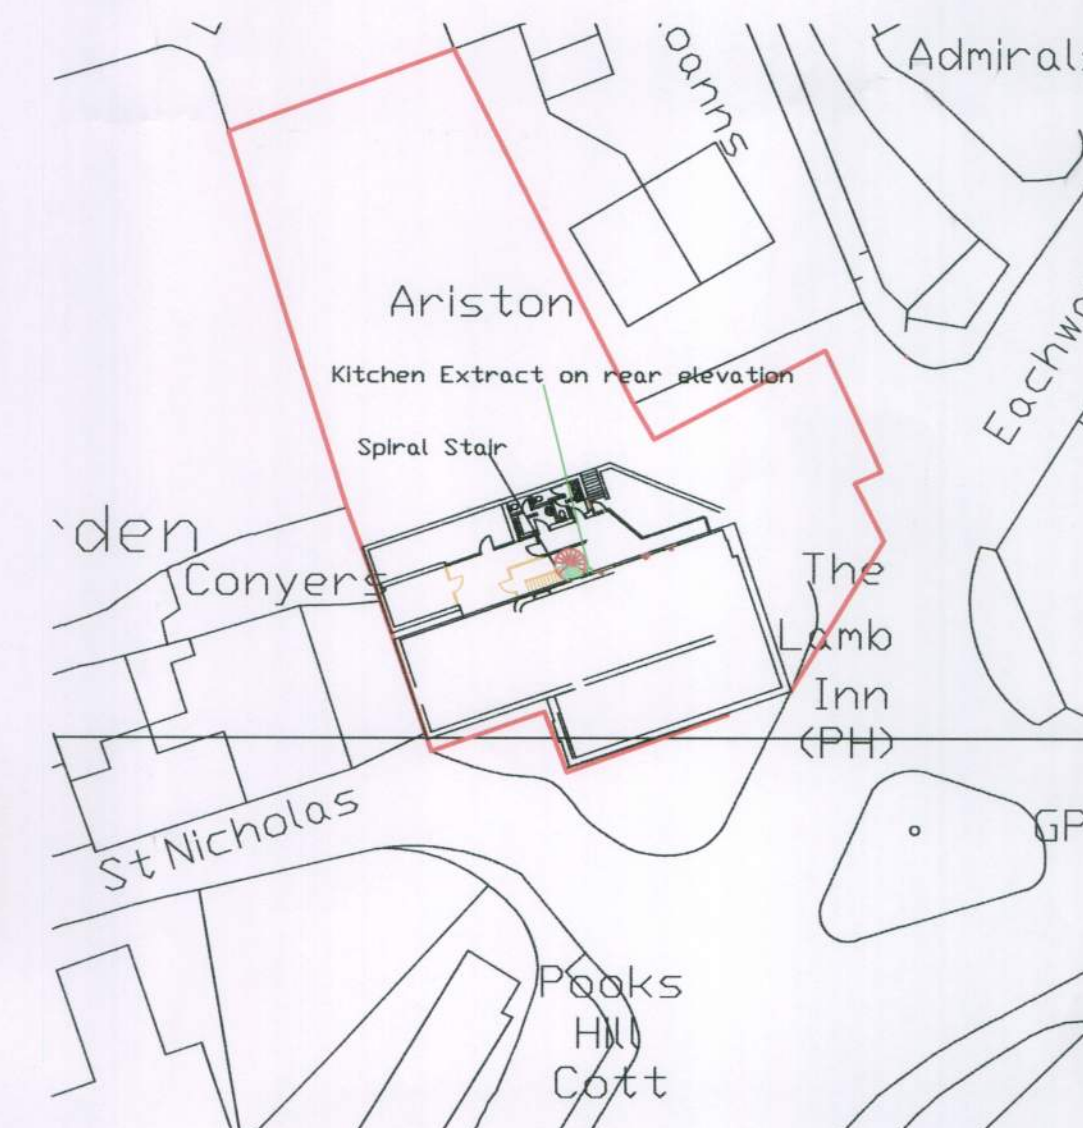


BLOCK 1:500

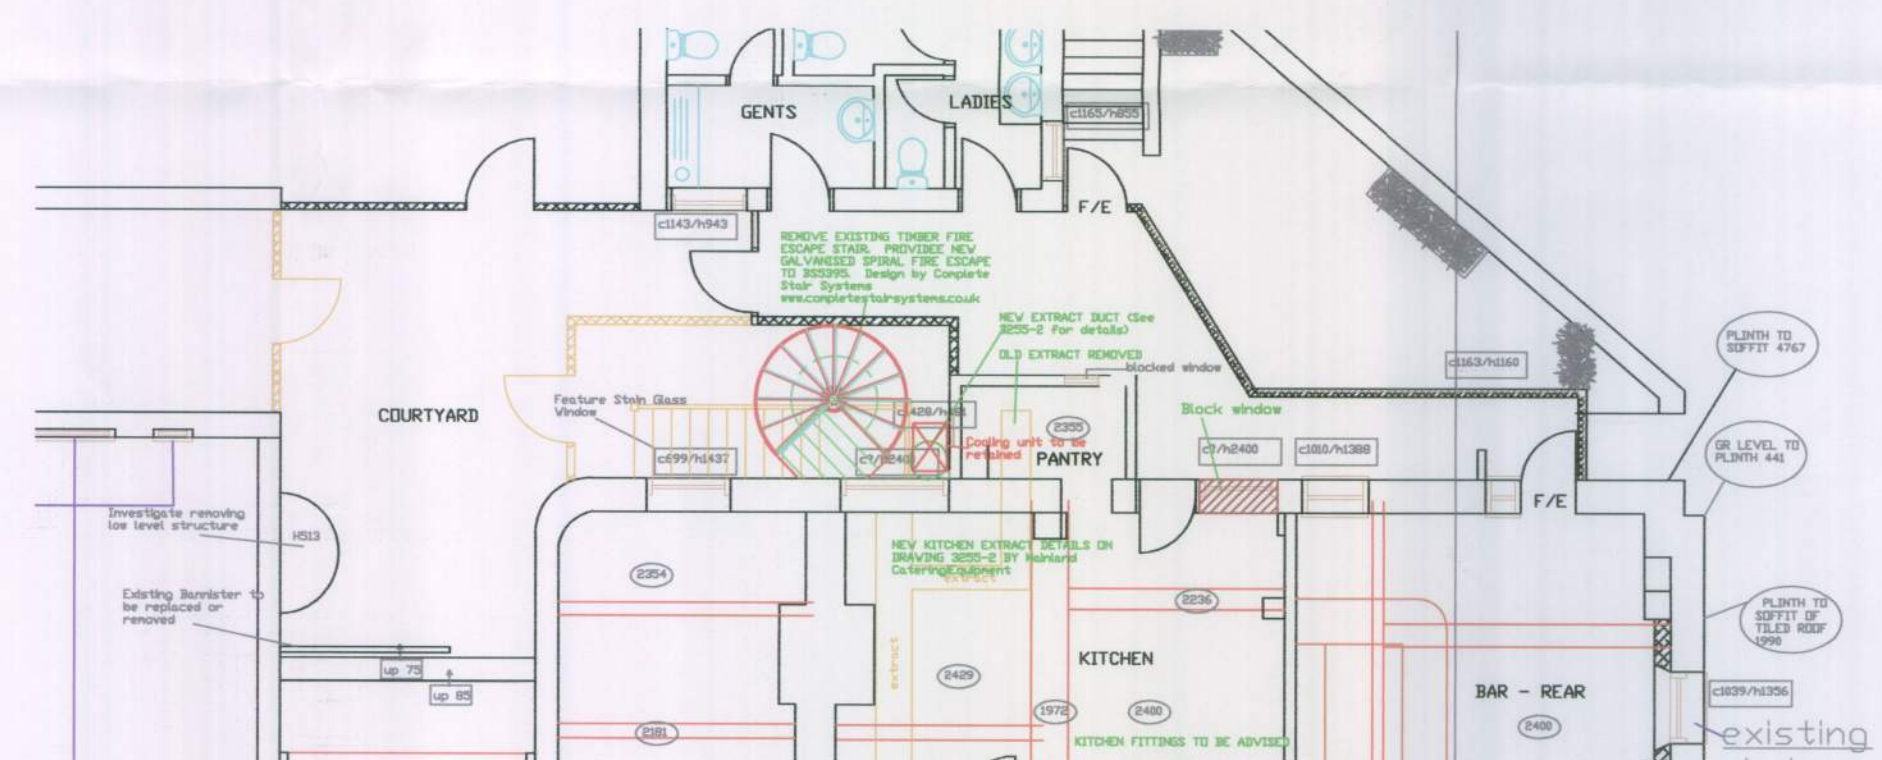

PROPOSED GR. FLOOR PLAN 1:100



TYPICAL FIRE ESCAPE n.t.s.

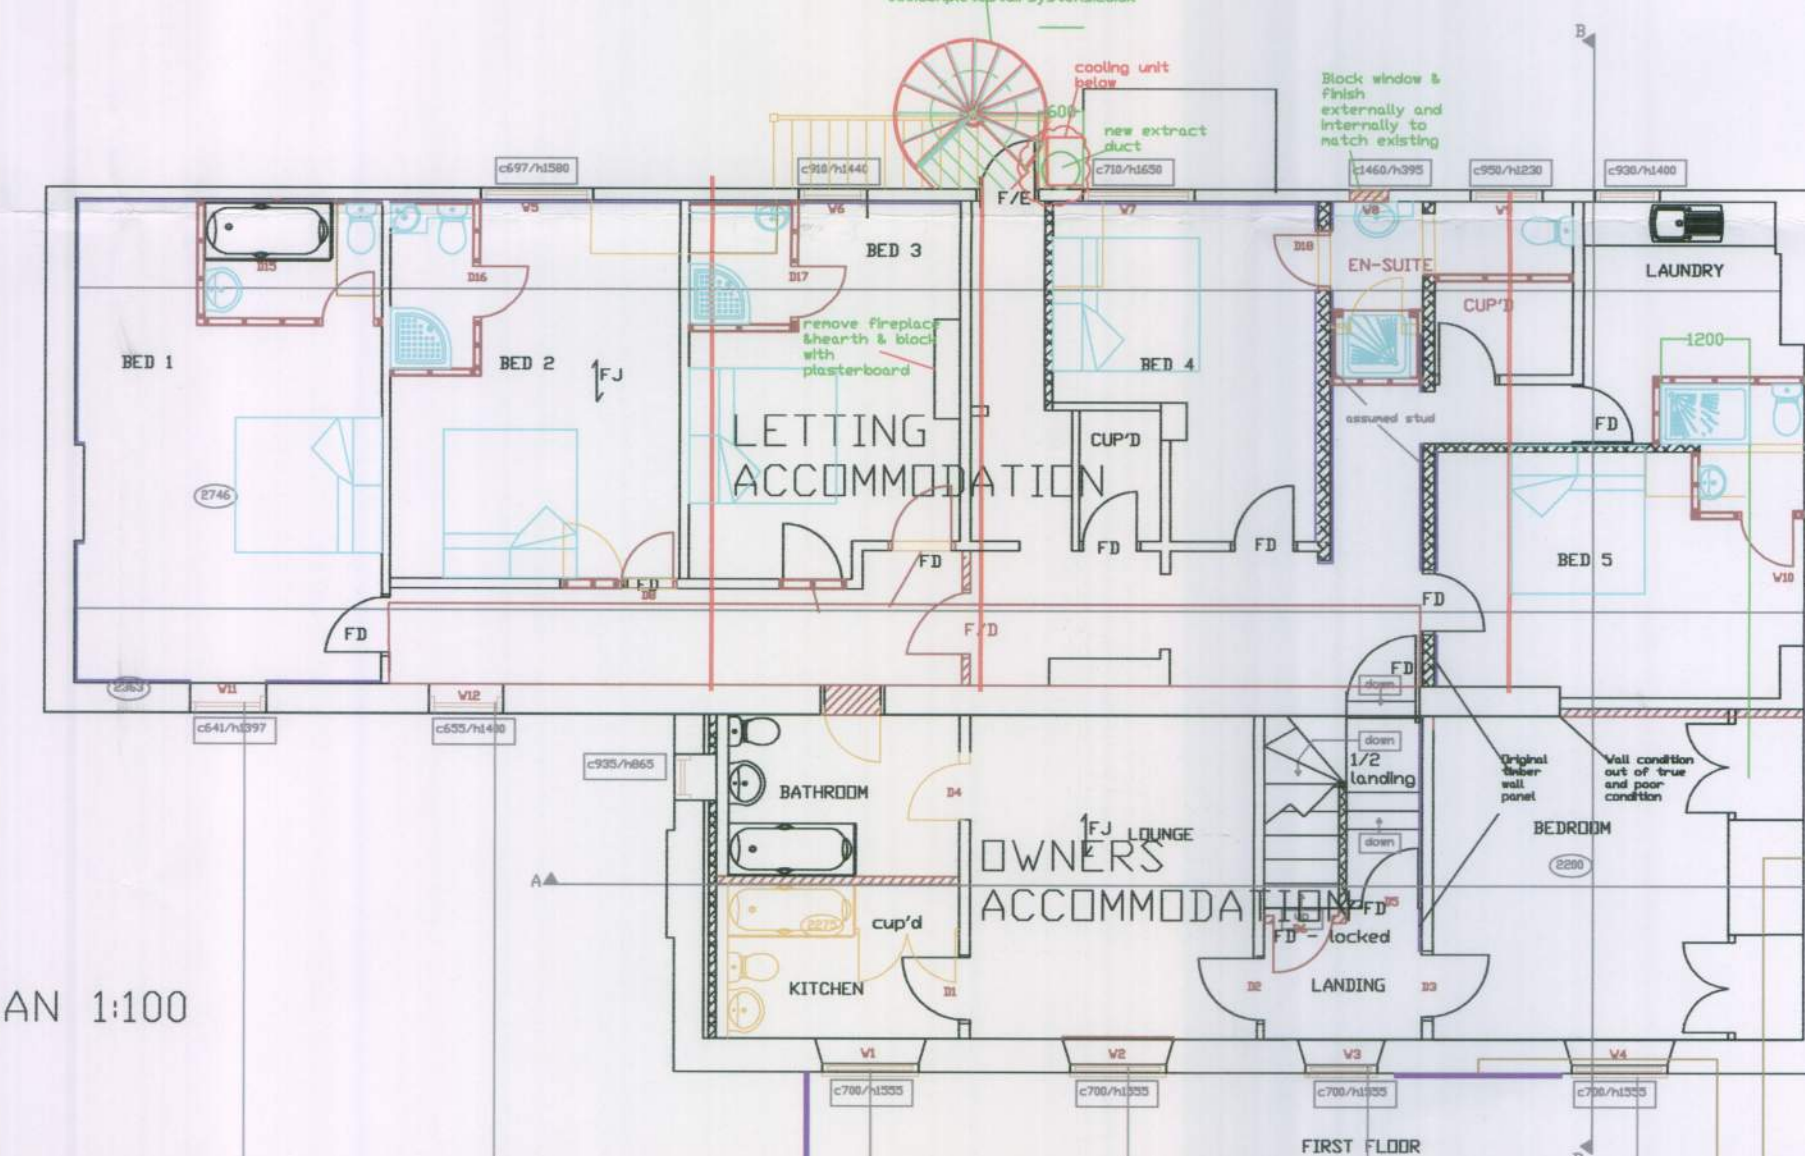

PROPOSED FIRST FLOOR PLAN 1:100

REF. APPLICATIONS:
A/152/11/L & A/164/11

R3 22/12/11 Replace windows deleted.
R2 - 6/12/11 Bed 1 ensuite revised, fireplace & hearth removed from bed 3. Position of Extract flue added
R1 - 1/12/11 ADDED WINDOWS 5 AND 6 & ADDED EXTRACT DETAILS

ISSUED FOR PLANNING APPLICATION 22/11/11 PLANNING APPLICATION NO. 4 FOR WINDOWS, FIRE ESCAPE & KITCHEN EXTRACT

All dimensions to be checked on site prior to commencement of work, except for planning purposes.
This drawing is the copyright of
CALDOTECH LTD
and may not be copied, altered or reproduced in any way without written authority.

CALDOTECH LTD
41 WILLOWHAYNE AVE
EAST PRESTON
WEST SUSSEX
BN16 1PL
Telephone 01903 859176
01903 859176
EXISTING & PROPOSED ELEVATIONS, LOCATION & BLOCK, EX. & PROPOSED WINDOWS & FIRE ESCAPE
The Lamb
The Square
Angmering
West Sussex
BN16 4EQ

CLIENT	Mr Newbon
R3	Replace Windows removed
R2	Revisions - see notes
R1	Added windows & extract details
Issue	Details
SCALE	AS SHOWN on A1
DATE	22/11/11
DRAWING NUMBER	11045/4-02 R3