


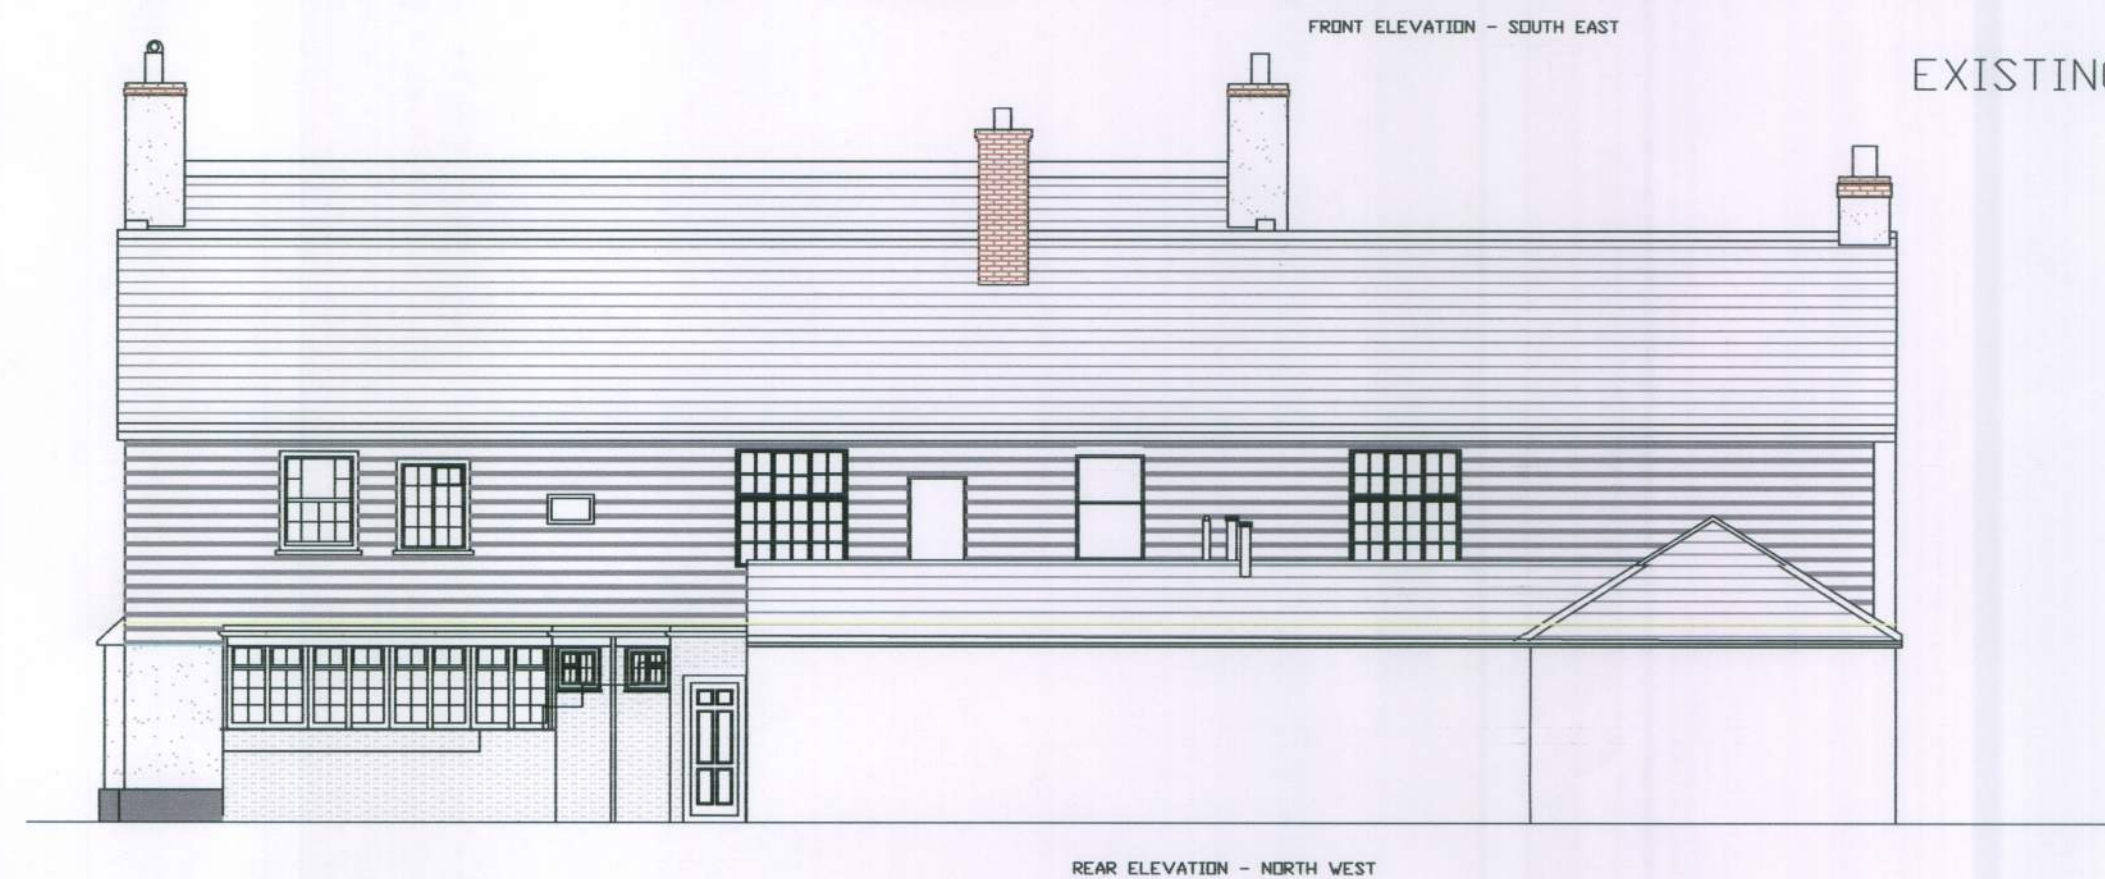


EXISTING ELEVATIONS 1:100




SIDE ELEVATION - NORTH EAST




SIDE ELEVATION - SOUTH WEST

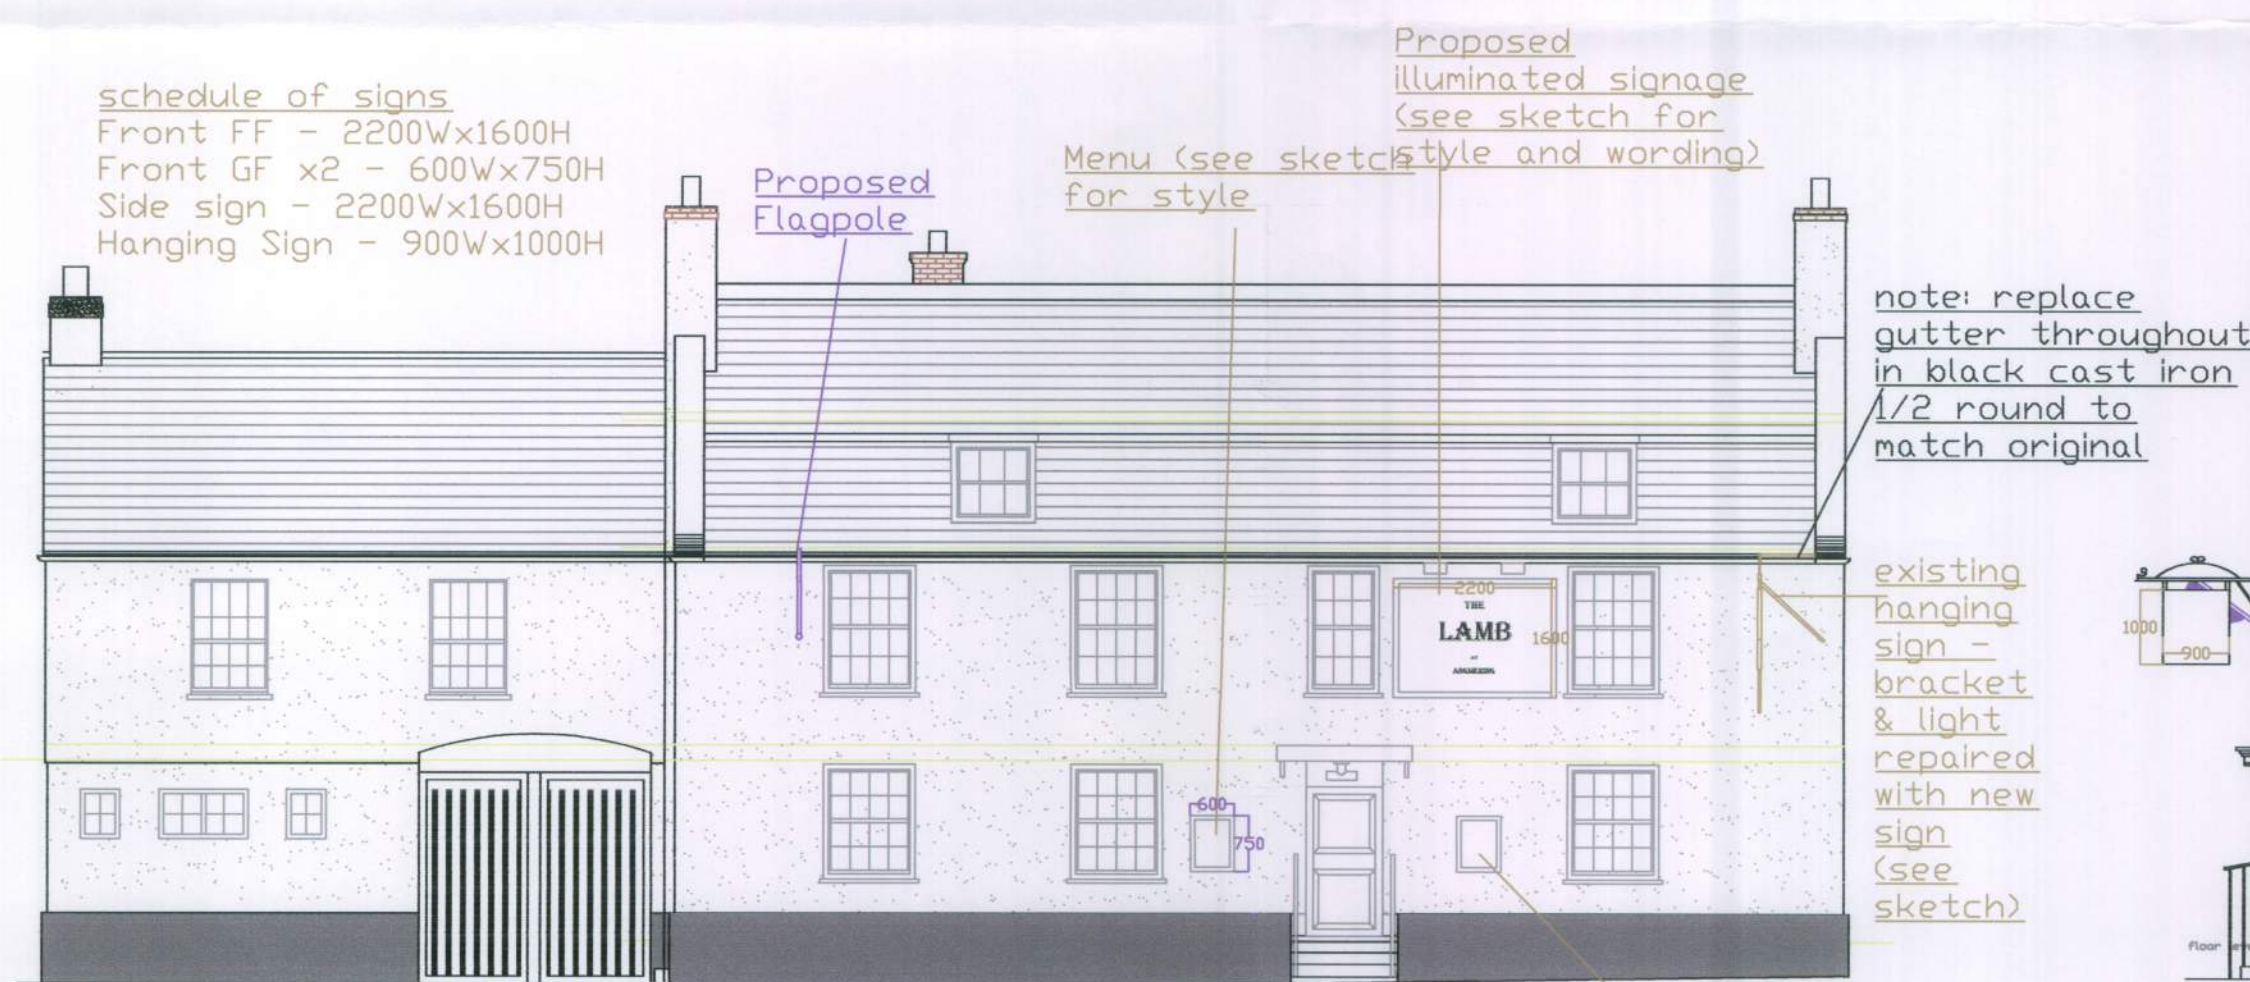

FRONT ELEVATION - SOUTH EAST

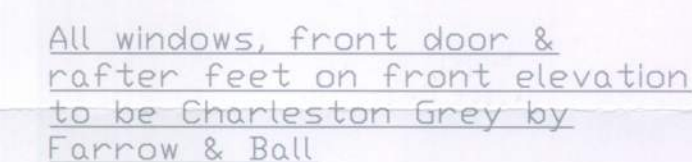


Proposed signage
(see sketch for
style and wording)

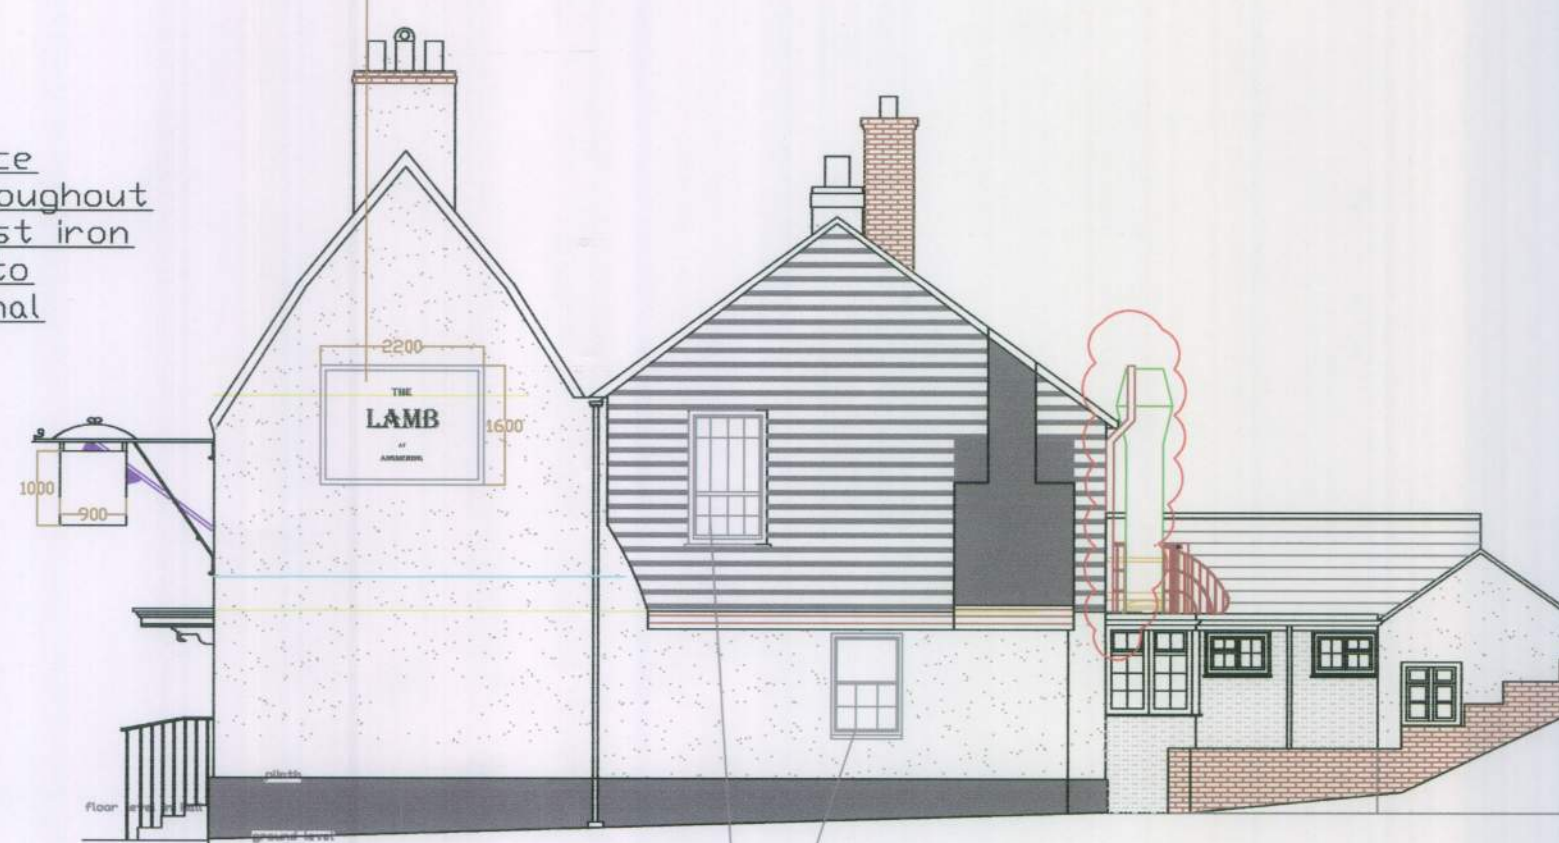

SIDE ELEVATION - NORTH EAST



Windows to side elevation of
main building to be painted in
Charleston Grey

PROPOSED ELEVATIONS 1:100

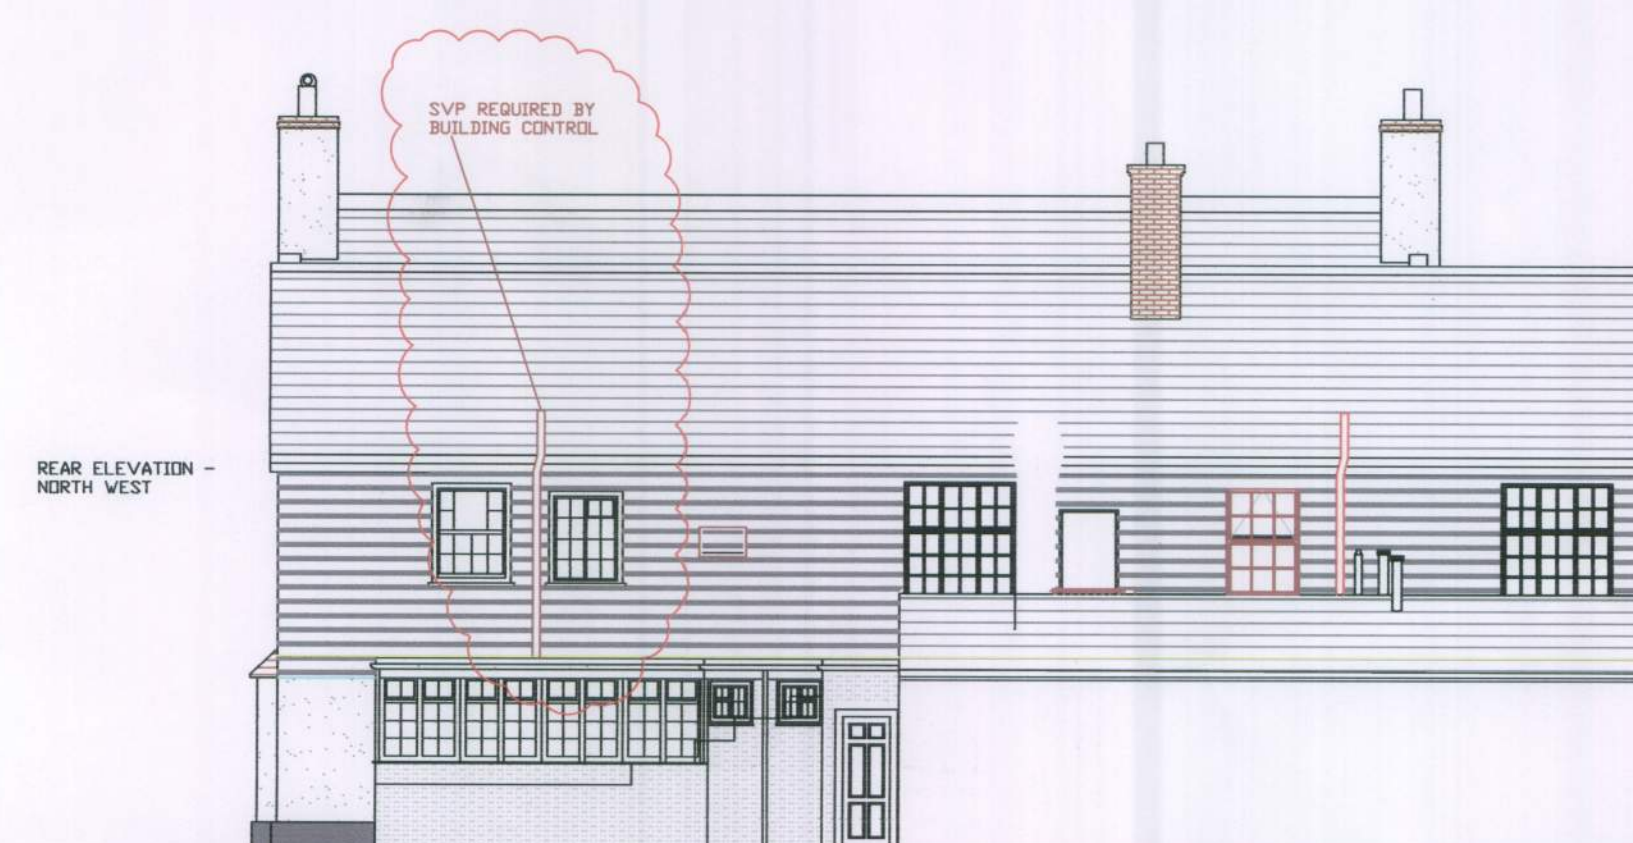


REAR ELEVATION
NORTH WEST


Par Grevillari

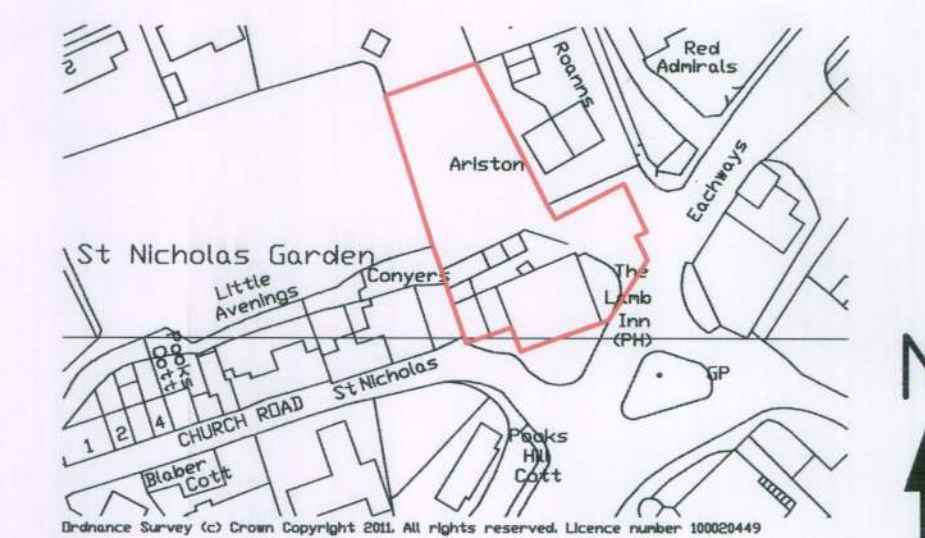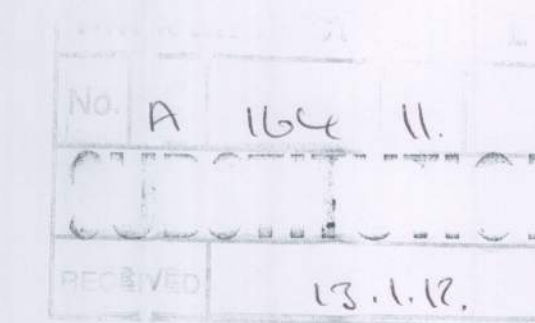


LOCATION 1:1250

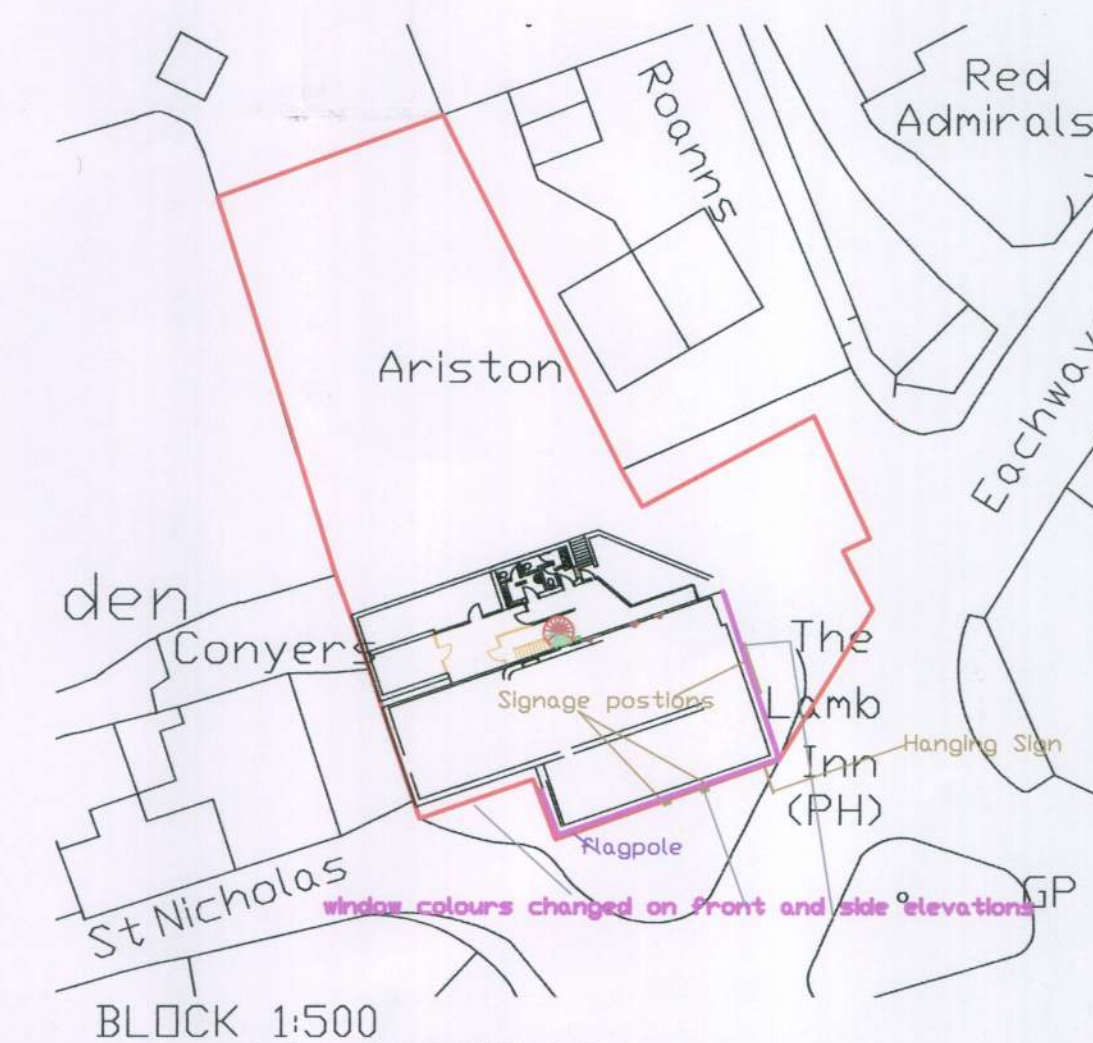

BLOCK 1:500

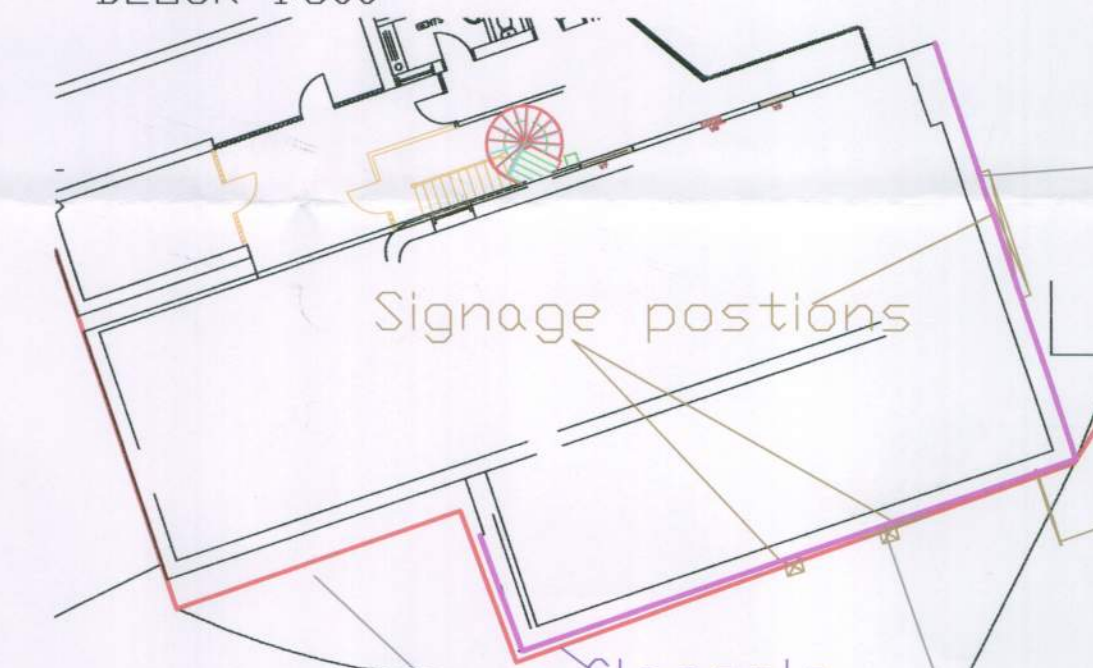

PART BLOCK SHOWING ELEVATIONS WHERE
 WINDOW COLOUR CHANGE IS PROPOSED
 (MAGENTA). SEE FLOOR PLANS FOR
 DETAILS 1:200

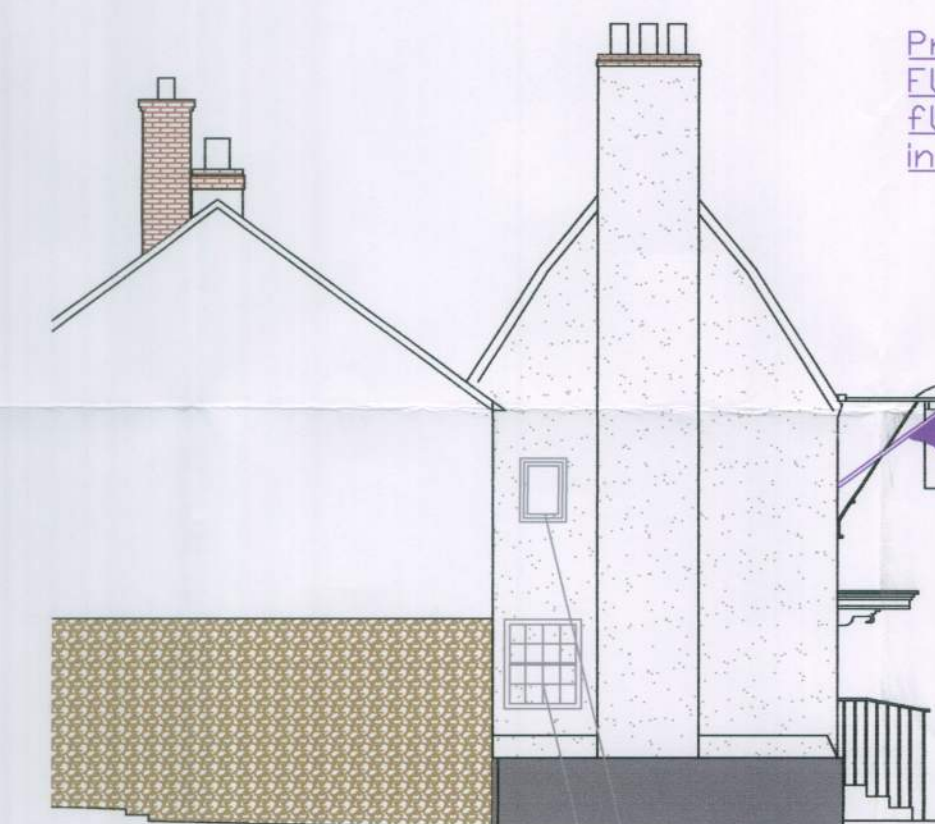

SIDE ELEVATION - SOUTH-WEST

Windows to side elevation of
main building to be painted in
Charleston Grey

R1 13/1/12 SVP added for
A/173/11/L and A/164/11
ISSUED FOR PLANNING
APPLICATION - A/173/11/L
Window colours, rafter feet
front door, advertising
signage, flagpole

Proposed
Flagpole -
flag/not
indicative

existing
illuminated hanging
sign repaired with
new sign - see
sketch

All dimensions to be checked on site prior to commencement of work, except for planning purposes.

This drawing is the copyright of
CALDOTECH LTD
and may not be copied, altered or reproduced
in any way without written authority.

CALDOTECH LTD
41 WILLOWHAYNE AVE
EAST PRESTON
WEST SUSSEX
BN16 1PL
Telephone
01903 859176

**EXISTING & PROPOSED ELEVATIONS,
LOCATION & BLOCK. Ref. Window &
door colour, rafter feet colour,
advertising signage, flagpole.**
The Lamb, The Square
Angmering
West Sussex
BN16 4FO

CLIENT	Mr. Newbon
--------	------------

R1	SVP ADDED	EG	13/1/12
Issue	Details	By	Date
SCALE		AS SHOWN ON A	
DATE		22/12/1	
DRAWING NUMBER		11045/E-02, 173411, R1	