
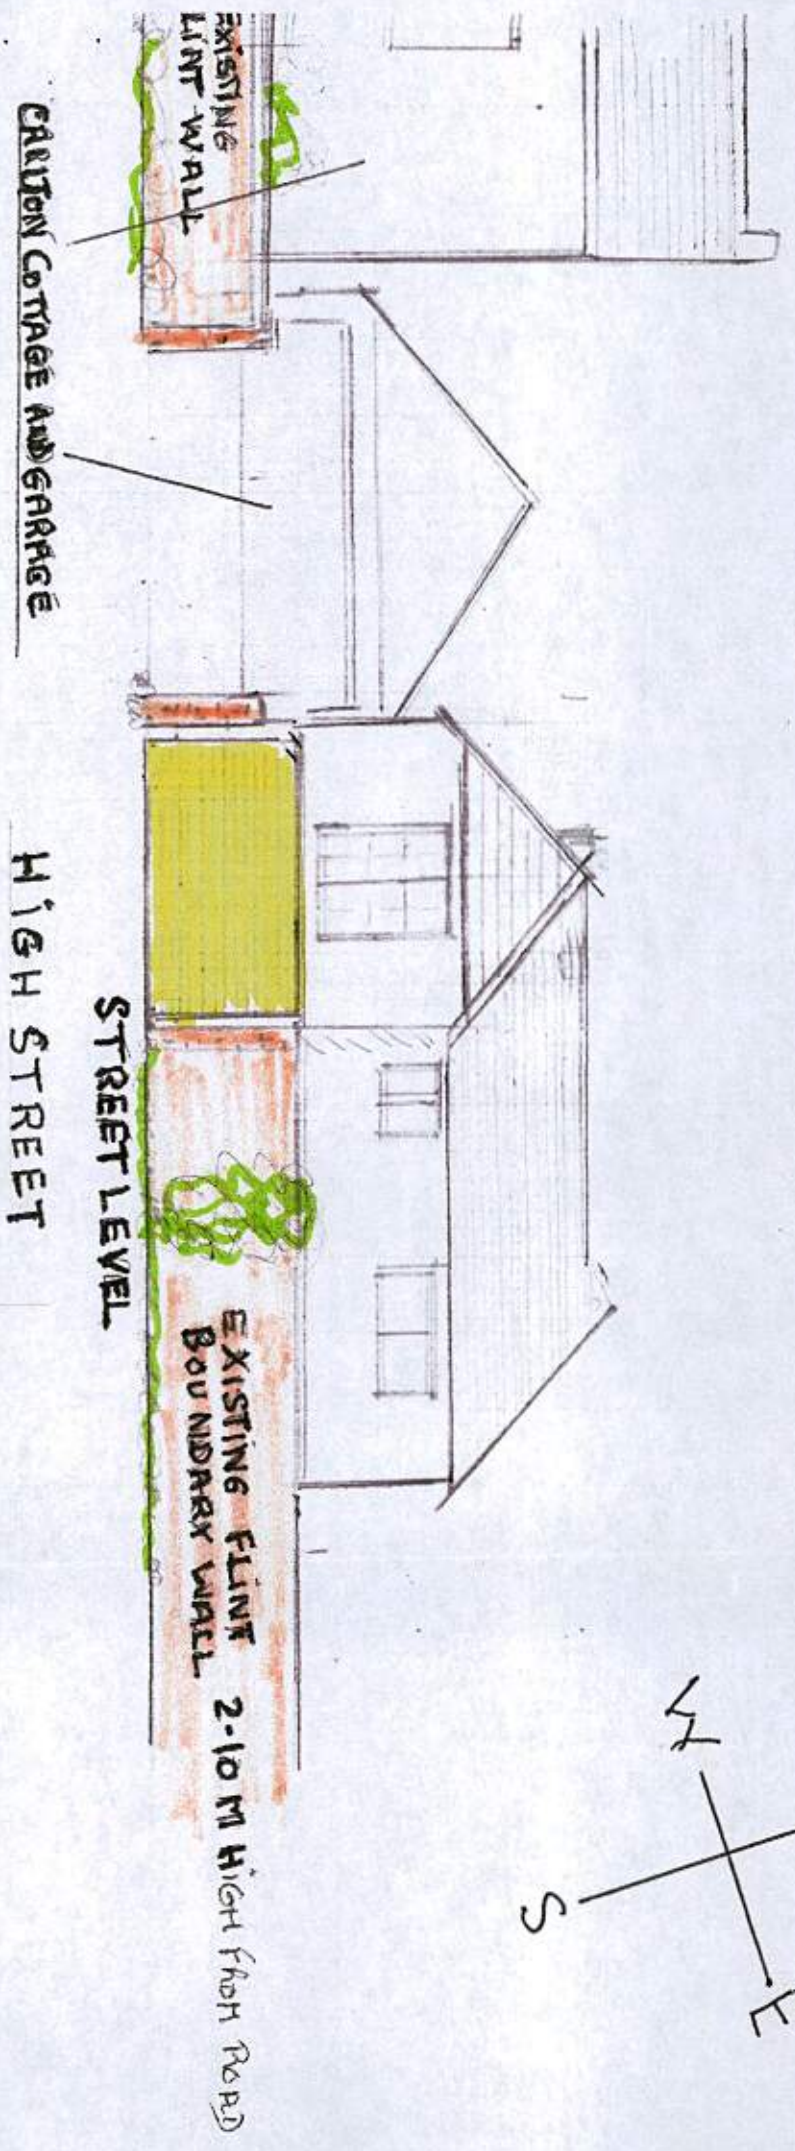


E

PROPOSED SOUTH ELEVATIONS

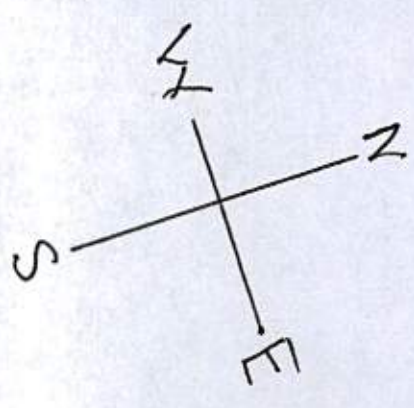

Scale 1:50 JAN 15