




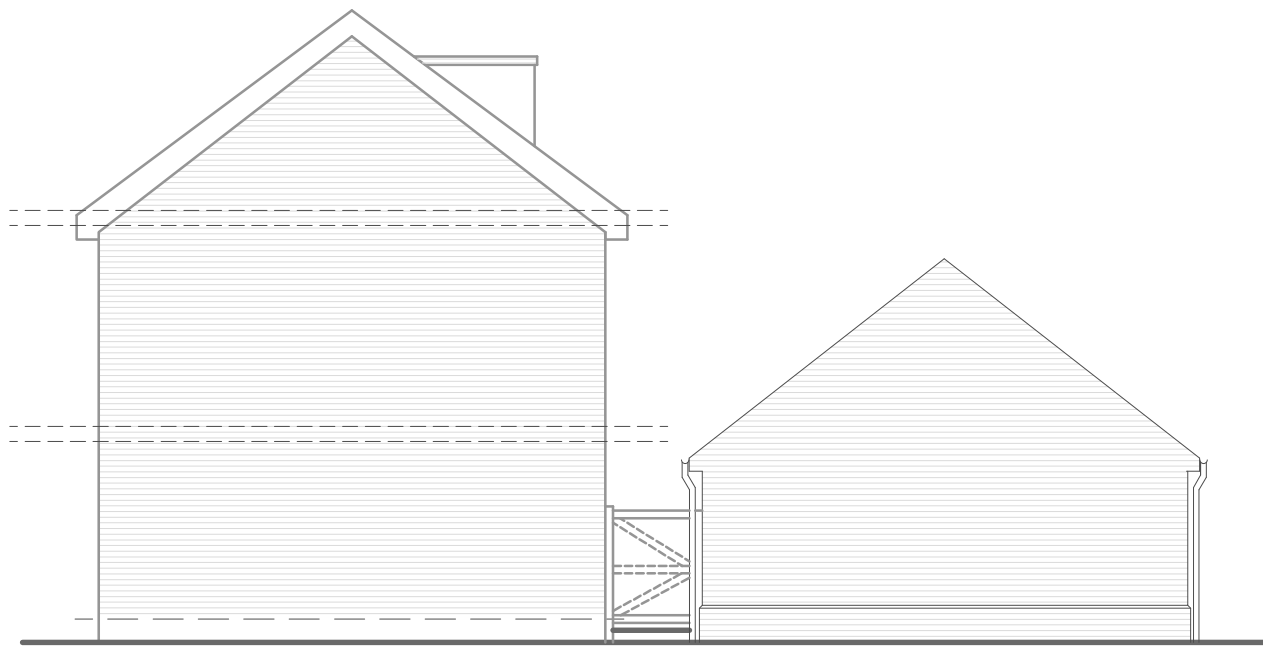


Existing Side Elevation
Scale: 1:100

 


Existing Ground floor plan
Scale: 1:100

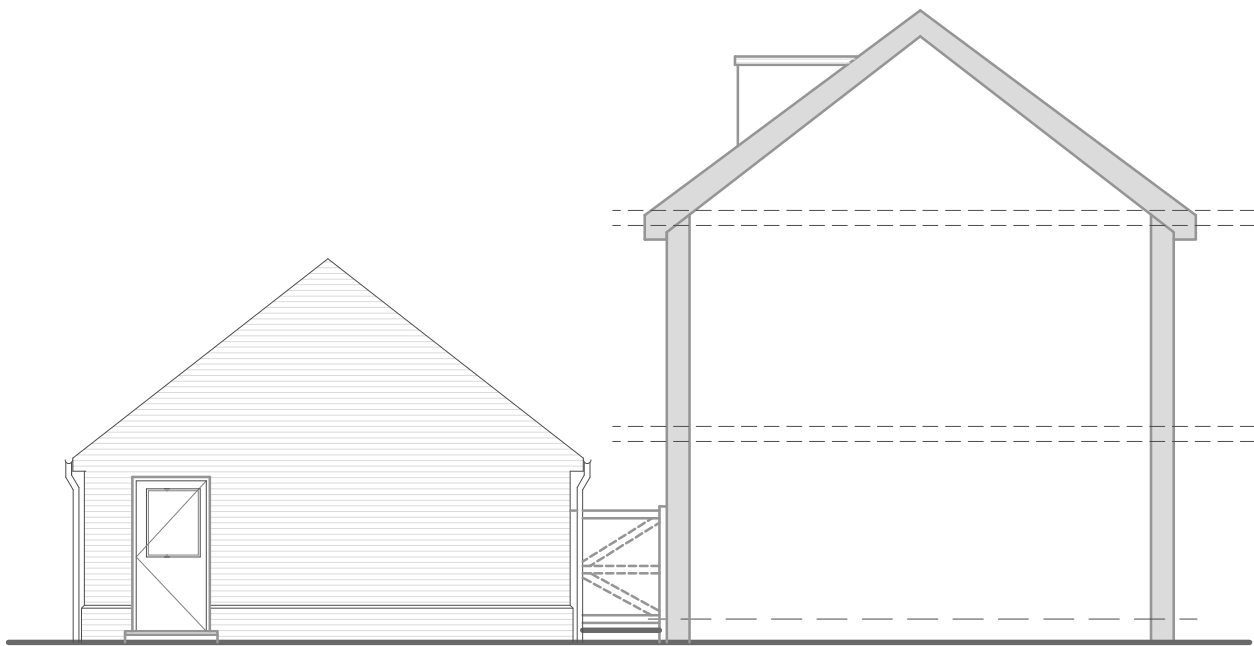


Existing Side Elevation
Scale: 1:100

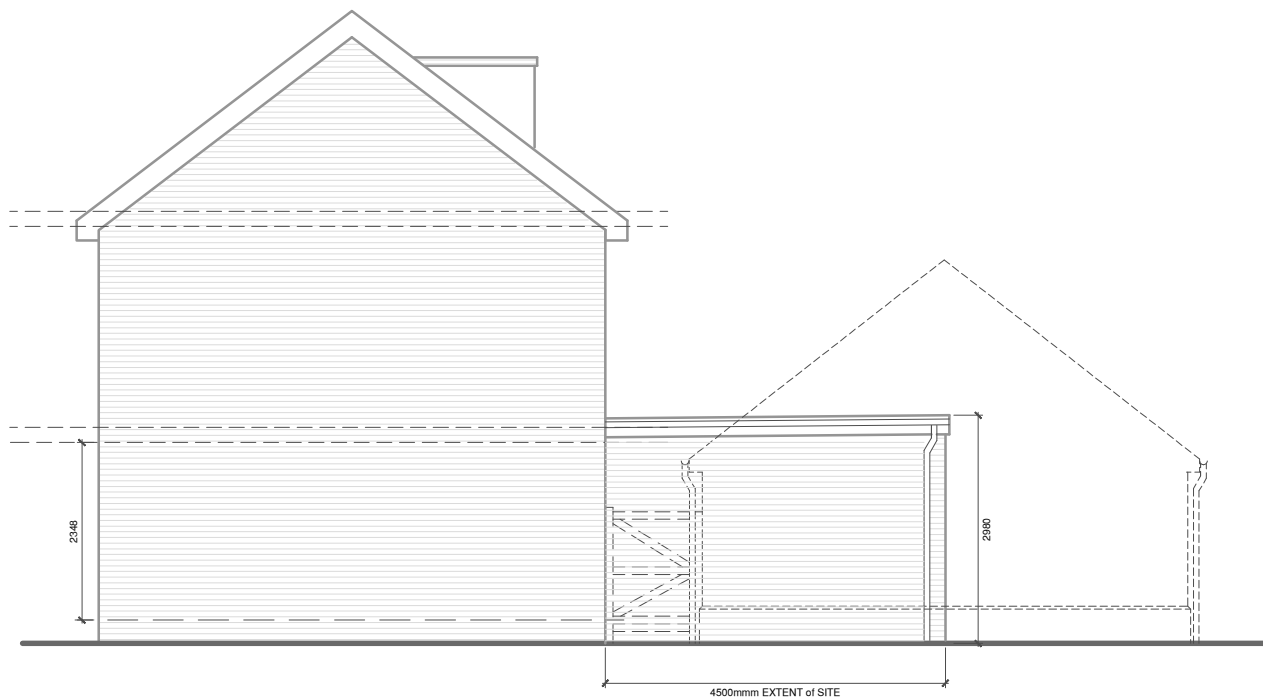


Proposed Side Elevation
Scale: 1:100

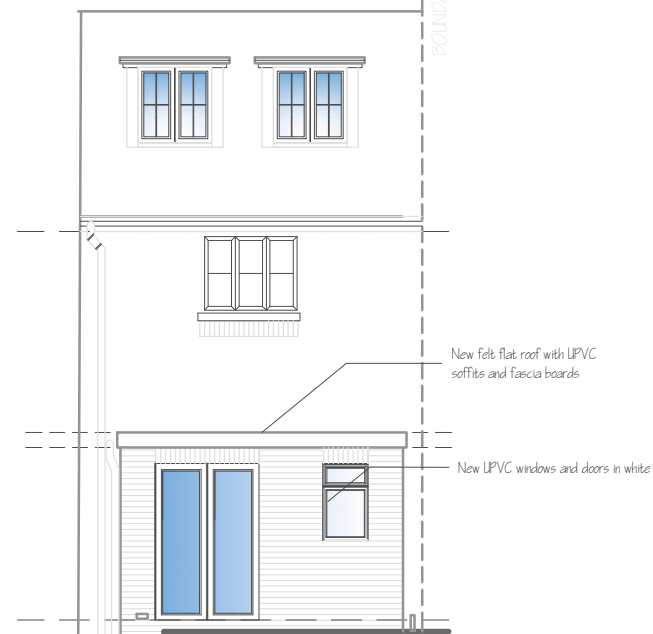

Proposed Rear Elevation
Scale: 1:100

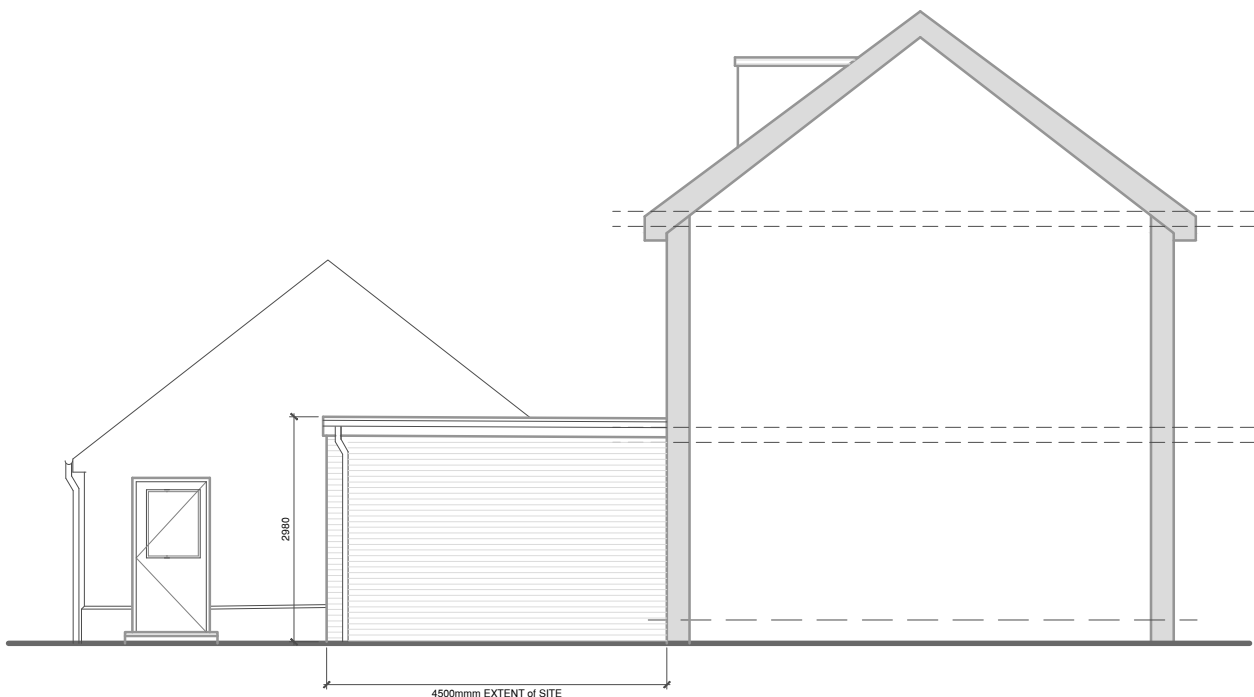

Proposed Side Elevation
Scale: 1:100

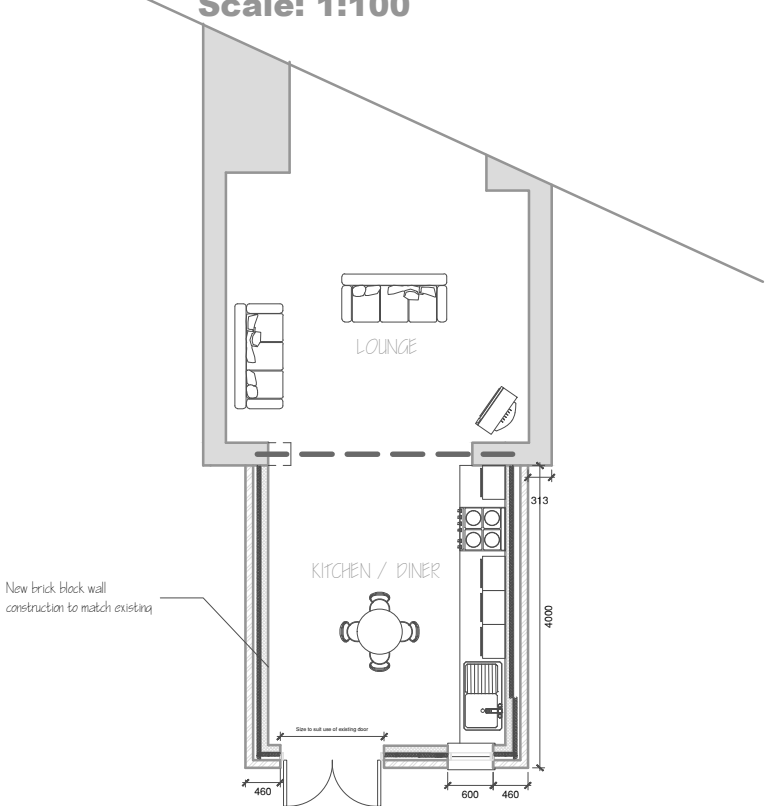

Proposed Ground floor plan
Scale: 1:100

Revision	Date	Details	Initials
2	04.09.2017	Planning Amendment	DLS
1	21.08.2017	Client Amendment	DLS

Do not scale from drawings, apart for the use of planning. Check all levels and dimensions before carrying out work. These drawings and designs are the property of Shear Architectural Design Ltd. and must not be copied, retained or used without written approval.

©Copyright




SHEAR DESIGN
CREATE INSPIRE ENHANCE

2 Saffron Close
Shoreham By Sea
West Sussex
BN43 6JF
07881 656512
darrylshear@hotmail.com

PROJECT
Steve Parrett
15 Hornbeam Avenue
Angmering
West Sussex
BN16 4PS

Extension to Rear

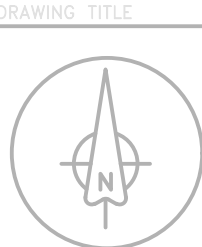

NORTH

DATE: 20.06.2017
SCALE: Various
DRAWN: DLS
CHECKED:
SHEET 17 OF 37

17 / 37
PROJECT NUMBER

SKI
DRAWING NUMBER

B
REVISION