


All dimensions to be checked on site prior to work commencing on site. Any discrepancies must be reported to MR+P

All dimensions to be checked on site prior to work commencing as this property has not been surveyed by MR+P. Any discrepancies must be reported to MR+P

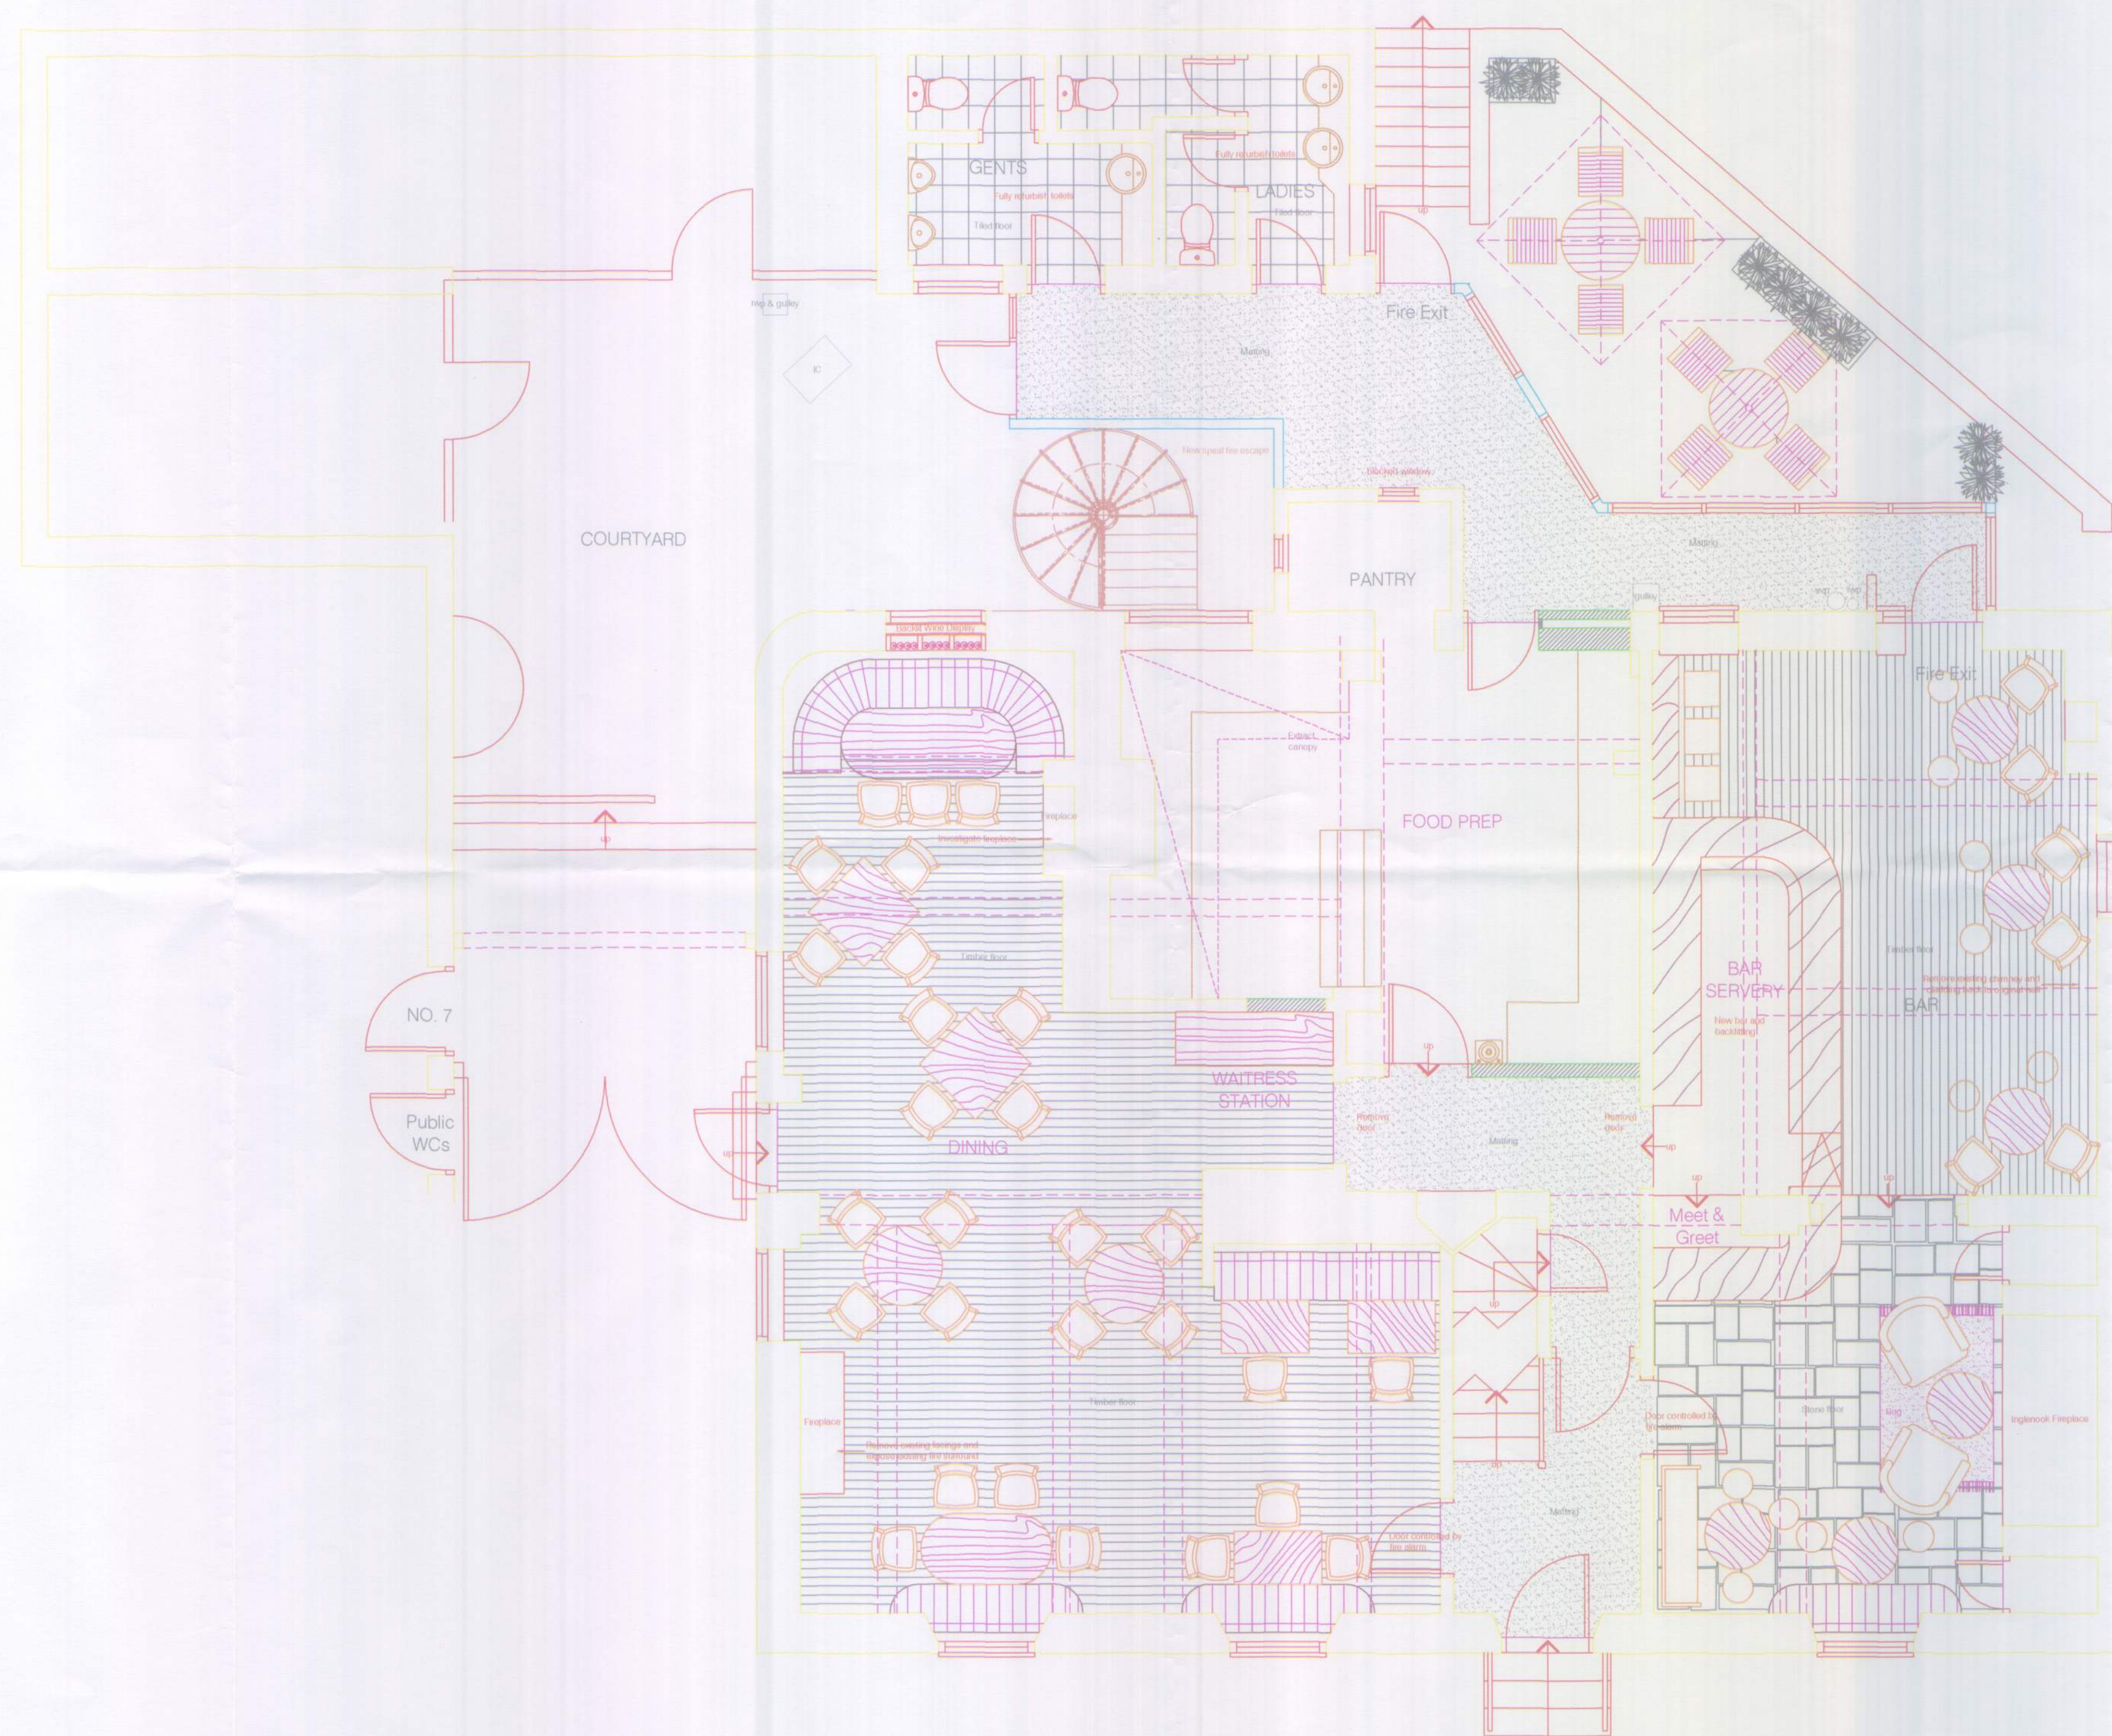

GROUND FLOOR PLAN AS PROPOSED

Rev B 17.11.11 Plan updated as Caldecott Ltd 11045/00. New fire escape added. Disabled wc added. Furniture layout changed. Fireplace notes added.
Rev A 01.11.11 Chimney breast added to food prep

MR+P
ARCHITECTS

MELLING RIDGEWAY + PARTNERS LTD
CHARTER HOUSE MOORE STREET
SHEFFIELD S3 7UR
t: (0114) 2723321
f: (0114) 2727395
e: info@mrp-architects.co.uk

PROJECT
MR L. NEWBON
THE LAMB
THE SQUARE, ANGMERING,
WEST SUSSEX, BN16 4EQ

TITLE
GROUND FLOOR PLAN AS PROPOSED

DRAWING STATUS
PRELIMINARY

DRAWN BY: KJB

DATE: OCTOBER 2011

SCALE: 1:50@A1

DRAWING No: 4872/201B

ISSUED FOR LISTED BUILDING
CONSENT 22/11/11