




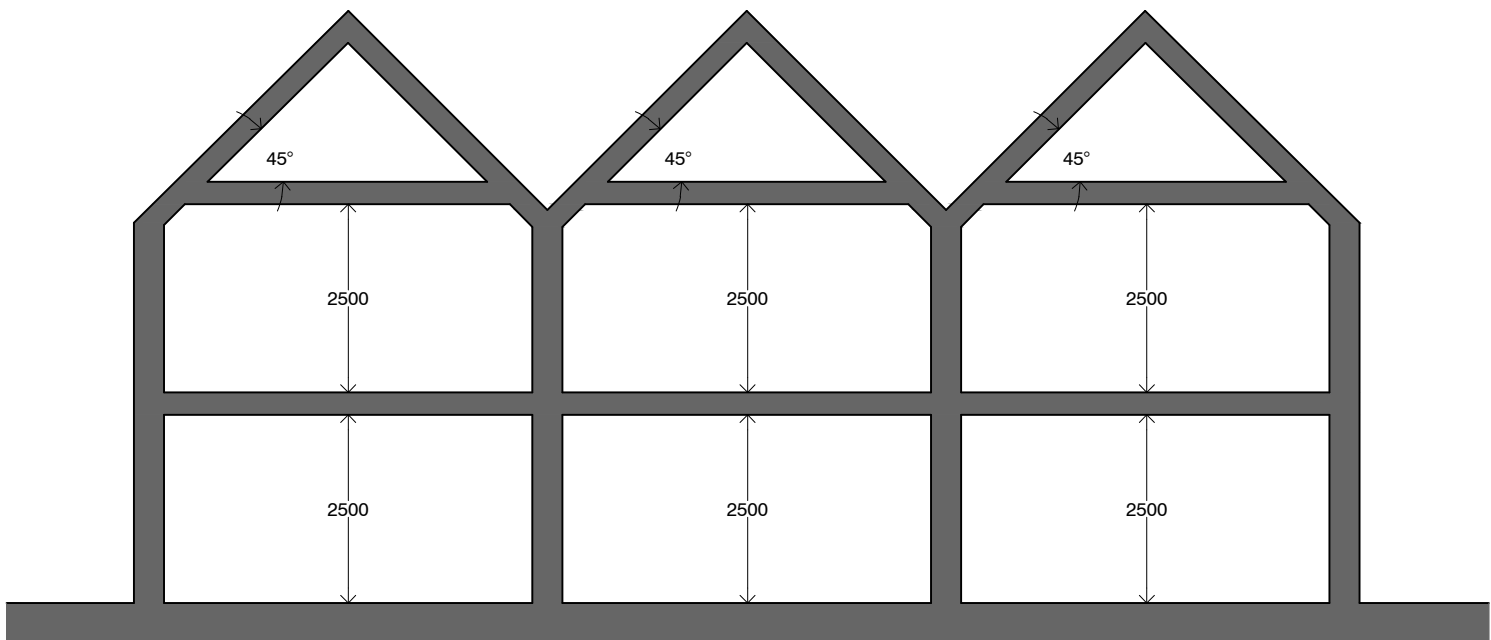

Typical Long Terrace Section

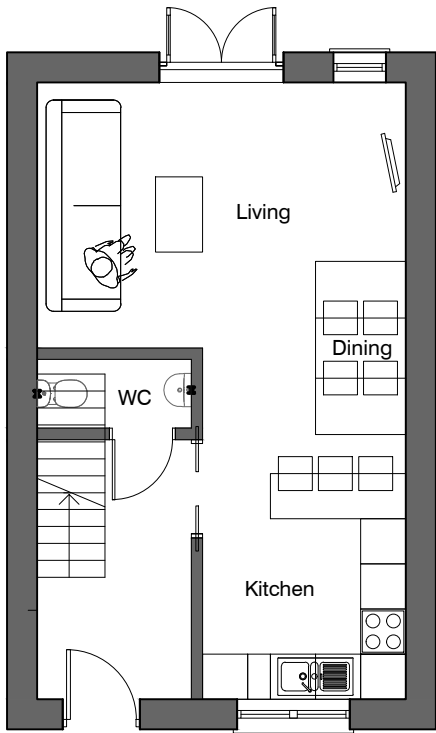

Ground Floor Plan

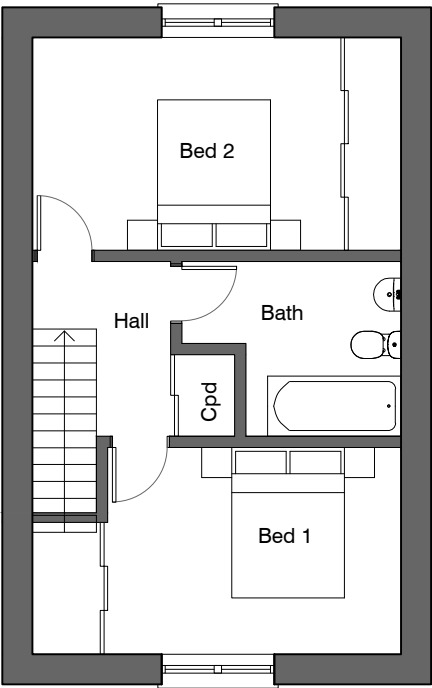


First Floor Plan

HOUSE TYPE 5 - 2B/4P 79 sq.m

THE CONTRACTOR MUST VERIFY ALL DIMENSIONS ON SITE BEFORE MAKING SHOP DRAWINGS OR COMMENCING WORK OF ANY KIND. NO DIMENSIONS TO BE SCALED FROM THIS DRAWING

- 1. THE BOUNDARIES SHOWN ARE BASED ON INFORMATION BY OTHERS. ALL BOUNDARIES TO BE VERIFIED ON SITE PRIOR TO COMMENCING CONSTRUCTION.
- 2. TOPOGRAPHICAL LEVELS TO BE CONFIRMED.
- 3. DESIGN & QUOTED AREAS ARE SUBJECT TO DESIGN DEVELOPMENT & STATUTORY CONSENTS.
- 4. ALL SURVEY INFORMATION SHOWN IS SUBJECT TO FURTHER SITE INVESTIGATION DURING DEMOLITION.

 

REV	DATE	REVISIONS	CHK

mohsin
cooper

ARCHITECTS

MOHSIN COOPER LIMITED, 7 HOVE MANOR PARADE,
HOVE STREET, HOVE, EAST SUSSEX, BN3 2DF
www.mohsincooper.com
© COPYRIGHT EXISTS ON THE DESIGN
AND INFORMATION SHOWN ON THIS DRAWING

PROJECT :
Merry England Nursery

CLIENT :
Peter Nicholas Homes (Dappers Lane) Ltd

DRAWING TITLE :
HOUSE TYPE 5 - 2B
Plans and Typical Section

SCALE : 1:100@A3	DRAWN : MC	DATE : 26.11.18
	CHECKED : MC	DATE : 26.11.18
NUMBER: 0277-P022		REVISION: -
STATUS: S0	PLANNING APPROVAL	