


Proposed Rear (West) Elevation

Proposed Side (South) Elevation


Proposed Front (East) Elevation

Proposed Side (North) Elevation

PROPOSED EXTENSIONS 1:100

 


SECTION A-A 1:50
with context


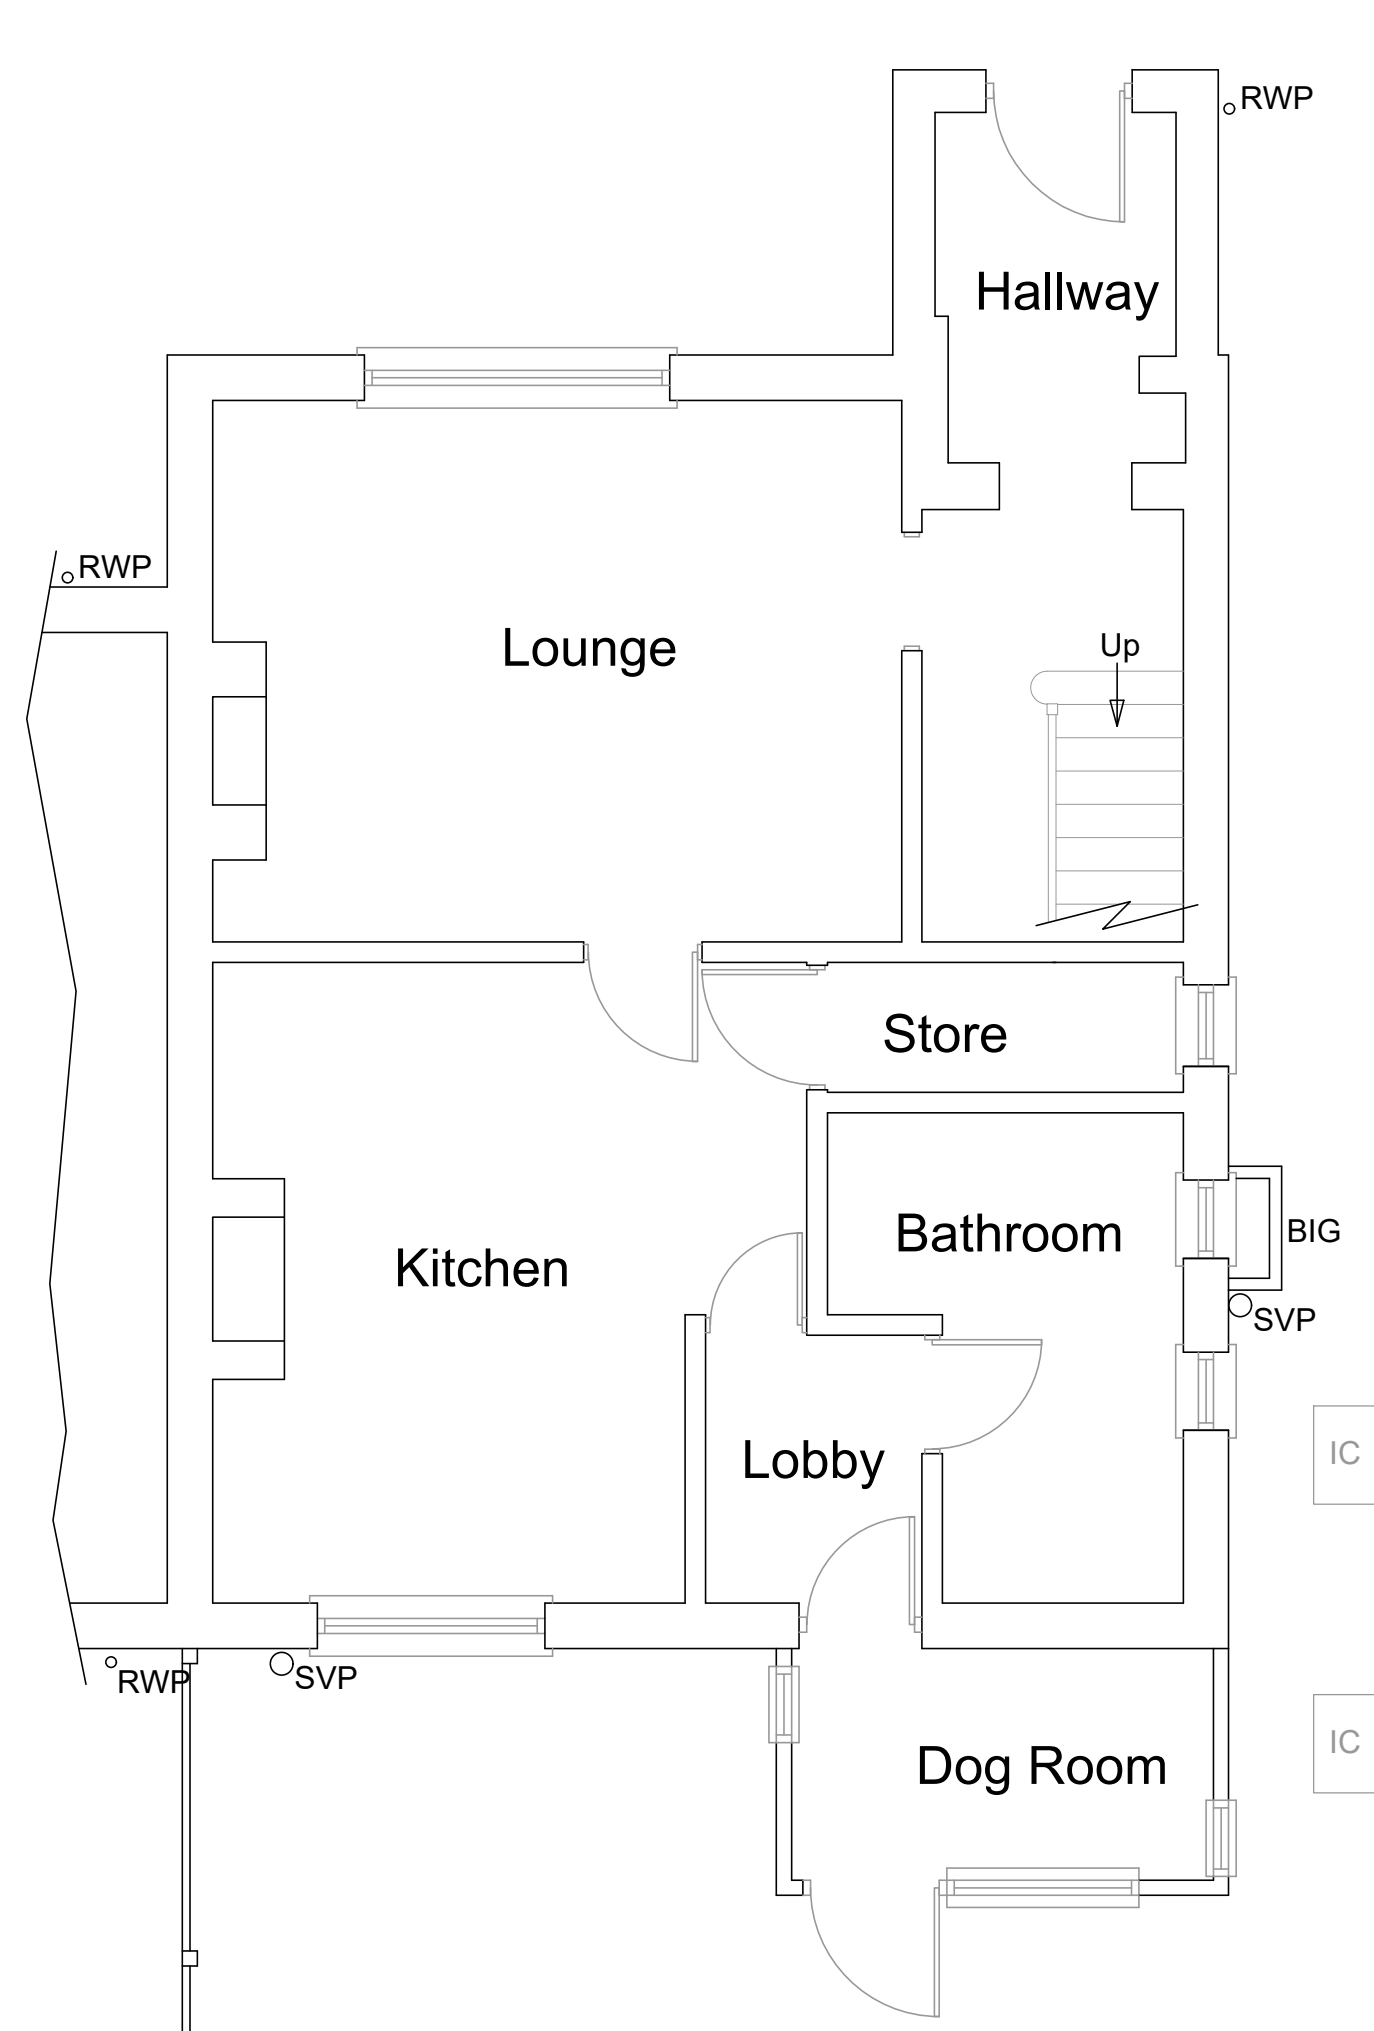


Proposed Ground Floor Plan


FLOOR PLANS 1:50

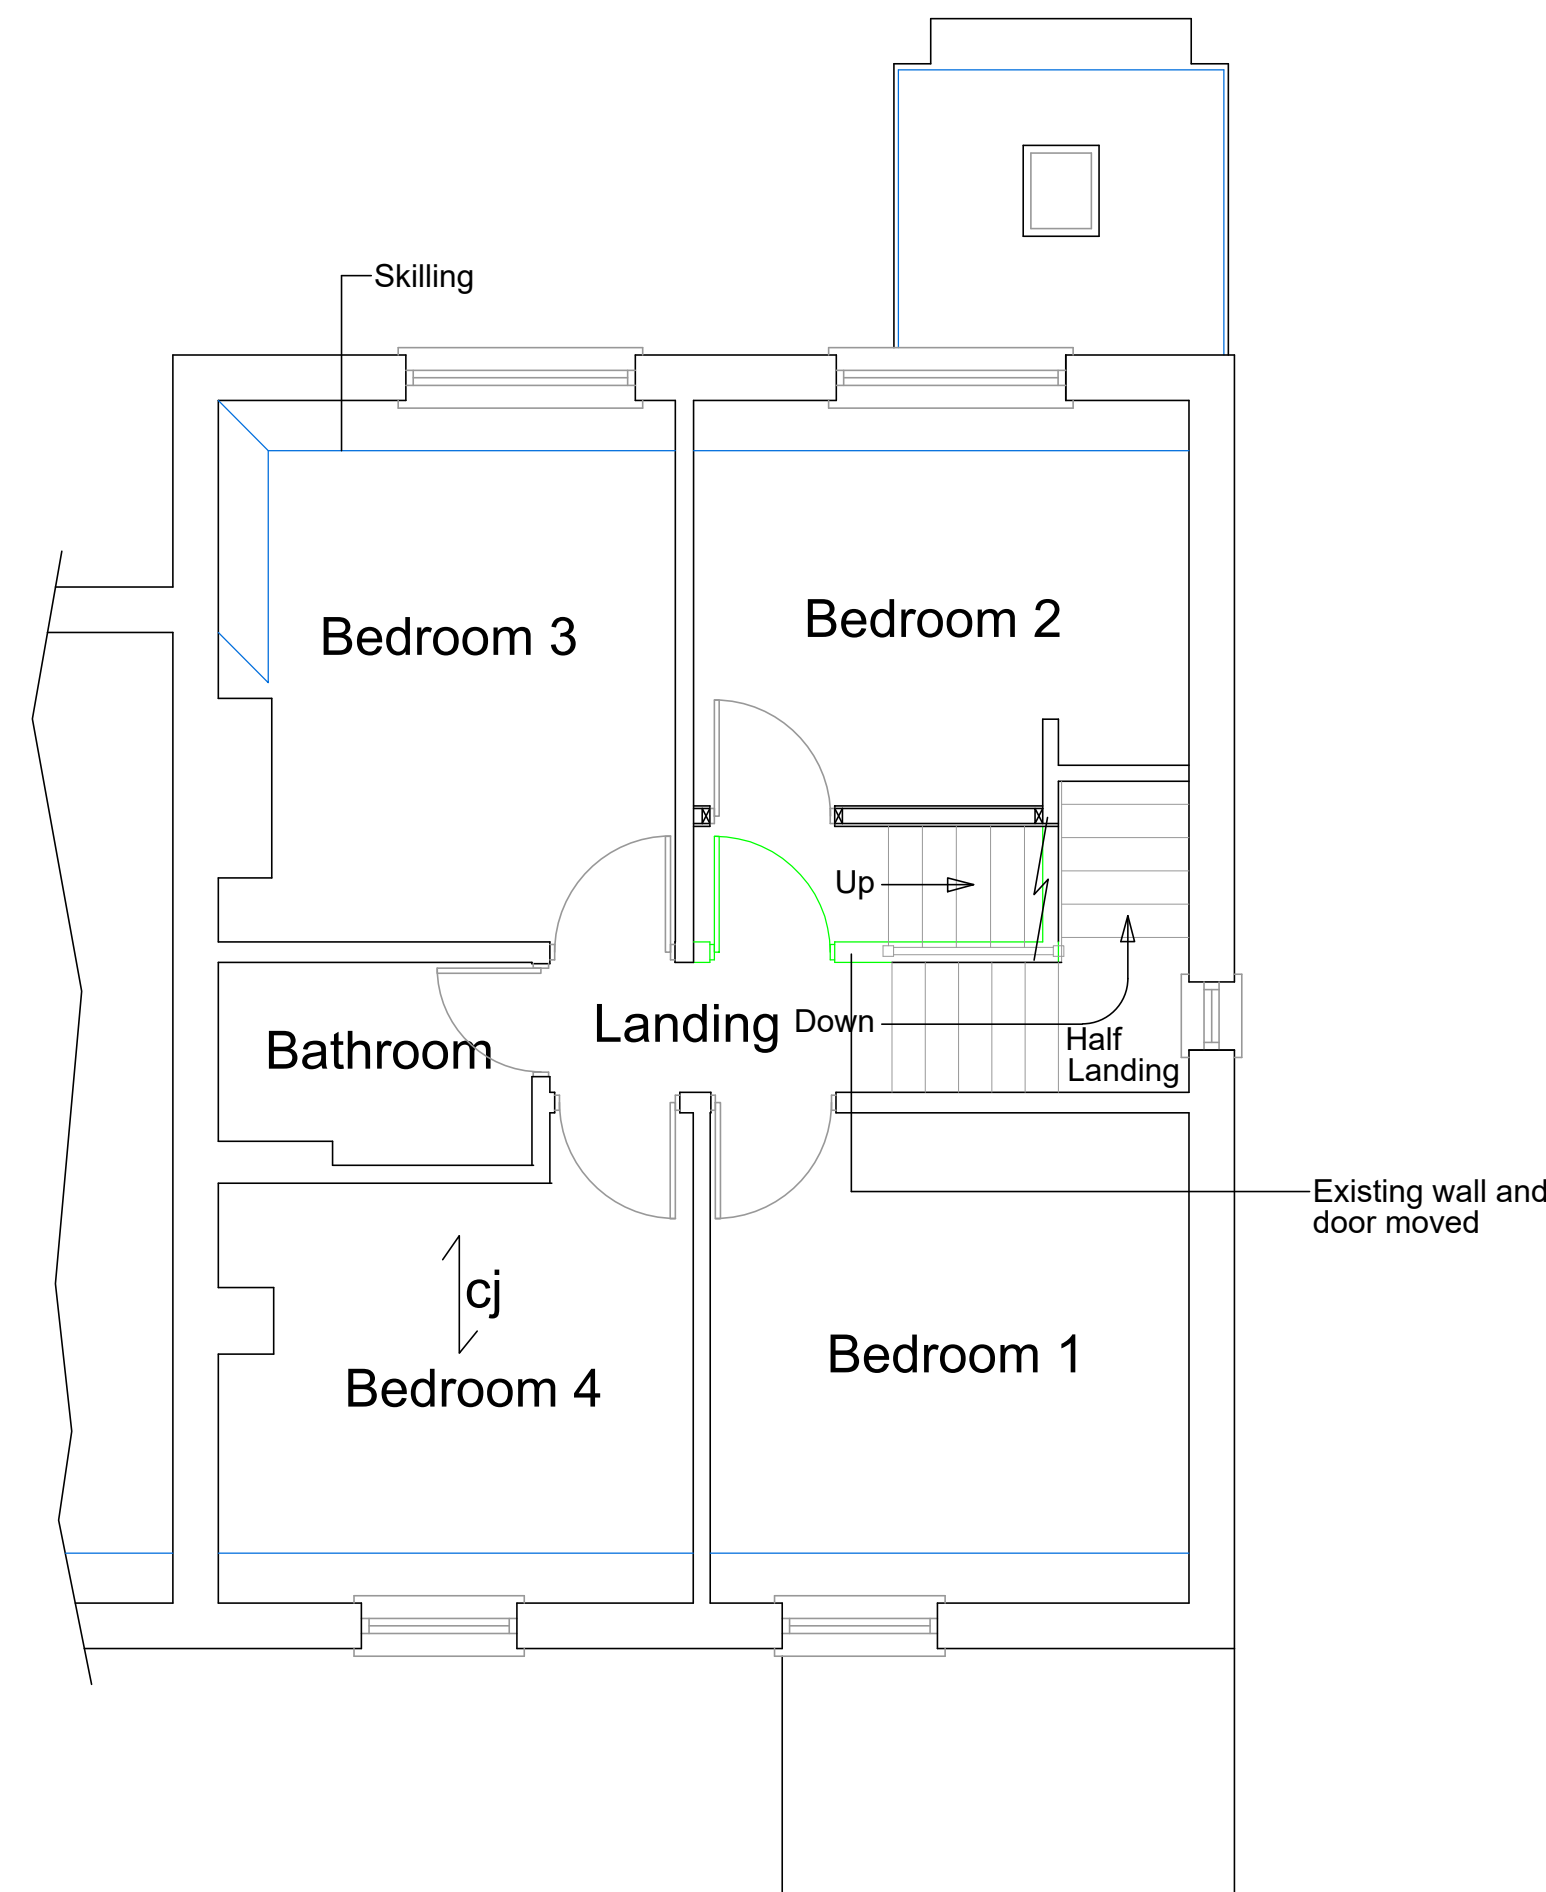

Proposed First Floor Plan

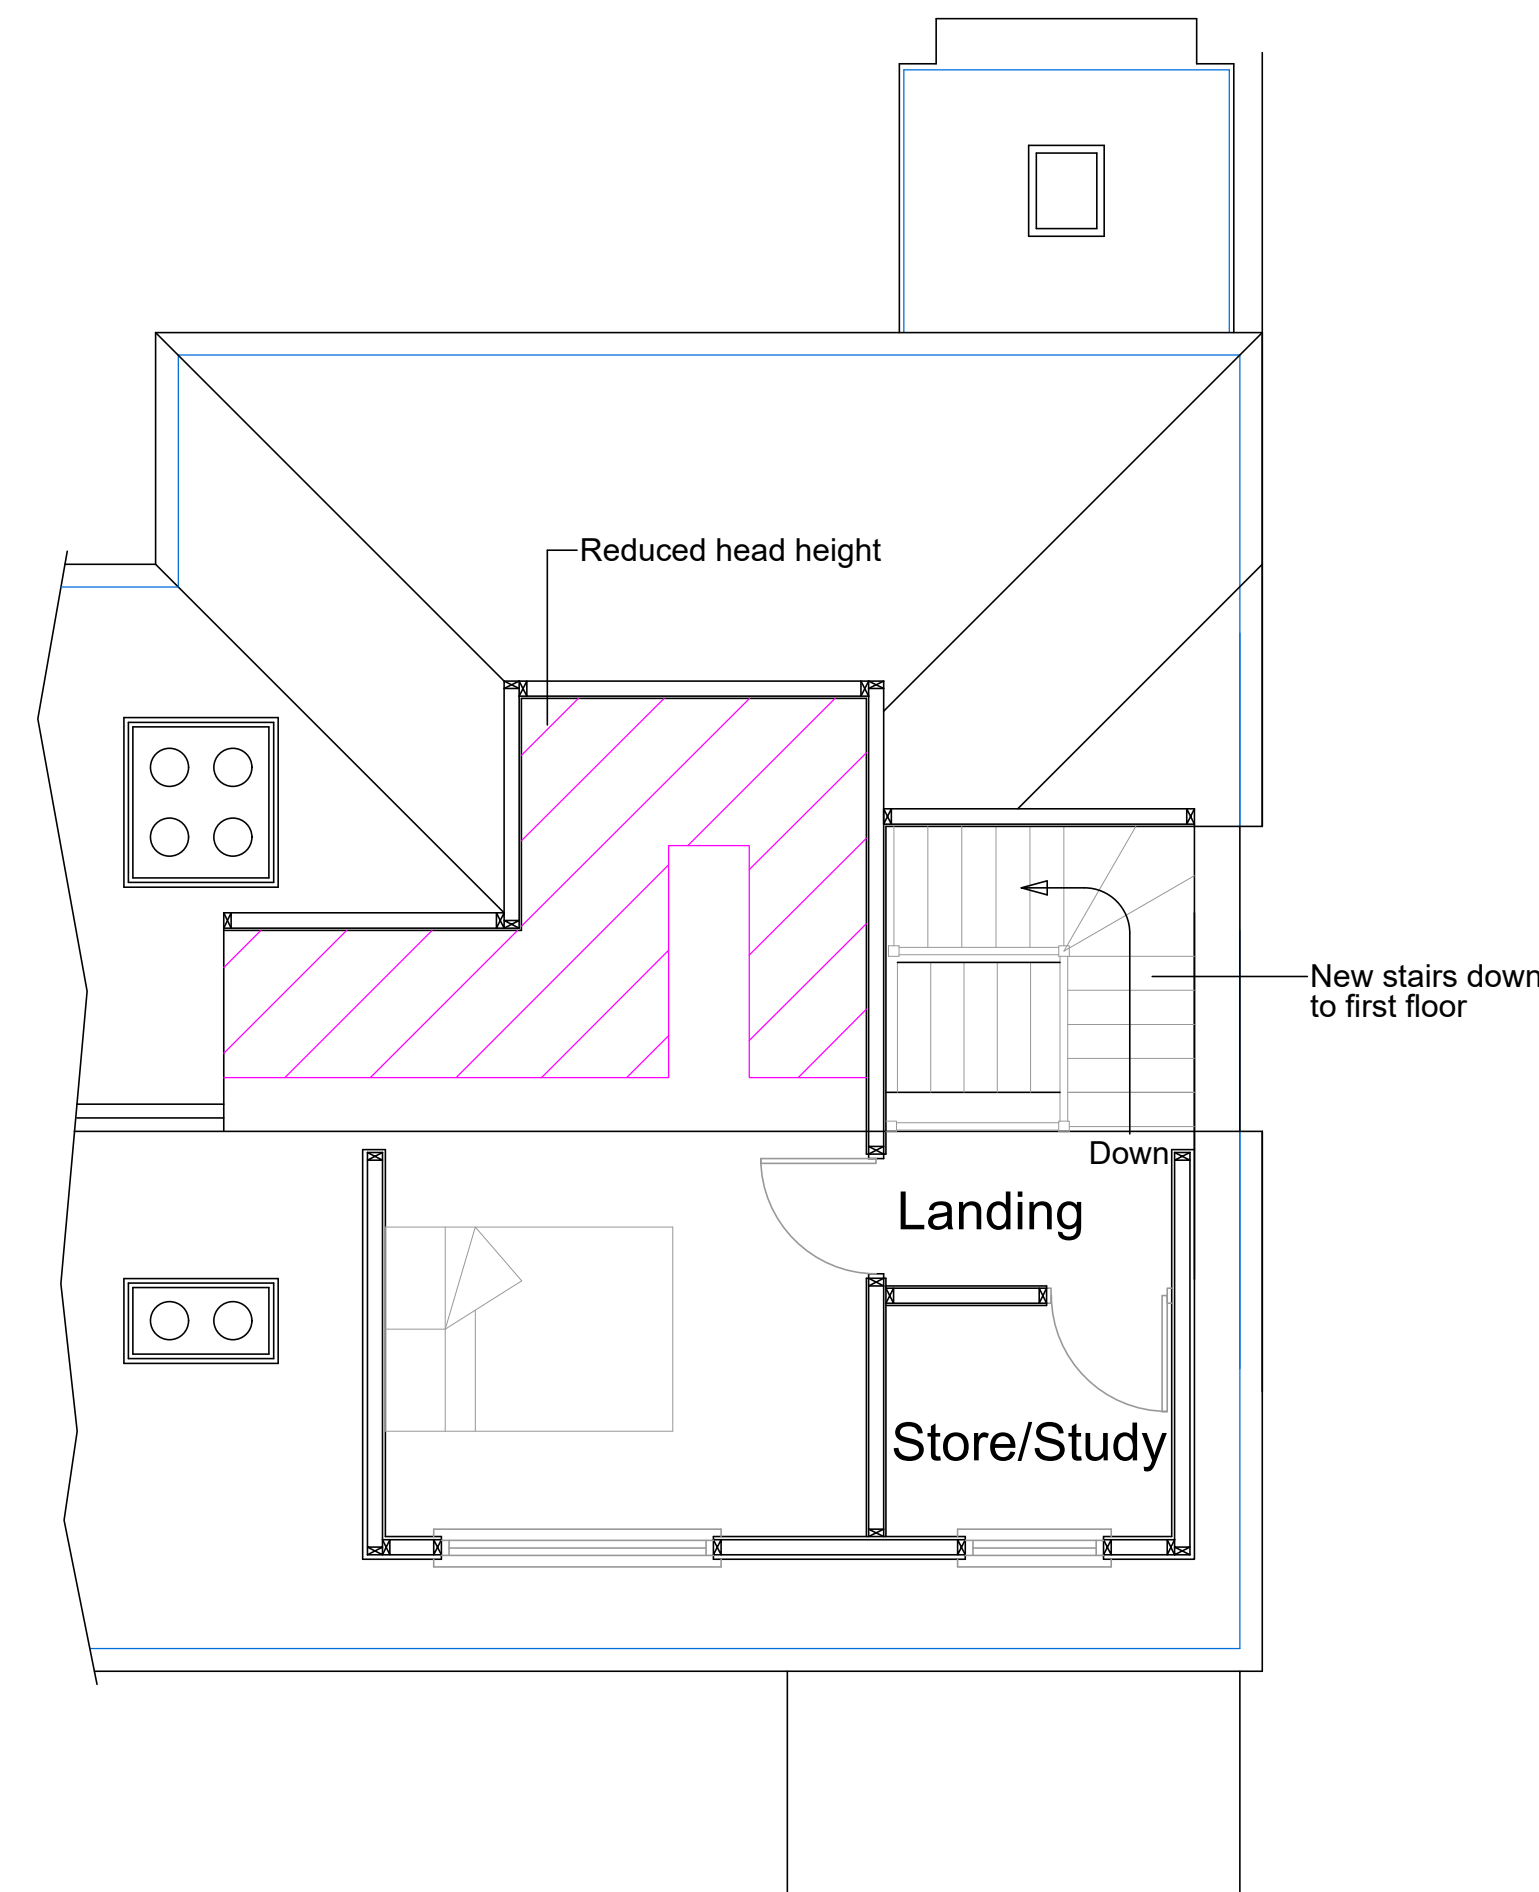 

Proposed Second Floor Plan

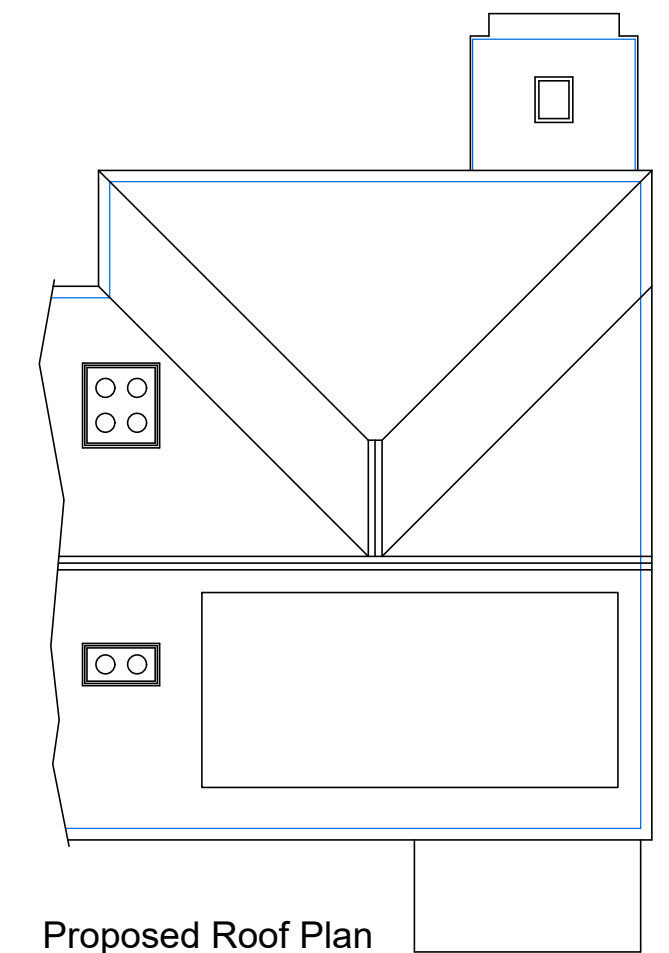

PROPOSED ROOF PLAN 1:100

All dimensions to be checked on site prior to commencement of work, except for planning purposes.

This drawing is the copyright of
LIZ GALLOWAY
and may not be copied, altered or reproduced
in any way without written authority.

LIZ GALLOWAY

41 WILLOWHAYNE AVENUE
EAST PRESTON
WEST SUSSEX
BN16 1PL Telephone
01903 859176

PROPOSED FLOOR PLANS, ELEVATIONS &
ROOF PLAN
61 Palmer Road
Angmering
West Sussex
BN16 4LJ

CLIENT McLatchie

Issue Details Drawn Check Date

SCALE AS SHOWN on A1

DATE 19/08/19

DRAWING NUMBER Palmer/02