




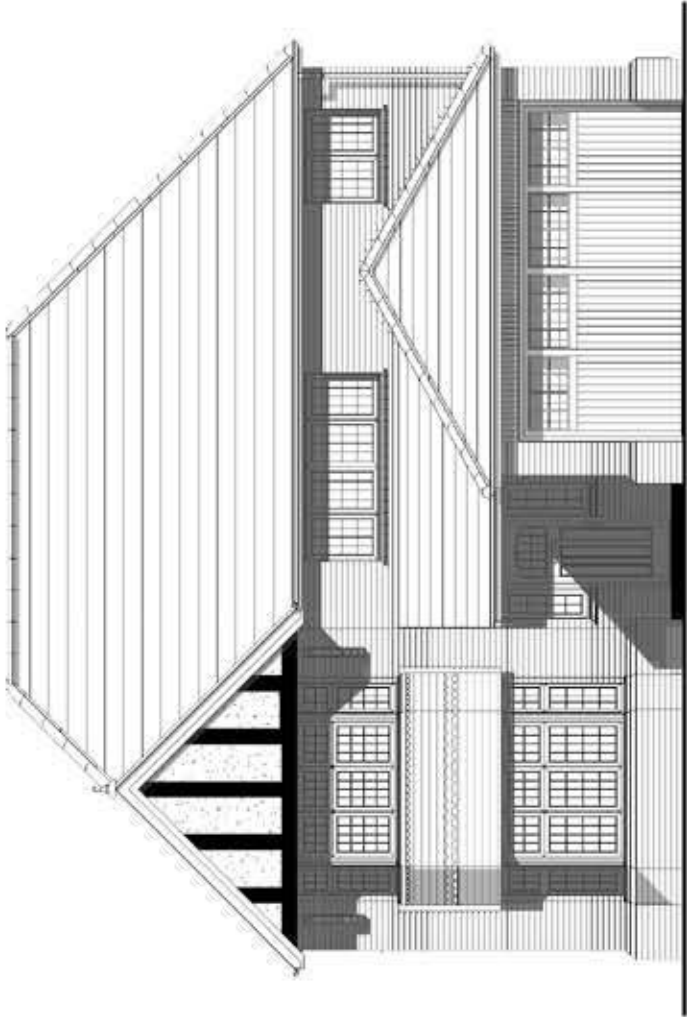


Front Elevation

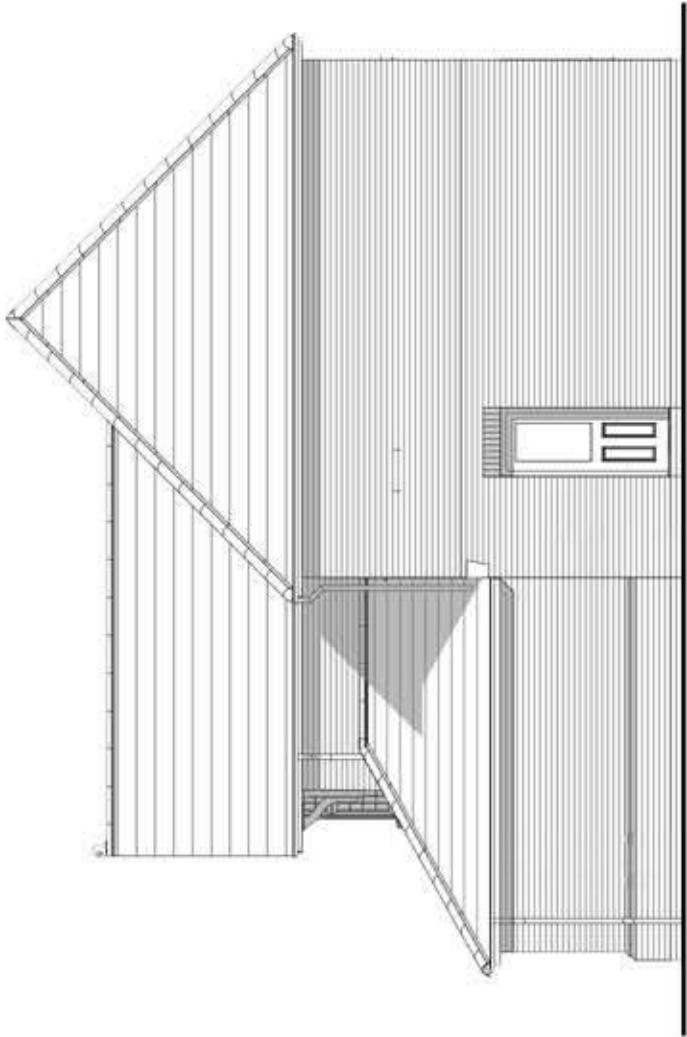

Side Elevation

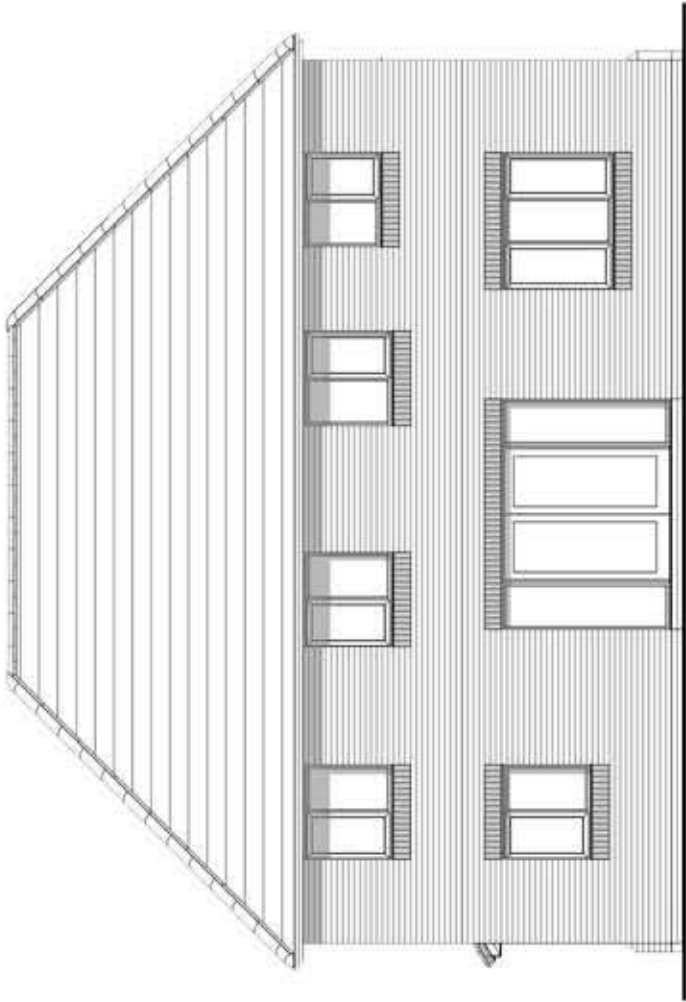

Rear Elevation

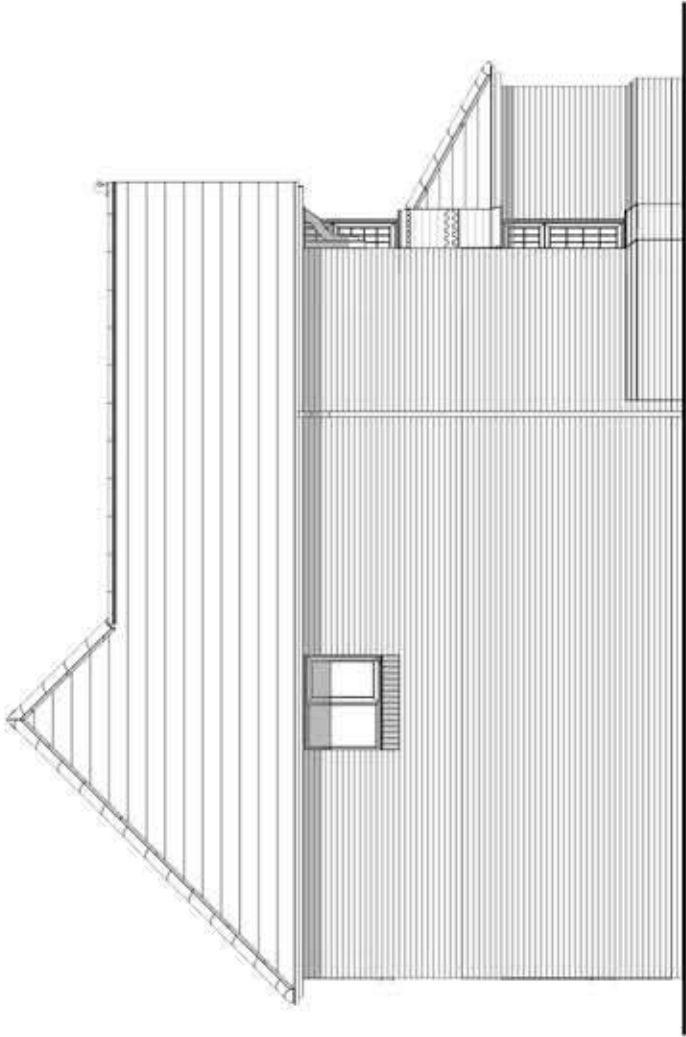

Side Elevation

Henley

Heritage Collection
F Series

1769 ft² 164.35 m²
Elevation Code: B1
Date: May 2019
EF_HENL_DM.6

REDROW

Job No.
A924

Dwg No.
43

Rev.
~

Scale 1:100 @_A3

0m 1m 2m 3m 4m 5m