



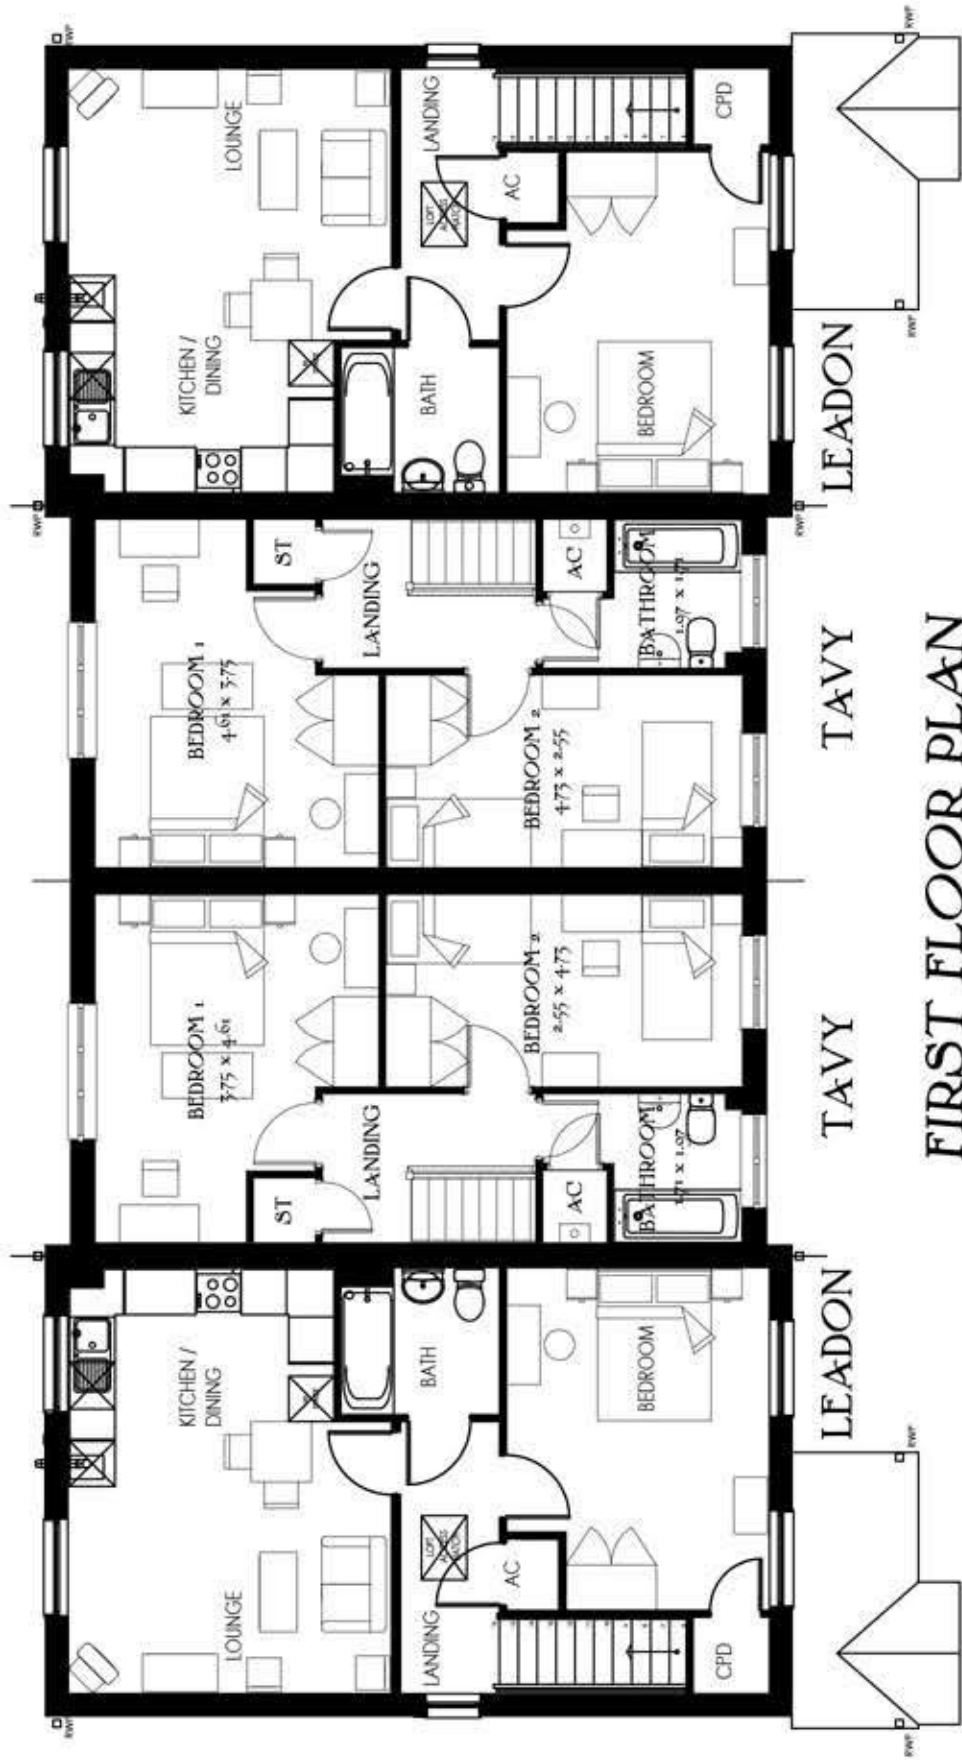

FIRST FLOOR PLAN

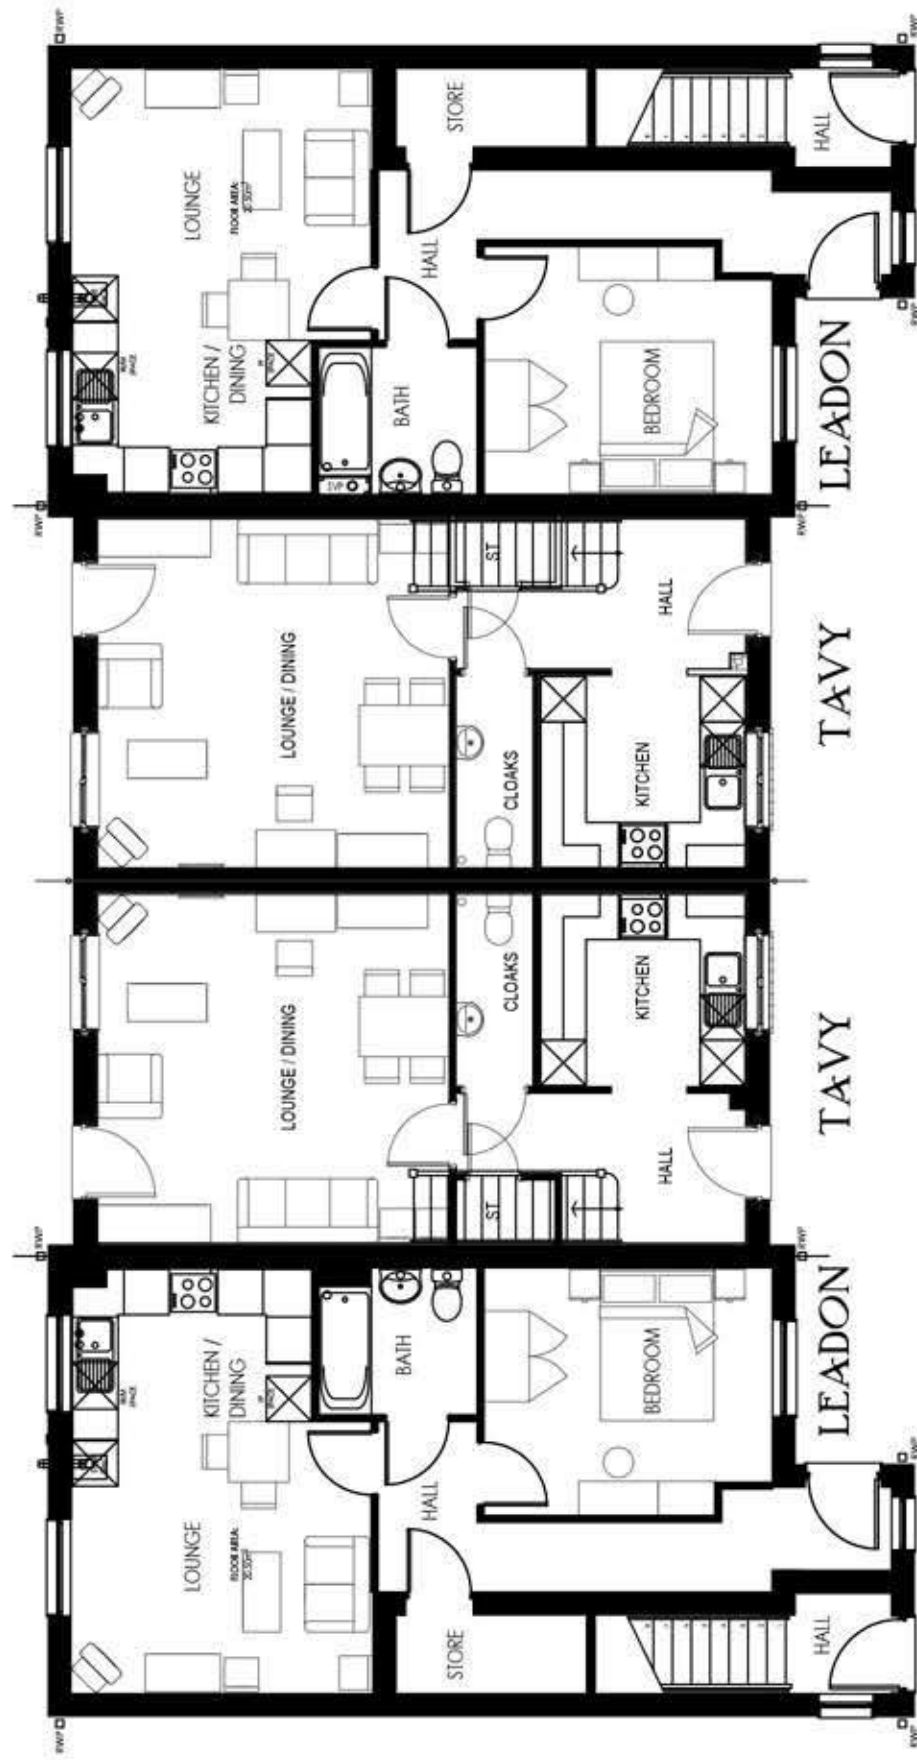

GROUND FLOOR PLAN

Tavy Leaddon
Special (6 Block)

Heritage Collection
F Series

GF: 506 ft 47 m
FF: 641 ft 59.55 m

Date: May 2019
EF_LETC_SM.5
Rev.



Job No. Dtg No. Rev.
Ag24 13 ~

Scale 1:100 @ A3
0m 1m 2m 3m 4m 5m