



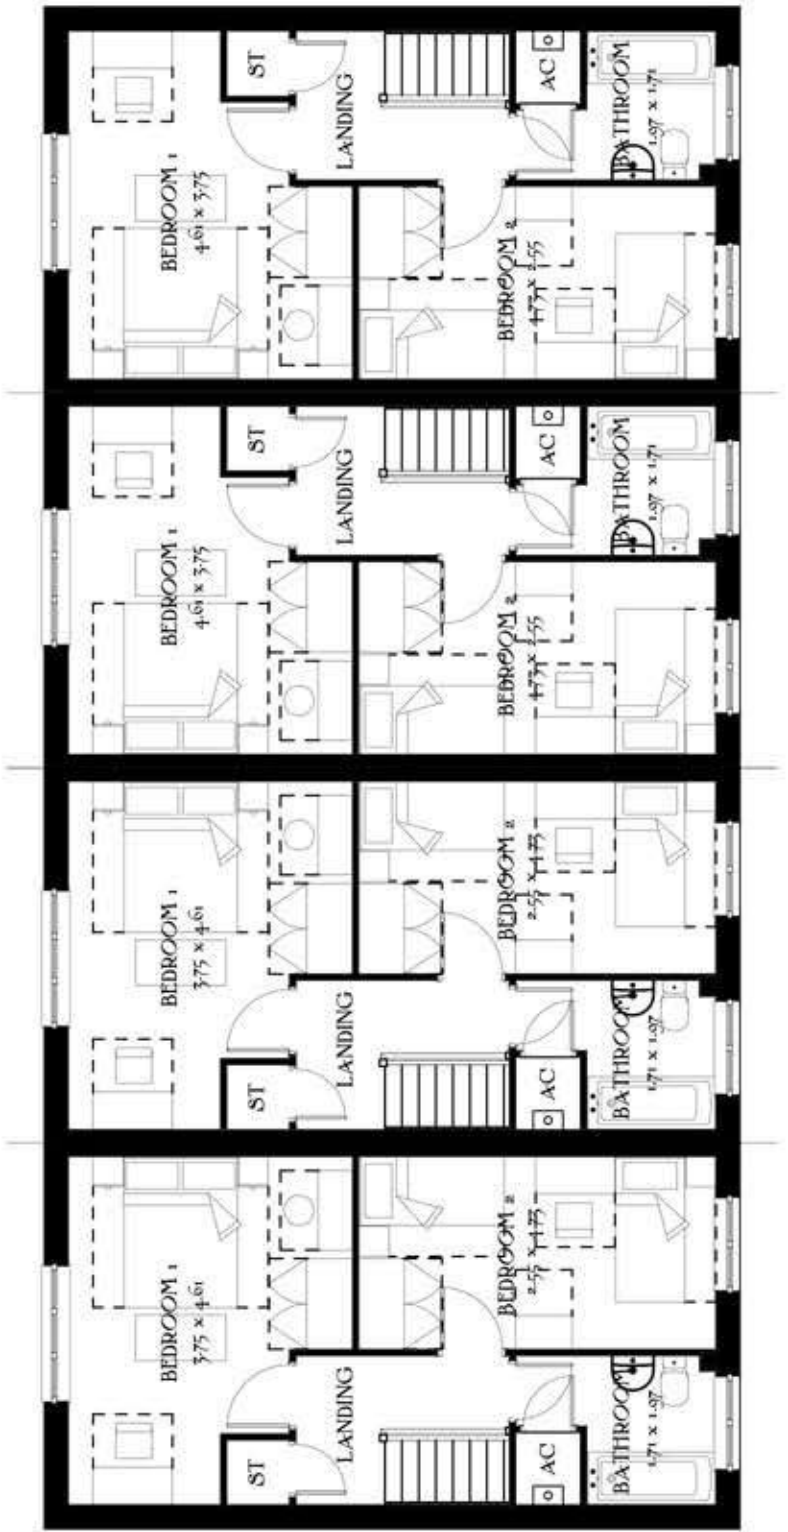

FIRST FLOOR PLAN

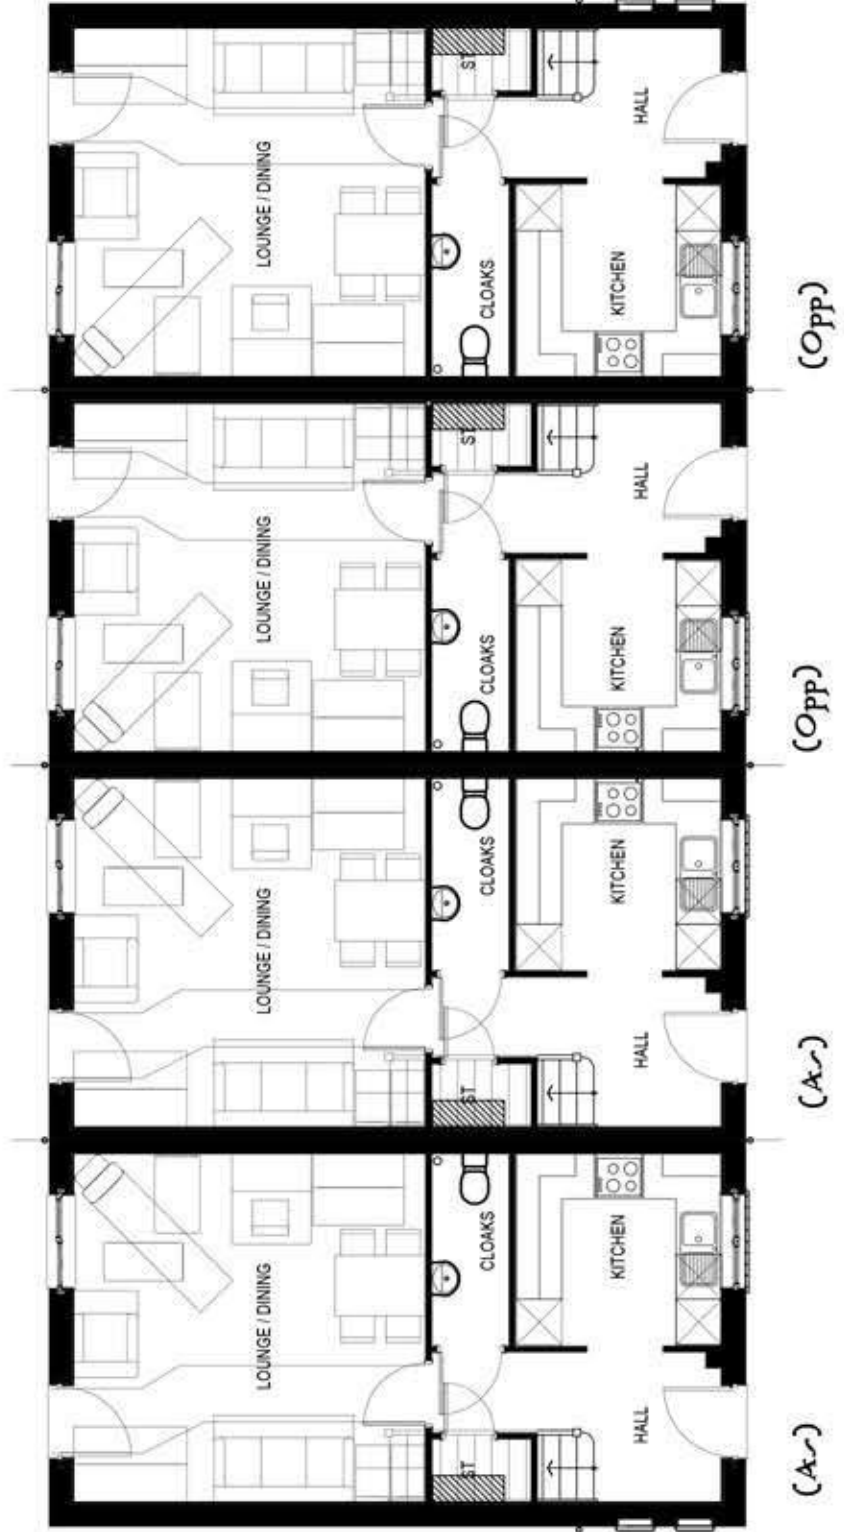

GROUND FLOOR PLAN

Job No.
Ag24

Dwg No.
16

Rev.
~

Scale 1:100 @ A3

0m 1m 2m 3m 4m 5m

Tony Special
NDSS (4 Block)

Heritage Collection
F Series

865 ft 80.36 m

Date: May 2019
EF_LETC_SM.5

