




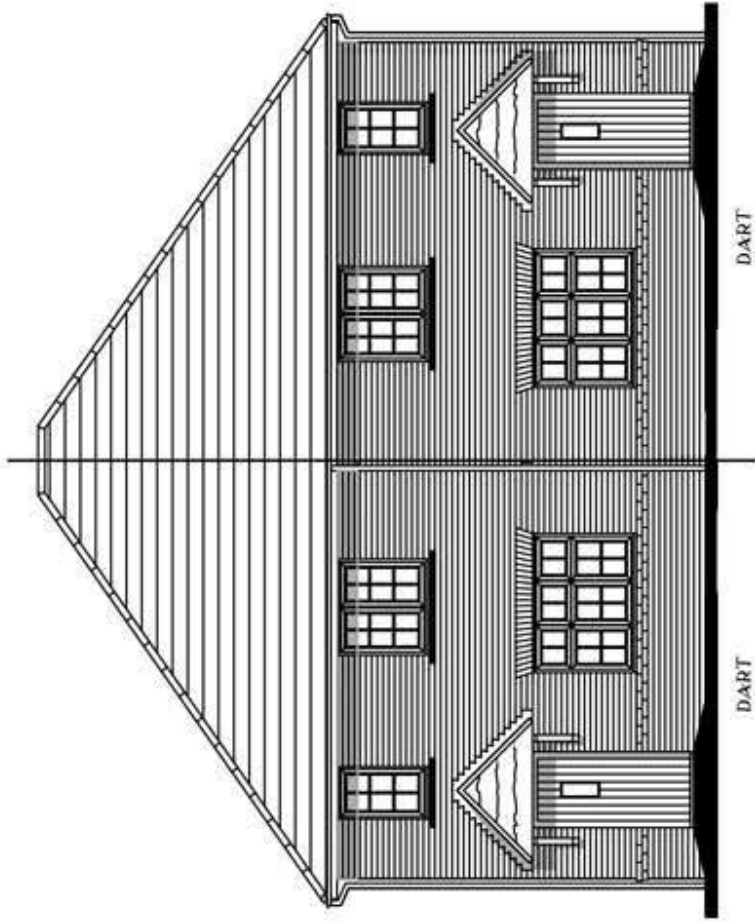


FRONT ELEVATION

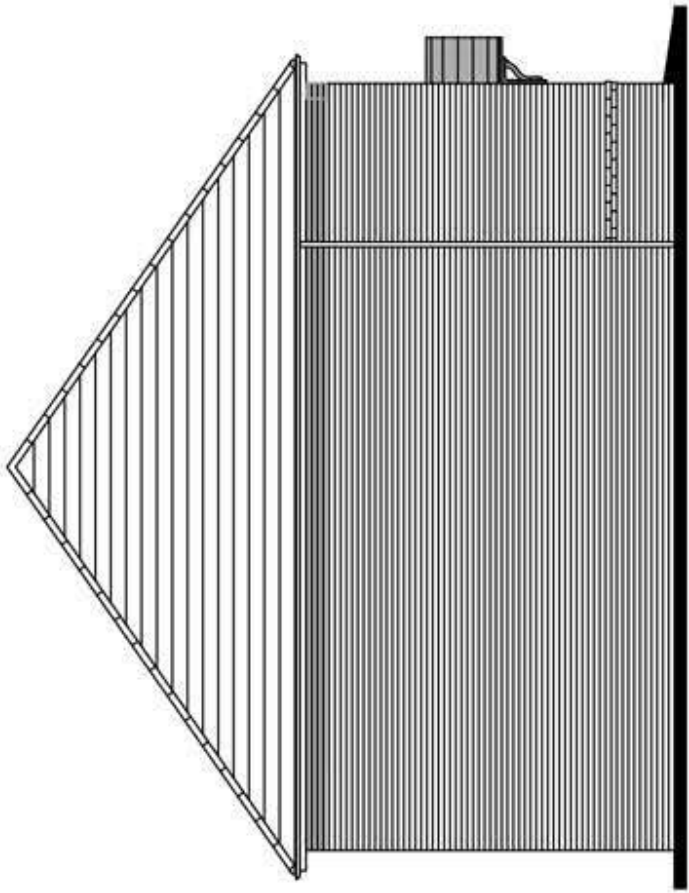

SIDE ELEVATION

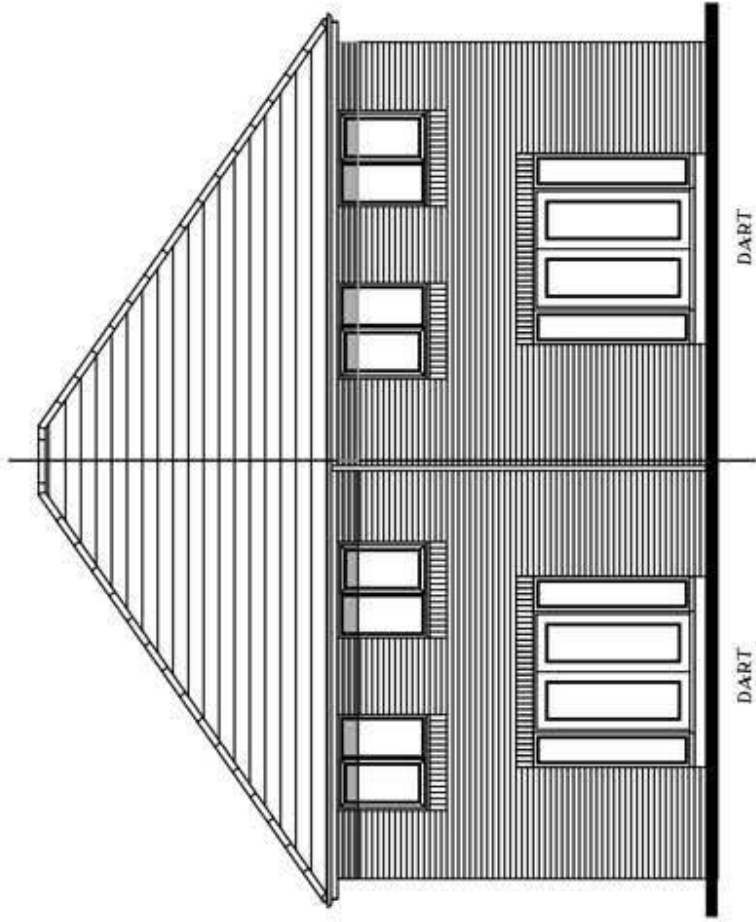

REAR ELEVATION

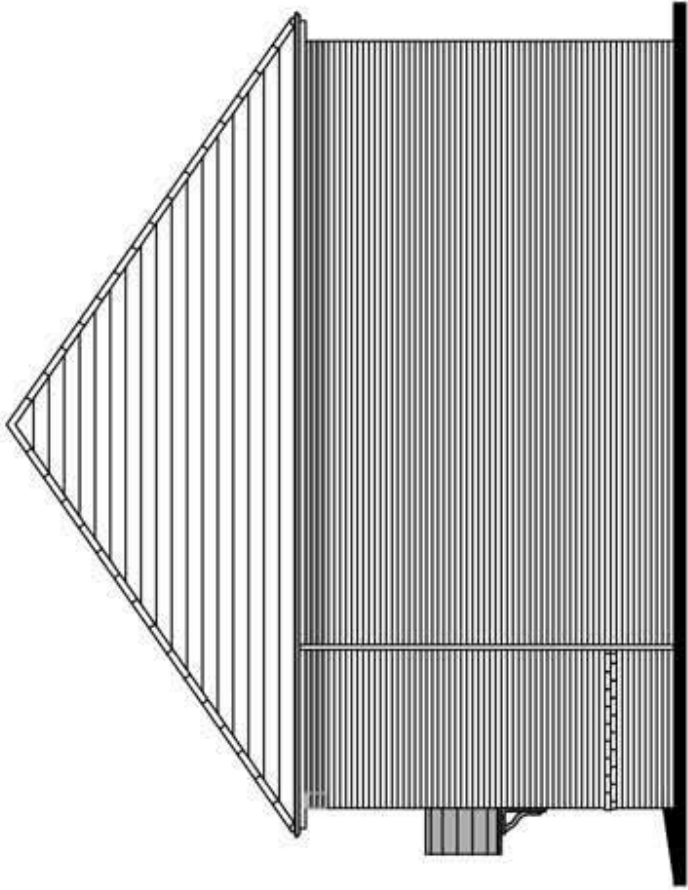

SIDE ELEVATION

Job No. Drg No. Rev.
Ag24 19 ~

Scale 1:100 @ A3
0m 1m 2m 3m 4m 5m

Dart Special
NDSS (2 Block)
Heritage Collection
F Series

1014 ft 94.01 m

Date: May 2019
EF_LETC_SM.5

